
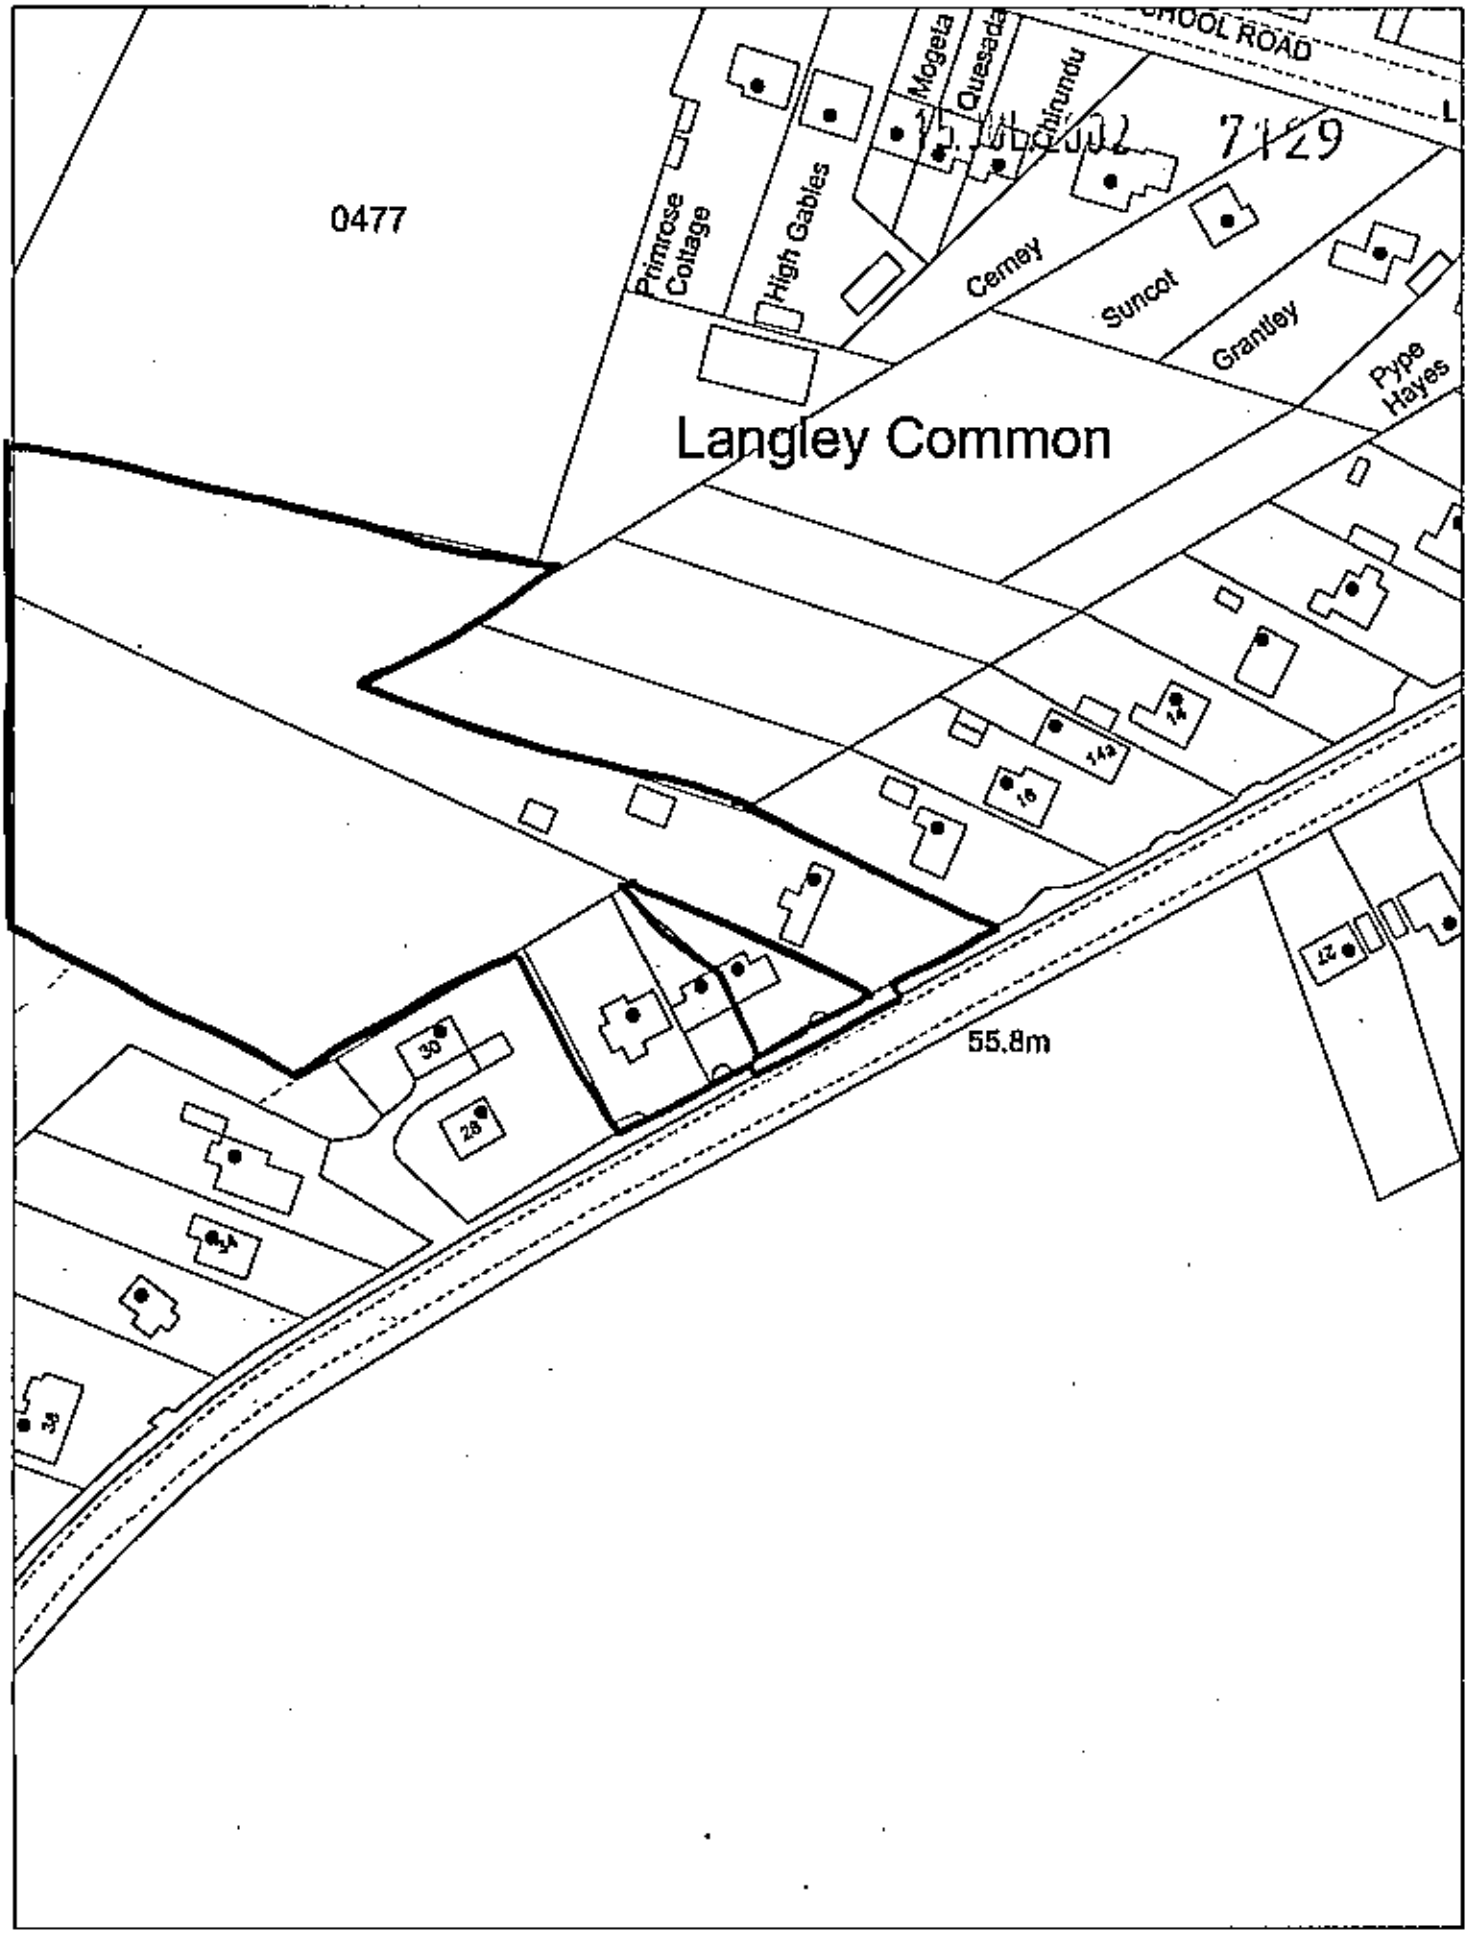


This map is based upon Ordnance Survey material with the permission of Ordnance Survey on behalf of the Controller of HMSO. © Crown Copyright.
Unauthorised reproduction infringes Crown Copyright and may lead to prosecution or civil proceedings. Wokingham District Council Licence LA086134

Development Control Section, Environmental Services, Wokingham District Council.

17 July 2002

Scale: 1 : 1250

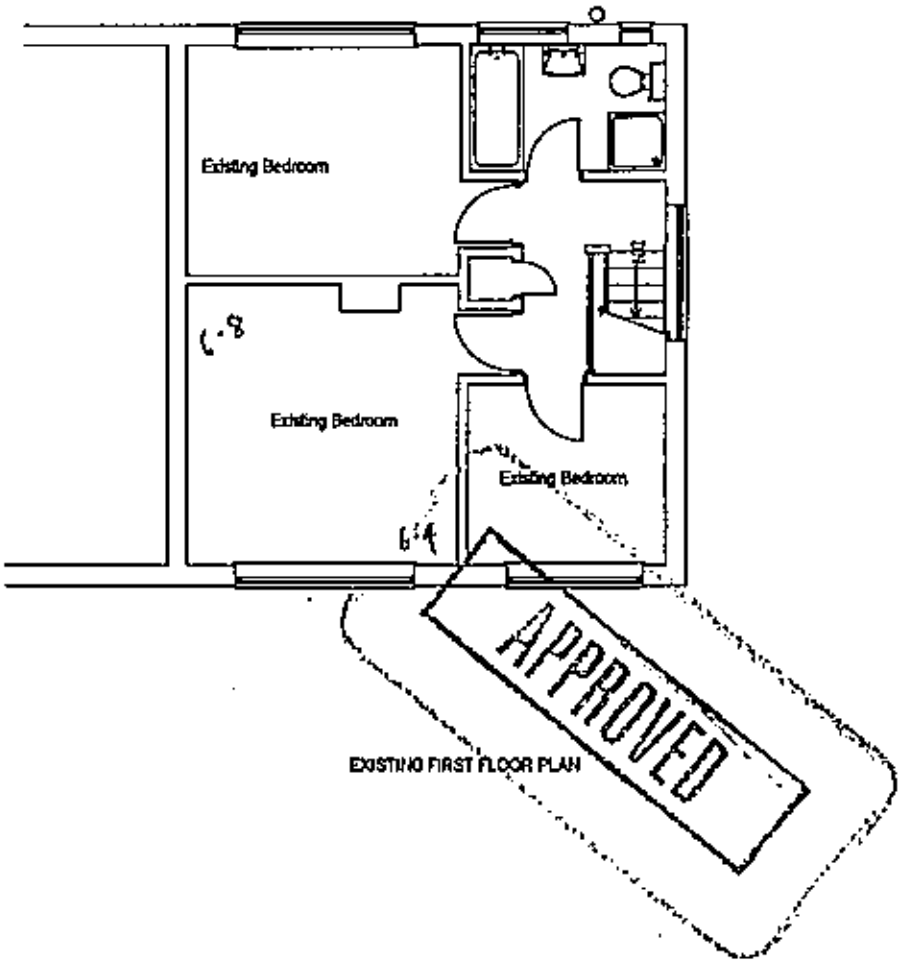


EXISTING FIRST FLOOR PLAN

CLIENT:	Mr and Mrs Dakin, 22 Langley Common Road, Barkham.	DESCRIPTION:	First Floor Plans		
PROJECT:	Two storey side and single storey front extensions	SCALE:	1:100	DRAWING No:	02766 14
DATE:	June 2002	REVISION:			

DRAWING MUST BE READ WITH NOTES. DIMENSIONS AND DETAILS TO BE CHECKED ON SITE BEFORE PRICING AND CONSTRUCTION

© COPYRIGHT RESERVED

Excel Design

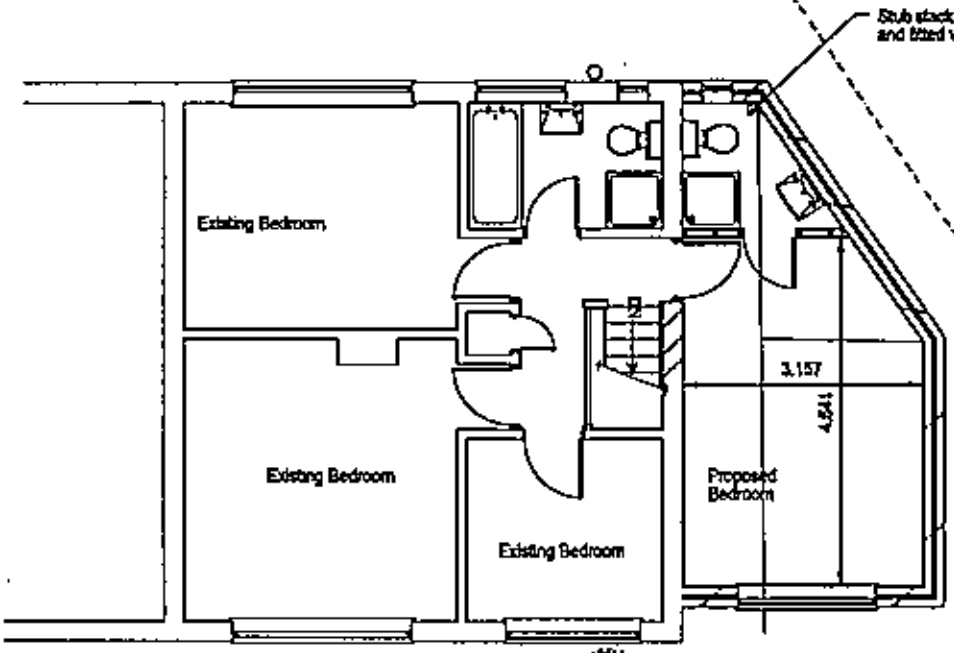

PROPOSED FIRST FLOOR PLAN


APPROVED

CLIENT:	Mr and Mrs Dakin, 22 Langley Common Road, Barkham.	DESCRIPTION:	First Floor Plans		
PROJECT:	Two storey side and single storey front extensions	SCALE:	1:100	DRAWING No:	02766 15
DATE:	June 2002	REVISION:			

DRAWING MUST BE READ WITH NOTES. DIMENSIONS AND DETAILS TO BE CHECKED ON SITE BEFORE PRICING AND CONSTRUCTION

© COPYRIGHT RESERVED

CD 7/9/02 Excel Design

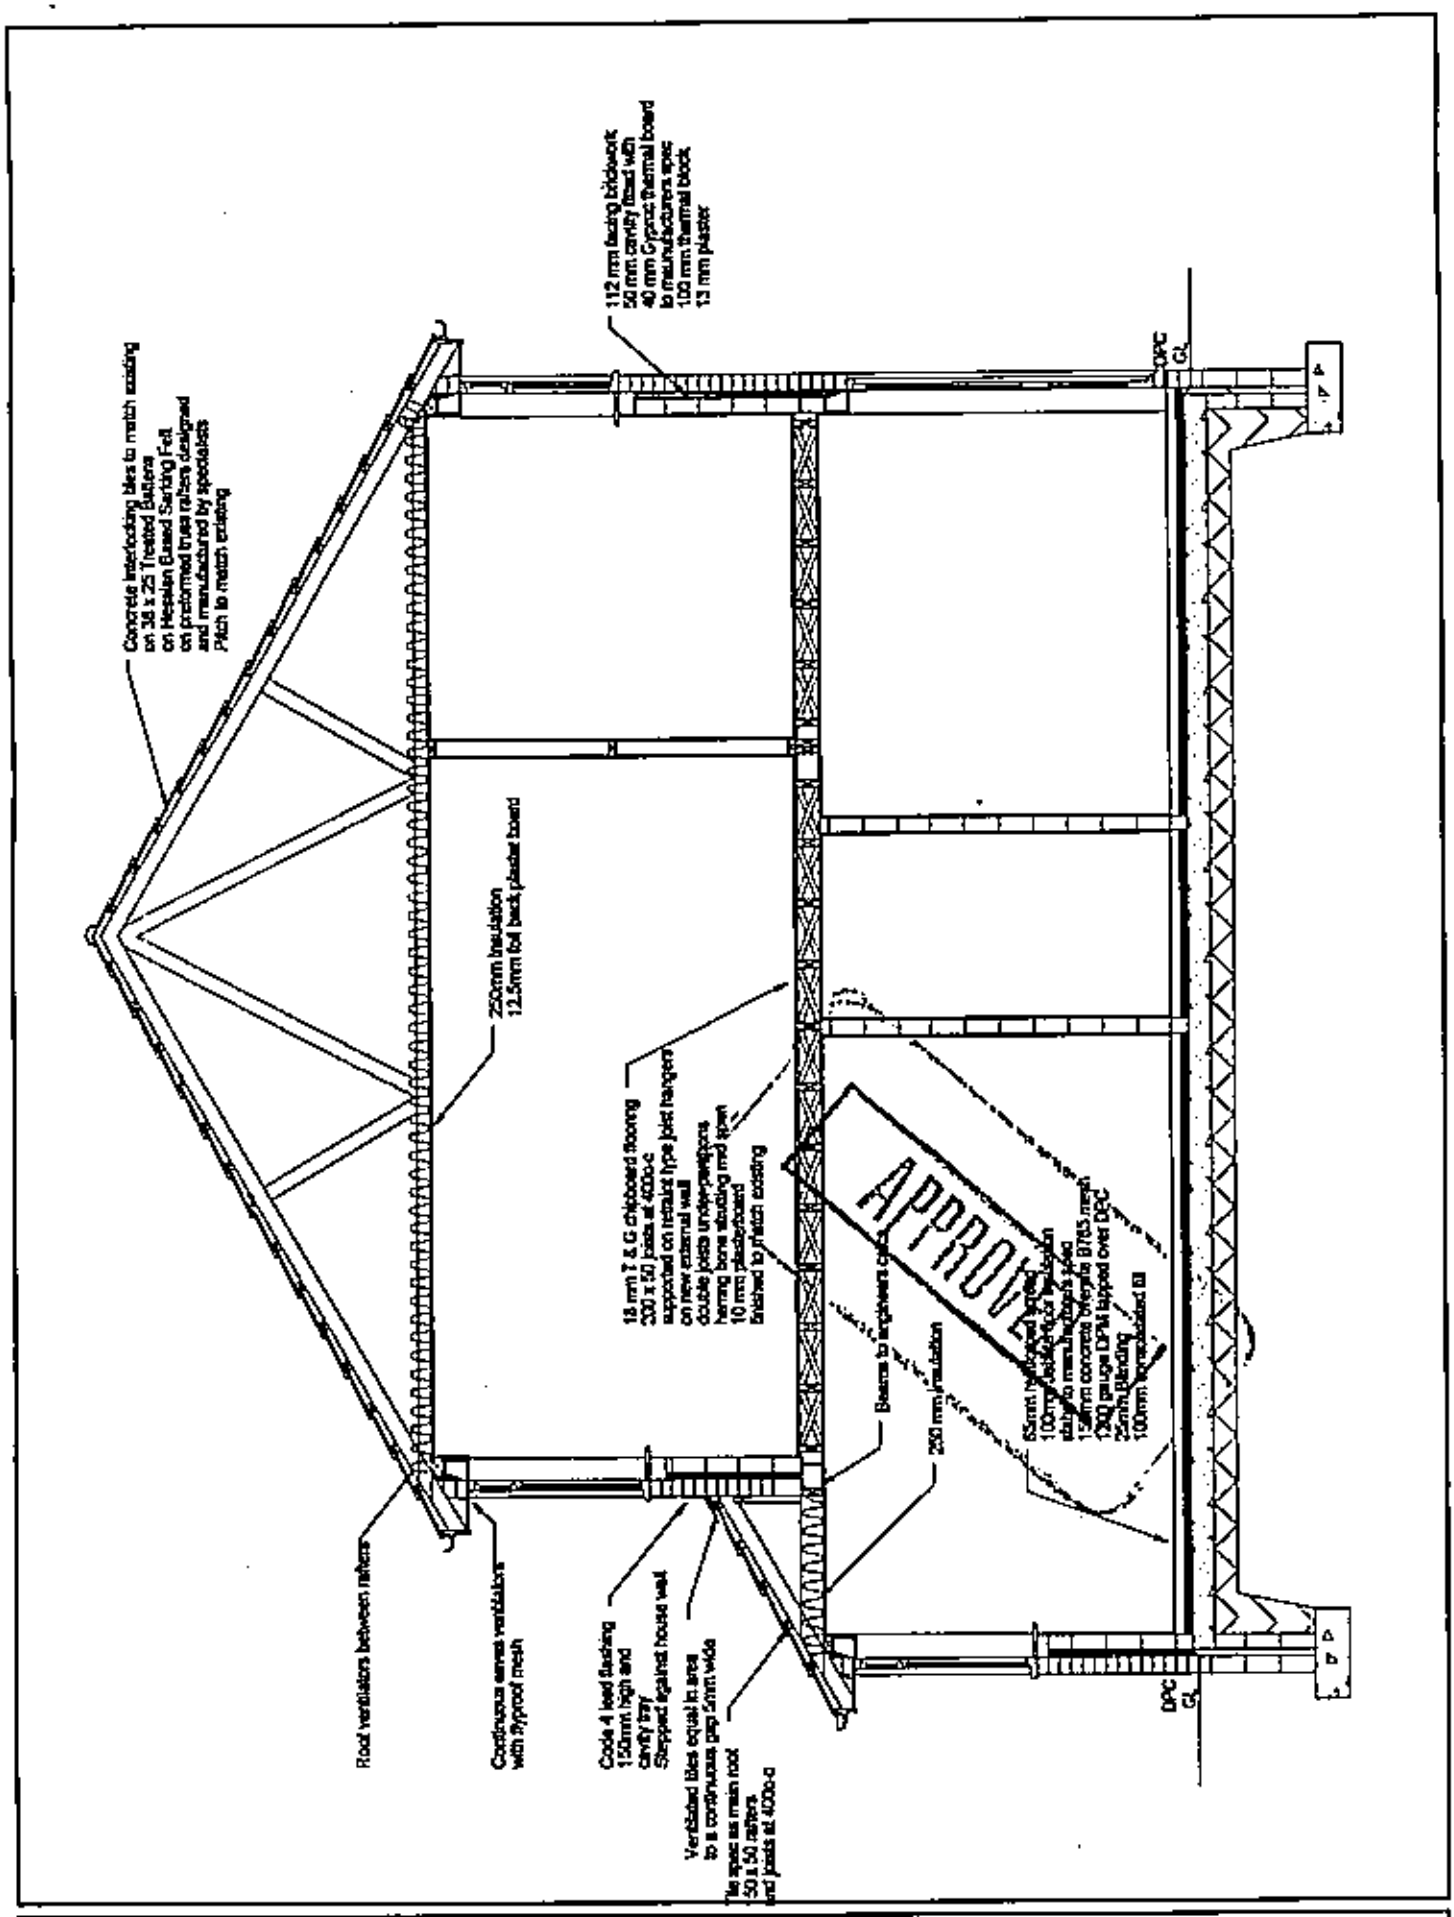

CLIENT:	Mr and Mrs Dakin, 22 Langley Common Road, Barkham.	DESCRIPTION:	Section		
PROJECT:	Two storey side and single storey front extensions	SCALE:	1:50	DRAWING No:	02758 17
DATE:	June 2002	REVISION:			

DRAWING MUST BE READ WITH NOTES, DIMENSIONS AND DETAILS TO BE CHECKED ON SITE BEFORE PRICING AND CONSTRUCTION

© COPYRIGHT RESERVED

Excel design




CLIENT:	Mr and Mrs Dakin, 22 Langley Common Road, Barkham.	DESCRIPTION:	Location Plan		
PROJECT:	Two storey side and single storey front extensions	SCALE:	1:2500	DRAWING No:	02768 3
DATE:	June 2002	REVISION:			

DRAWING MUST BE READ WITH NOTES. DIMENSIONS AND DETAILS TO BE CHECKED ON SITE BEFORE PRICING AND CONSTRUCTION

© COPYRIGHT RESERVED

Excel Design

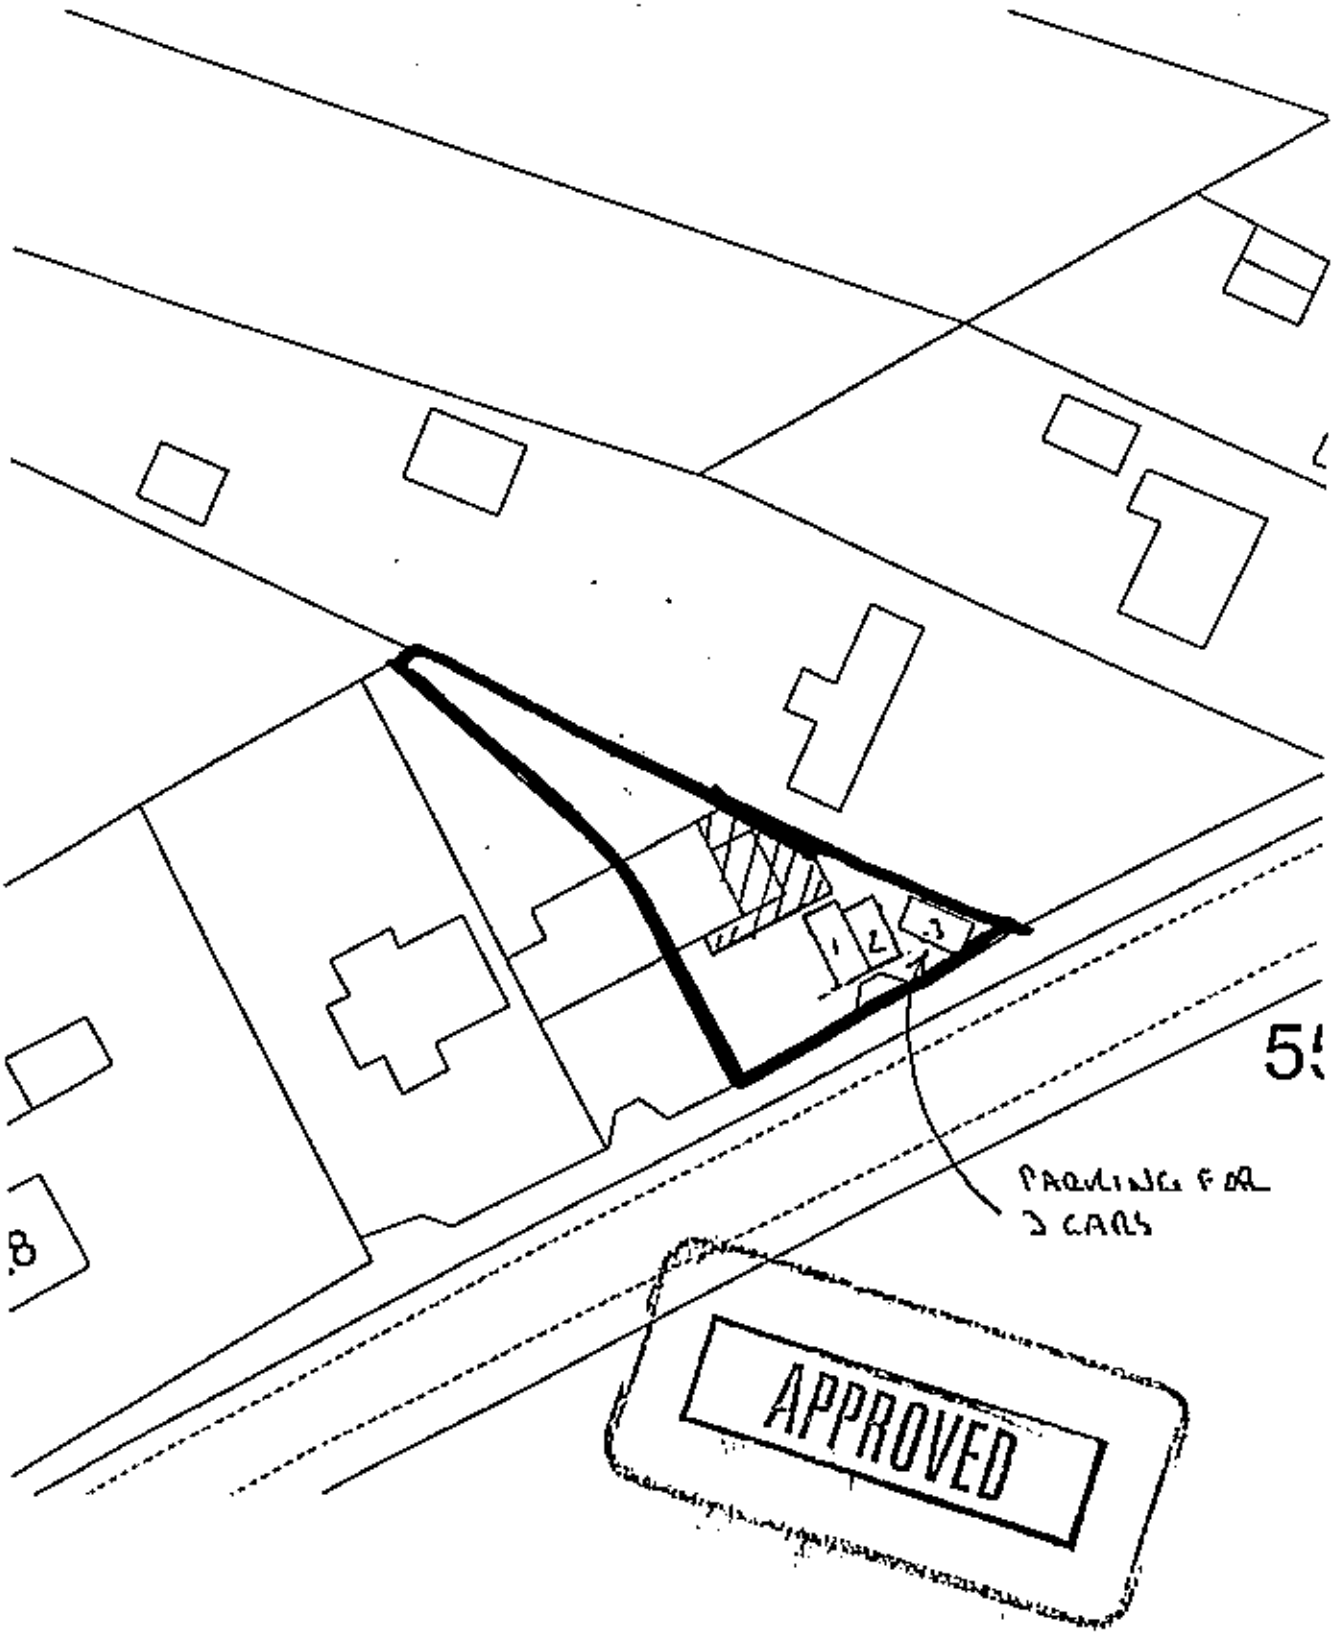

CLIENT:	Mr and Mrs Dakin, 22 Langley Common Road, Barkham.	DESCRIPTION:	Block Plan		
PROJECT:	Two storey side and single storey front extensions	SCALE:	1:500	DRAWING No:	02758 4
DATE:	June 2002	REVISION:			

DRAWING MUST BE READ WITH NOTES. DIMENSIONS AND DETAILS TO BE CHECKED ON SITE BEFORE PRICING AND CONSTRUCTION

© COPYRIGHT RESERVED

03/9/02

Excel Design



EXISTING FRONT ELEVATION



PROPOSED FRONT ELEVATION

APPROVED


CLIENT:	Mr and Mrs Dakin, 22 Langley Common Road, Barkham.	DESCRIPTION:	Front Elevations		
PROJECT:	Two storey side and single storey front extensions	SCALE:	1:100	DRAWING No:	02765 5
DATE:	June 2002	REVISION:			

DRAWING MUST BE READ WITH NOTES. DIMENSIONS AND DETAILS TO BE CHECKED ON SITE BEFORE PRICING AND CONSTRUCTION


© COPYRIGHT RESERVED

3/9/02

Excel Design

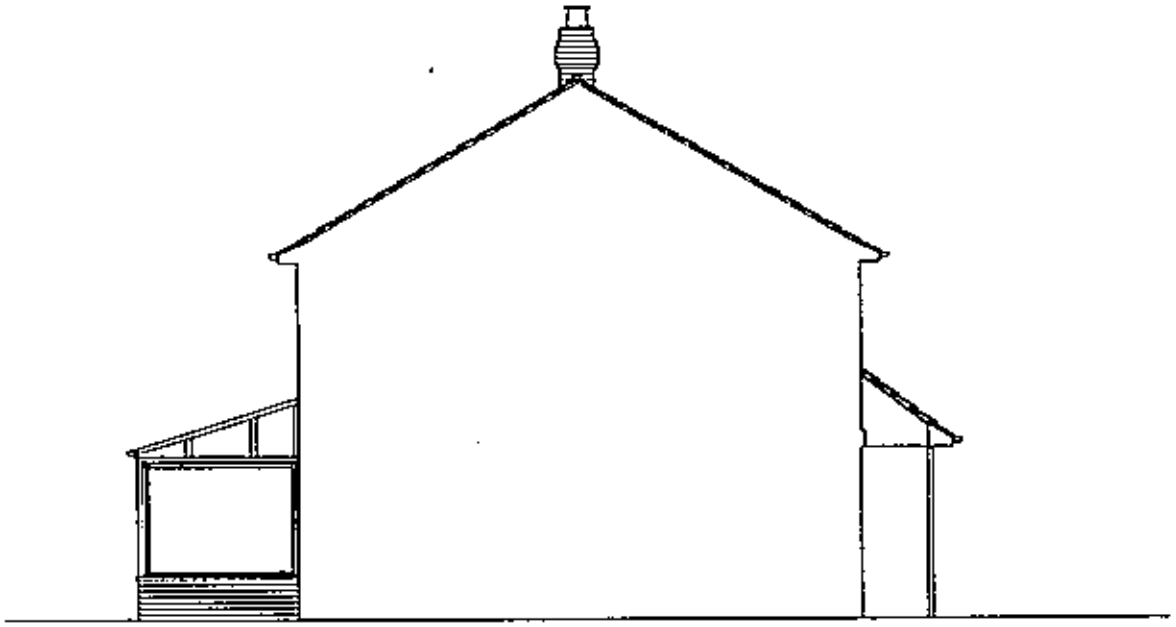

EXISTING LEFT SIDE ELEVATION

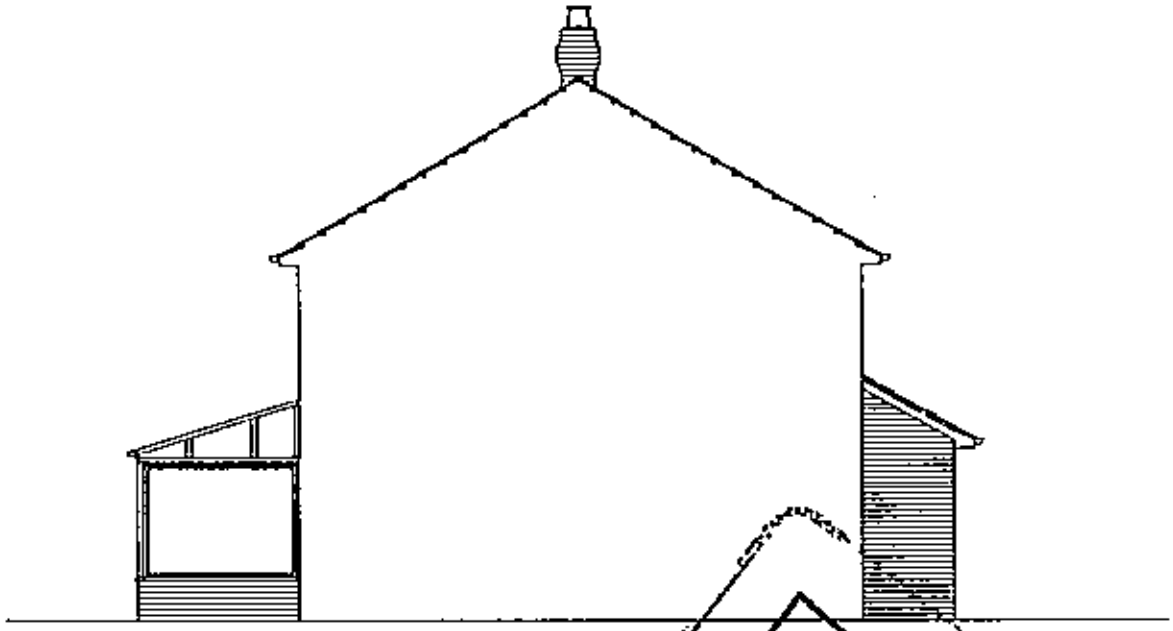

PROPOSED LEFT SIDE ELEVATION

APPROVED


CLIENT:	Mr and Mrs Dakin, 22 Langley Common Road, Barkham.	DESCRIPTION:	Left Side Elevations		
PROJECT:	Two storey side and single storey front extensions	SCALE:	1:100	DRAWING No:	02766 B
DATE:	June 2002	REVISION:			

DRAWING MUST BE READ WITH NOTES. DIMENSIONS AND DETAILS TO BE CHECKED ON SITE BEFORE PRICING AND CONSTRUCTION


© COPYRIGHT RESERVED

Excel Design

9 3/9/02

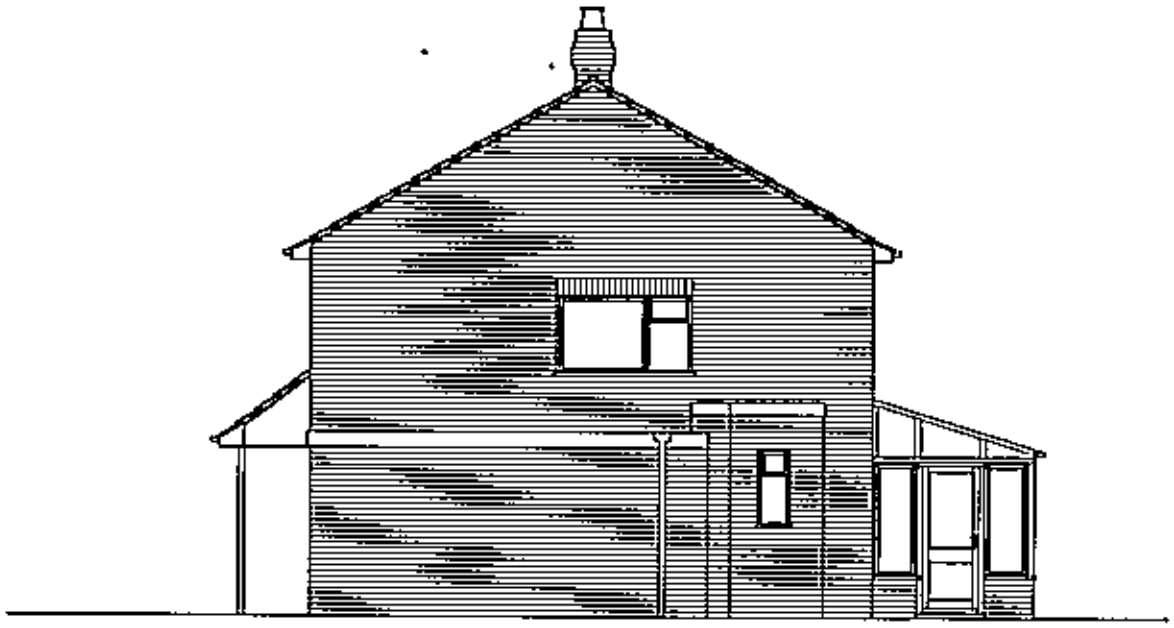

EXISTING RIGHT SIDE ELEVATION

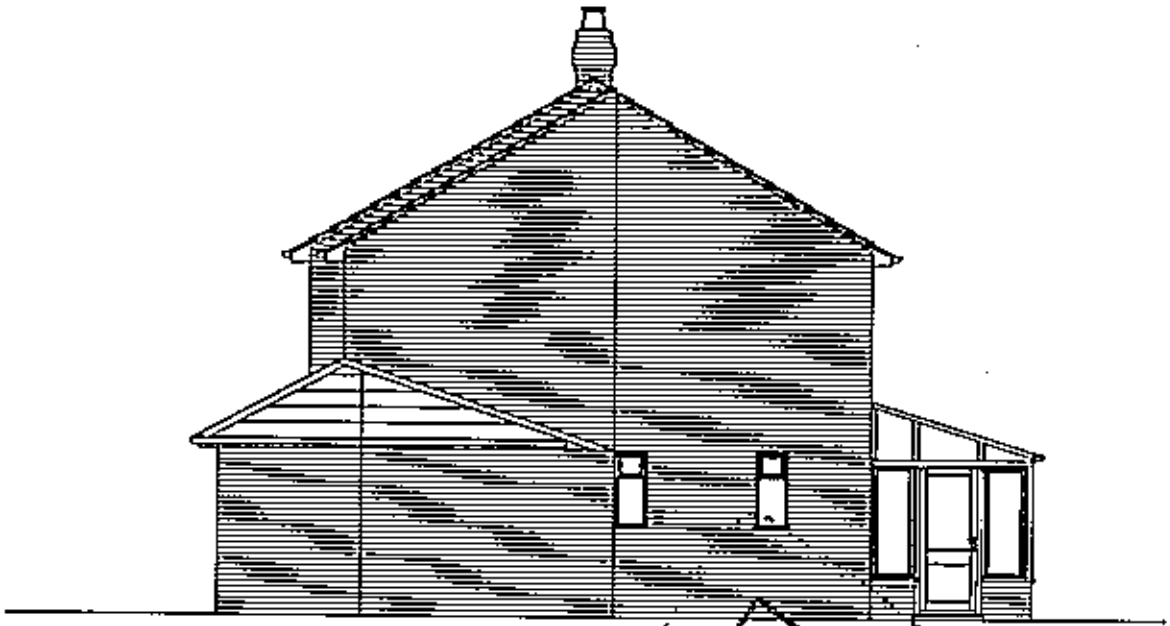

PROPOSED RIGHT SIDE ELEVATION

APPROVED

CLIENT:	Mr and Mrs Dalin, 22 Langley Common Road, Barkham.	DESCRIPTION:	Right Side Elevations		
PROJECT:	Two storey side and single storey front extensions	SCALE:	1:100	DRAWING No:	02766 10
DATE:	June 2002	REVISION:			

DRAWINGS MUST BE READ WITH NOTES, DIMENSIONS AND DETAILS TO BE CHECKED ON SITE BEFORE PRICING AND CONSTRUCTION

© COPYRIGHT RESERVED

CD 3/9/02

Excel Design



EXISTING REAR ELEVATION



PROPOSED REAR ELEVATION

APPROVED


CLIENT:	Mr and Mrs Dakin, 22 Langley Common Road, Barkham.	DESCRIPTION:	Rear Elevations		
PROJECT:	Two storey side and single storey front extensions	SCALE:	1:100	DRAWING No:	02765 11
DATE:	June 2002	REVISION:			

DRAWING MUST BE READ WITH NOTES. DIMENSIONS AND DETAILS TO BE CHECKED ON SITE BEFORE PRICING AND CONSTRUCTION

© COPYRIGHT RESERVED

Excel Design

SD 3/12/02

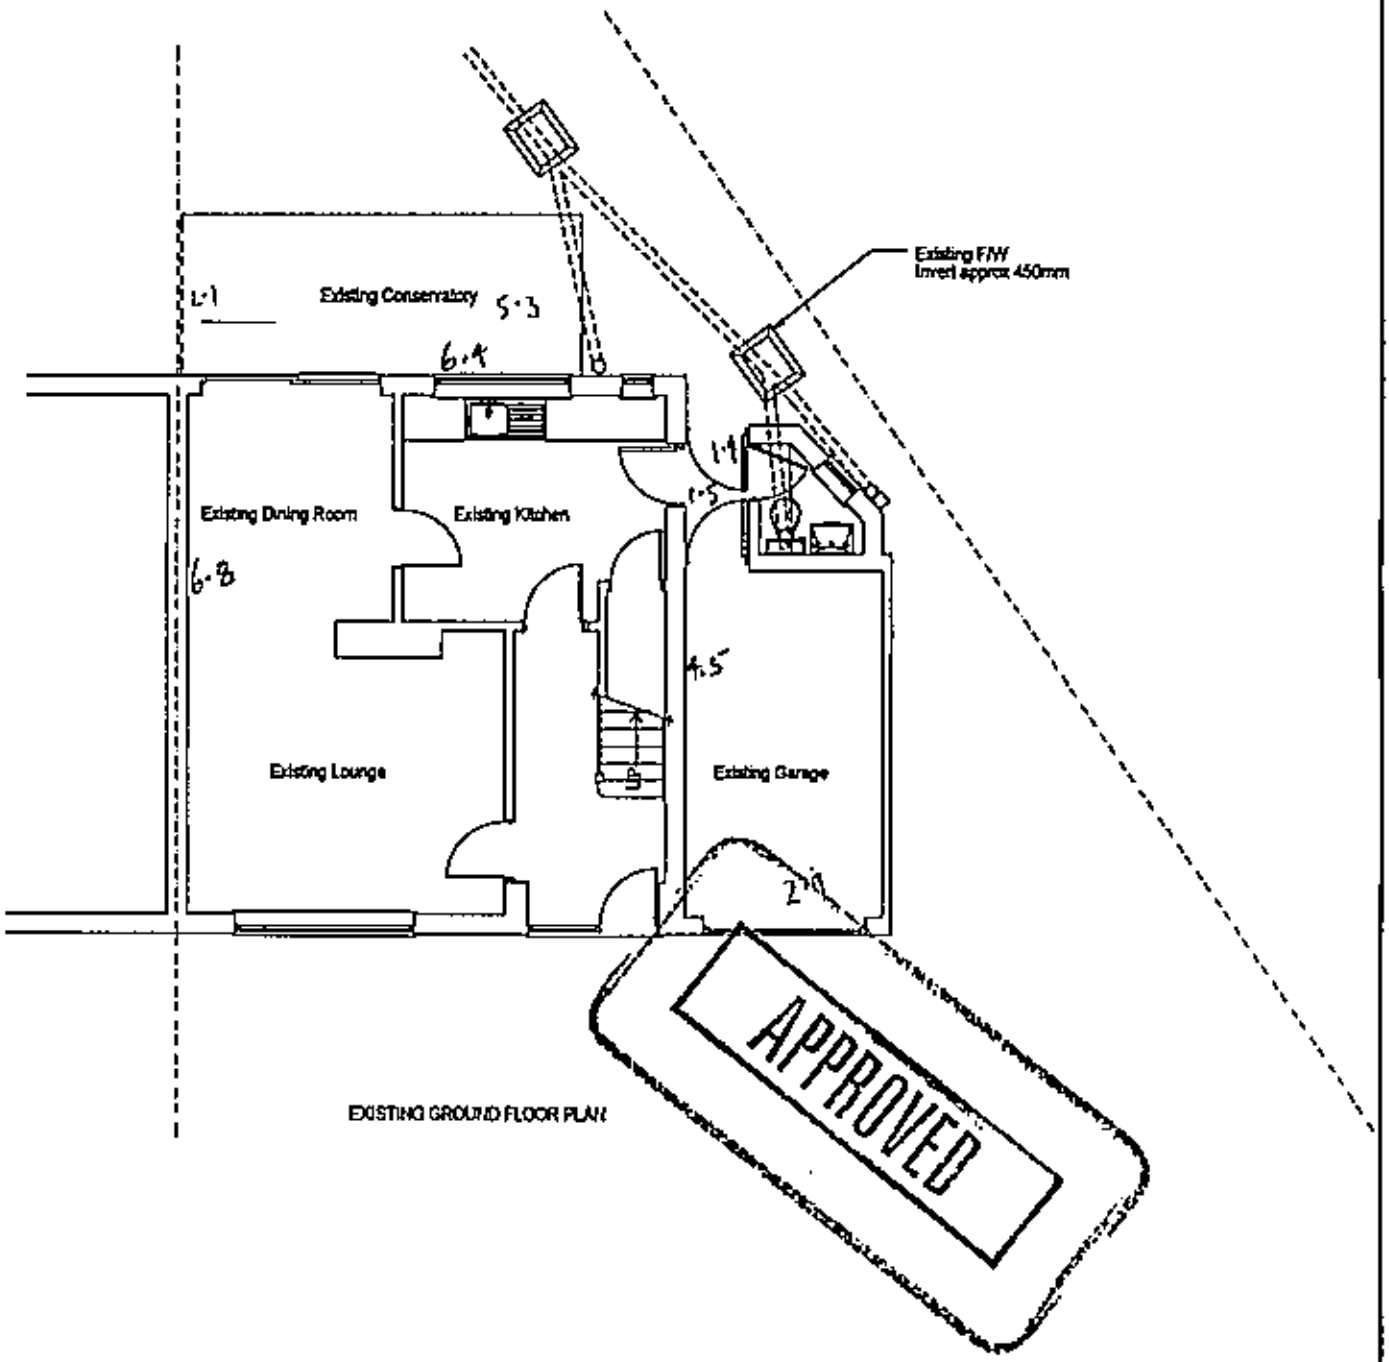


EXISTING GROUND FLOOR PLAN

CLIENT:	Mr and Mrs Dakin, 22 Langley Common Road, Barkham.	DESCRIPTION:	Ground Floor Plans		
PROJECT:	Two storey side and single storey front extensions	SCALE:	1:100	DRAWING No:	02768 12
DATE:	June 2002	REVISION:			

DRAWING MUST BE READ WITH NOTES. DIMENSIONS AND DETAILS TO BE CHECKED ON SITE BEFORE PRICING AND CONSTRUCTION

© COPYRIGHT RESERVED

Excel Design

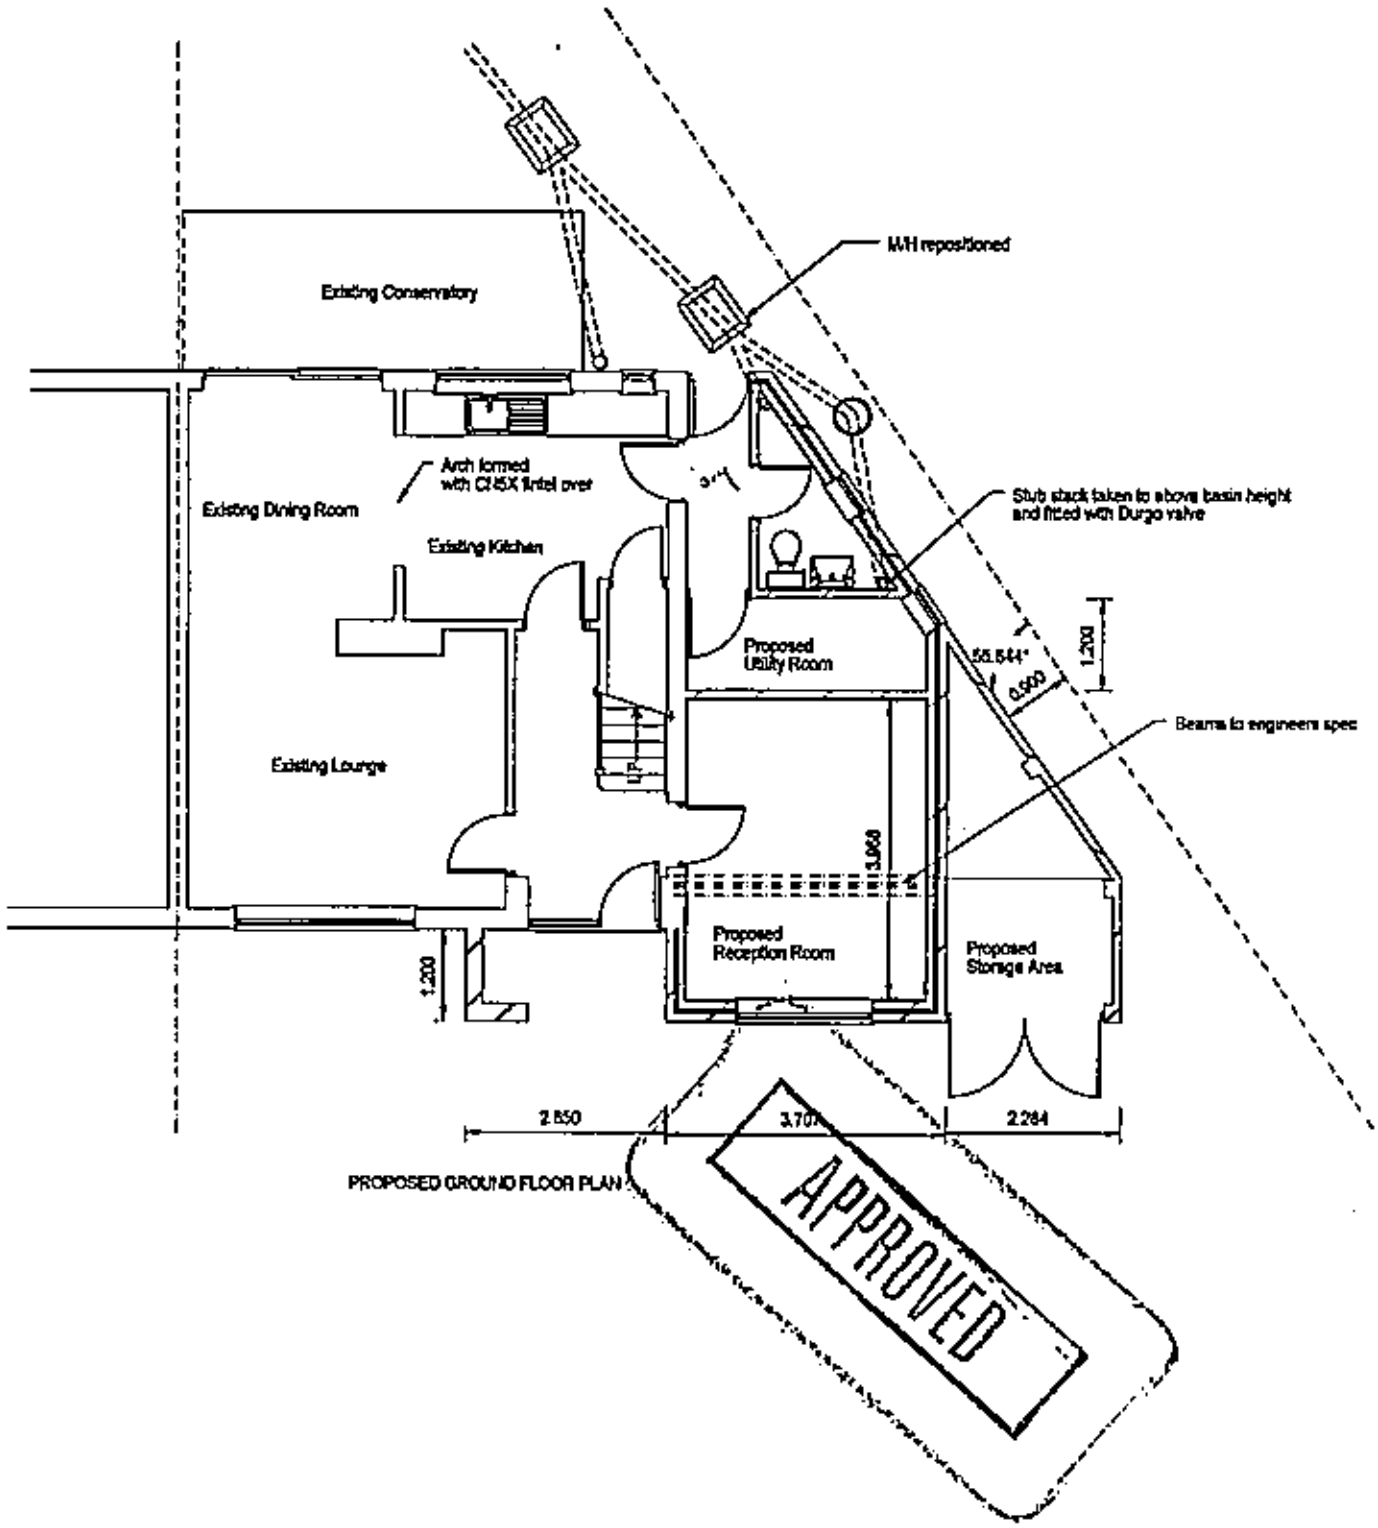

CLIENT:	Mr and Mrs Dakin, 22 Langley Common Road, Barkham.	DESCRIPTION:	Ground Floor Plans		
PROJECT:	Two storey side and single storey front extensions	SCALE:	1:100	DRAWING No:	02766 13
DATE:	June 2002	REVISION:			

DRAWING MUST BE READ WITH NOTES. DIMENSIONS AND DETAILS TO BE CHECKED ON SITE BEFORE PRICING AND CONSTRUCTION

© COPYRIGHT RESERVED

Excel Design

3/9/02