
NOTES:

1. REPRODUCED FROM ORDNANCE SURVEY MAPPING WITH THE PERMISSION OF THE CONTROLLER OF HMSO UNDER LICENSE AL 545015 © CROWN COPYRIGHT
2. © THIS DRAWING IS THE COPYRIGHT OF STUART MICHAEL ASSOCIATES, CONSULTANT CIVIL ENGINEERS. IT MAY NOT BE REPRODUCED OR AMENDED WITHOUT THE WRITTEN APPROVAL OF STUART MICHAEL ASSOCIATES

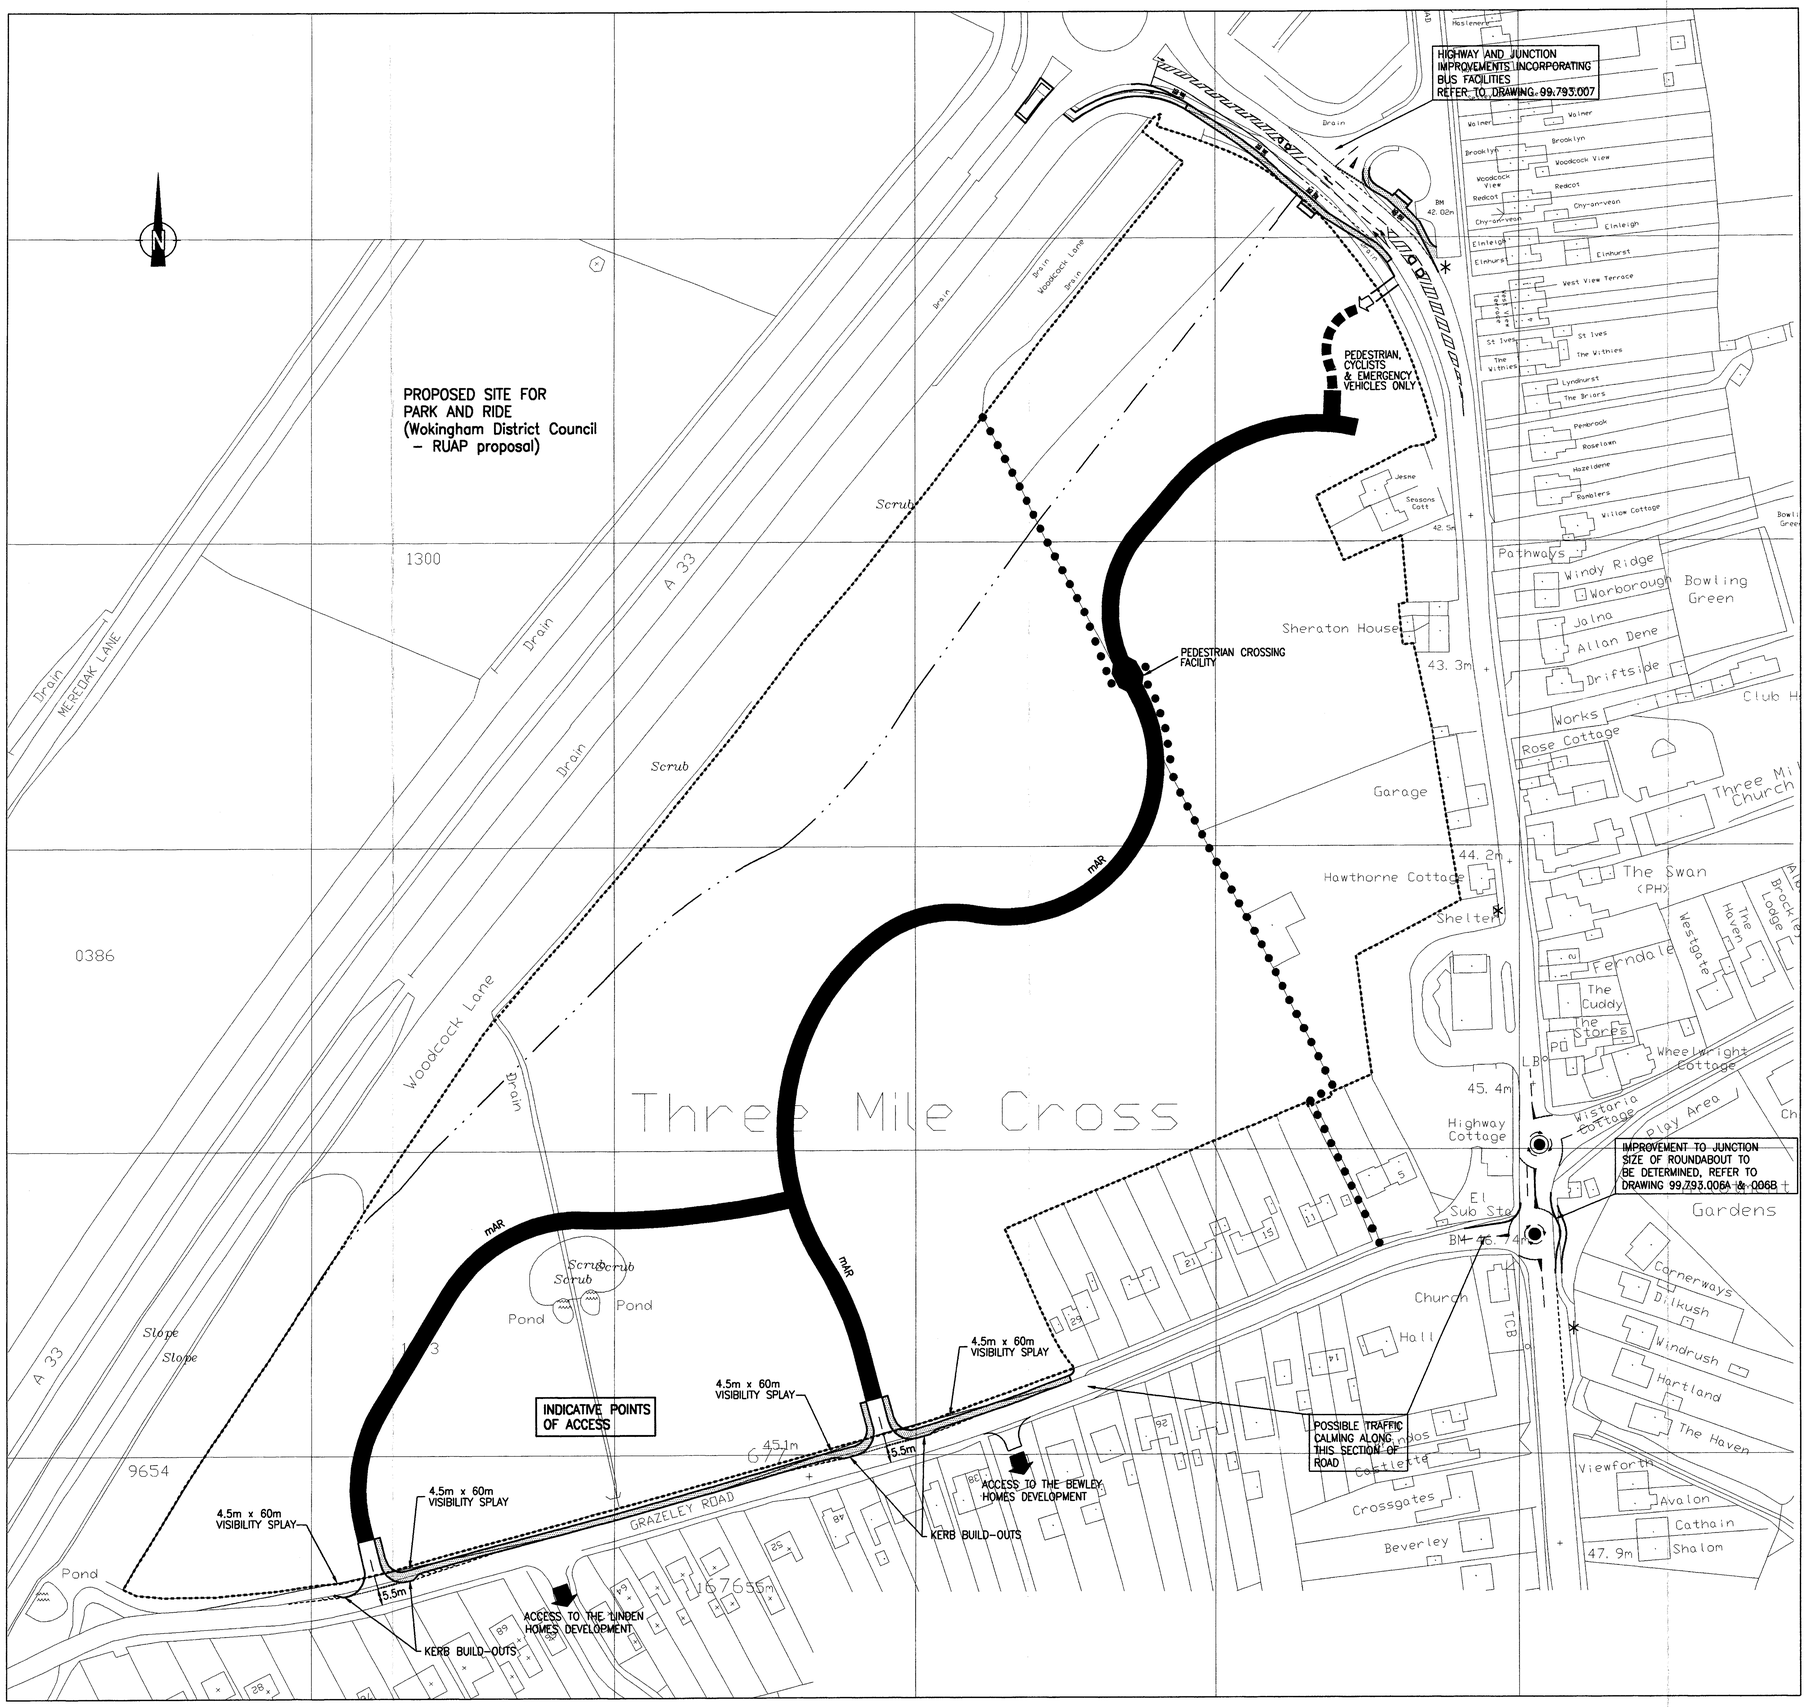

KEY:

- SITE BOUNDARY
- mAR — MINOR ACCESS ROAD 20mph target speed Speed control measures at 60m spacings
- NEC B/C CONTOUR (without mitigation)
- NEW FOOTWAY
- PUBLIC FOOTPATH
- EXISTING BUS STOPS

A	KERB BUILD-OUTS ADDED	JUNE 99
AMENDMENT		DATE

Stuart Michael Associates
CONSULTING CIVIL ENGINEERS
PLANNING • DESIGN • PROJECT CO-ORDINATION
29 Kingfisher Court, Hambridge Road
Newbury, Berkshire RG14 5SJ.
Tel: (01635) 551511, Fax: (01635) 550405
e-mail: stuartmichael@btinternet.com

JOB TITLE: OUTLINE PLANNING APPLICATION 98/67547/0 LAND AT GRAZELEY ROAD THREE MILE CROSS

DRAWING TITLE: PROPOSED ACCESS STRATEGY

CLIENT: BEWLEY HOMES PLC

SCALE: 1:1000

DATE: APRIL 99 | DRAWN: JGP | CHECKED:

SHEET No. | DRAWING No. 99.793.008 | REV. A