
NOTES:

1. THIS DRAWING IS BASED ON A TOPOGRAPHICAL SURVEY UNDERTAKEN BY SITELINE TEL: 023 8081 1081

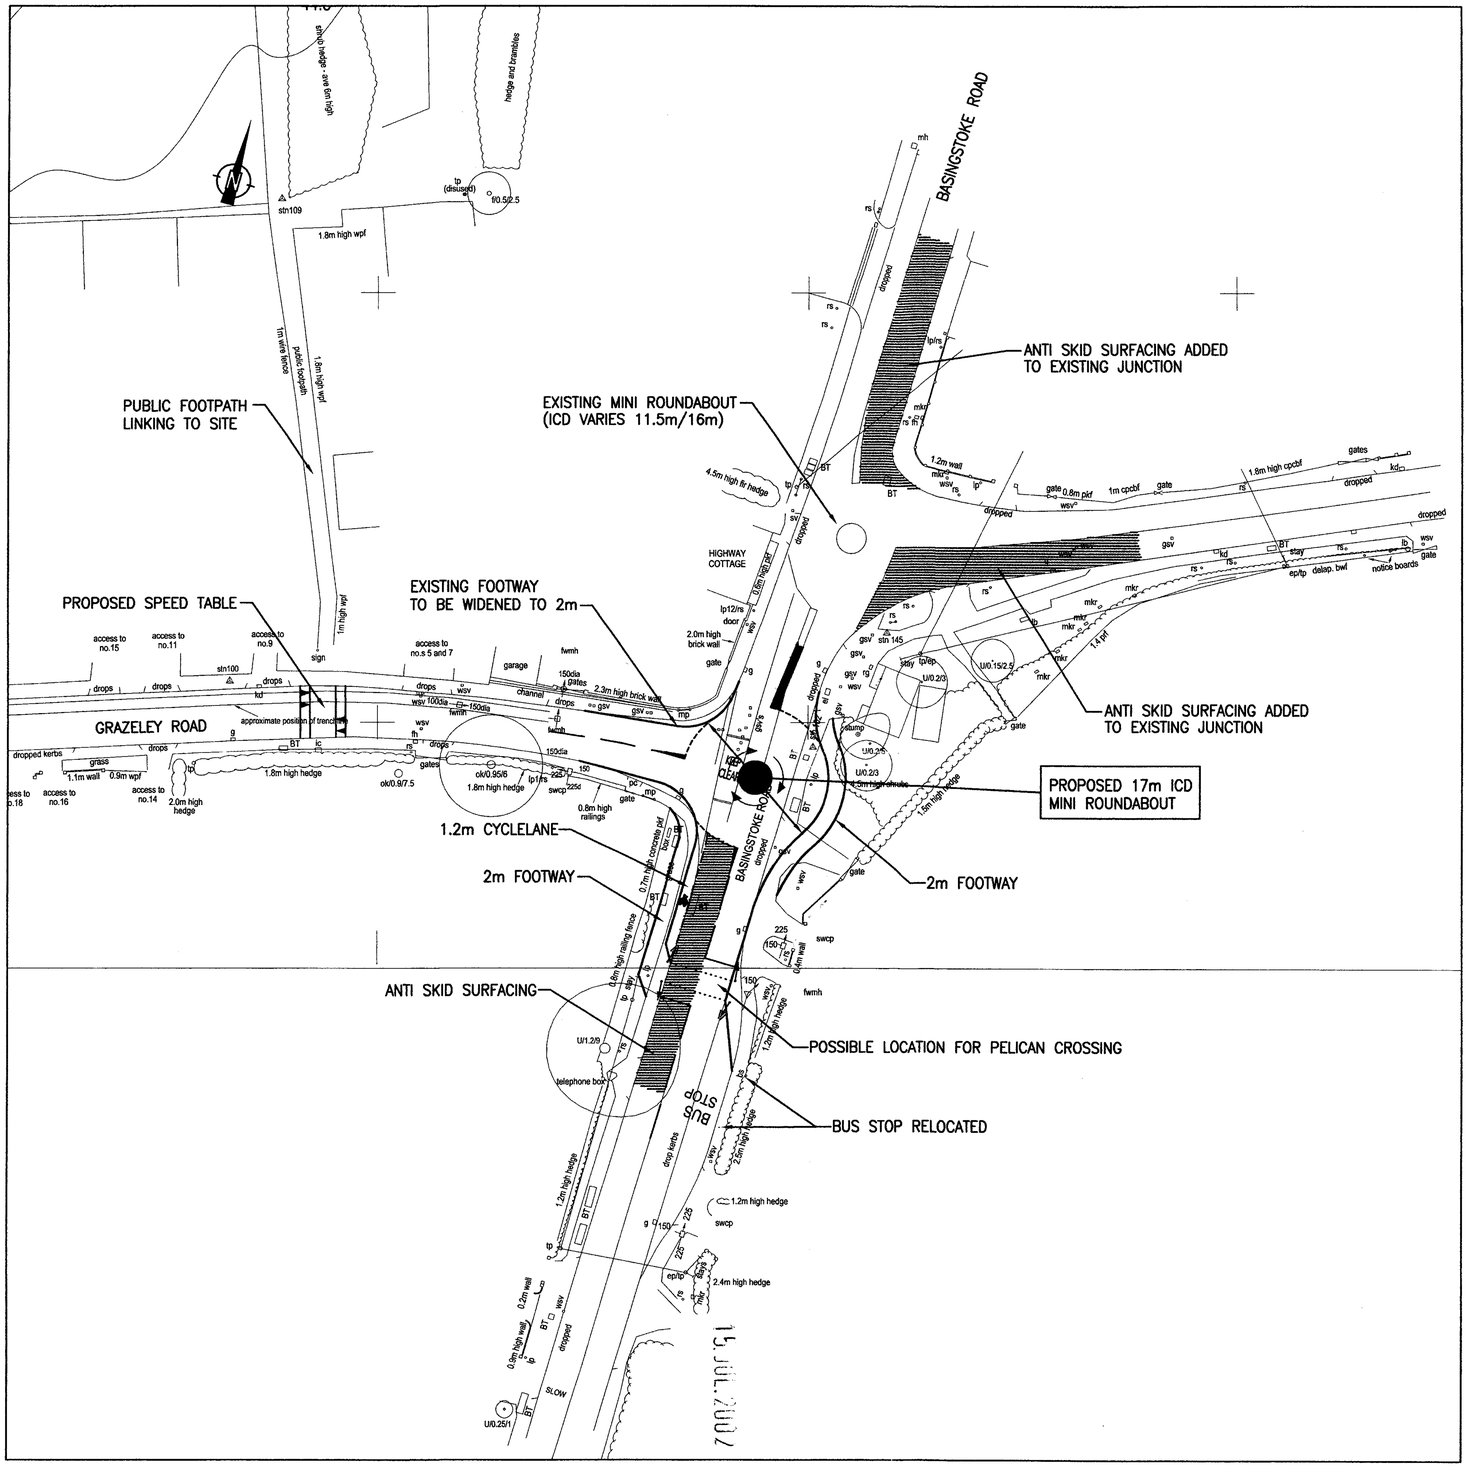

constructionline
U.K. REGISTER OF QUALIFIED CONSTRUCTION SERVICES

© This drawing is the copyright of Stuart Michael Associates consulting civil engineers. It may not be reproduced or amended without the written approval of Stuart Michael Associates

AMENDMENT		DATE

STUART MICHAEL ASSOCIATES
CONSULTING ENGINEERS
29 KINGFISHER COURT, HAMBRIDGE ROAD
NEWBURY, BERKSHIRE, RG14 5SJ
TEL: 01635 551511 FAX: 01635 550405
E-MAIL: mail@stuartmichael.co.uk

JOB TITLE

LAND AT GRAZELEY ROAD
THREE MILE CROSS

DRAWING TITLE

PROPOSED OFFSITE HIGHWAY IMPROVEMENTS AT THE GRAZELEY ROAD JUNCTION

CLIENT

BEWLEY HOMES PLC

SCALE		
1:500		
DATE: MAY 02	DRAWN: JGP	CHECKED: SMA
SHEET No.: OF	DRAWING No.: 2002.793.012	REV.