
NOTES:

1. THIS DRAWING IS BASED ON A TOPOGRAPHICAL SURVEY UNDERTAKEN BY SITELINE TEL: 023 8081 1081

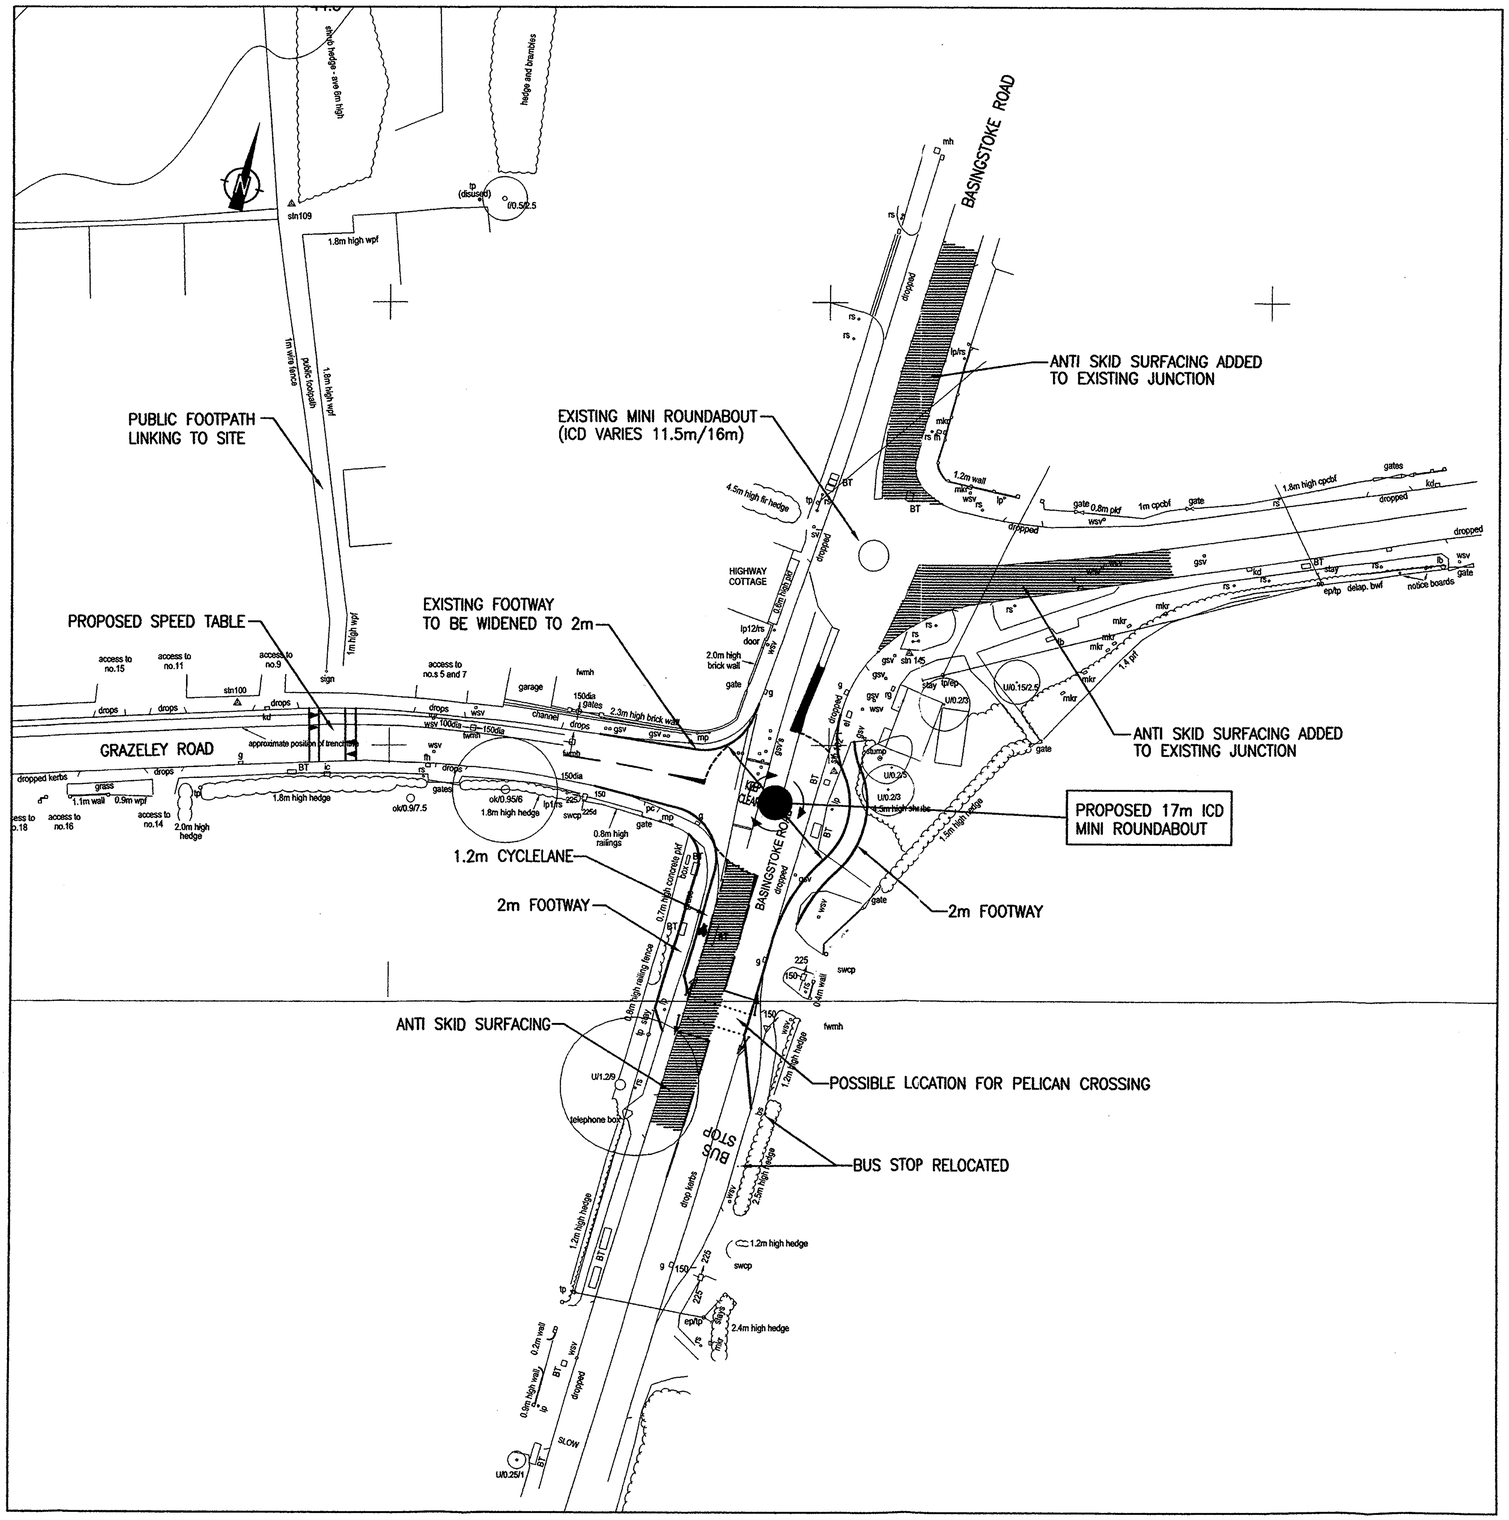

AMENDMENT		DATE

STUART MICHAEL ASSOCIATES
CONSULTING ENGINEERS
29 KINGFISHER COURT, HAMBRIDGE ROAD
NEWBURY, BERKSHIRE, RG14 5SJ
TEL: 01635 551511 FAX: 01635 550405
E-MAIL: mail@stuartmichael.co.uk

JOB TITLE

LAND AT GRAZELEY ROAD
THREE MILE CROSS

DRAWING TITLE

PROPOSED OFFSITE HIGHWAY IMPROVEMENTS AT THE GRAZELEY ROAD JUNCTION

CLIENT

BEWLEY HOMES PLC

SCALE		
1:500		
DATE: MAY 02	DRAWN: JGP	CHECKED: SMA
SHEET No.: OF	DRAWING No.: 2002.793.012	REV.

constructionline
U.K. REGISTER OF QUALIFIED CONSTRUCTION SERVICES

© This drawing is the copyright of Stuart Michael Associates consulting civil engineers. It may not be reproduced or amended without the written approval of Stuart Michael Associates