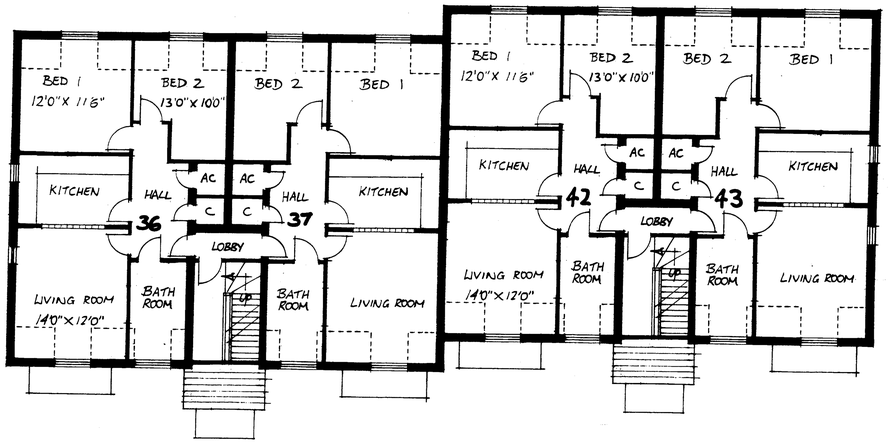

SECOND FLOOR

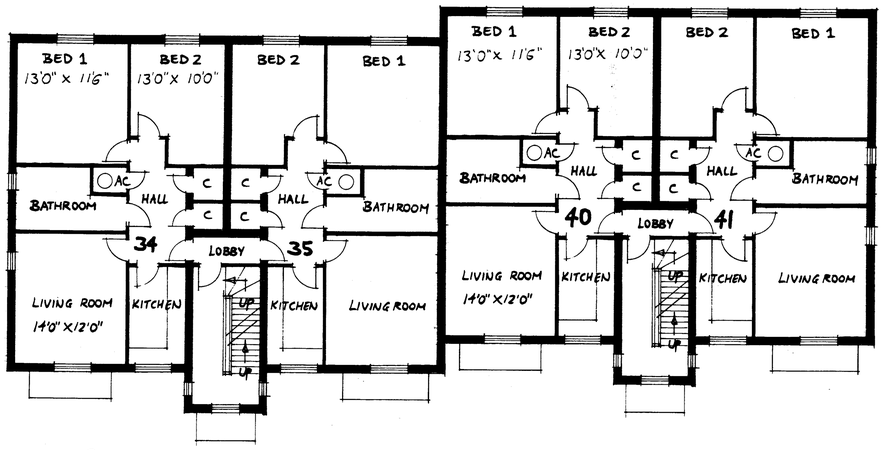

FIRST FLOOR

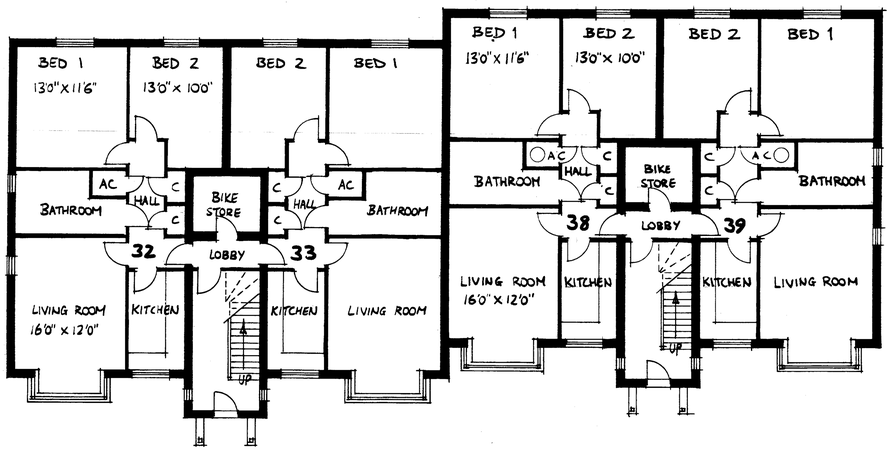

GROUND FLOOR



FRONT ELEVATION



REAR ELEVATION

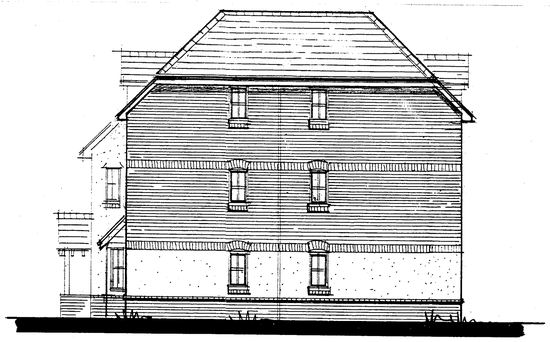

FLANK ELEVATION



FLANK ELEVATION

CALA

HOMES

CALA HOMES (SOUTH) LTD.
THE CAUSEWAY, STAINES
MIDDLESEX, TW18 3PR
Tel. 01784 225300 Fax. 01784 225301

REVISIONS

rev	description	date
3	REDRAWN	MAY 2003

JOB TITLE

WARREN ROAD
WOODLEY

DRAWING TITLE

FLOOR PLANS & ELEVATIONS.

BLOCK 32-43

SCALE 1:100 DATE MAY 2003

DRAWN BY JCL		PRELIMINARY	FINAL
CHECKED BY AC			
CENTRAL MASTERED		DEVELOPMENT MASTERED	

SITE	McCOSKER	VAR	MOD	DRG No.	REV
				PD 207	B

Rapidos 1060