
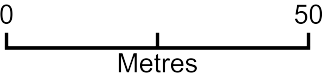


17 Milton Road, RG401DE | Wells

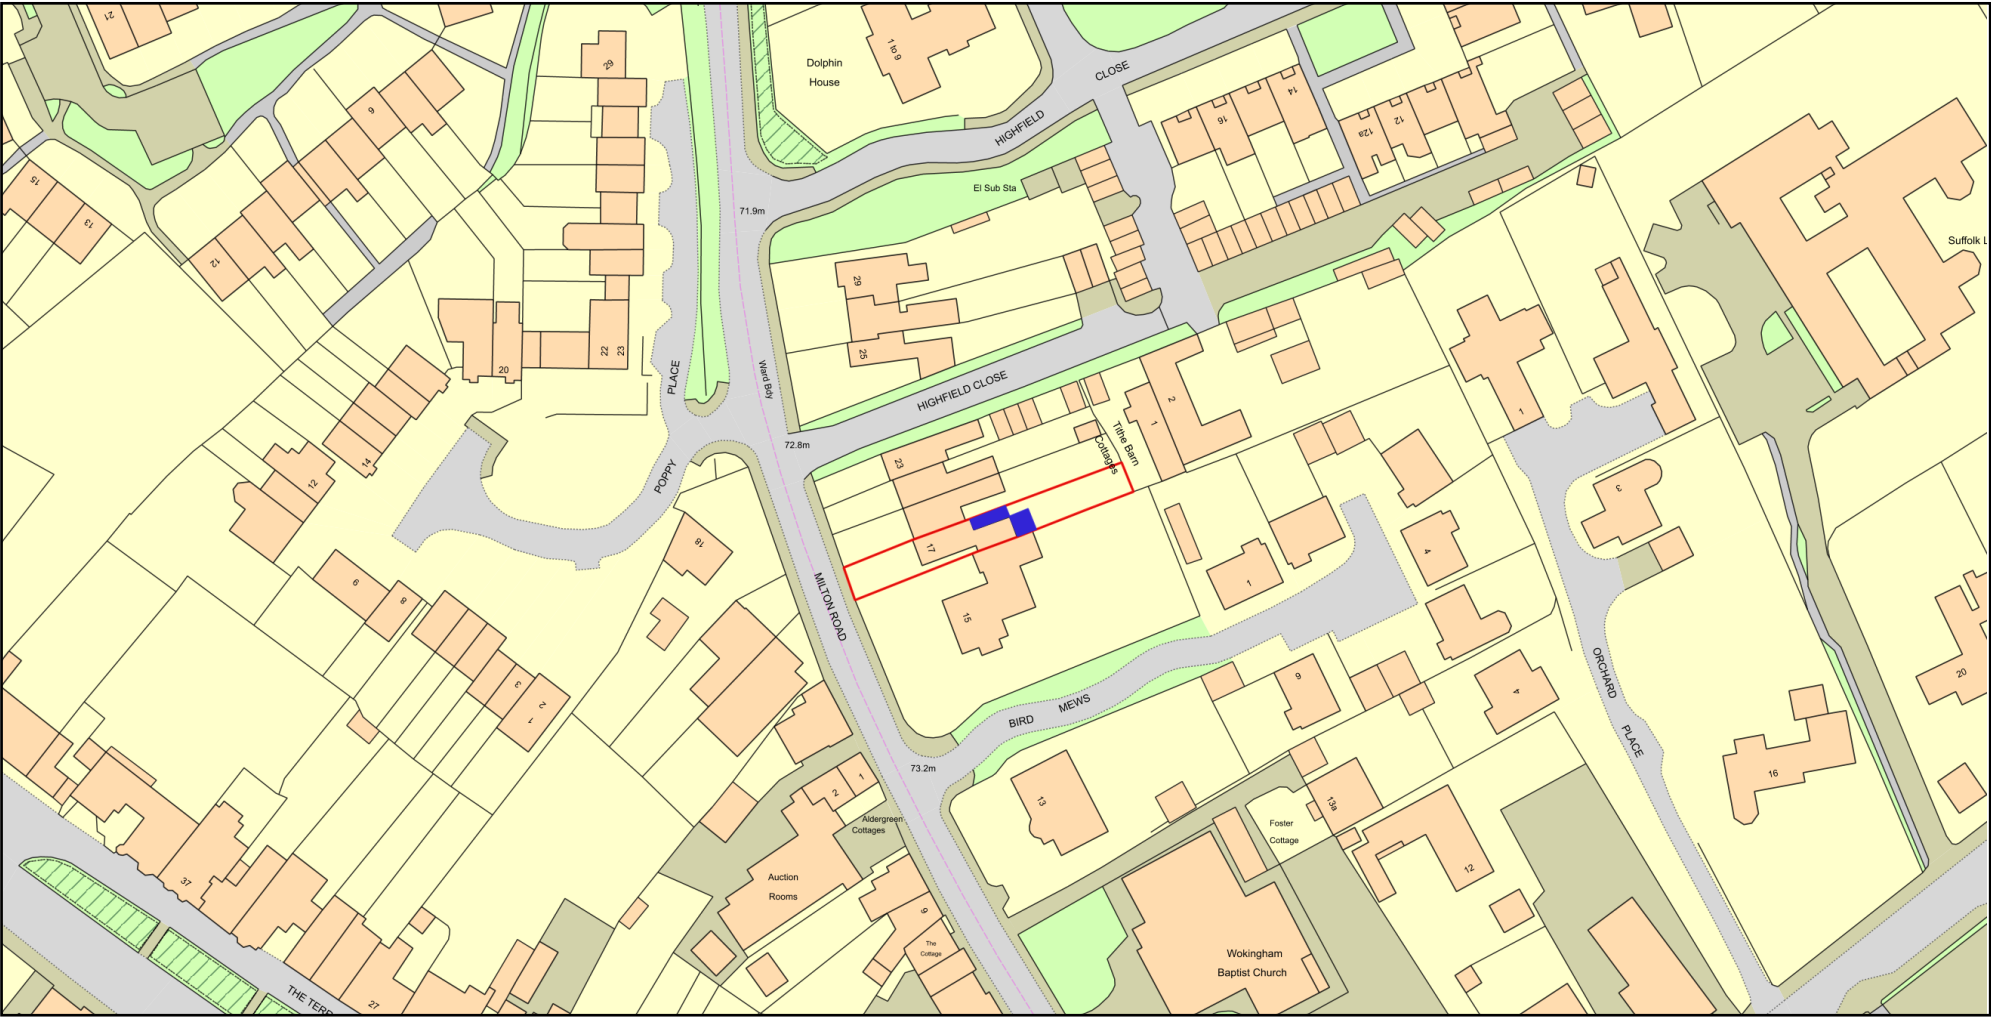

Plan Produced for: Matt Wells
Date Produced: 21 Apr 2026
Plan Reference Number: TQRQM26111202242668
Scale: 1:1250 @ A4