


LEGENDS:


|                         |                                                                                     |                         |                                                                                     |
|-------------------------|-------------------------------------------------------------------------------------|-------------------------|-------------------------------------------------------------------------------------|
| EXISTING WALL           |  | PROPOSED WALL           |  |
| EXISTING RENDER         |  | PROPOSED RENDER         |  |
| EXISTING ROOF TILES     |  | PROPOSED ROOF TILES     |  |
| EXISTING BRICKS         |  | PROPOSED BRICKS         |  |
| EXISTING DOOR & WINDOWS |  | PROPOSED DOOR & WINDOWS |  |
| DEMOLISHED              |  | PROPOSED FENCE          |  |






EXISTING  
SIDE ELEVATION-2


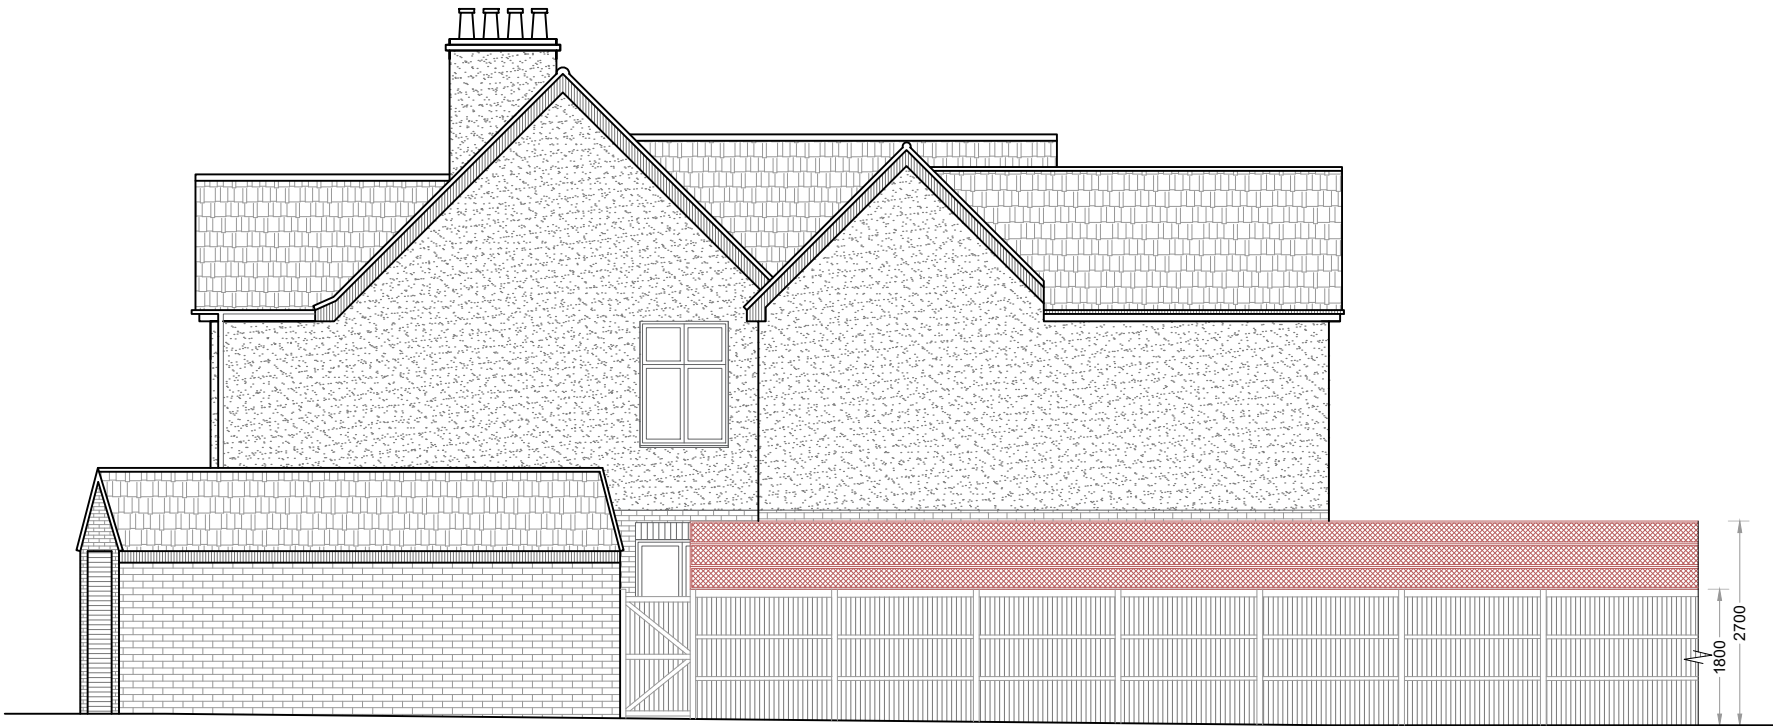


PROPOSED  
SIDE ELEVATION-2
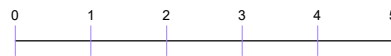
|                                              |          |   |           |
|----------------------------------------------|----------|---|-----------|
| Project Name                                 |          | 1 Larch Avenue<br>WOKINGHAM<br>RG41 1EJ                                                                             |           |
| Sheet Title : Existing & Proposed Elevations |          |   |           |
| Project Title:                               |          | Proposed Fence Installation                                                                                         | REV<br>01 |
| Date:                                        | 19/04/26 | <br>Meters<br>Scale: 1:100@ A3 |           |
| Drawn by:                                    | MAN      | Client   |           |
| Checked by                                   | MAN      |   |           |

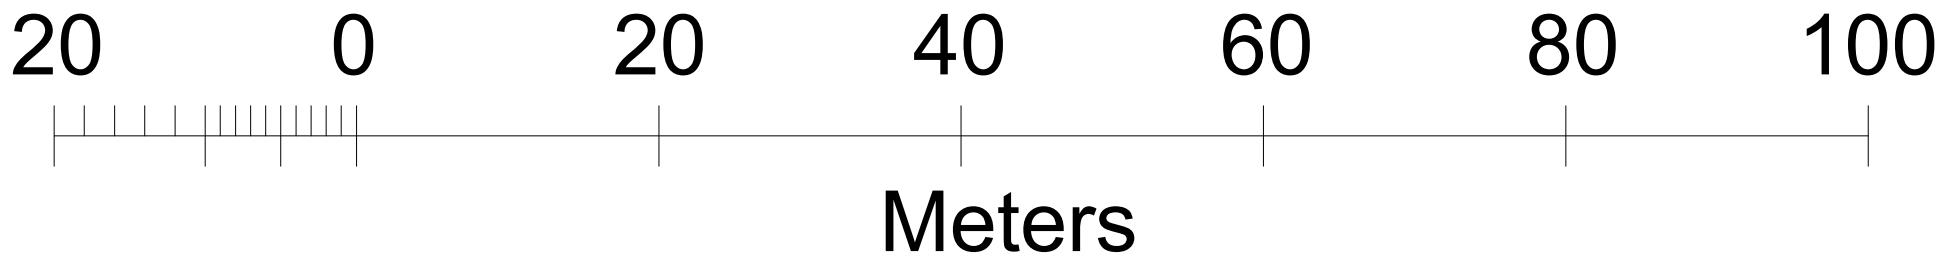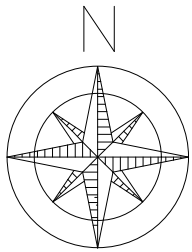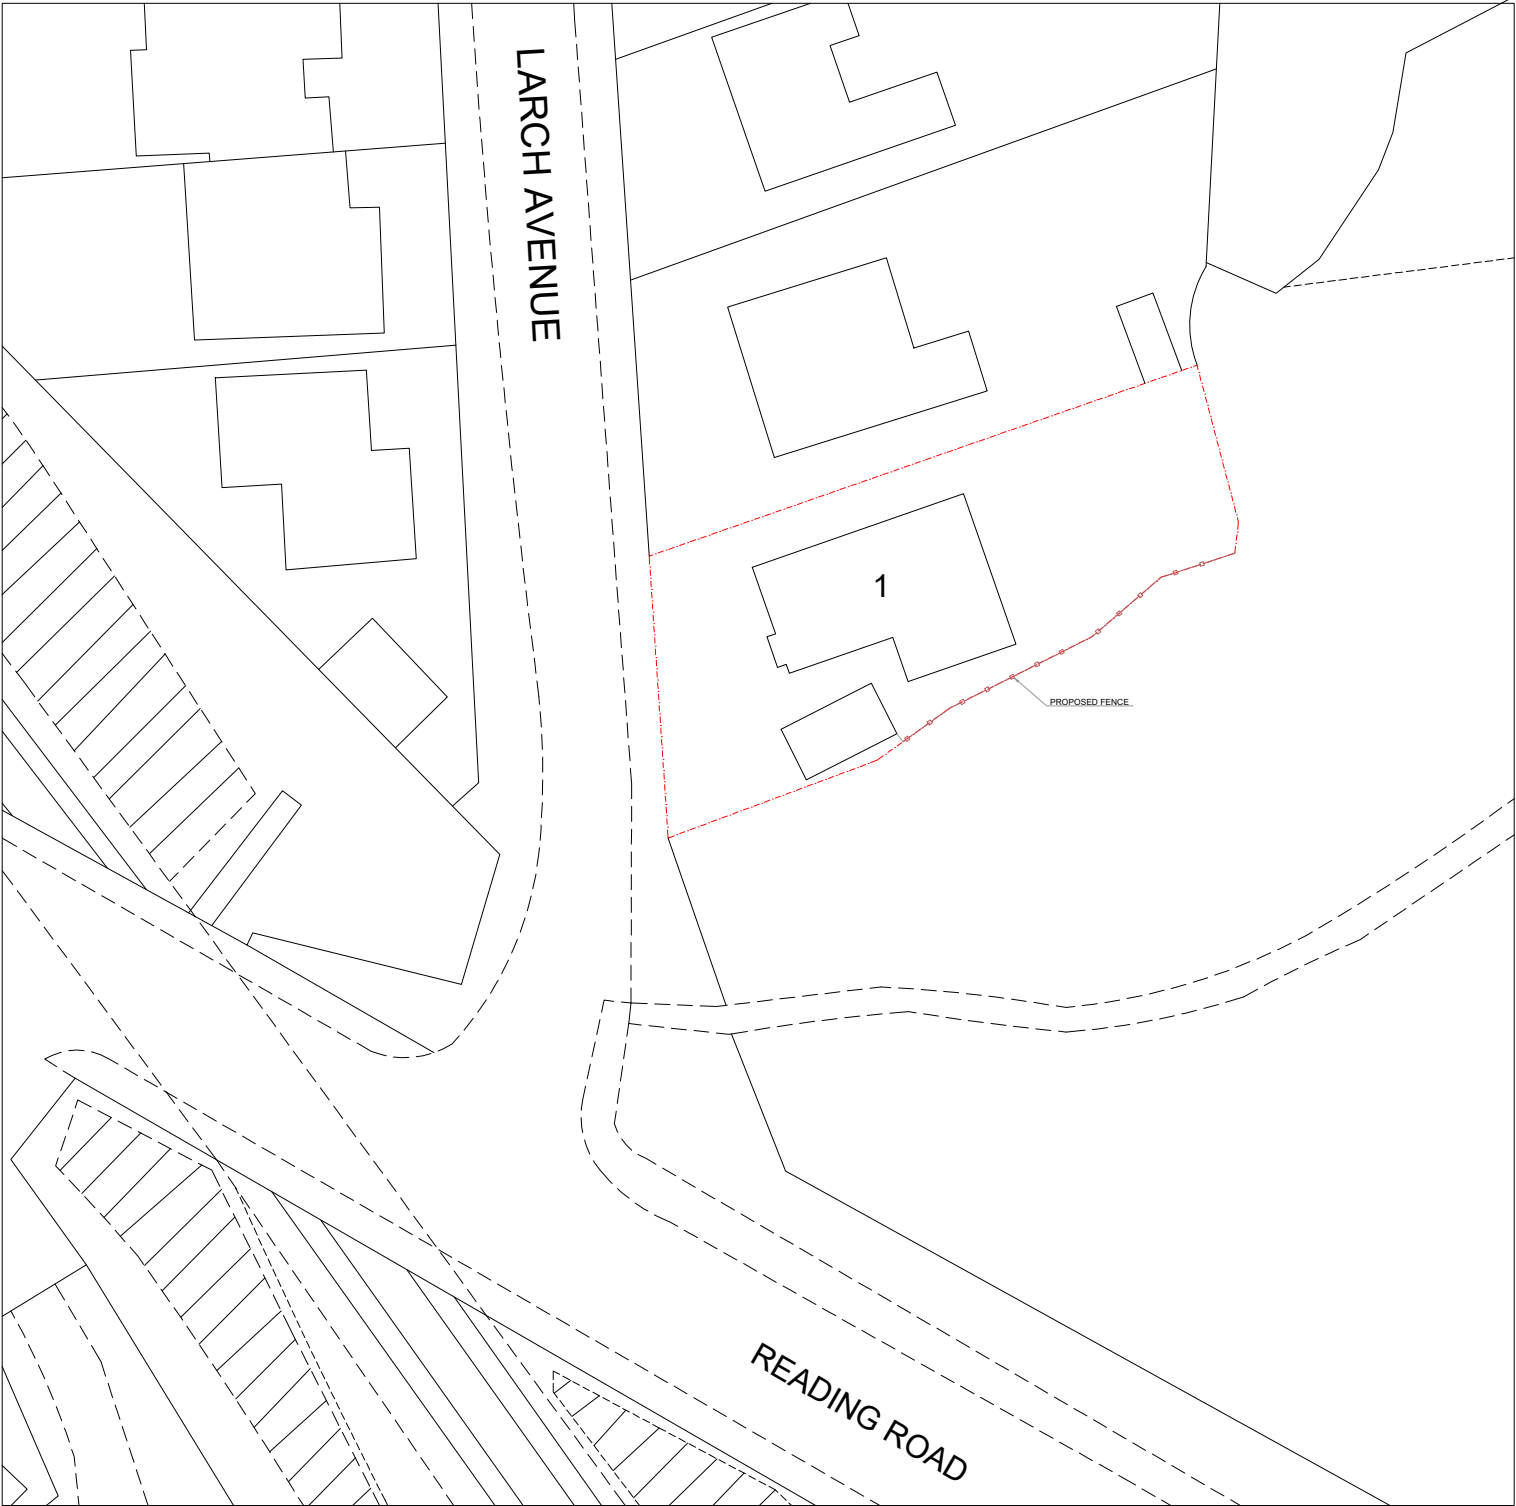

|                                           |          |                                         |               |
|-------------------------------------------|----------|-----------------------------------------|---------------|
| Project Name                              |          | 1 Larch Avenue<br>WOKINGHAM<br>RG41 1EJ |               |
| Sheet Title :    Proposed Site Block Plan |          |                                         |               |
| Project Title:                            |          | Proposed Fence Installation             | REV<br><br>01 |
| Date:                                     | 19/04/26 | Scale: 1:500@ A3                        |               |
| Drawn by:<br>MAN                          |          |                                         |               |
| Checked by<br>MAN                         |          | Client                                  |               |

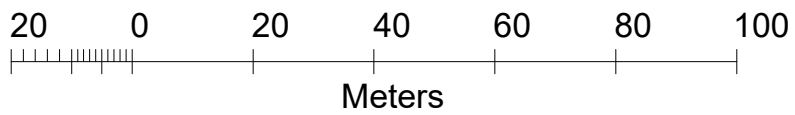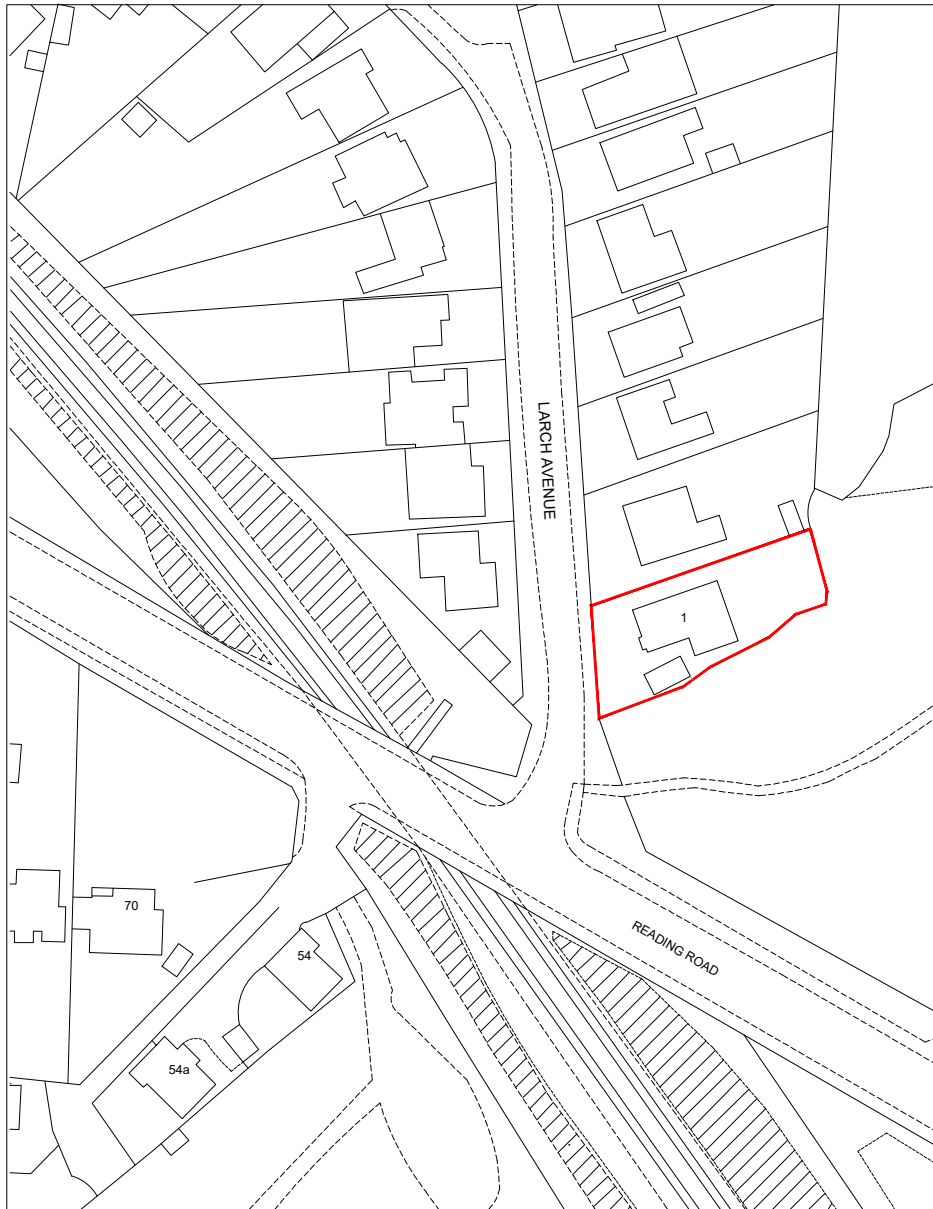

ADDRESS:

1 Larch Avenue  
WOKINGHAM  
RG41 1EJ

SCALE:

1:1250@A4



NORTH