
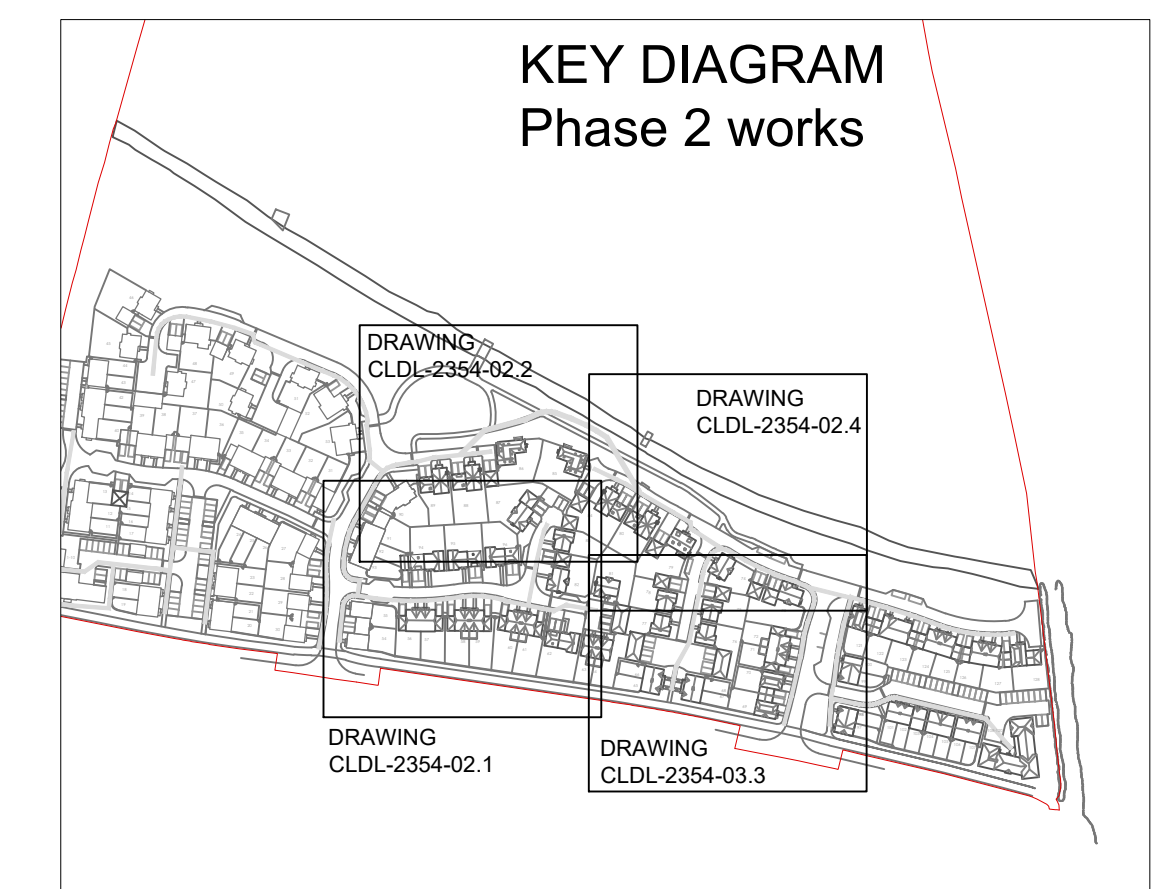


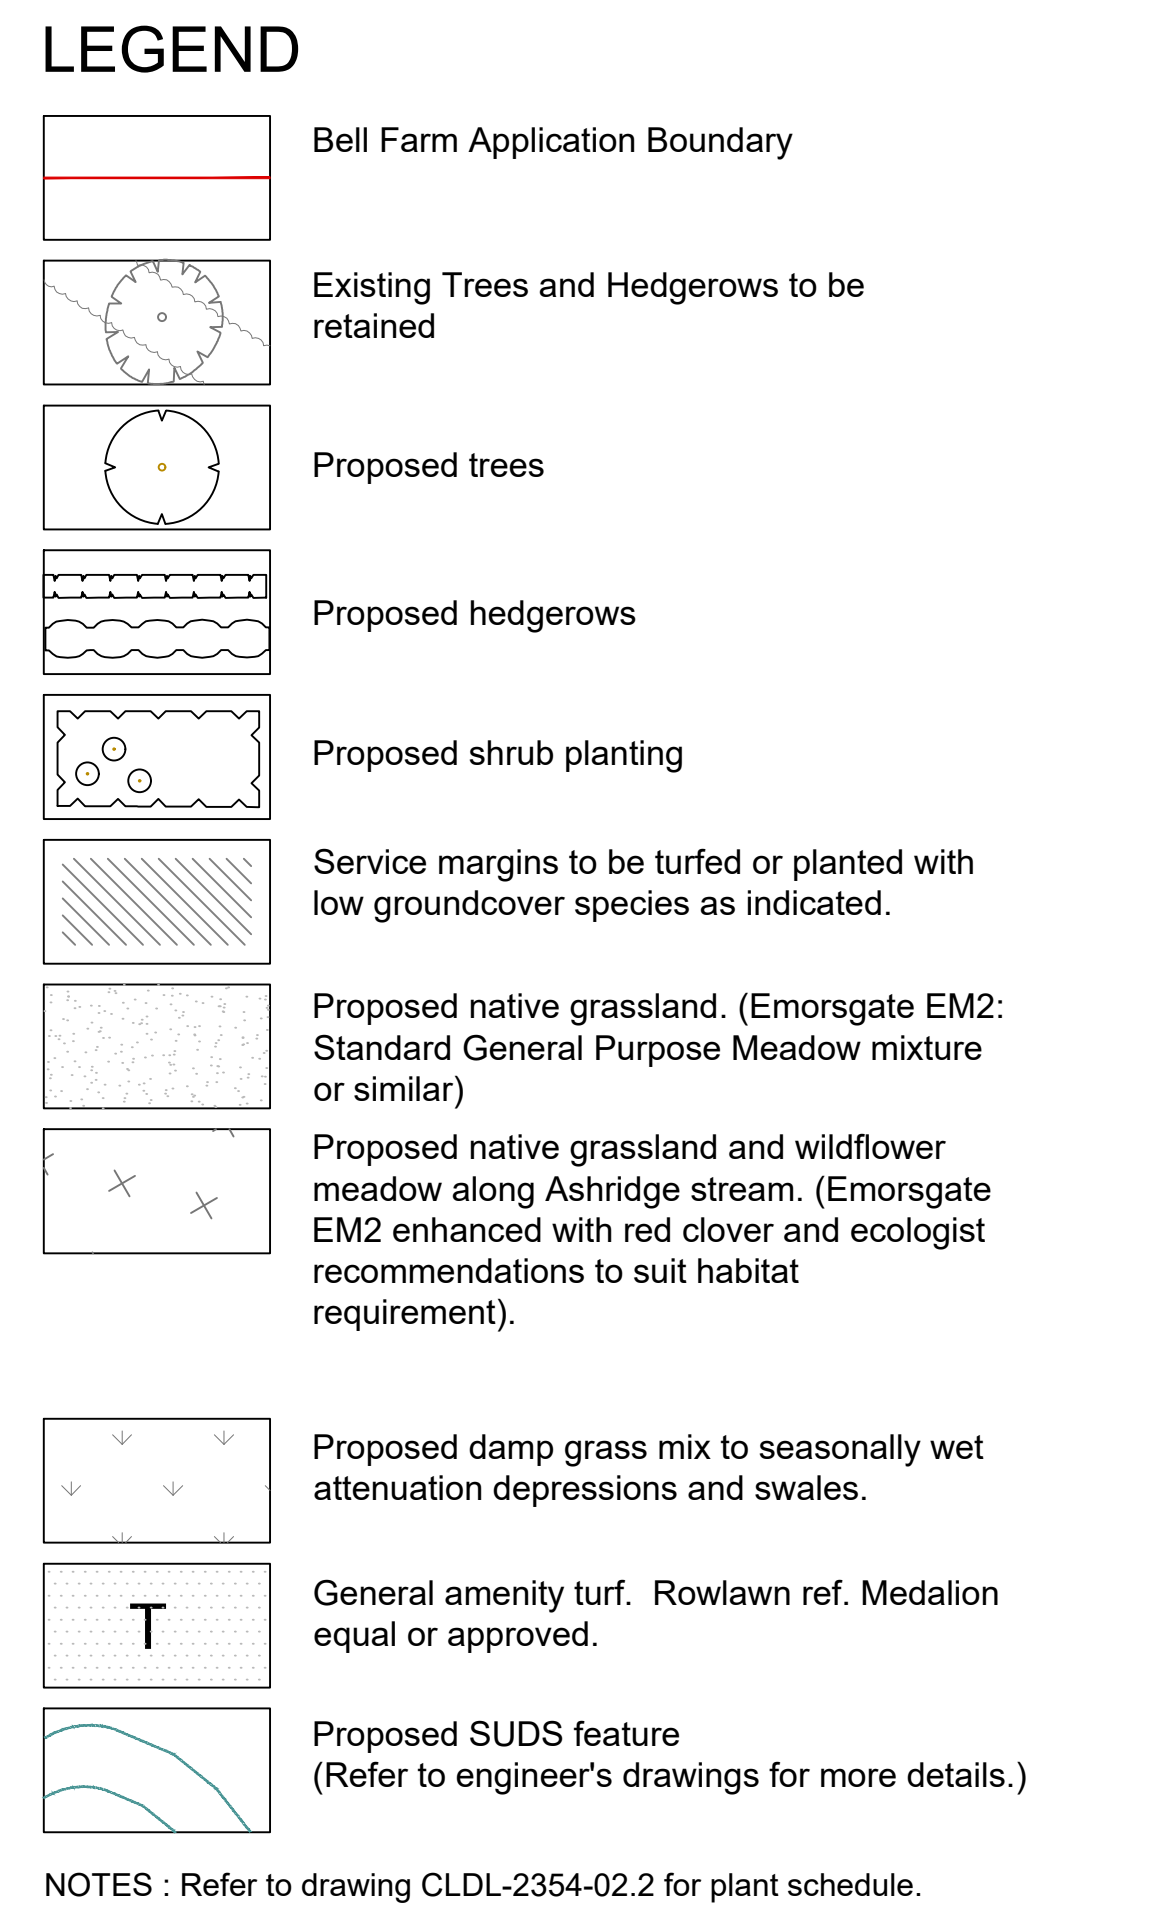

Revisions:		
Rev:	Date:	Description:
C01	23.02.18	VE amendments. Extent of planting areas & specimen stock sizes. Hedge species.
C02	5.06.18	Planting amendments for sightlines & services.
C03	10.01.25	Planting amendments to boundary wall.

FOR PLANNING

Charnwood Landscape Design Limited
Quatro House □ Lyon Way □ Frimley Road □ Camberley □ Surrey □ GU16 7ER
Tel : 01433 631960 Email : info @ cldl.co.uk

Job	Scale	Date
ELDRIDGE PARK, WOKINGHAM	1:200 @ A1	January 2018
Drawing Name	Dwg no.	Rev.
PLANTING PROPOSALS - Phase 2	CLDL-2354-02.3	C03