

**NOTE: ALL INFORMATION IS
SUBJECT TO BUILDING CONTROL
APPROVAL**

All drawings to be read in conjunction with Antler Homes Construction Specification document & External Materials Schedule. For construction details, refer to Antler Homes Standard Details or project specific as noted

Note: Electrical positions indicative for Building Regulations, refer to Antler Homes Electrical layouts for final locations

- 1 Facing Brickwork
- 2 Vertical Tile Hanging
- 3 Weatherboarding
- 4 Roof tiles
- 5 GRP chimney
- 6 Painted timber finish to post
- 7 Club tile detail
- 8 External window/patio doors
- 9 External door
- 10 Feature brick
- 11 Metal Balcony
- 12 Rain water goods

- 1) ALL GENERAL ARRANGEMENT DRAWINGS TO BE READ IN CONJUNCTION WITH THE RELEVANT STANDARD DETAIL SHEETS PREPARED BY ANTLER HOMES.
- 2) ALL RELEVANT STANDARD DETAILS ARE LOCATED WITHIN FOLDER TECHNICAL-04-SITE DETAIL DRAWINGS/ ON THE PROJECT DOCHOSTING SITE REF AH303 ST ANNES, WORKINGHAM.
- 3) NON-STANDARD DETAILS HAVE BEEN PREPARED BY ANDREW MALCOLM ARCHITECTURE (AMA) & ARE REFERENCED SEPARATELY ON THE RELEVANT GENERAL ARRANGEMENT DRAWINGS

 Building B
Watchmoor Park,
Riverside Way, Camberley,
Surrey. GU15 3YL

t: 01276 402370
e: info@andrew-malcolm.co.uk
w: www.andrew-malcolm.co.uk


ANDREW MALCOLM
ARCHITECTURE

Scale:	1:50 @ A1 / 1:100 @A3	Date:	11/12/23
--------	-----------------------	-------	----------


TENDER

T89/080



T1

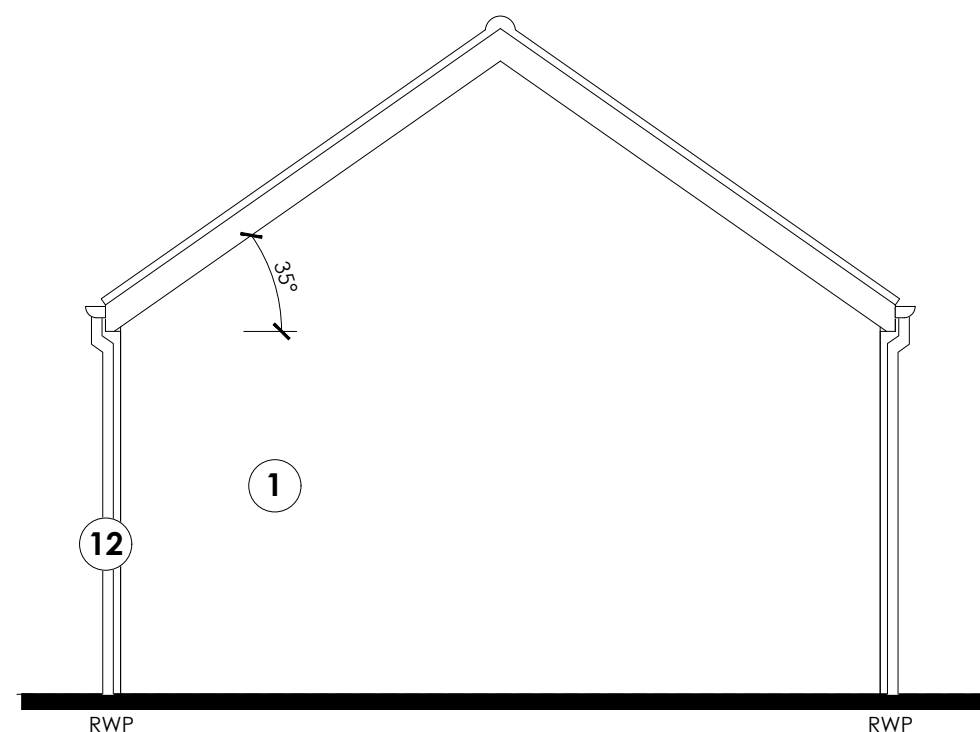

CYCLE STORE SIDE ELEVATION

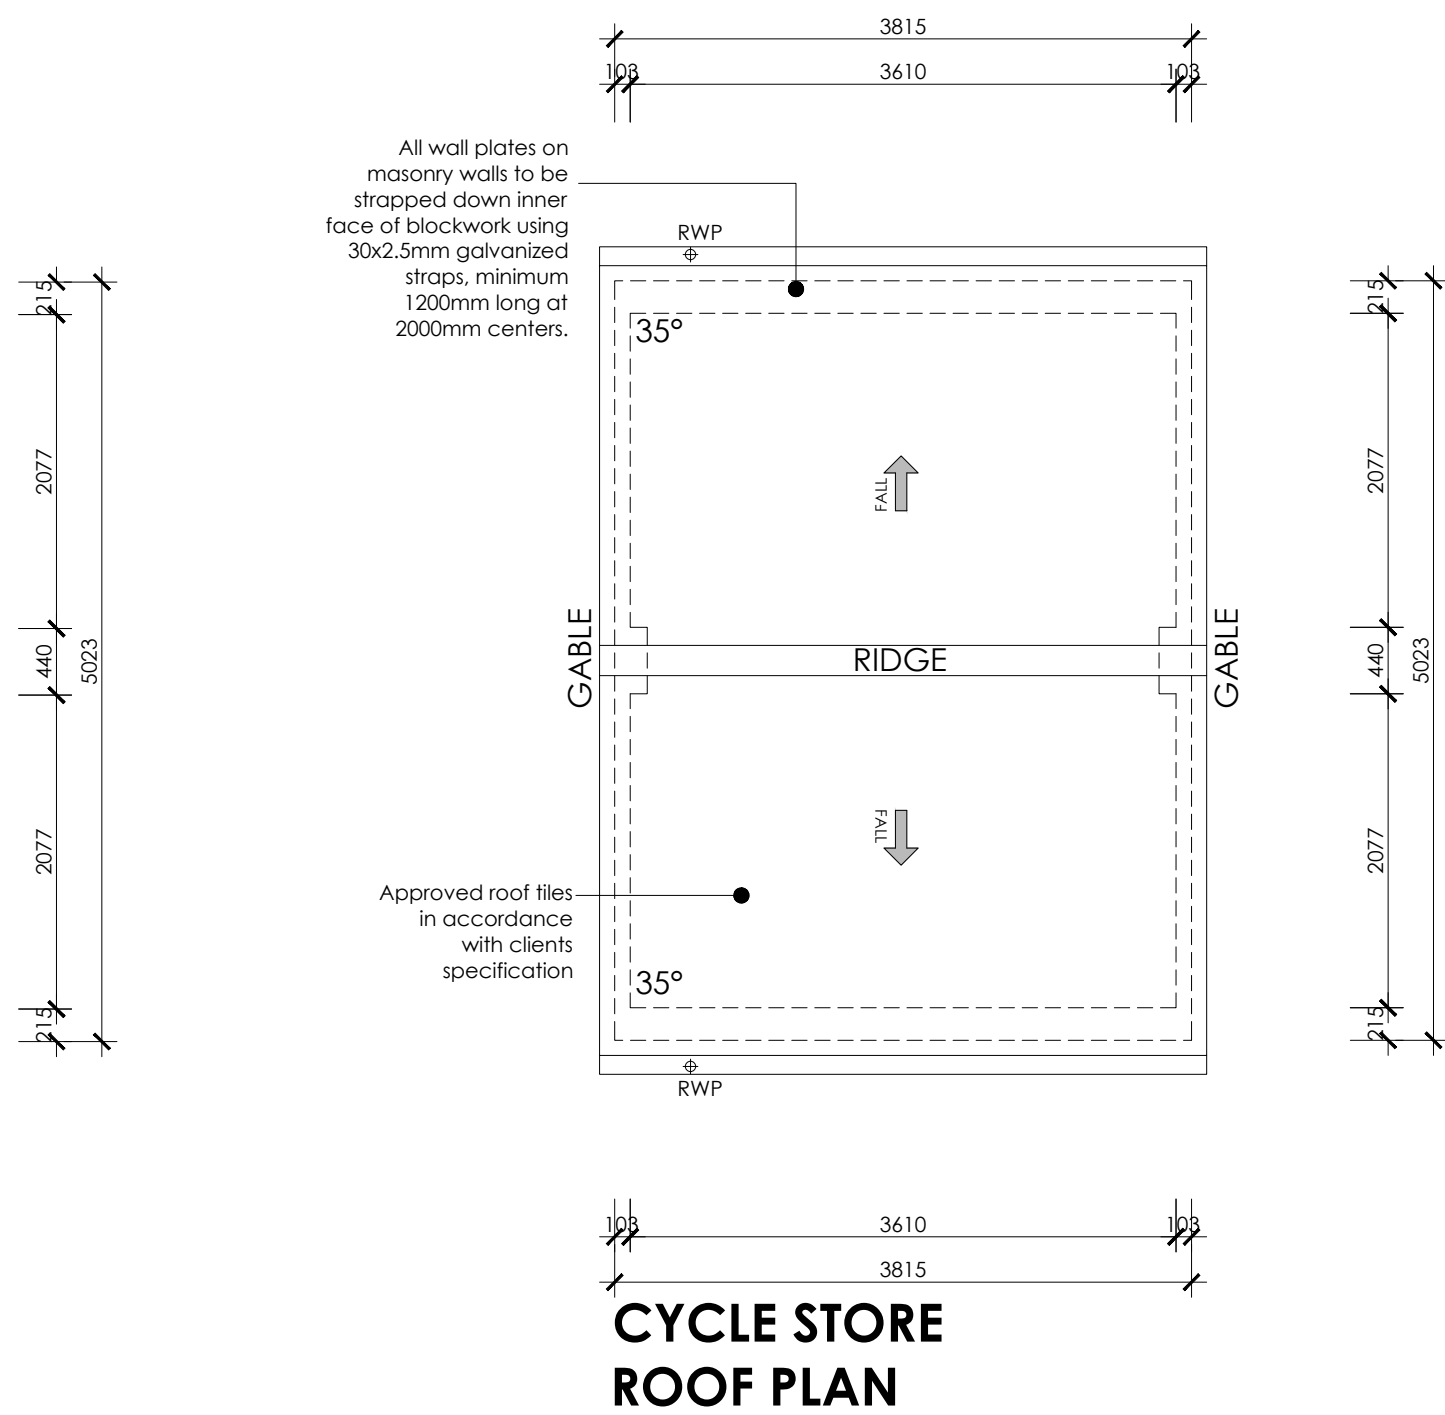

CYCLE STORE SECTION

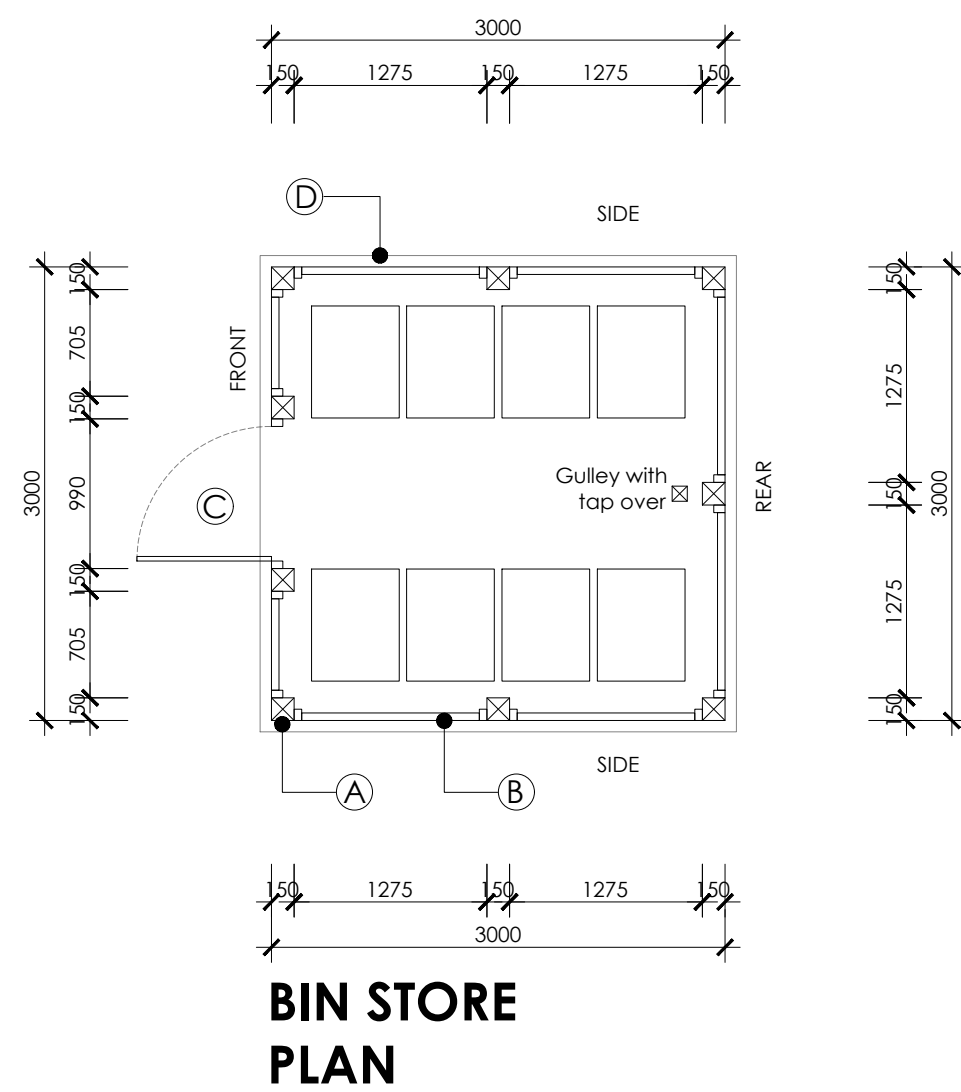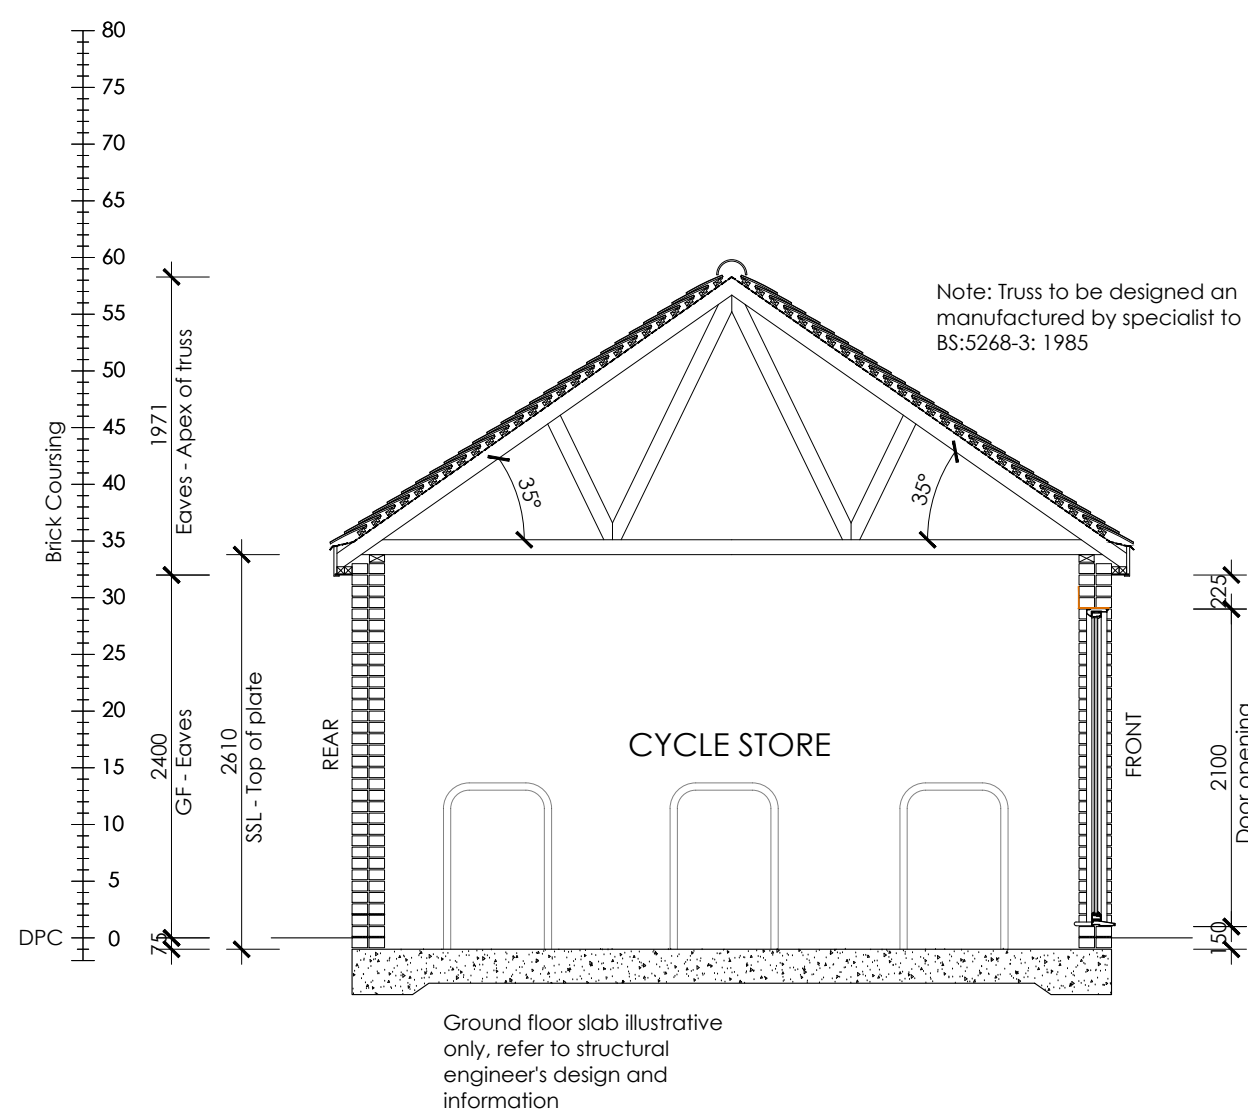

BIN STORE SIDE & REAR ELEVATION