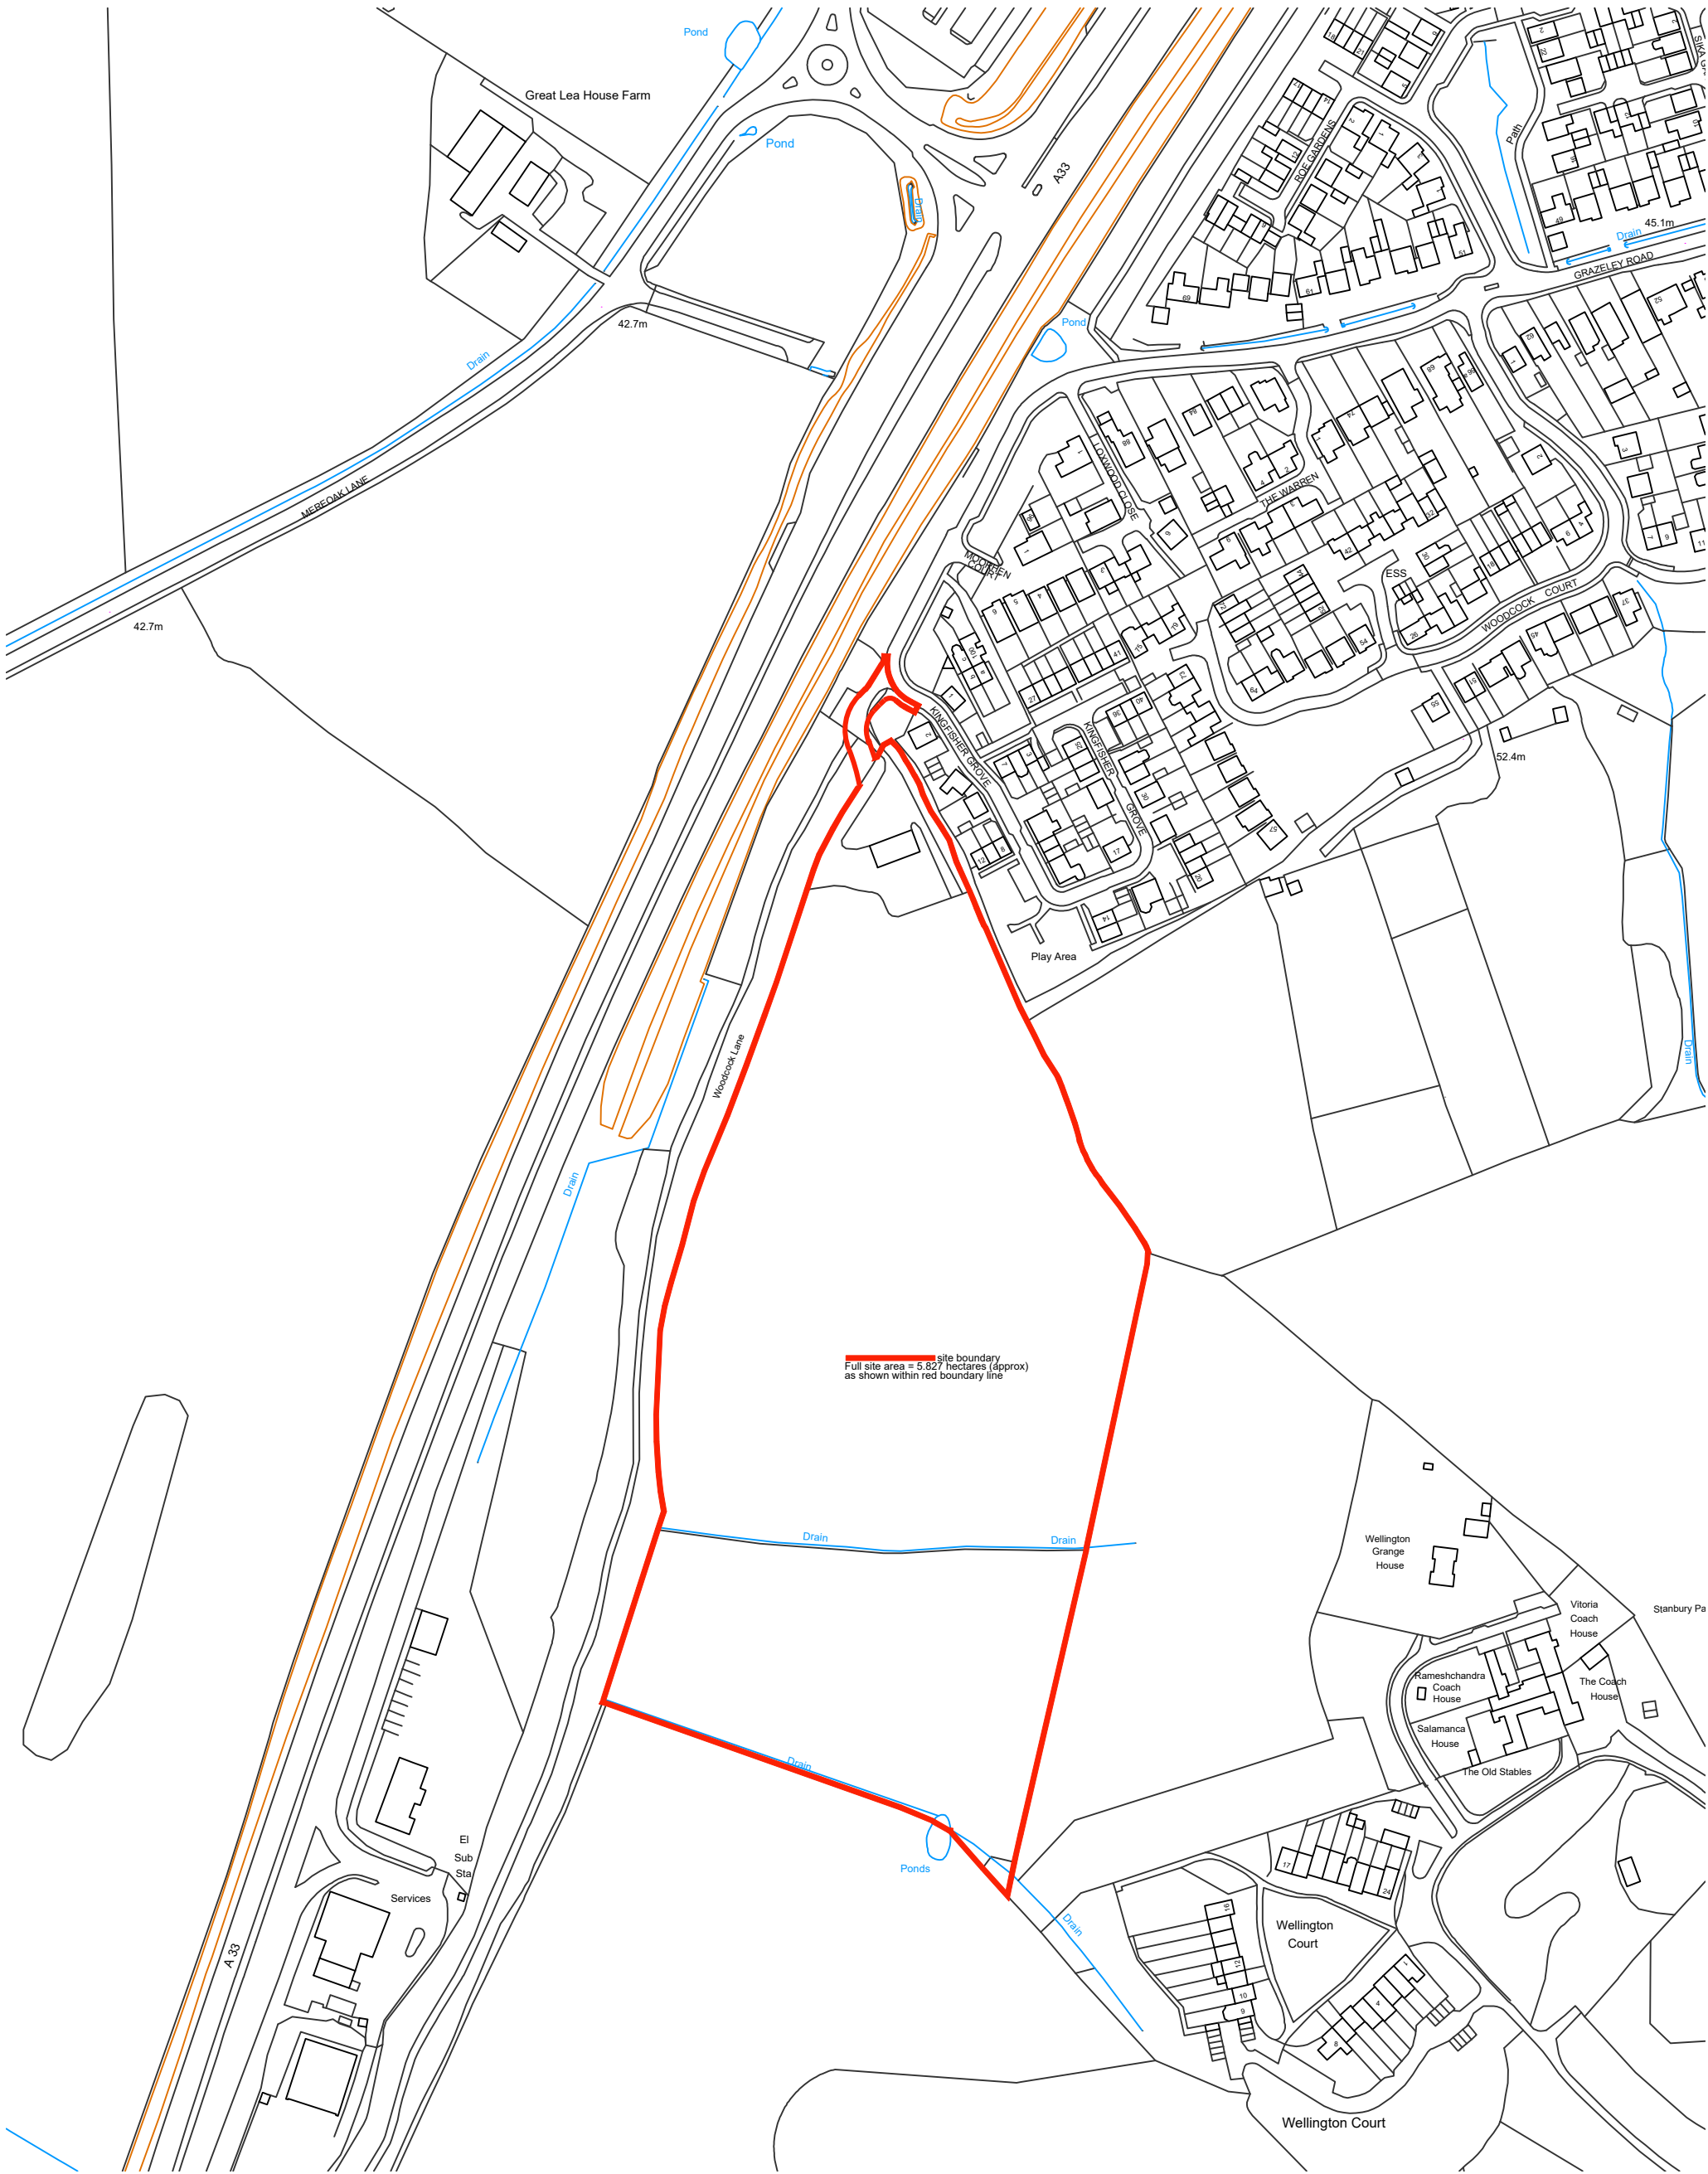


Residential Development
Land West Of Kingfisher Grove
Three Mile Cross
Berkshire RG7 1LZ

SNG Sovereign Network Group

DRAWING TITLE

Location Plan

+(44)02380 012 900
designs@dwc-architecture.co.uk
30 Carlton Crescent,
Southampton,
Hampshire. SO15 2EW



SCALE	SHEET SIZE	DRAWN	CHKD	DATE
1:2500	A3	ML		25/03/2024

RM PLANNING

24009-DWC-SP001-01-DR-A-0010-1ST



THIS DRAWING IS THE COPYRIGHT OF DWC ACHITECTURE LTD. AND MAY NOT BE COPIED, ALTERED OR REPRODUCED IN ANY FORM, OR PASSED TO A THIRD PARTY WITHOUT THE WRITTEN CONSENT. DIMENSIONS SHOULD BE CHECKED AND VERIFIED ON SITE AND ANY DISCREPANCIES SHOULD BE REPORTED TO THE ARCHITECT. DO NOT SCALE FROM THIS DRAWING, EXCEPT FOR PLANNING PURPOSES. USE FIGURED DIMENSIONS ONLY. IF IN DOUBT ASK FOR CONFIRMATION.