

Scale 1/100
(in mm)

0m 3m

DRG NO. SK1




4890

CONCRETE
PATIO

LIVING
ROOM

KID'S
BED
ROOM

KITCHEN

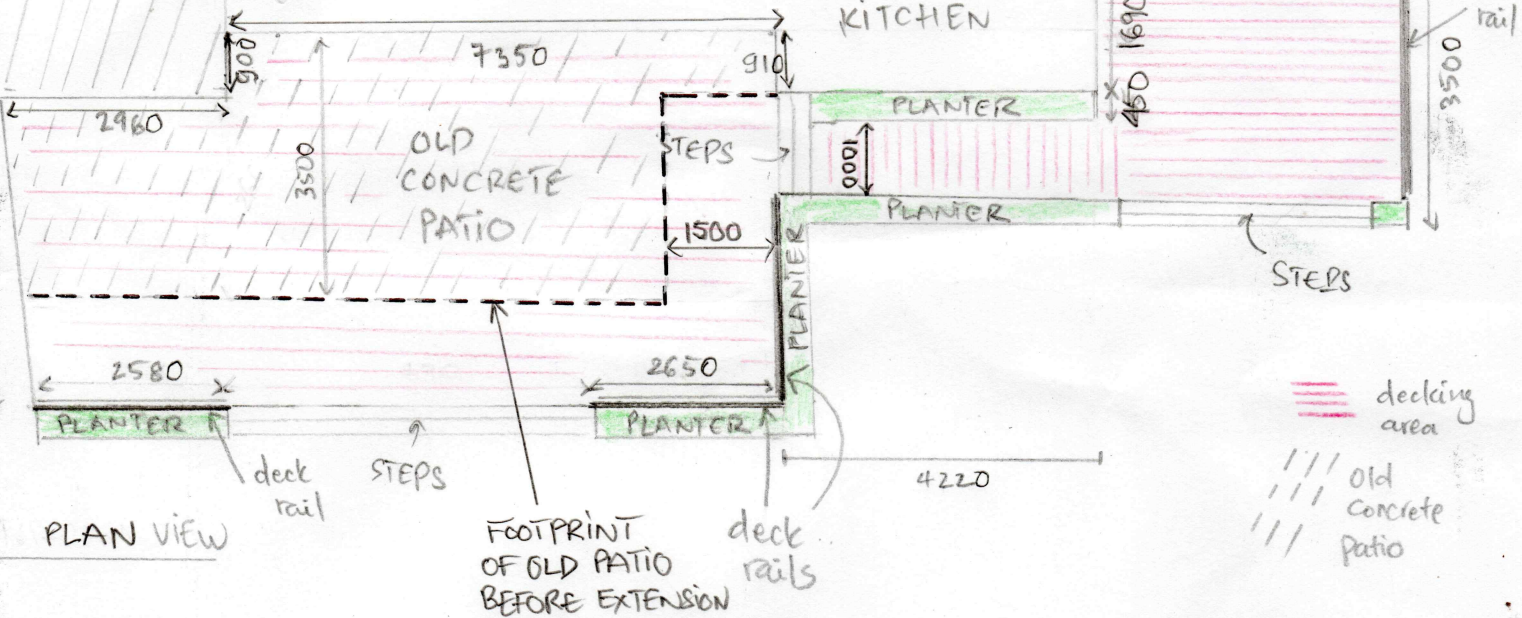

decking area

Old concrete patio

Scale 1/100
(in mm)

0m 3m



GARDEN ELEVATION - PROPOSED

SLOPE