


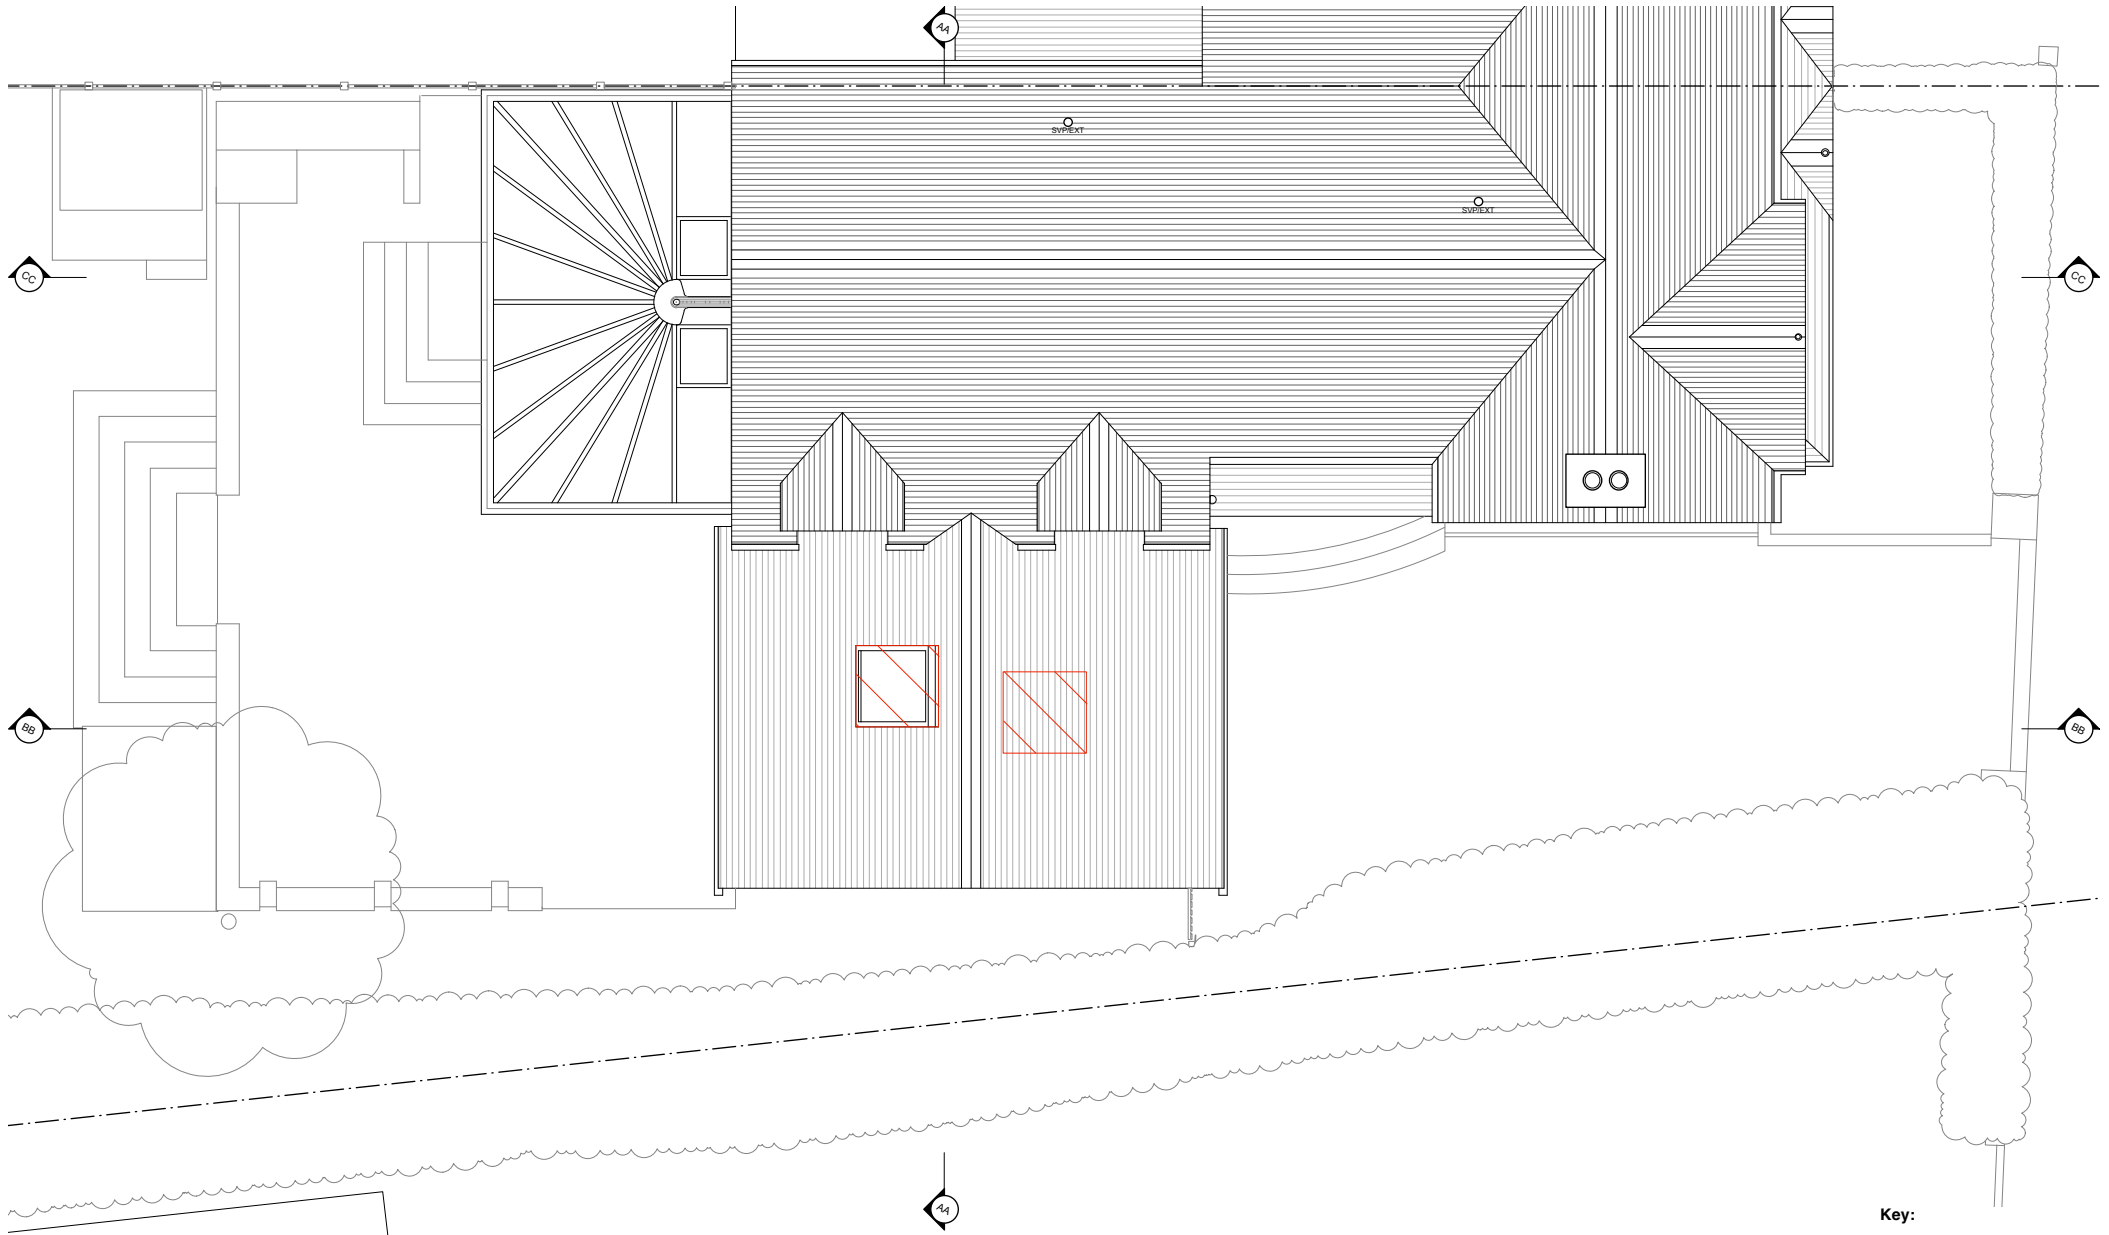

Key:
Existing
Demolition

Date	Revision	Note
26.11.2024	P01	Lawful Development Application

Job:	24-01 Victoria Road
Client:	Jim & Natalee Shields
Date:	November 2024

Drawing:	Existing Roof Plan
No:	24-01-P-102
Scale:	1:100 @ A4
Status:	Permitted Development