



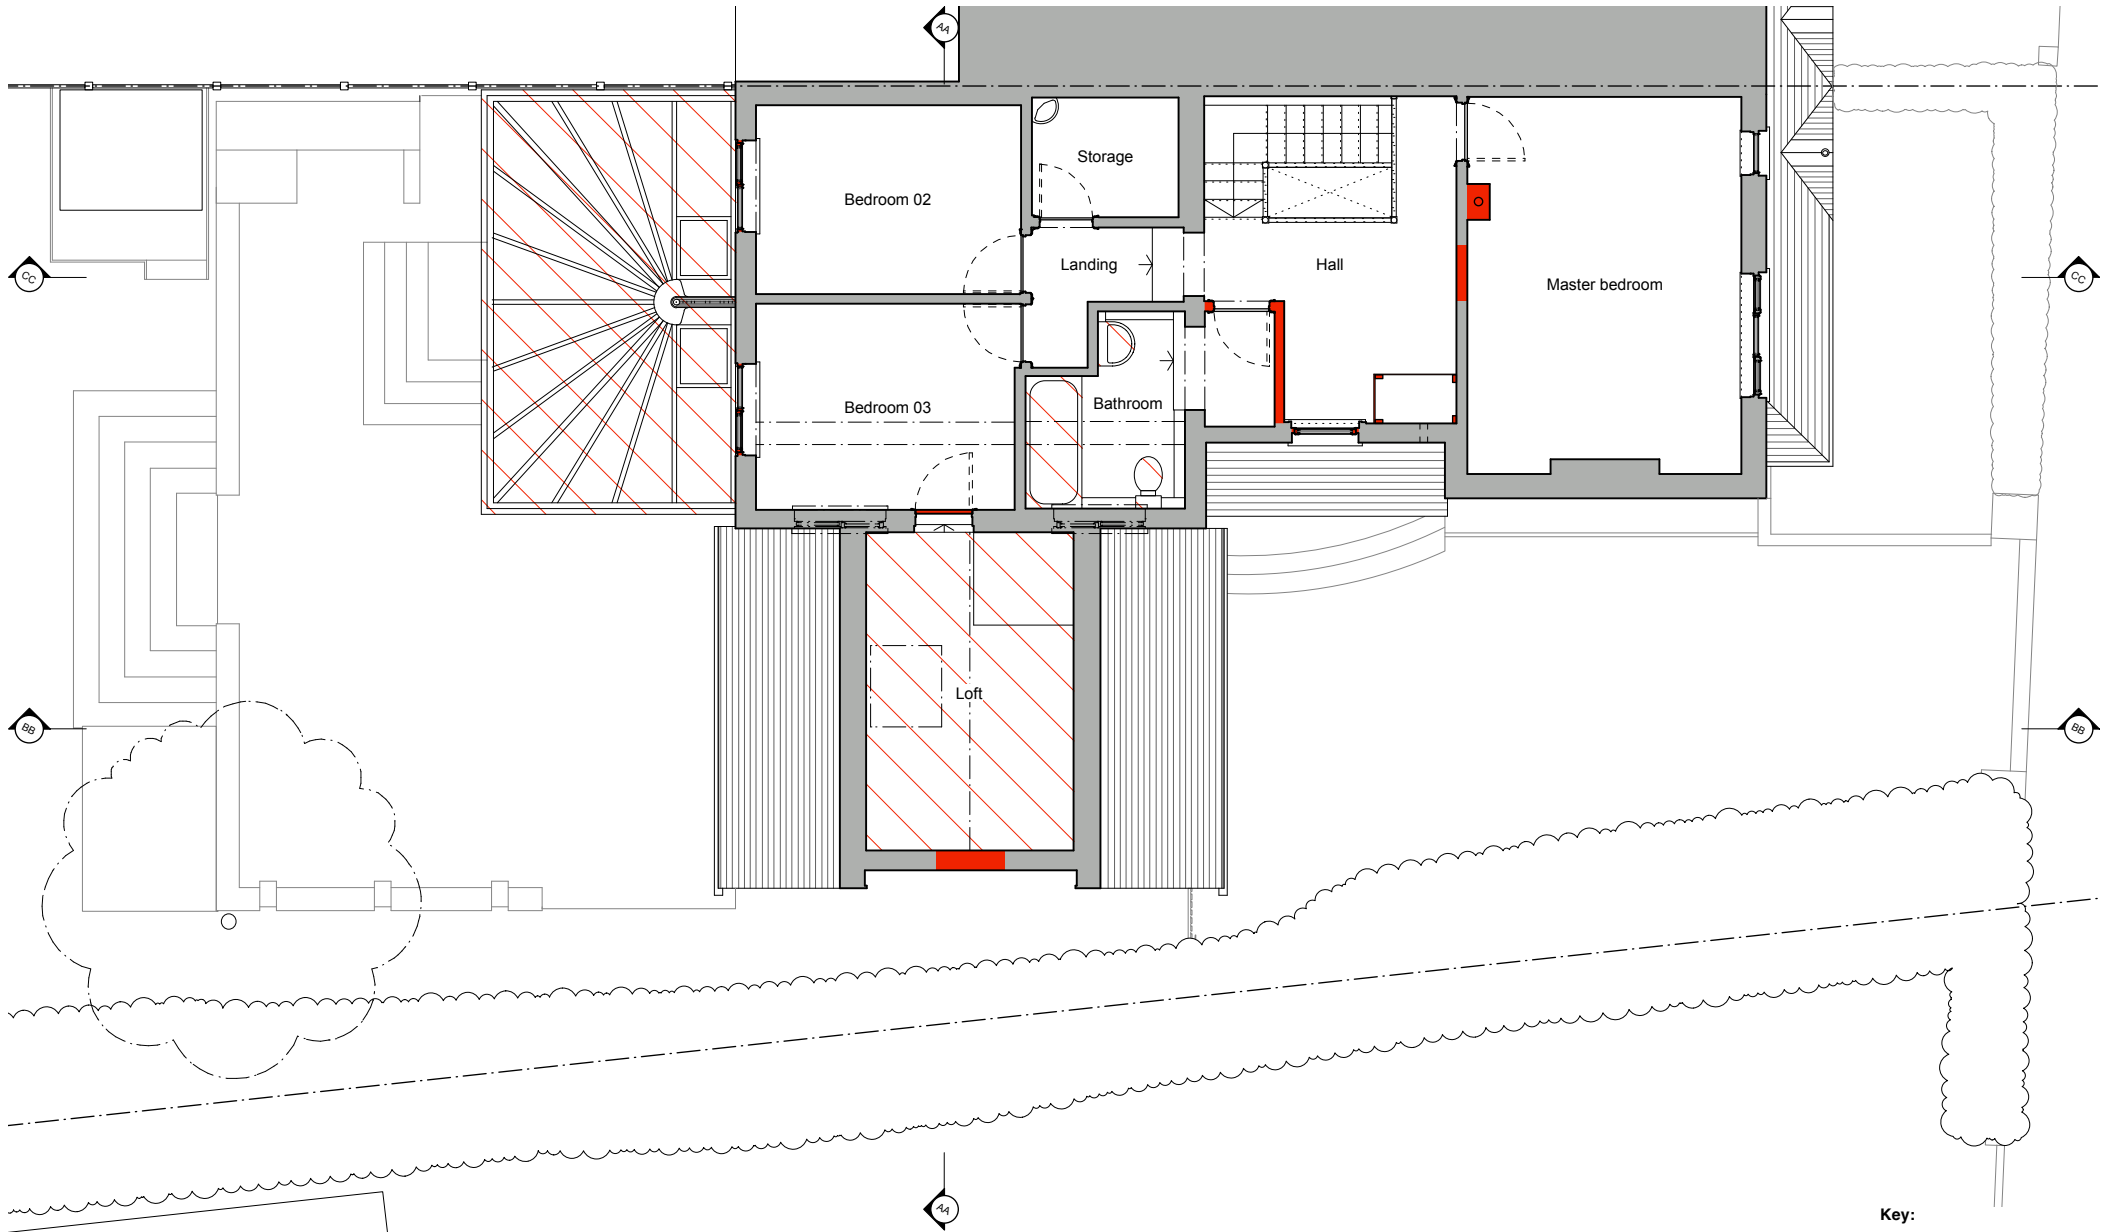

Key:
 Existing
 Demolition

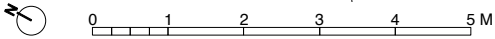

Date	Revision	Note
26.11.2024	P01	Lawful Development Application

Job:	24-01 Victoria Road	Drawing:	Existing First Floor Plan
Client:	Jim & Natalee Shields	No:	24-01-P-101
Date:	November 2024	Scale:	1:100 @ A4
		Status:	Permitted Development