


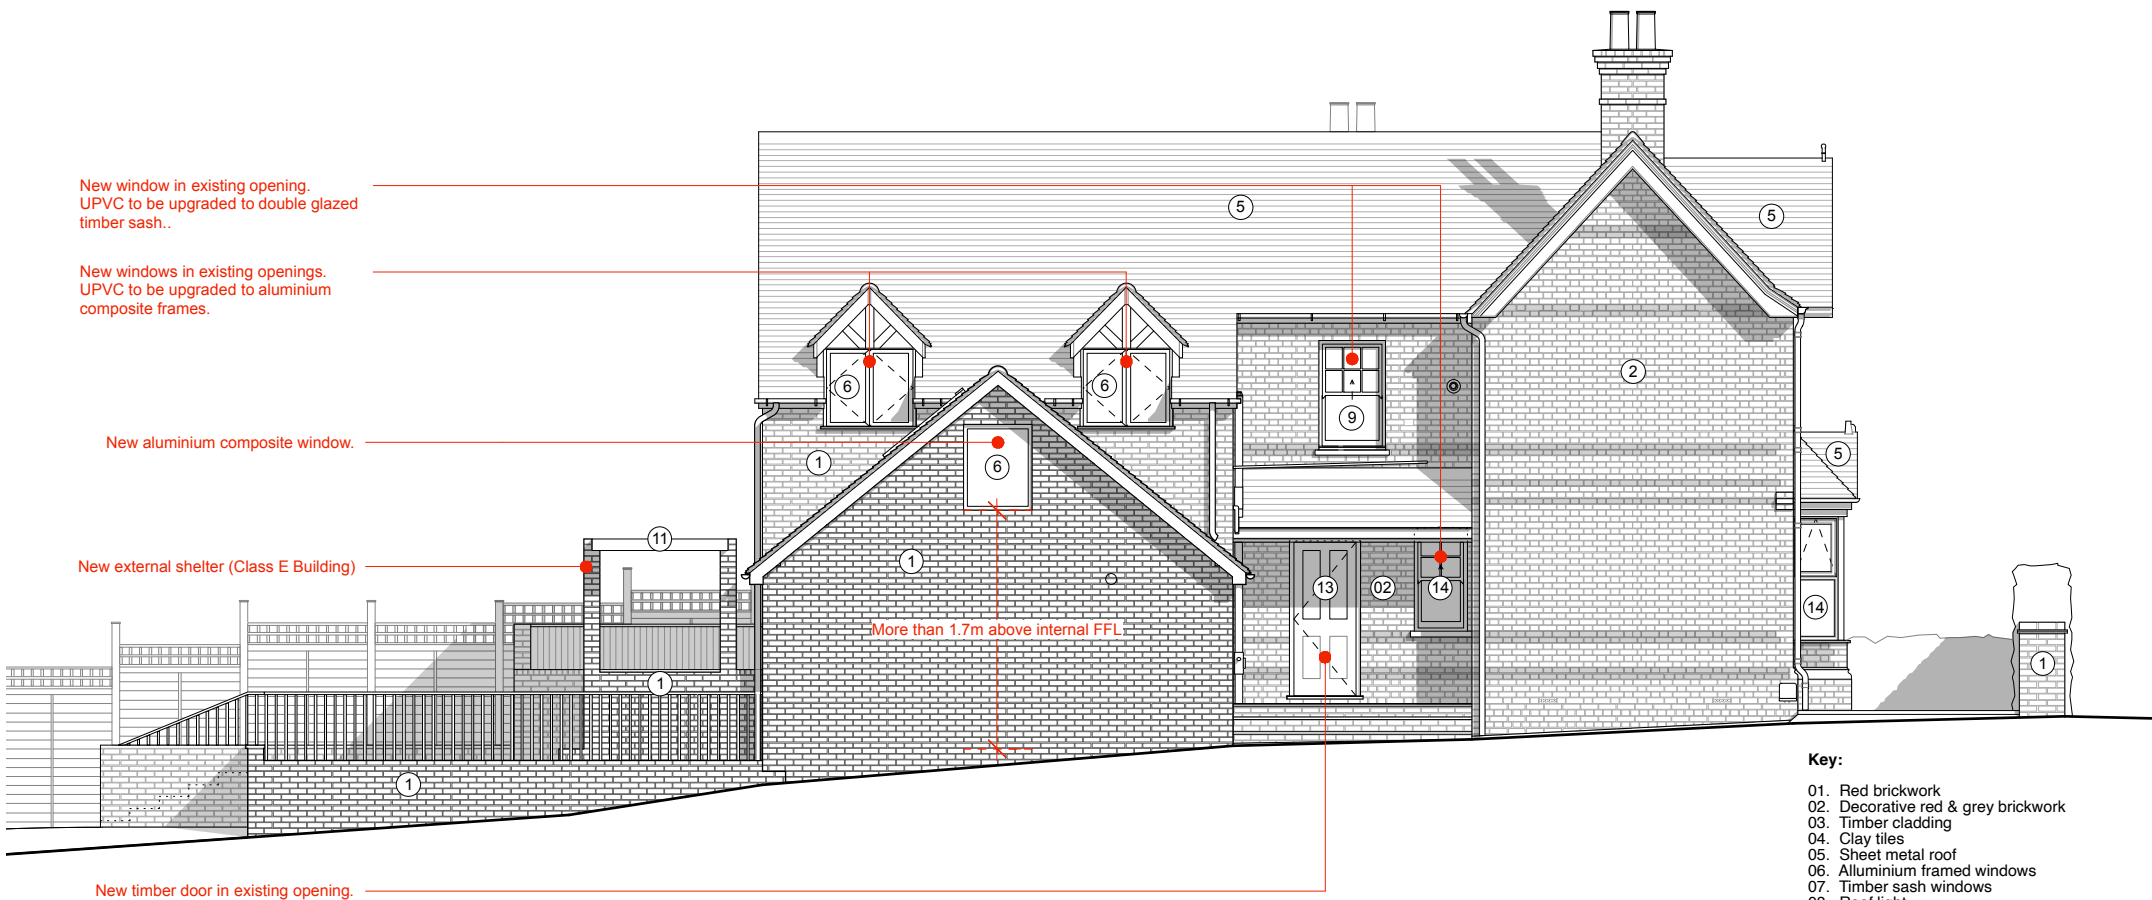

Key:

- 01. Red brickwork
- 02. Decorative red & grey brickwork
- 03. Timber cladding
- 04. Clay tiles
- 05. Sheet metal roof
- 06. Alluminium framed windows
- 07. Timber sash windows
- 08. Roof light
- 09. Timber gate
- 10. Timber fence
- 11. Timber canopy
- 12. Timber framed windows
- 13. Entrance door
- 14. uPVC windows

0 1 2 3 4 5 M

Date	Revision	Note
26.11.2024	P01	Lawful Development Application

Job:	24-01 Victoria Road
Client:	Jim & Natalee Shields
Date:	November 2024

Drawing:	Proposed West Elevation
No:	24-01-P-252
Scale:	1:100 @ A4
Status:	Permitted Development