
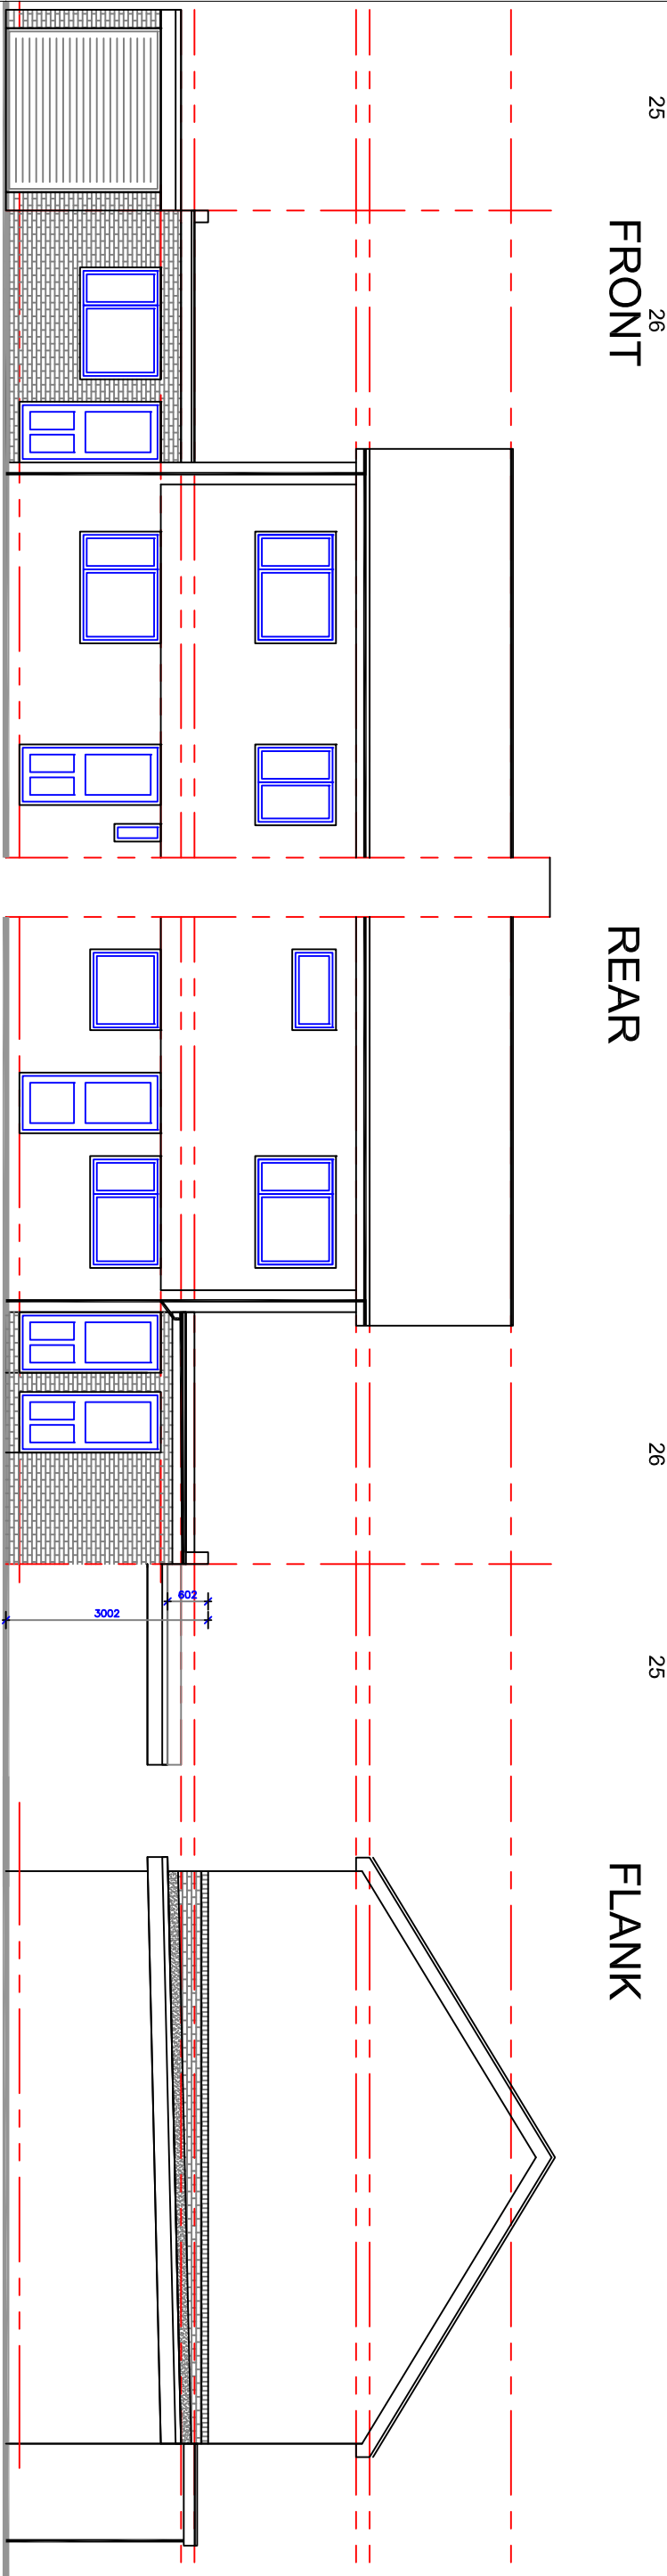


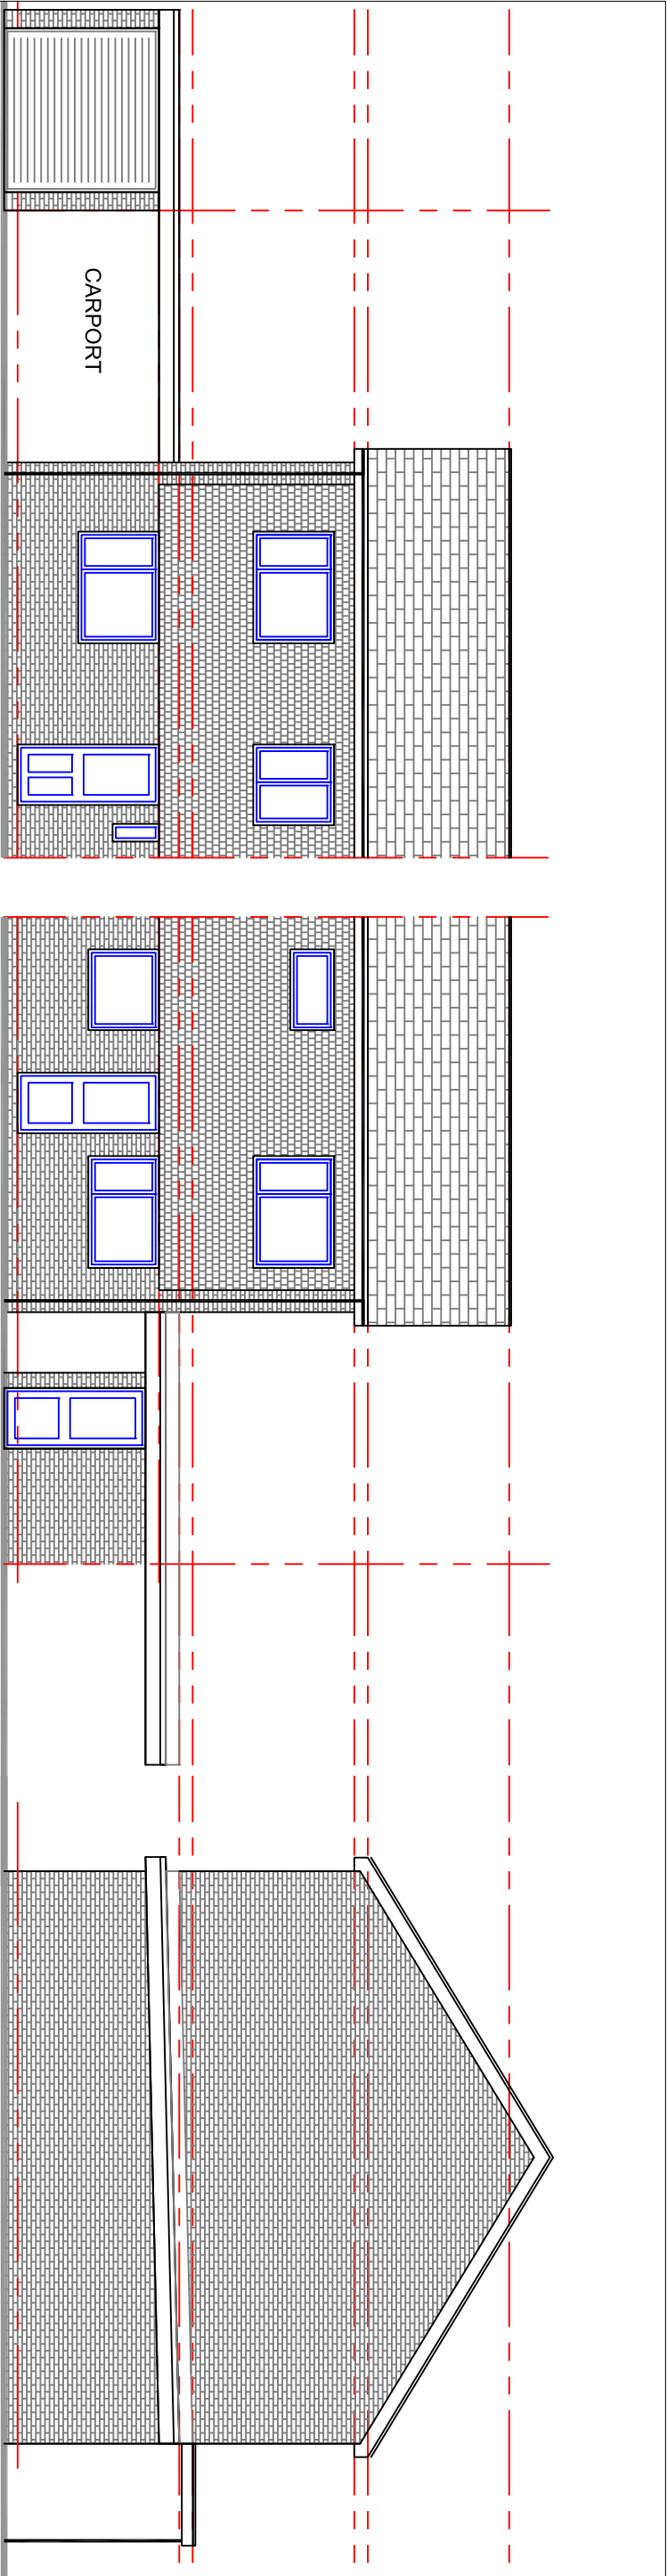

PRO

26 Drake Close
Finchampstead
Wokingham RG40 4EQ

REV	DATE	REVISION
-	---	---
-	---	---
-	---	---
-	---	---
-	---	---
-	---	---

EXISTING &
PROPOSED
ELEVATIONS

SCALE	1:100 & 1:20
DATE	2025/07/27
DRAWN	SDJ
DRAWING NO.	25/V1\104

DIVINE DESIGN
ARCHITECTURAL CONSULTANTS LTD

49 QUEENS CRESCENT
ST ALBANS AL4 9QQ
01727 843333
07836 583056

Steve.Johnston@DDConsultantsLtd.co.uk