

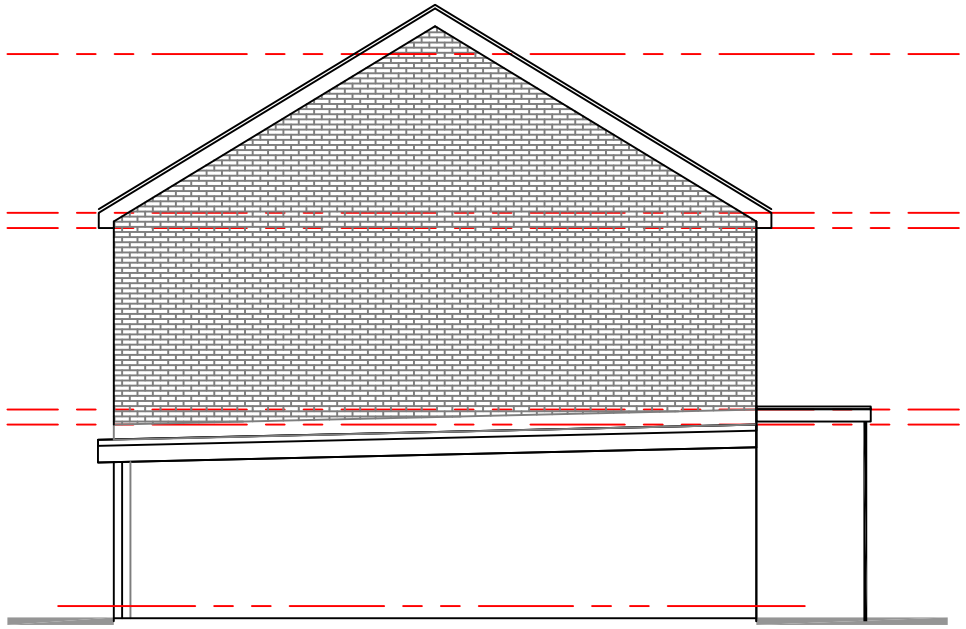


SECTION

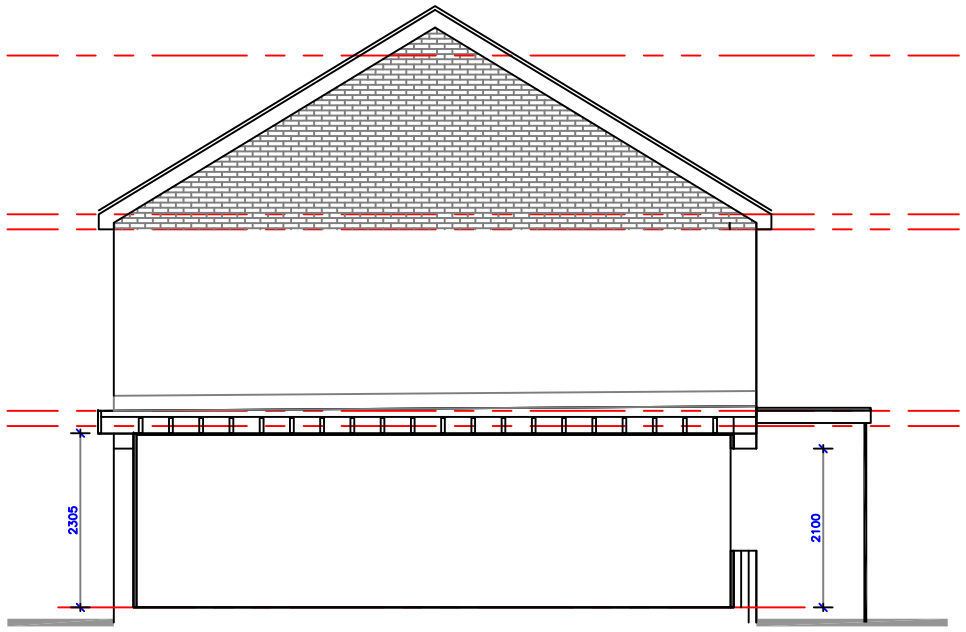

SECTION

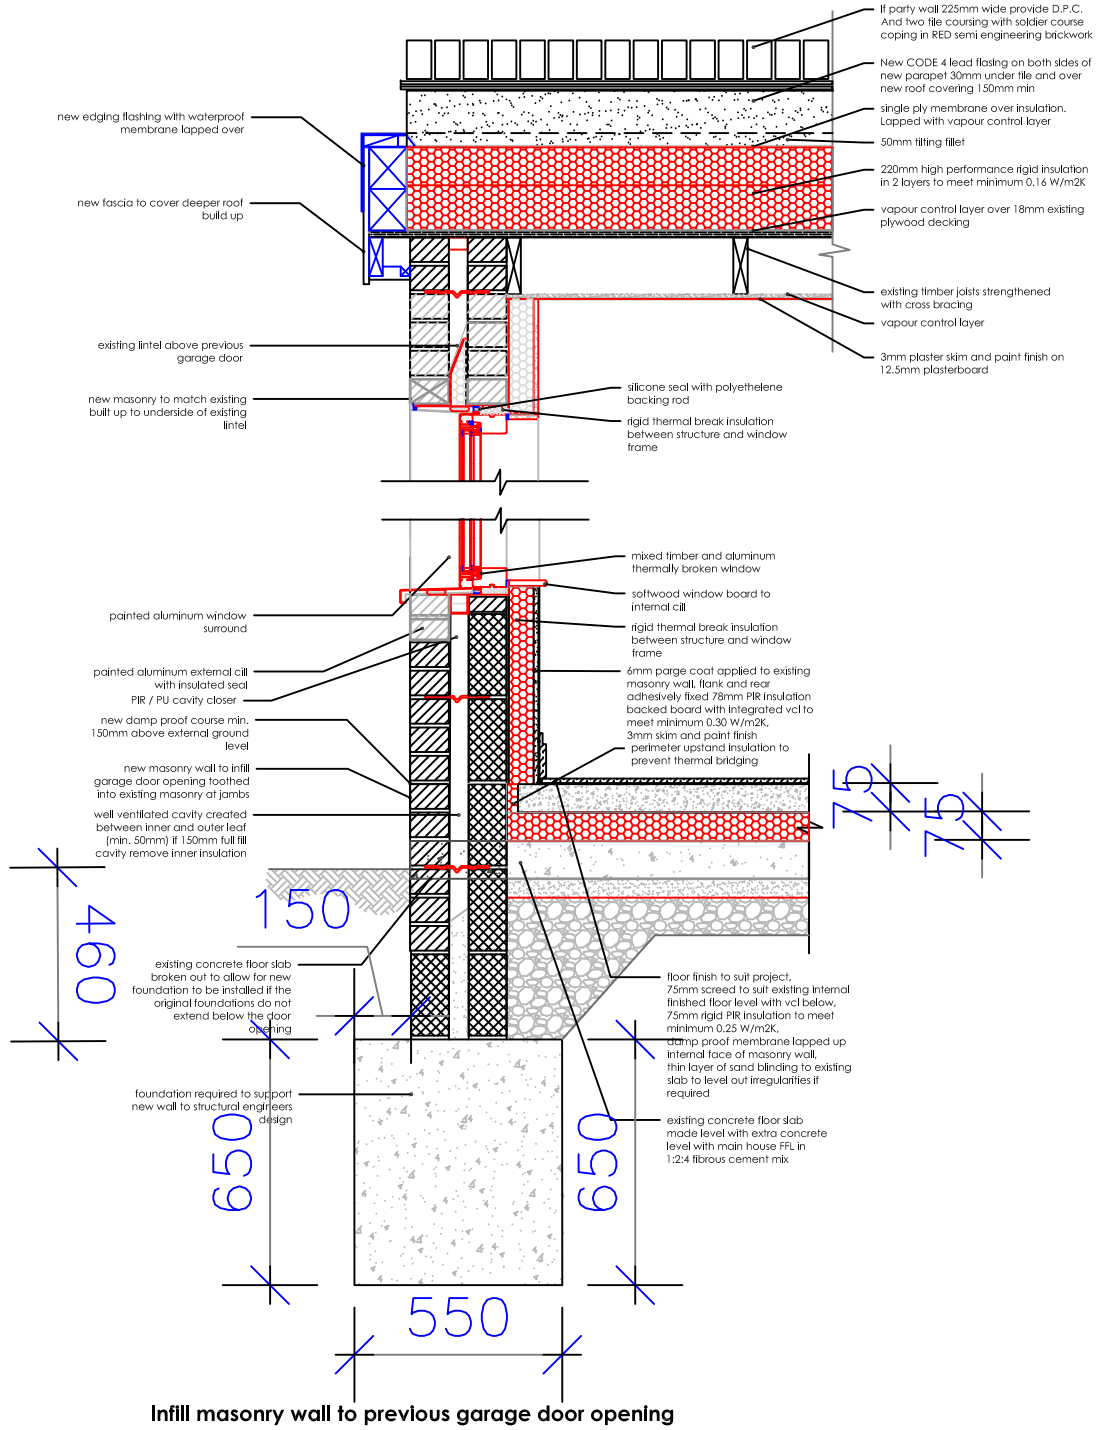

Infill masonry wall to previous garage door opening

Warmdeck flat roof retrofit shown with insulation installed externally.

Structural engineer to confirm that the existing roof structure can take the weight of the new insulation.

Strip existing roof and seperate from neighbour with new parapet wall

All flat roofs should be designed with an incline according to BS 6229 & BS 8217: flat roofs should be designed with minimum falls of 1:40 to ensure a finished fall of 1:80 can be achieved, allowing for any inaccuracies in the construction.

JOB TITLE
PRO

JOB TITLE
26 Drake Close
Finchampstead
Wokingham RG40 4EQ

REV	DATE	REVISION
-		-
-		-
-		-
-		-
-		-
-		-
-		-

DRAWING TITLE
-
PROPOSED
SECTION

SCALE 1:100 & 1:20
DATE 2025/07/27
DRAWN SDJ
DRAWING No 25/V1\102

DIVINE DESIGN
ARCHITECTURAL CONSULTANTS LTD
49 QUEENS CRESCENT
ST ALBANS AL4 9QQ
01727 843333
07836 583056
Steve.Johnston@DDConsultantsLtd.co.uk

000 SPE