


Contractors and consultants are not to scale
dimensions from this drawing



House views



Location plan 1:1250@A3

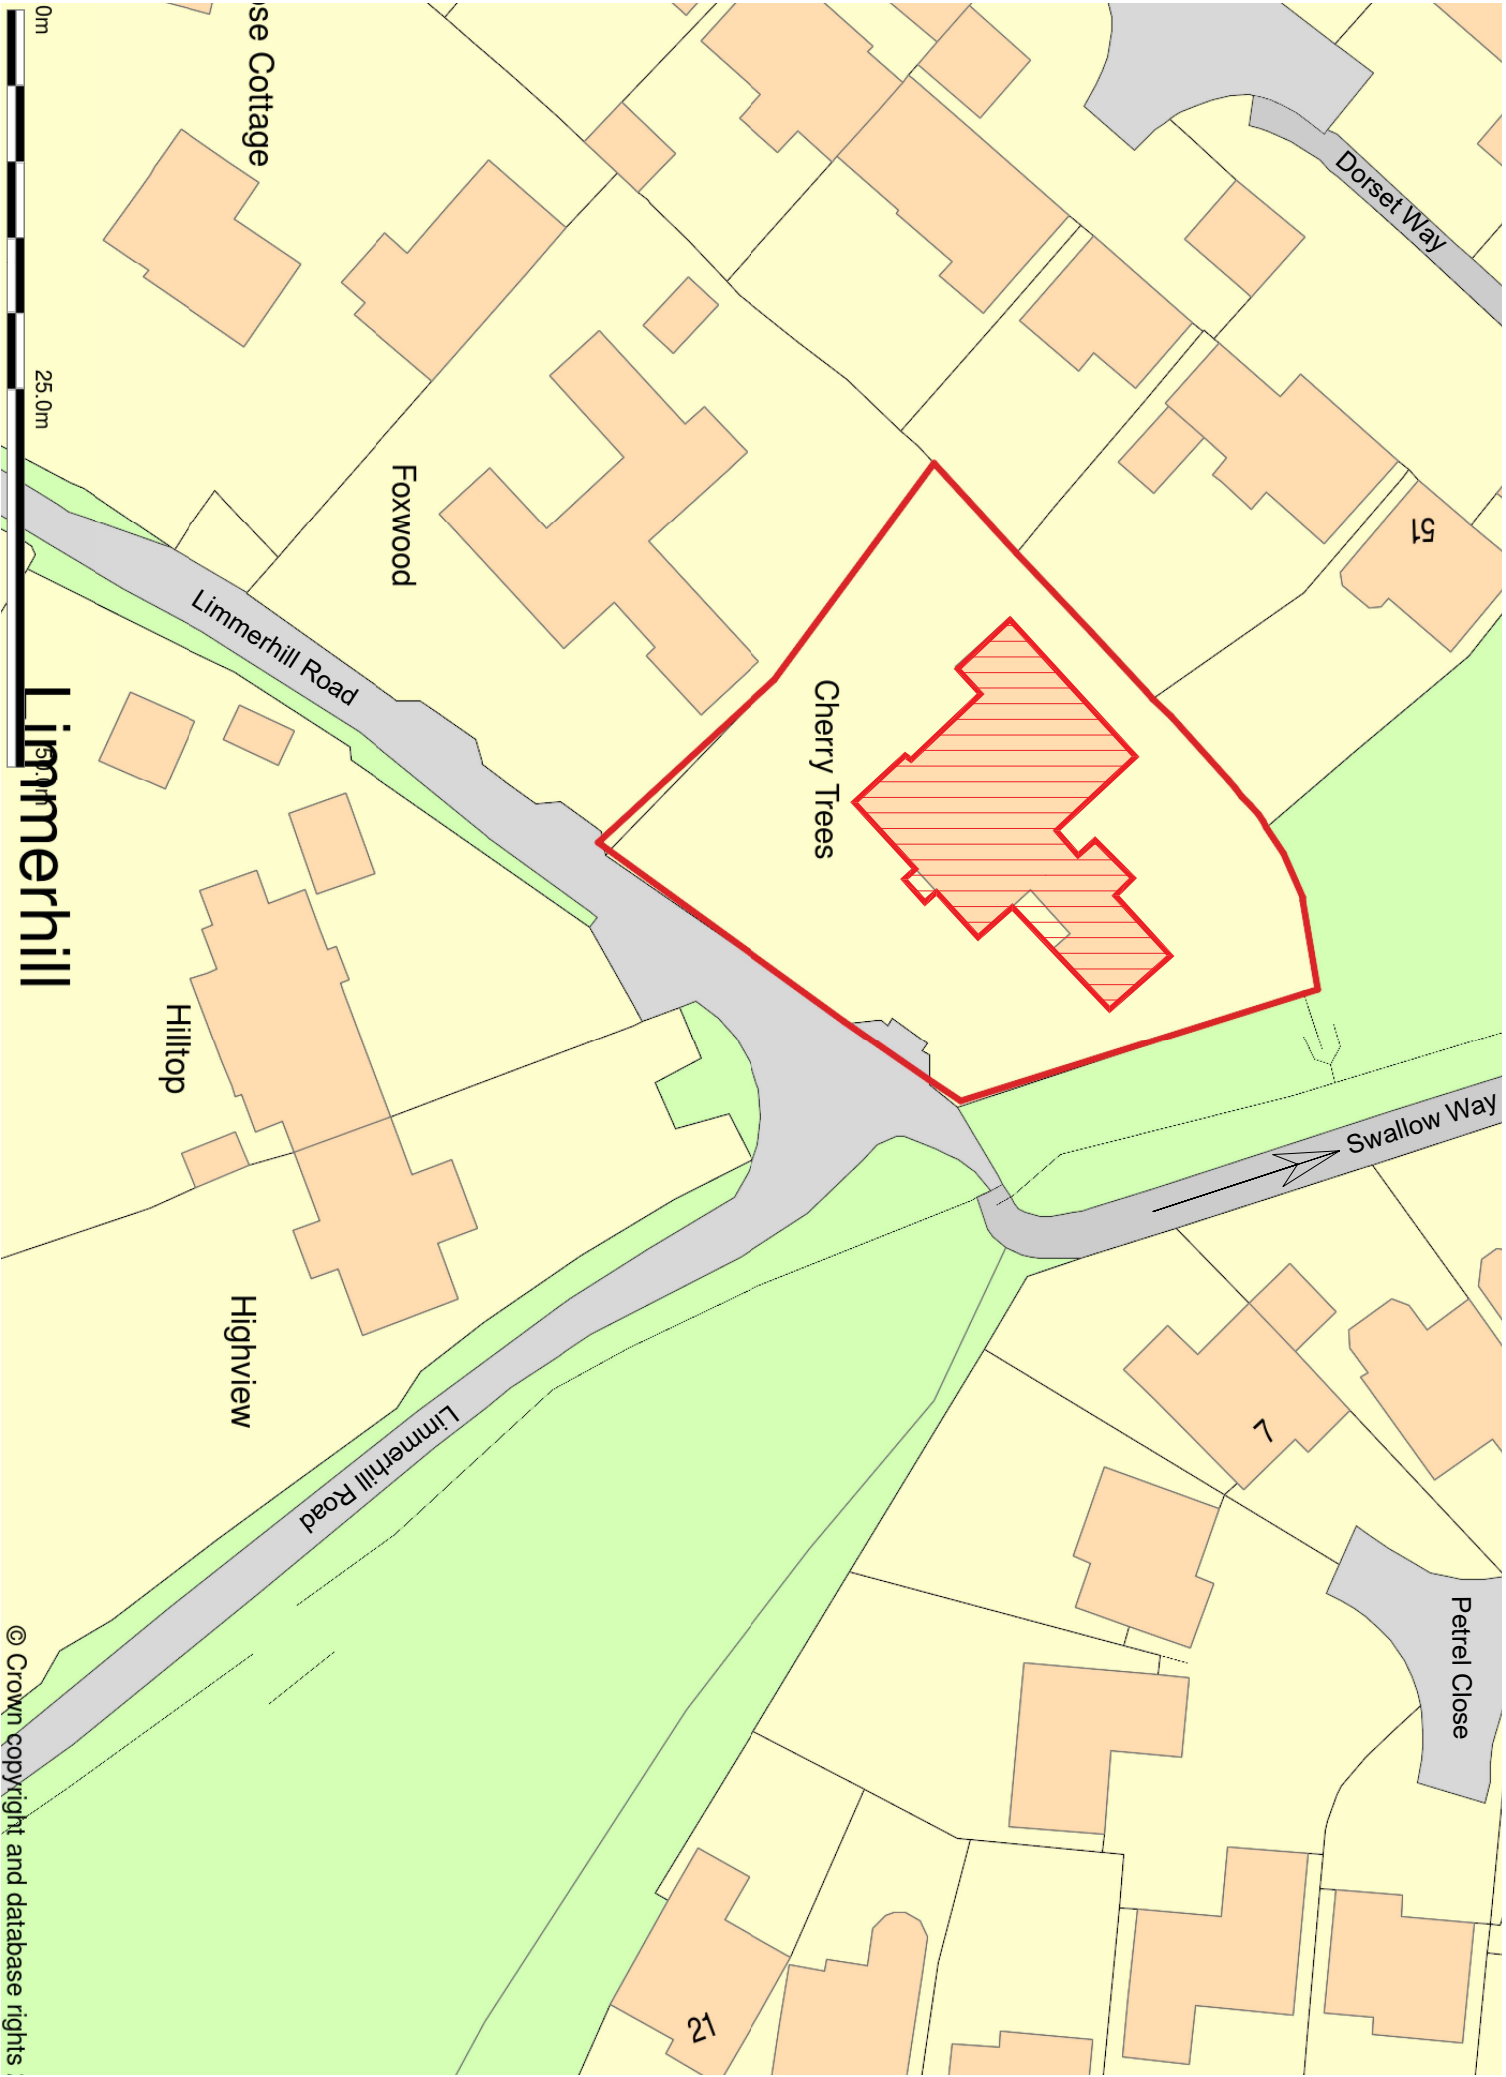

Location Plan shows area bounded by: 479236.62, 168146.34 479378.04, 168287.76 (at a scale of 1:1250), OSGridRef: SU79306821. The representation of a road, track or path is no evidence of a right of way. The representation of features as lines is no evidence of a property boundary.

Produced on 18th Sep 2026 from the Ordnance Survey National Geographic Database and incorporating surveyed revision available at this date. Reproduction in whole or part is prohibited without the prior permission of Ordnance Survey. © Crown copyright 2026. Supplied by buyaplan.co.uk a licensed Ordnance Survey partner (100053143). Unique plan reference: #01089566-775BF1.

Ordnance Survey and the OS Symbol are registered trademarks of Ordnance Survey, the national mapping agency of Great Britain. Buy A Plan® logo, pdf design and the buyaplan.co.uk website are Copyright © Passinc Ltd 2026.

Block plan showing indicative
development area 1:500@A3



Client
T.How & N. Rainer
Project
Cherry Trees, Wokingham
Description
Location plan & Block plan

Revision	Date	Description
-	22-09-26	LDC application

Status
LDC application
Scale
1:500@A3 & SG
1:1250@A3
Job Number
079

Drawn By
SG
Drawing Number
02-01
Date
Sep 26
Revision
-