



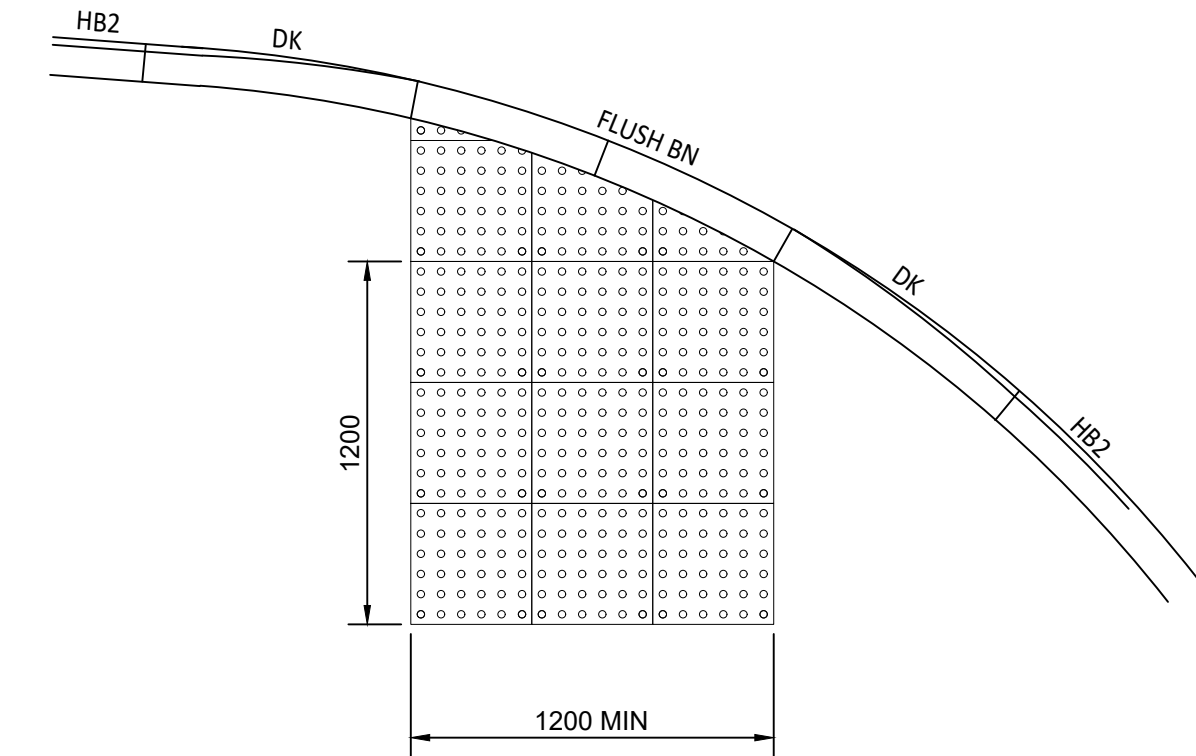


TACTILE PAVING PEDESTRIAN CROSSING AT JUNCTION

SCALE 1:25

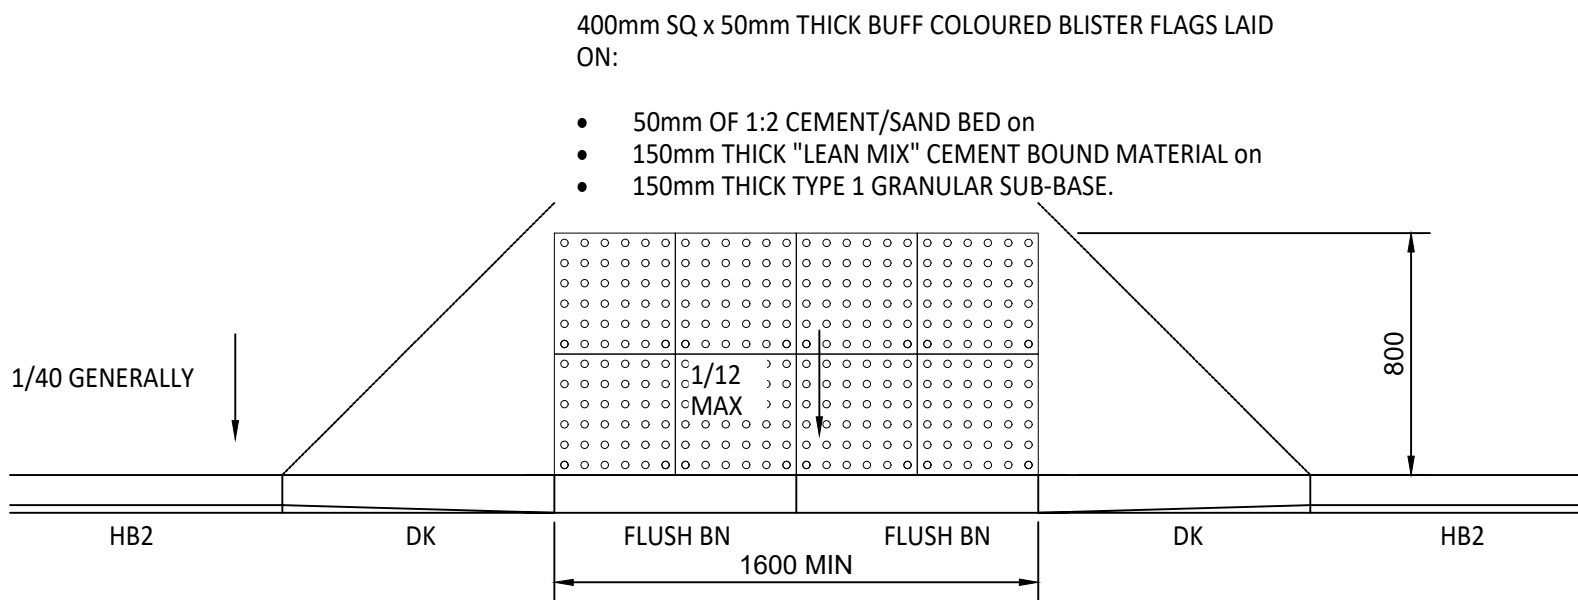

TACTILE PAVING PEDESTRIAN CROSSING POINT AWAY FROM JUNCTIONS


SCALE 1:25

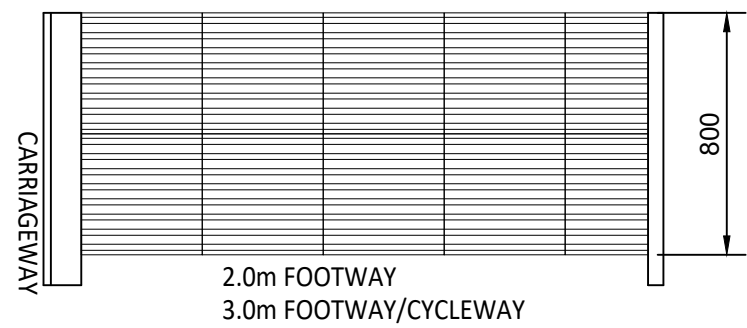

CORDUROY PAVING


400mm SQ x 50mm THICK BUFF COLOURED BLISTER OR CORDUROY FLAGS LAID ON:

- 50mm OF 1:2 CEMENT/SAND BED on
- 150mm THICK "LEAN MIX" CEMENT BOUND MATERIAL on
- 150mm THICK TYPE 1 GRANULAR SUB-BASE.

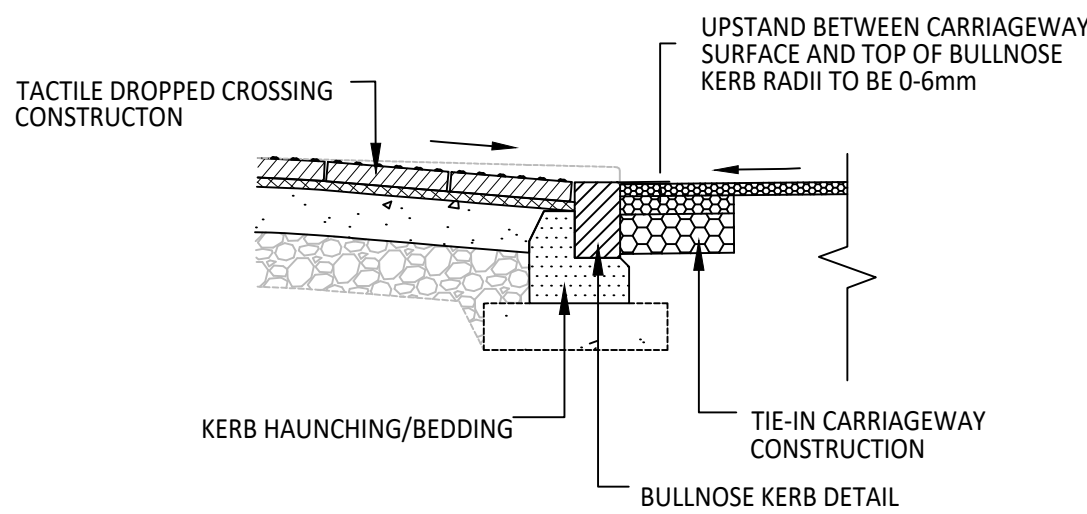


TACTILE PAVING PEDESTRIAN CROSSING

SCALE NTS

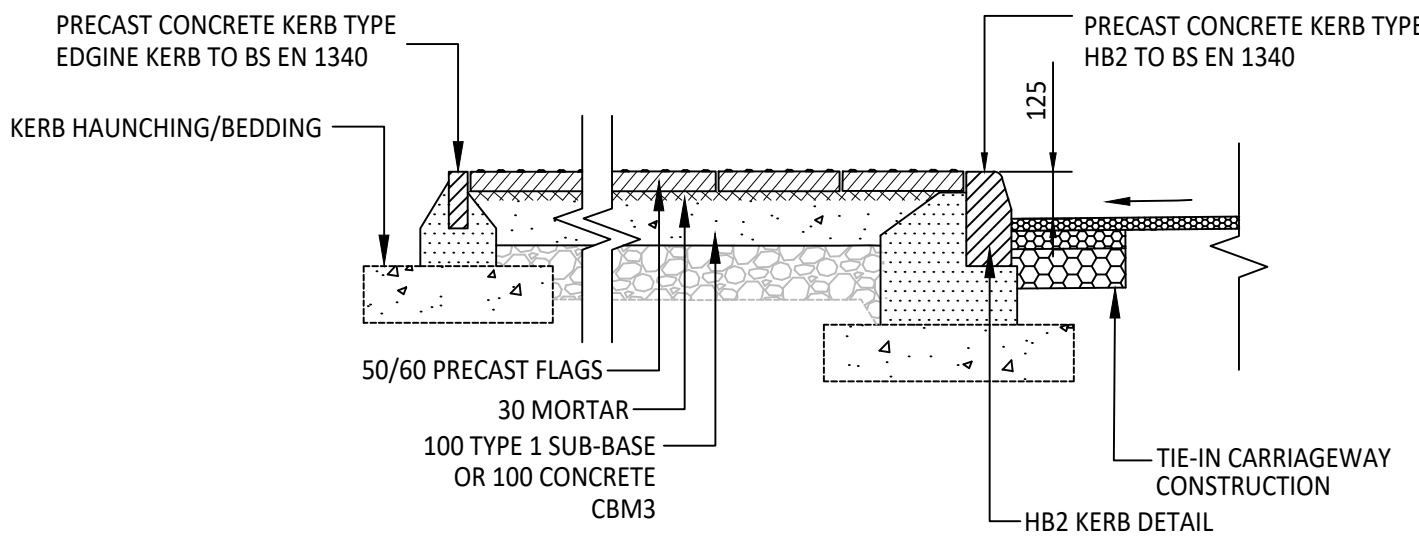


CORDUROY PAVING PEDESTRIAN CROSSING

SCALE NTS

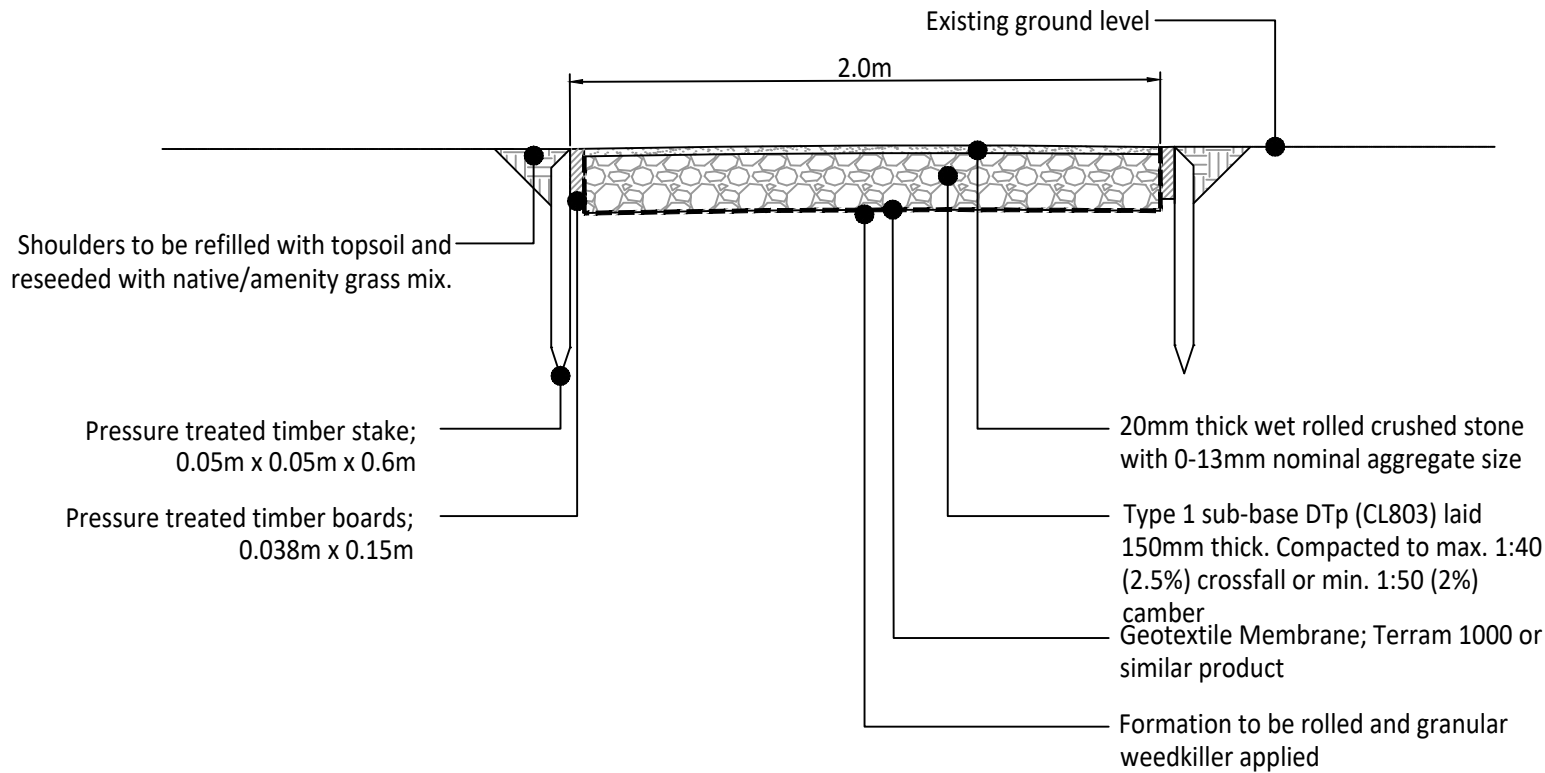

HOGGIN PATH CONSTRUCTION DETAIL
TIMBER EDGINGS

SCALE 1:25

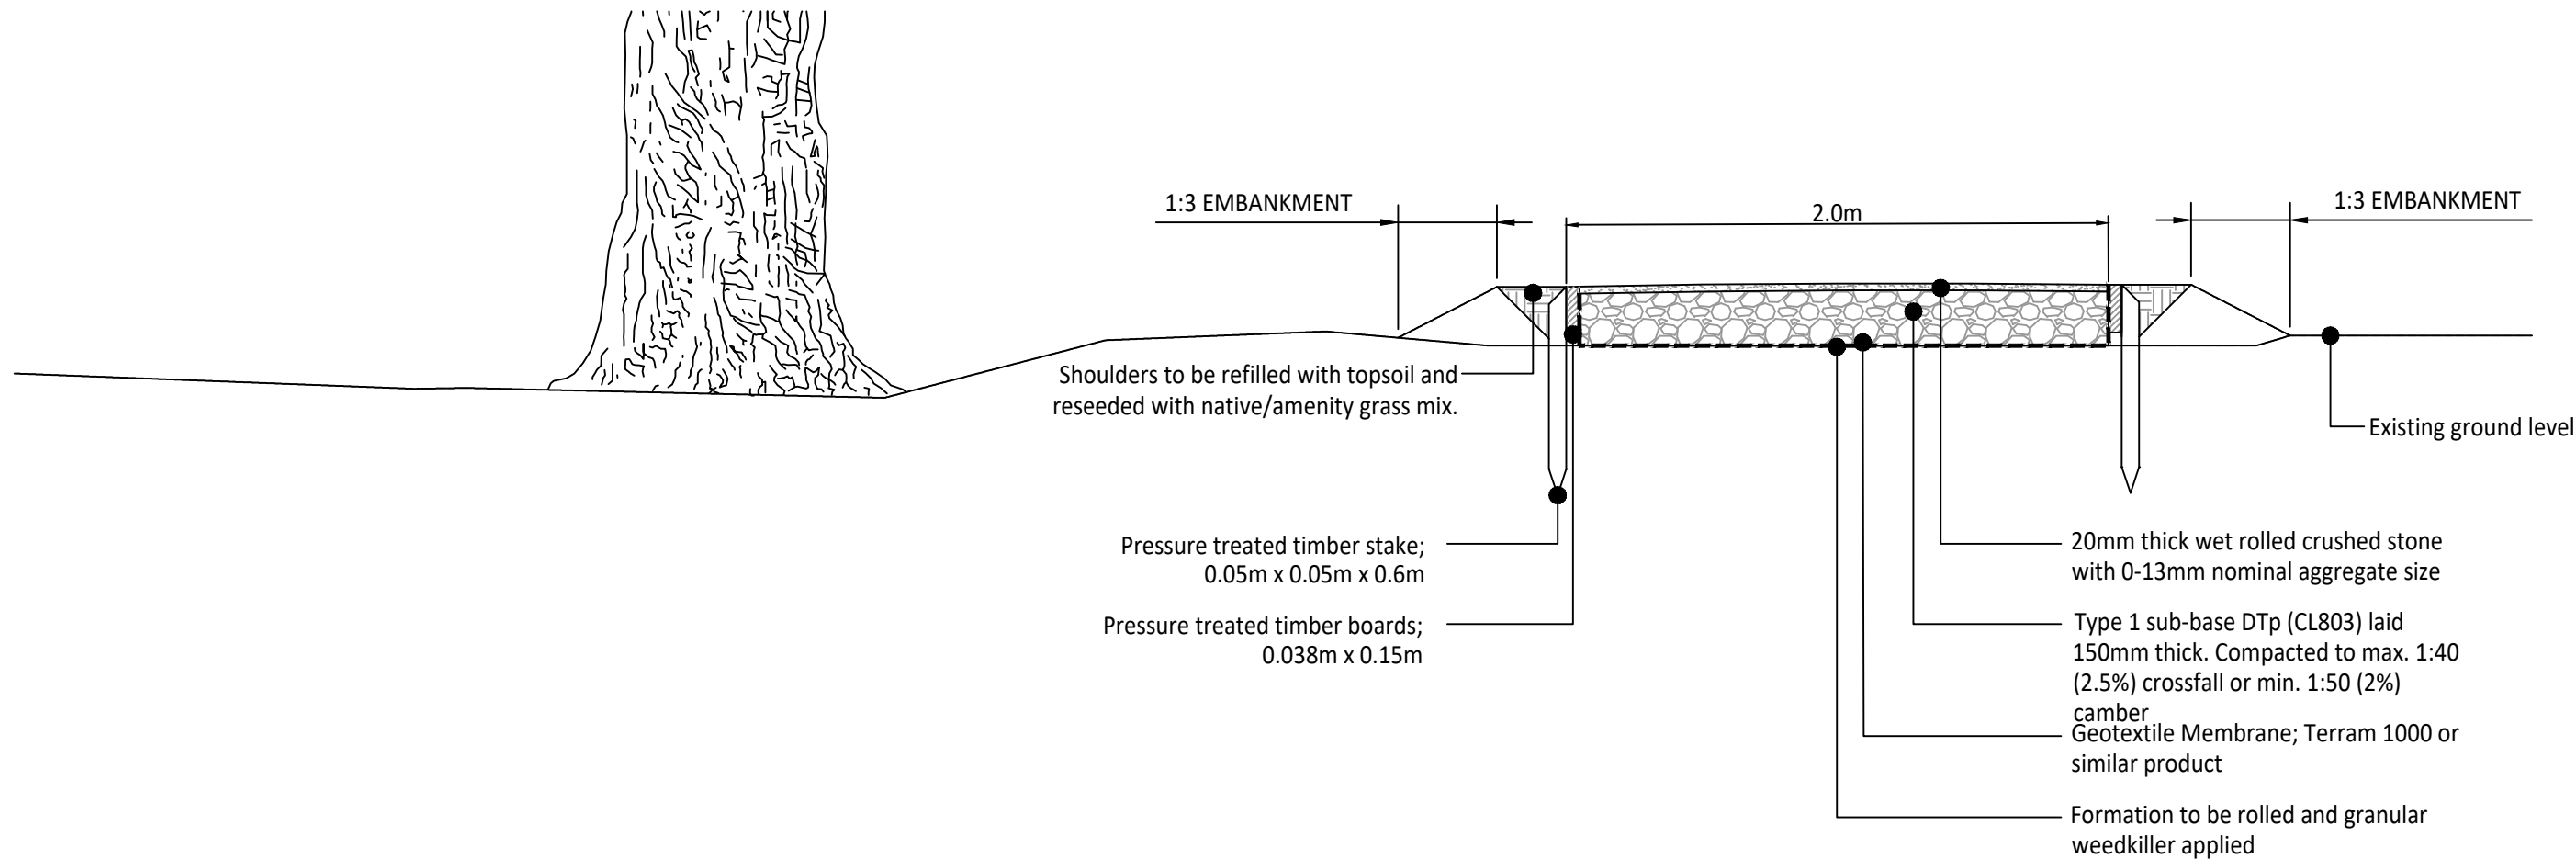

HOGGIN PATH NO-DIG CONSTRUCTION

SCALE 1:25

© ABLEY LETCHFORD PARTNERSHIP LTD.
This drawing should not be reproduced without consent.

- GENERAL NOTES:
- Do not scale.
 - This drawing is to be read in conjunction with and checked against all other drawings, Engineering details, Specification and any structural, Geotechnical or other specialist document provided.
 - Any anomaly or contradiction between any of the above is to be reported to the Engineer.
 - WBC Highway Inspector to be present during inspections/CBR testing.
 - All soft spots and organic material must be removed before construction.
 - If Bituminous layers are not laid immediately after one another, a Bond Coat shall be applied.
 - Tack Coat to be applied to kerb-faces and Ironworks prior to bituminous surface course laid.
 - Gravel aggregate will not be permitted in asphaltic concrete.
 - Limestone aggregate will not be permitted in surface course material or binder course material which is to be trafficked.
 - Type 1 material with crushed gravel aggregate shall not be used in the top 150mm below base course level unless permitted by WBC.
 - Use of recycled/reclaimed aggregate material is not permitted unless approved by appointed WBC Engineer.

DYNAMIC CONE PENETROMETER (DCP) OR DYNAMIC PLATE TESTING (DPT) CBR TESTS TO BE CARRIED OUT AT 30m SPACINGS IN LINE WITH LOCAL HIGHWAY AUTHORITY (LHA) AND IAN 73/06 GUIDELINES.

CONTRACTOR TO CONFIRM WITH LHA PREFERRED TEST METHOD (DCP) OR (DPT) AND RESULTS TO BE REPORTED TO LHA AND ENGINEER PRIOR TO COMMENCING TARMAC/PAVING OPERATIONS

Rev	Date	Description	Drawn	Checked
C3	11.25	APPROVED DRAWING	RF	RF
C2	09.25	UPDATED TO SUIT WBC COMMENTS	CLL	RF
C1	08.25	CONSTRUCTION ISSUE	CLL	RF
A	02.25	FIRST ISSUE	AS	RF



www.ableyletchford.co.uk

Client

MILLER HOMES

Project
SOUTH WOKINGHAM SDL
PHASE 2B R10 DETAILED
DESIGN APPLICATION

Title
HIGHWAY CONSTRUCTION
DETAILS SHEET 2

Status

Scale	Date	Drawn	Checked
AS SHOWN @ A1	FEB 2025	AS	RF

Drawing No.	Revision
A389-R10-DD-712	C3

DRAWING NUMBER	DRAWING TITLE
WDS_HD_01	Standard Details Sheet 1 of 4
WDS_HD_02	Standard Details Sheet 2 of 4