


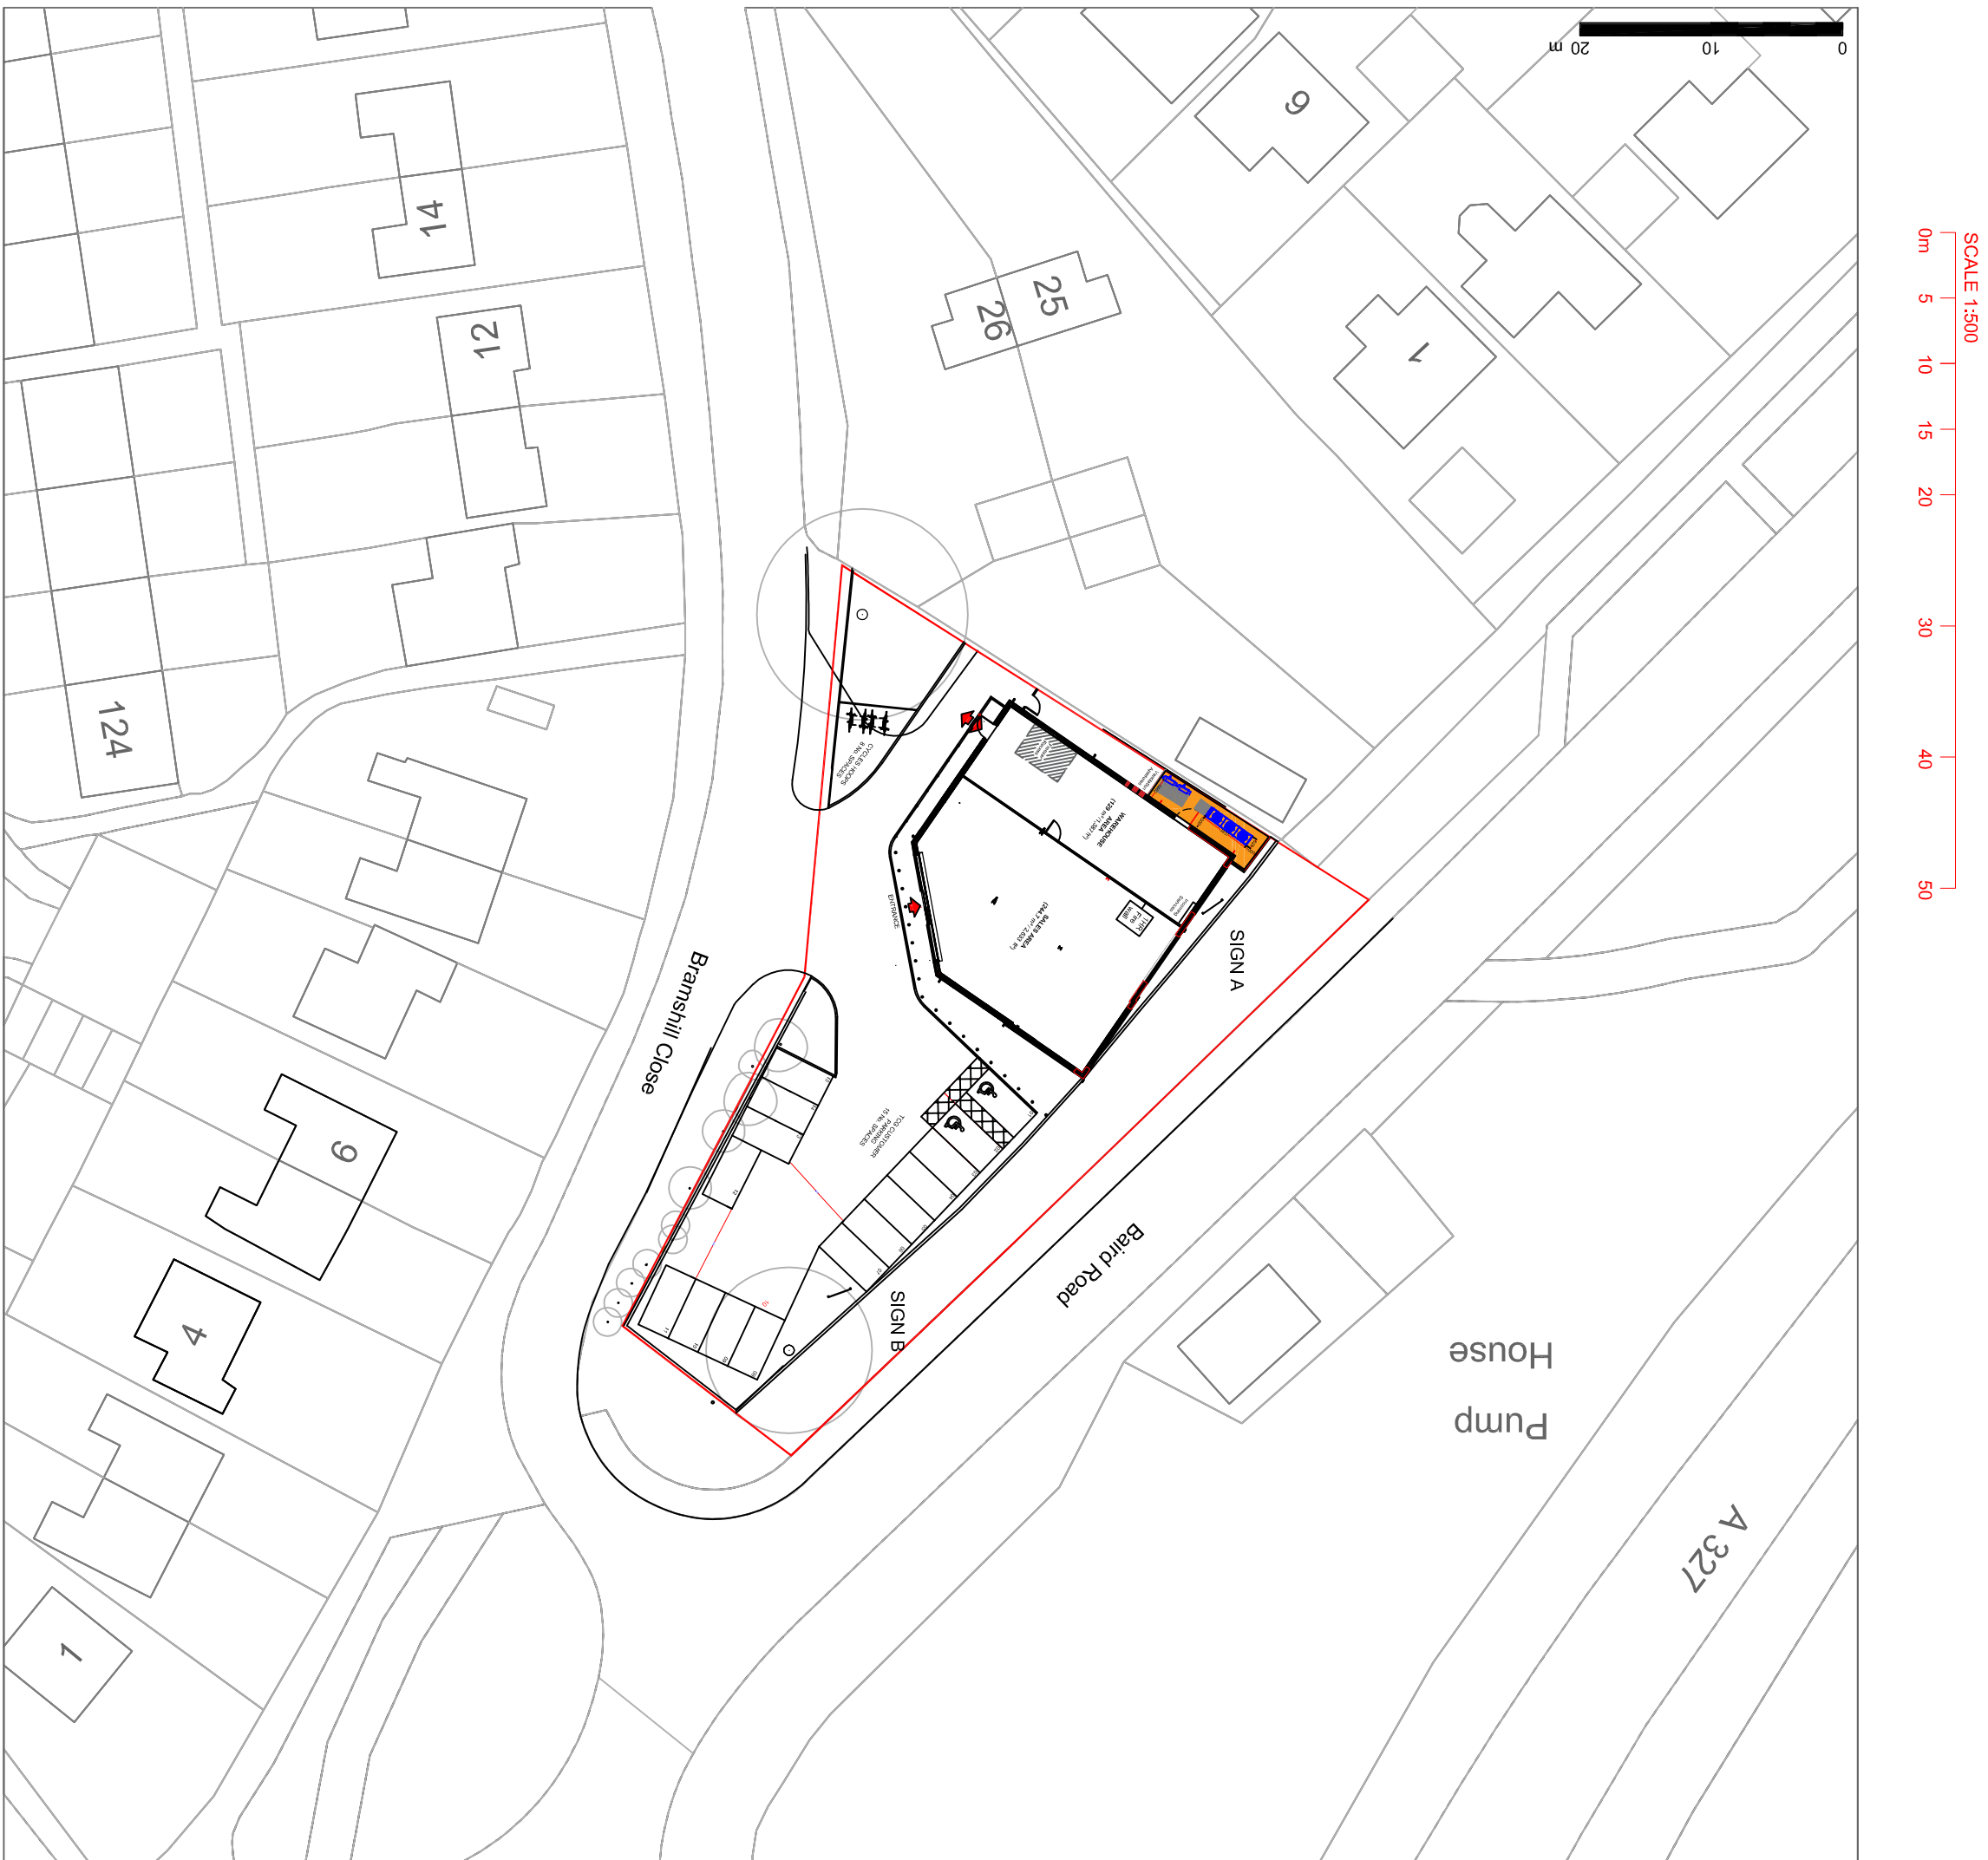


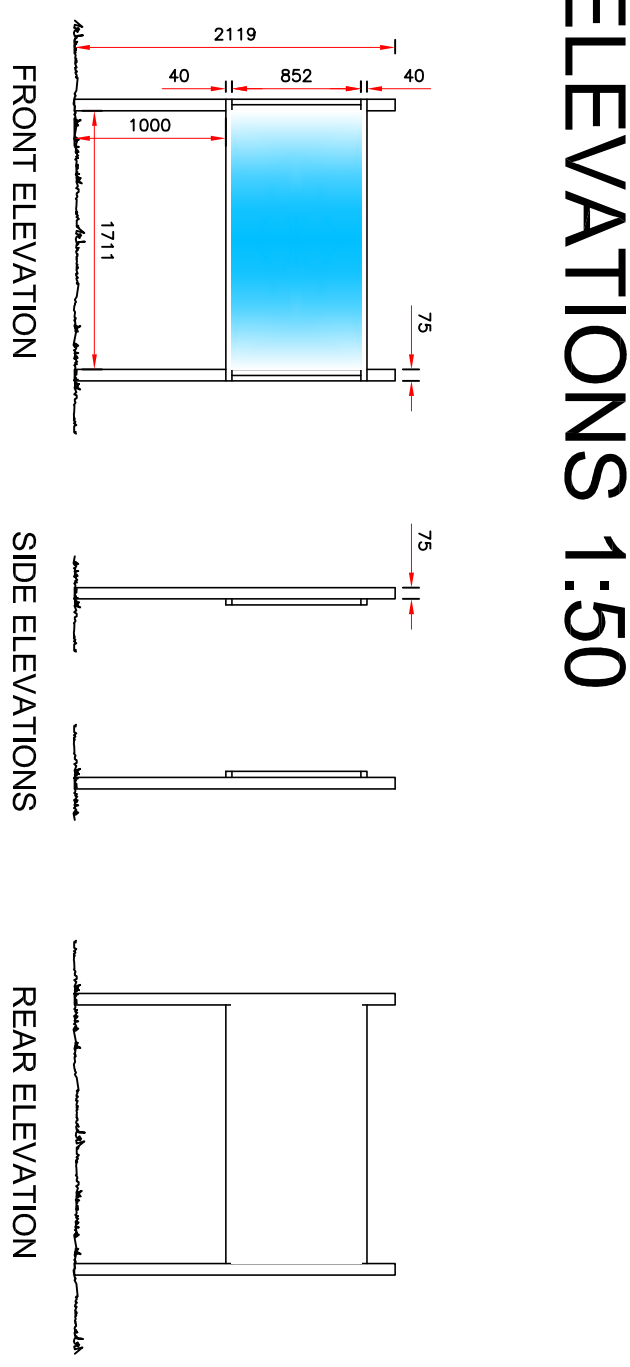

BLOCK PLAN 1:500

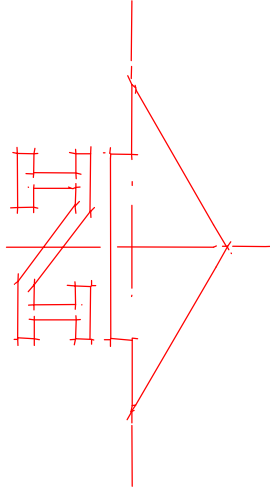

SCALE 1:50

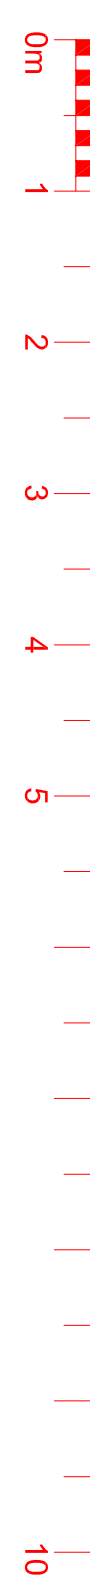

LOCATION PLAN 1:1250

APPLICATION IS TO:

- RETAIN AS EXISTING 2no TIMBER BANNER FRAMES ON THE GRASS VERGE.
- FRAMES ARE APPROX 2.1m HIGH AND 1.86m WIDE
- THEY ARE FORMED WITH 2no 75mm SQUARE POSTS AND 40 mm BATTENS TO FRAME THE SIGNAGE.

© THE CONTENTS OF THIS DRAWING REMAIN THE SOLE PROPERTY OF WELLSFIELD ASSOCIATES AND MUST NOT BE COPIED OR REPRODUCED WITHOUT PRIOR PERMISSION.			
FULL SURVEY NOT CARRIED OUT. DRAWING PRODUCED USING INFORMATION SUPPLIED BY THE CLIENT			
Wellfield Associates		3 Tyms Way Rayleigh Essex SS6 8DG Mob No 07766 221958 chris@wellsfieldassociates.co.uk	
project			
CO-OP SUPERMARKET 27 BRAMSHILL CLOSE ARBORFIELD READING RG2 9PL			
O S EXTRACT AND ELEVATIONS			
date	OCT 25	drawn	C.J.J.
scale	1:500, 1:1250 @A1	drg no.	3991.11a