




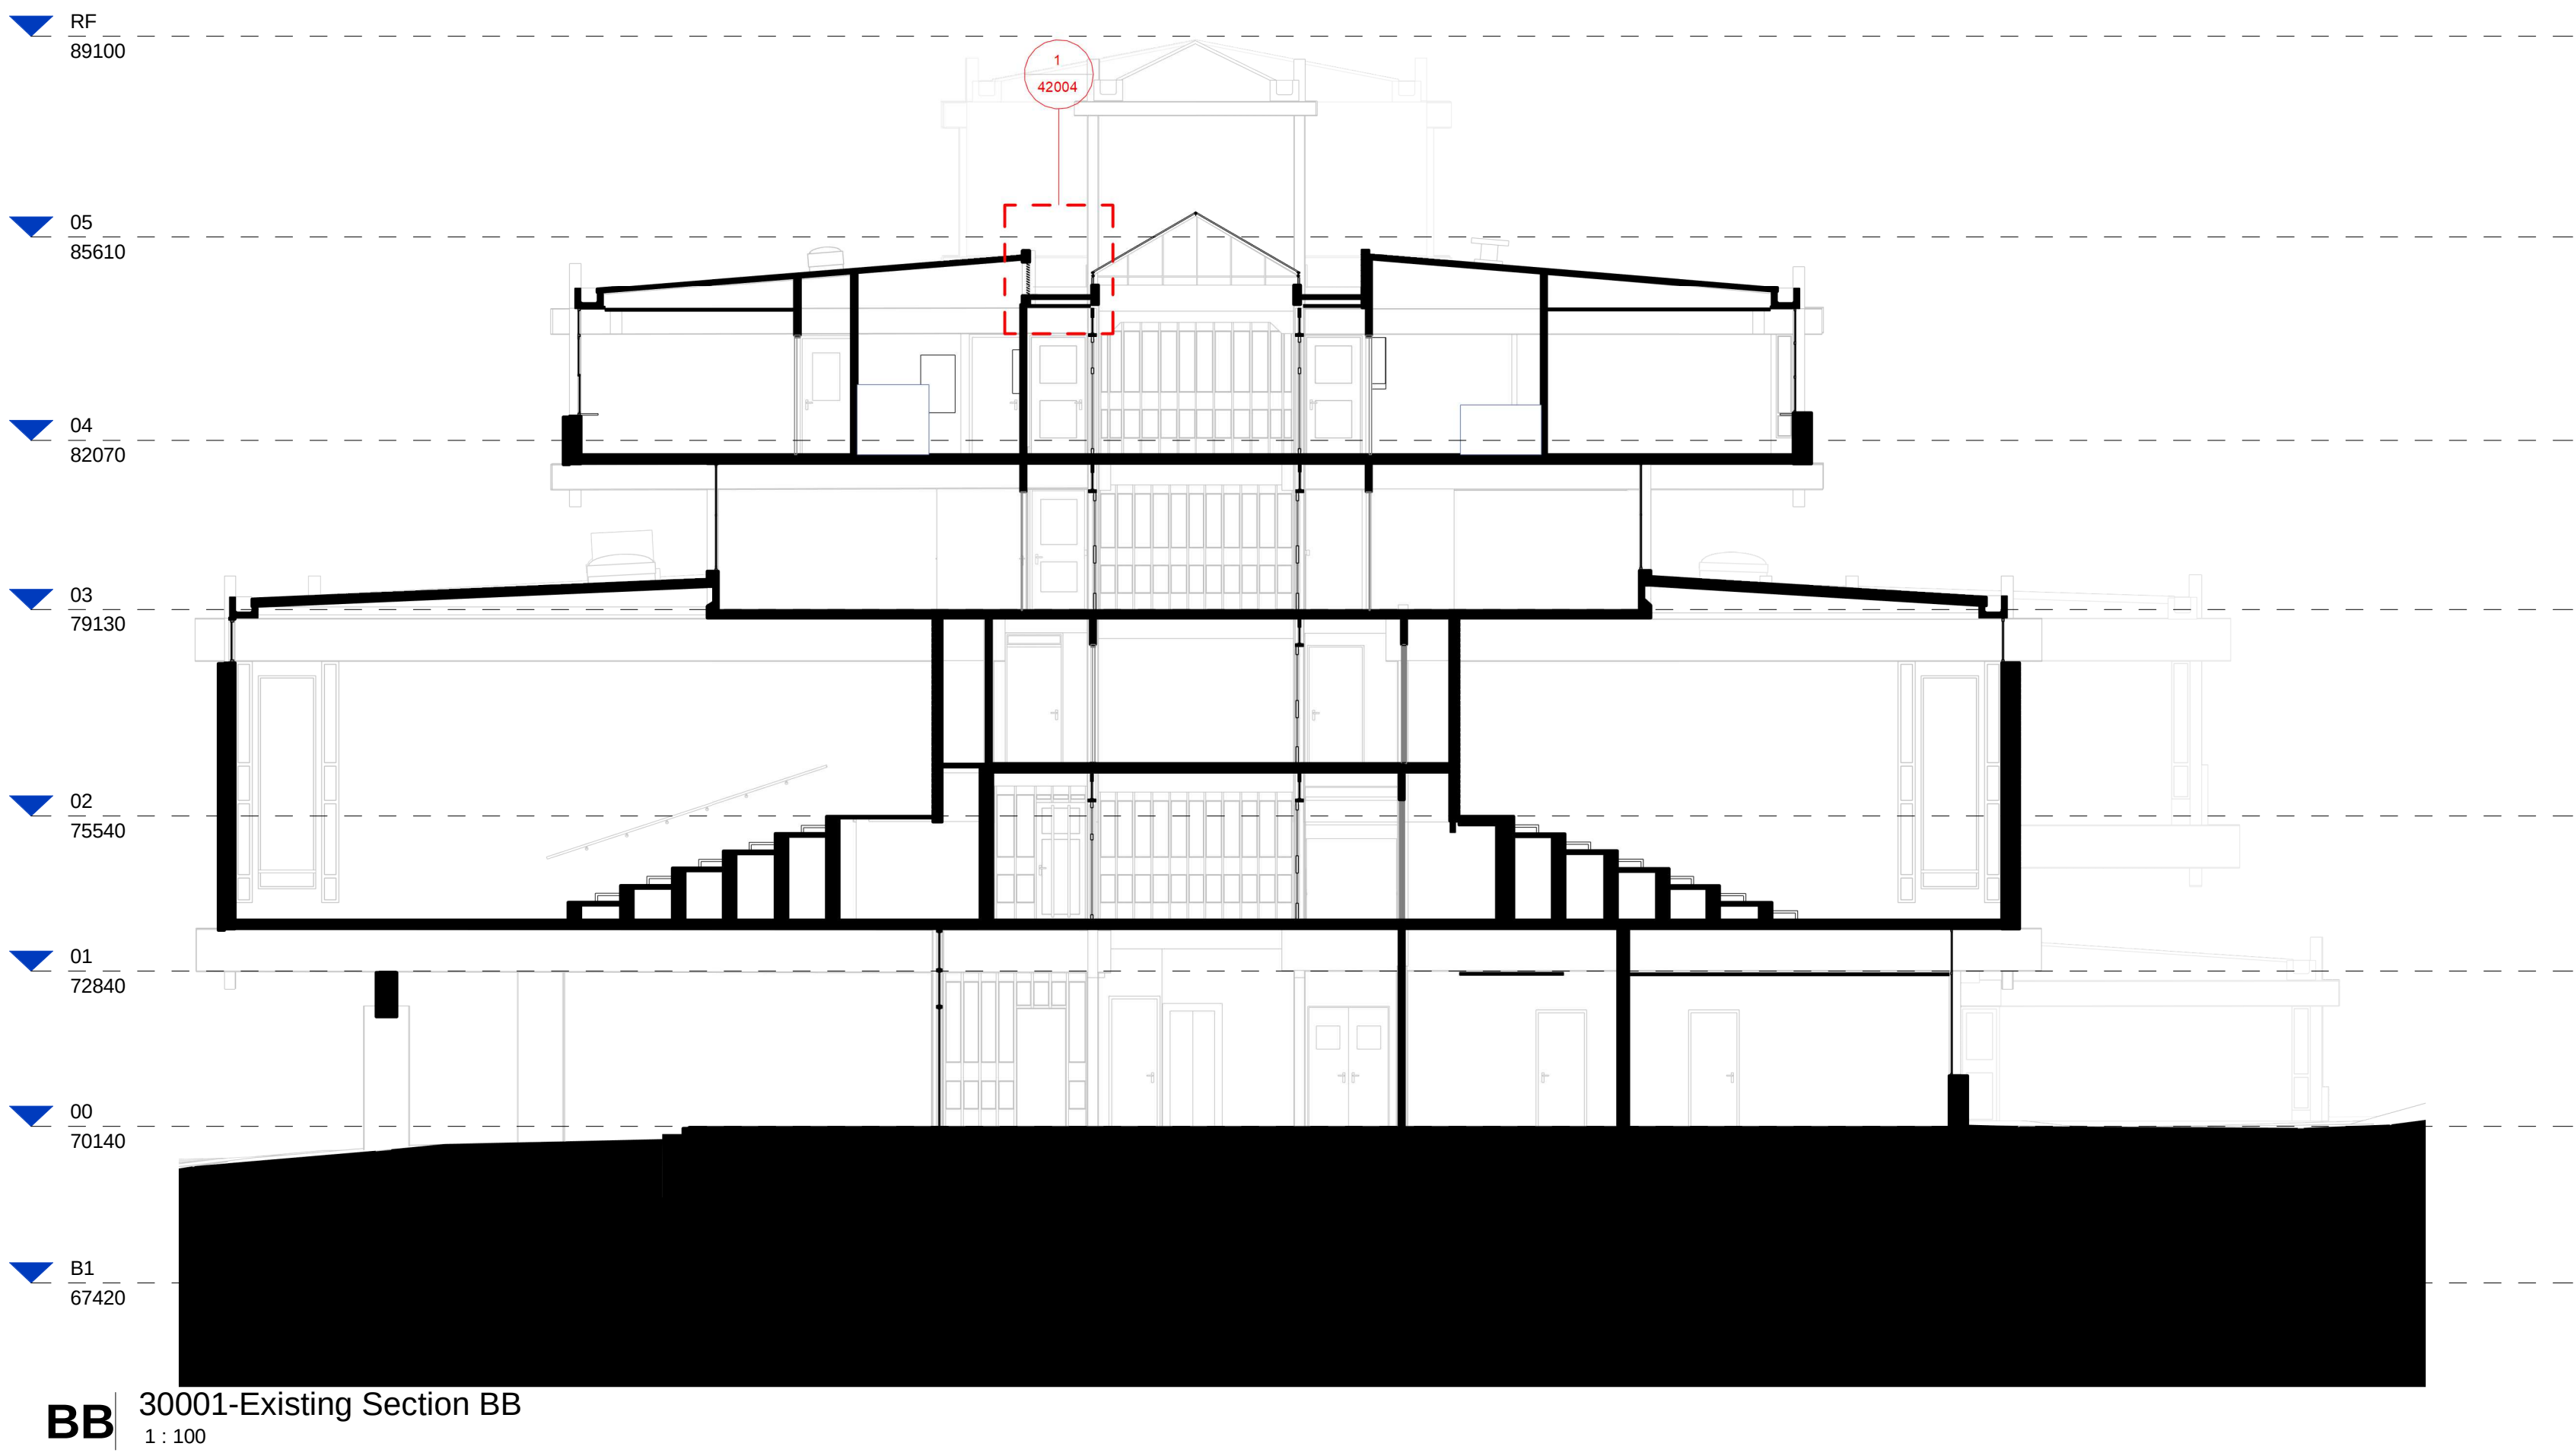


BB 30001-Existing Section BB
1:100

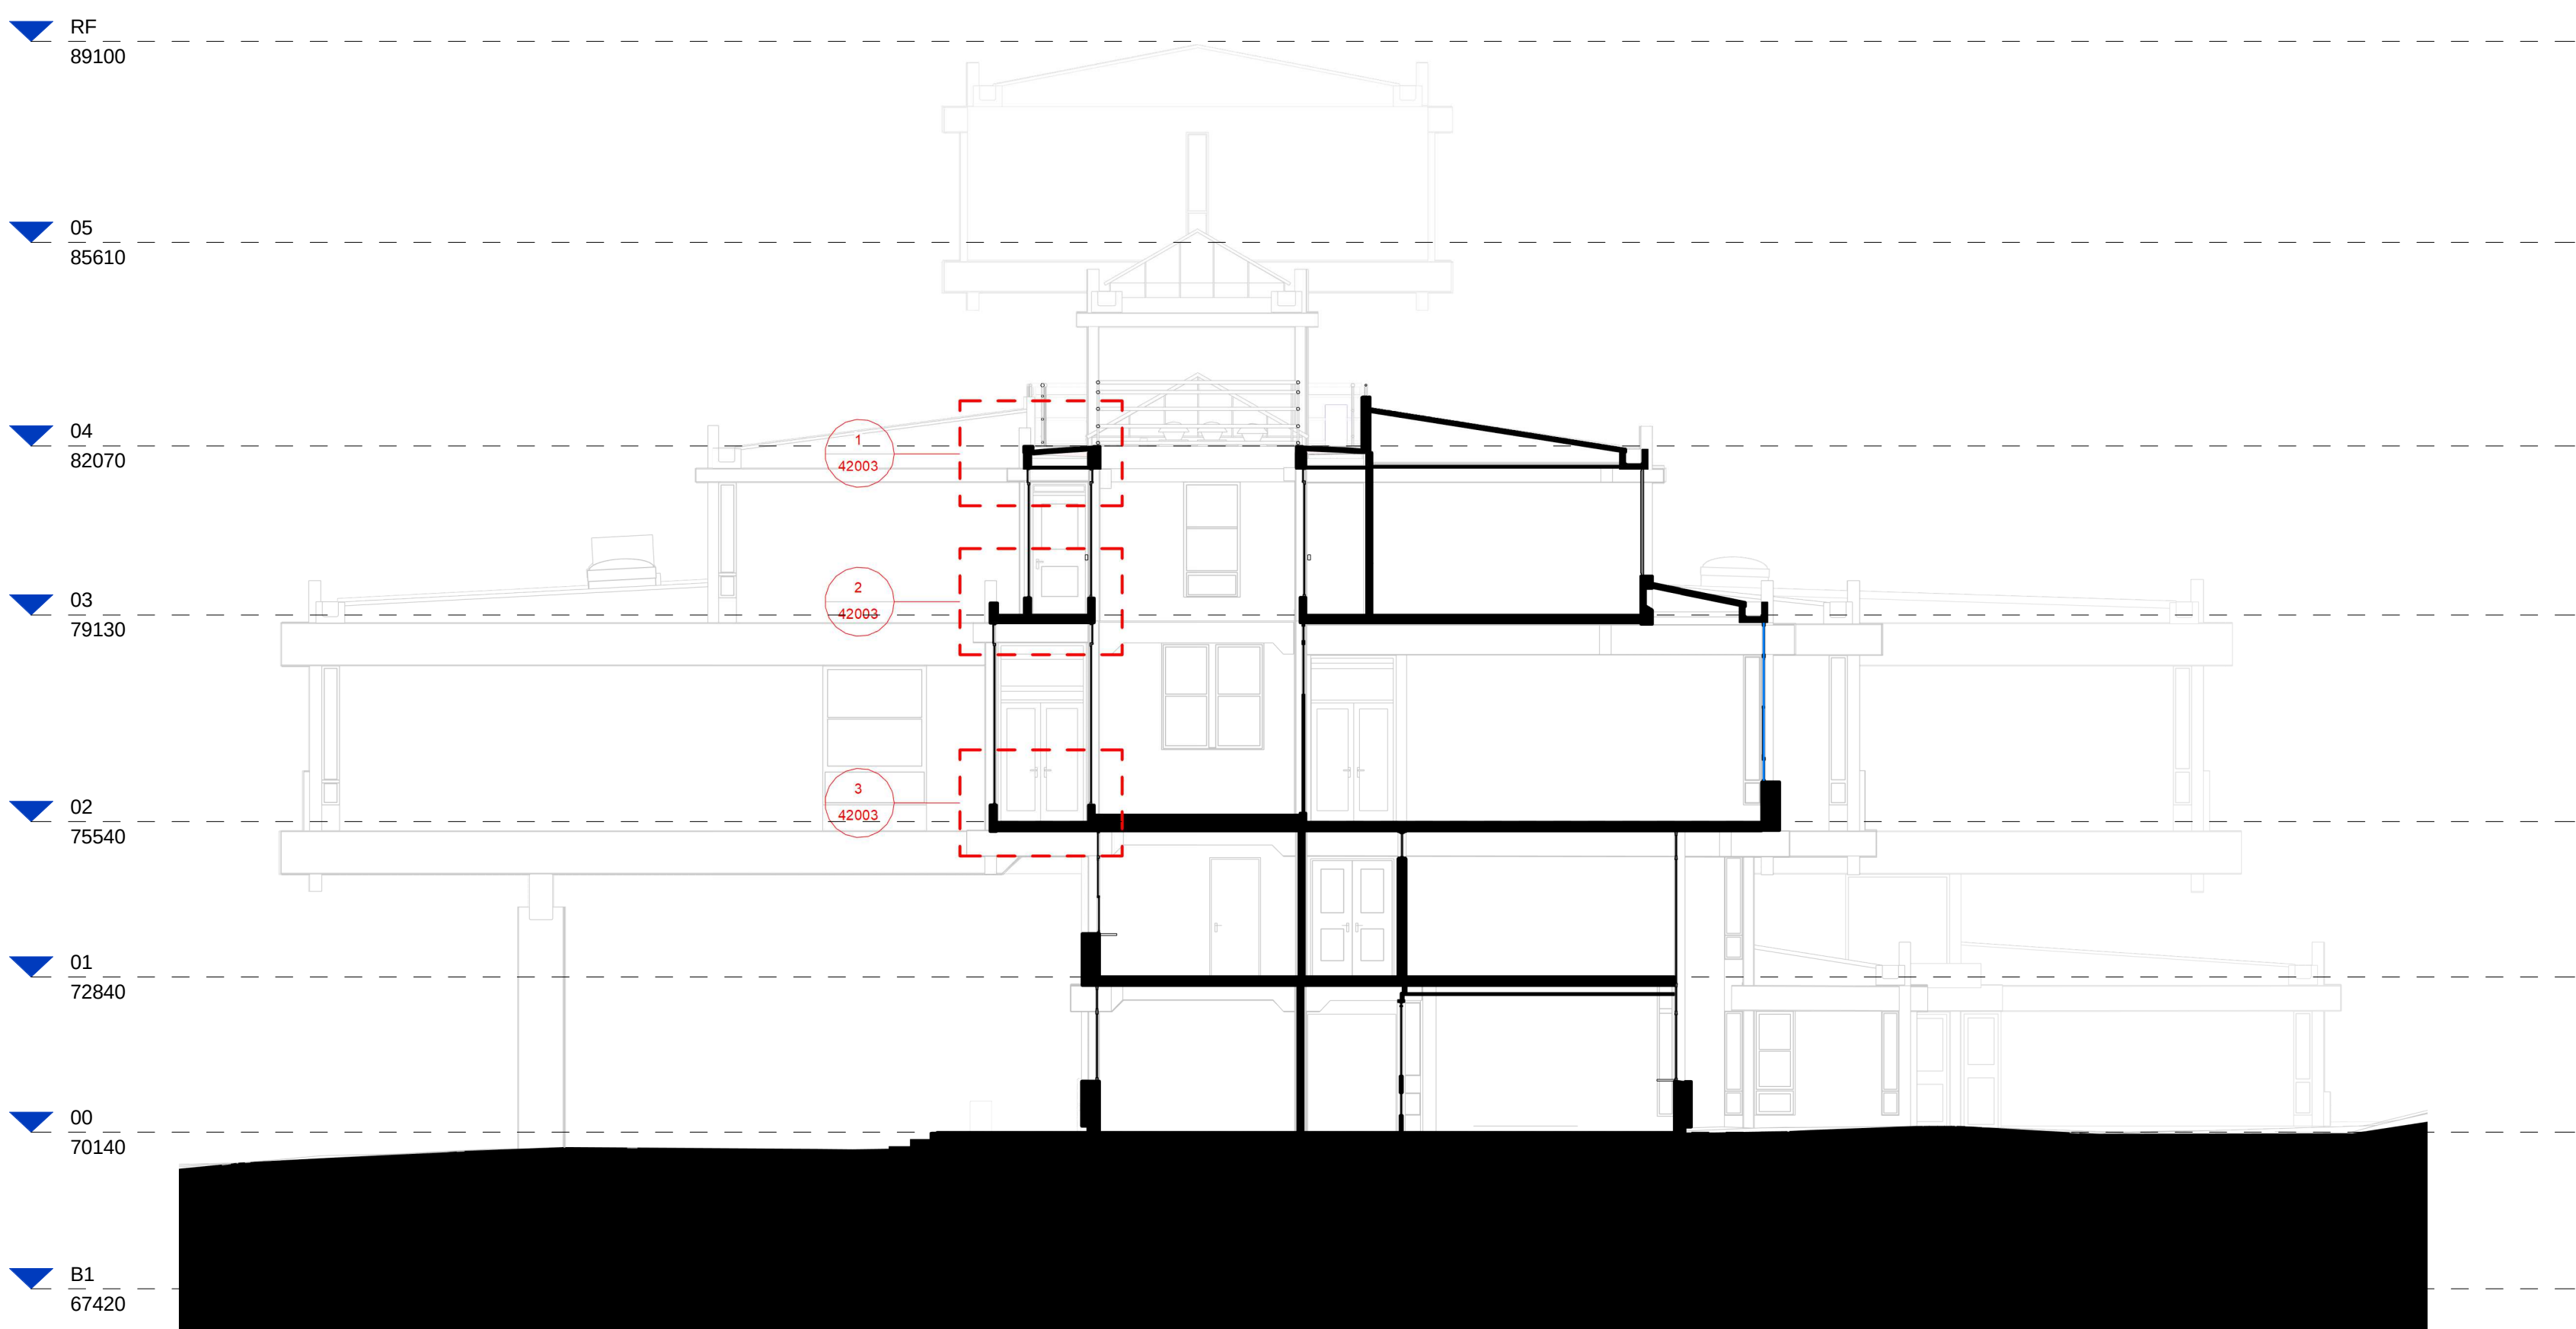

CC 30001-Existing Section CC
1:100

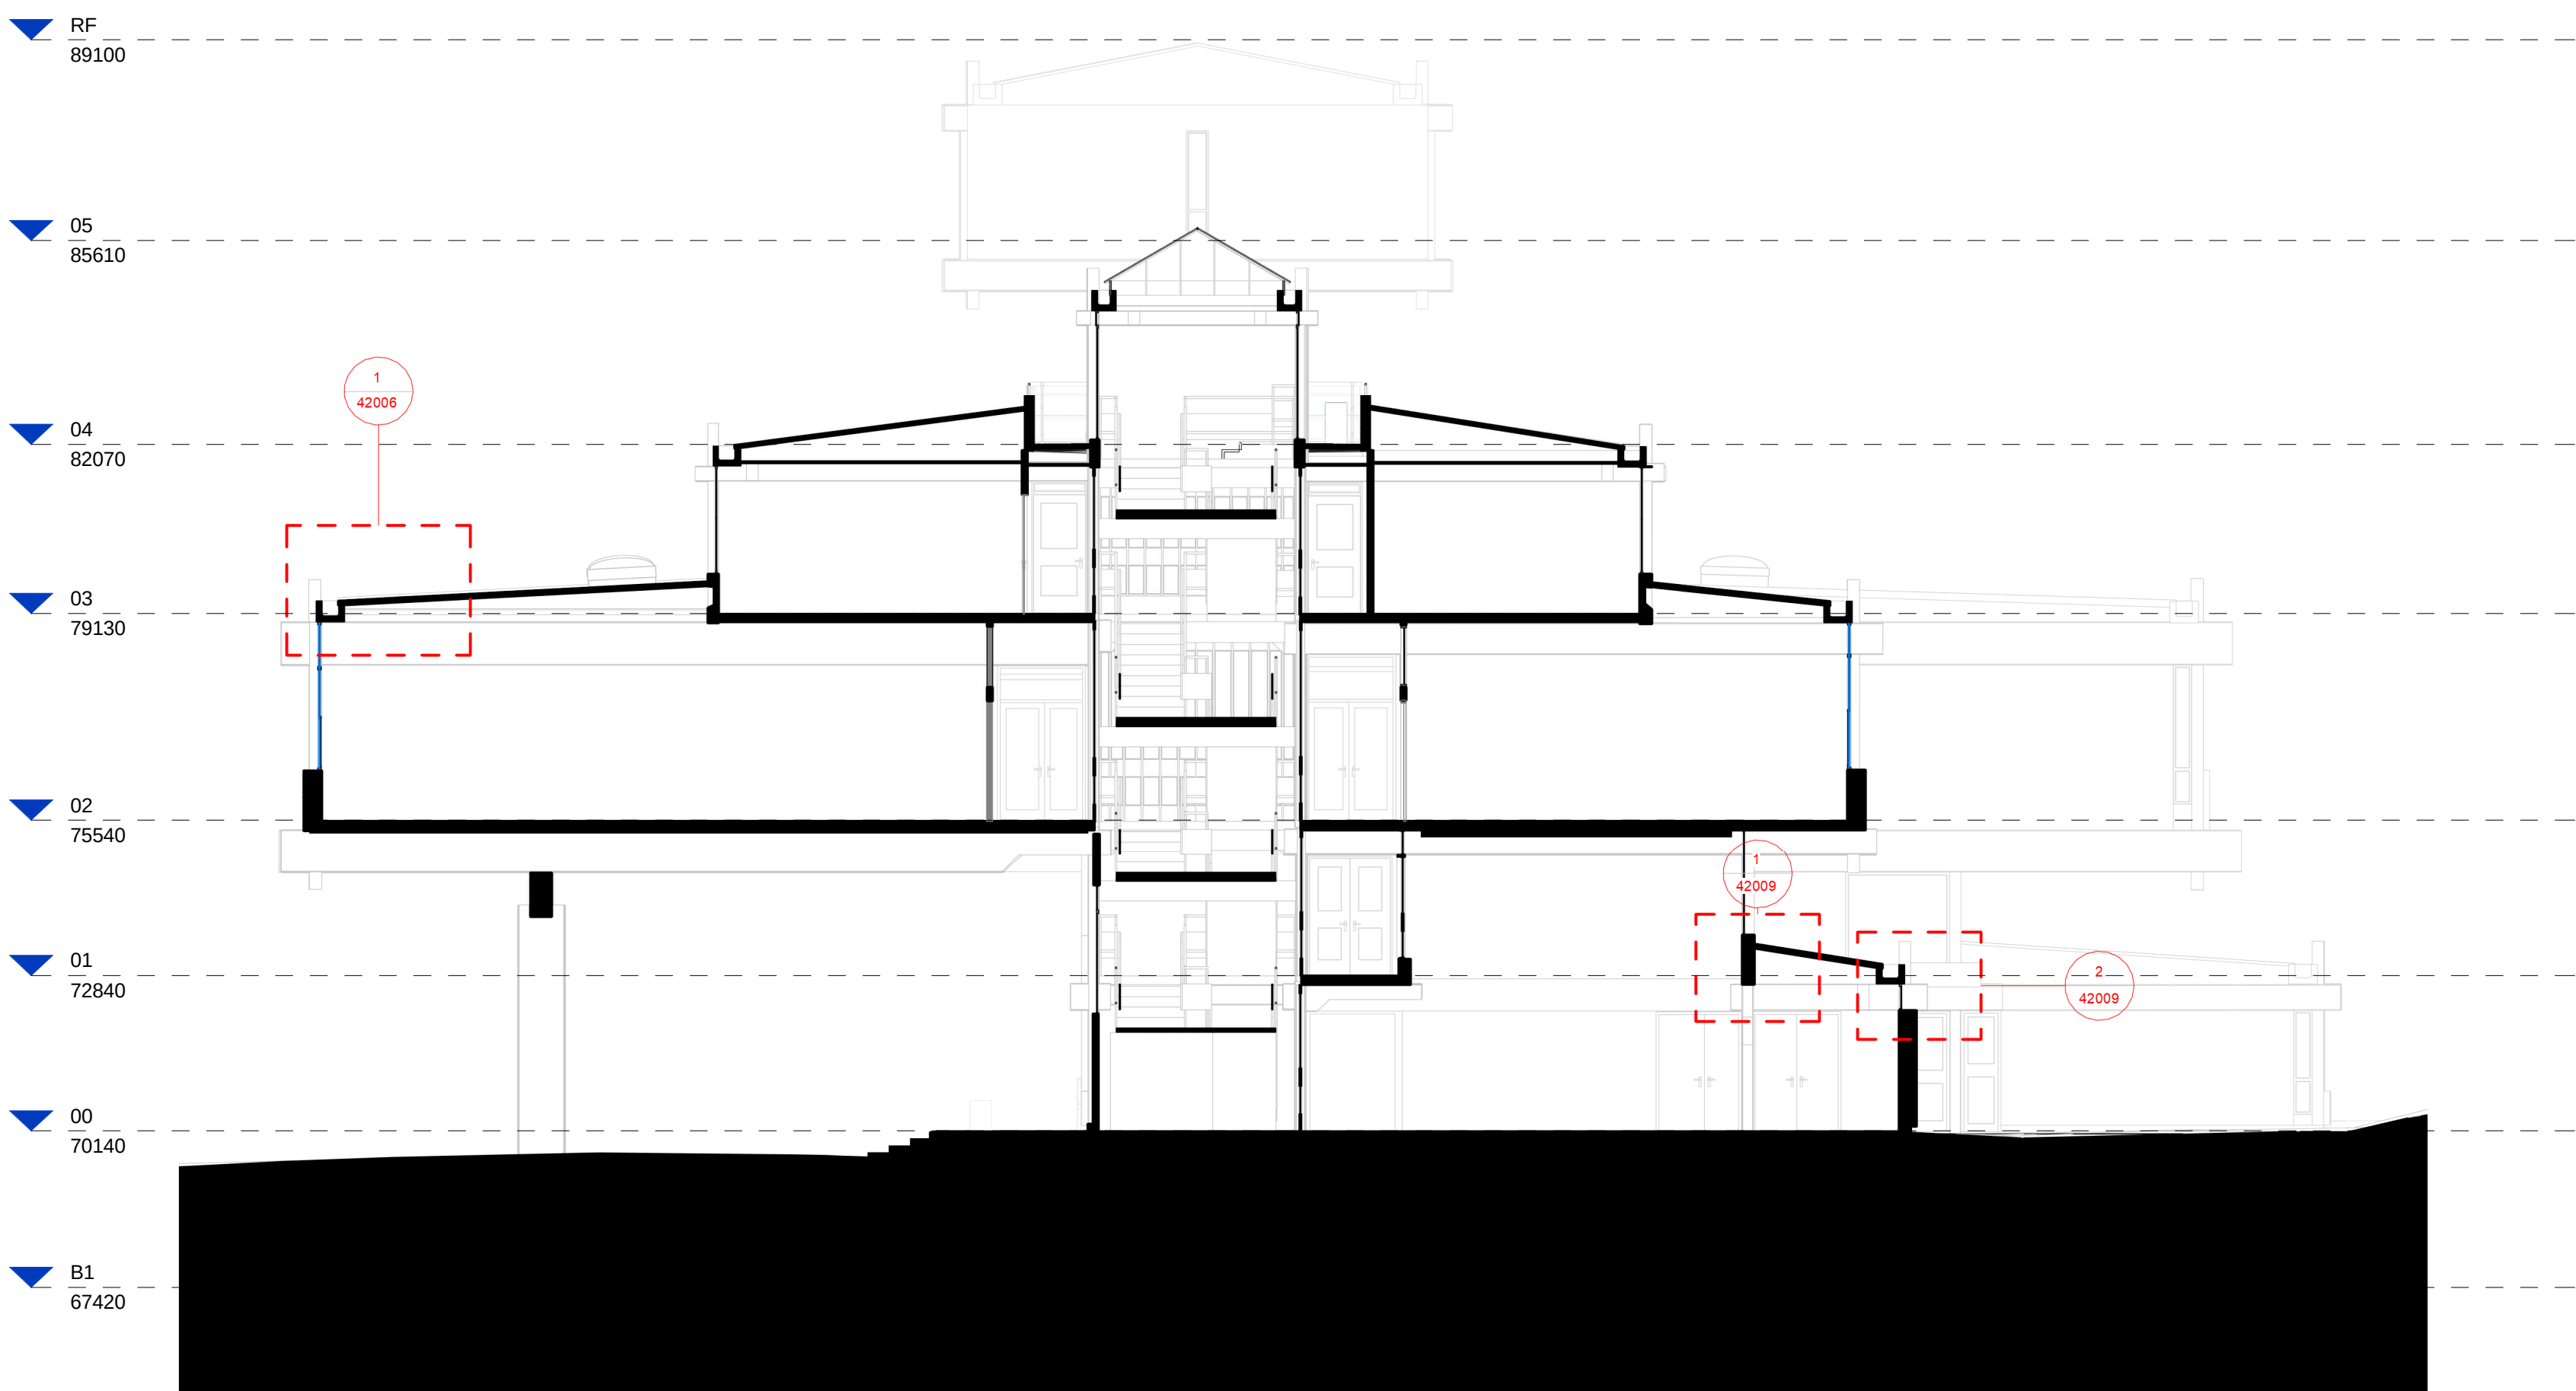

DD 30001-Existing Section DD
1:100

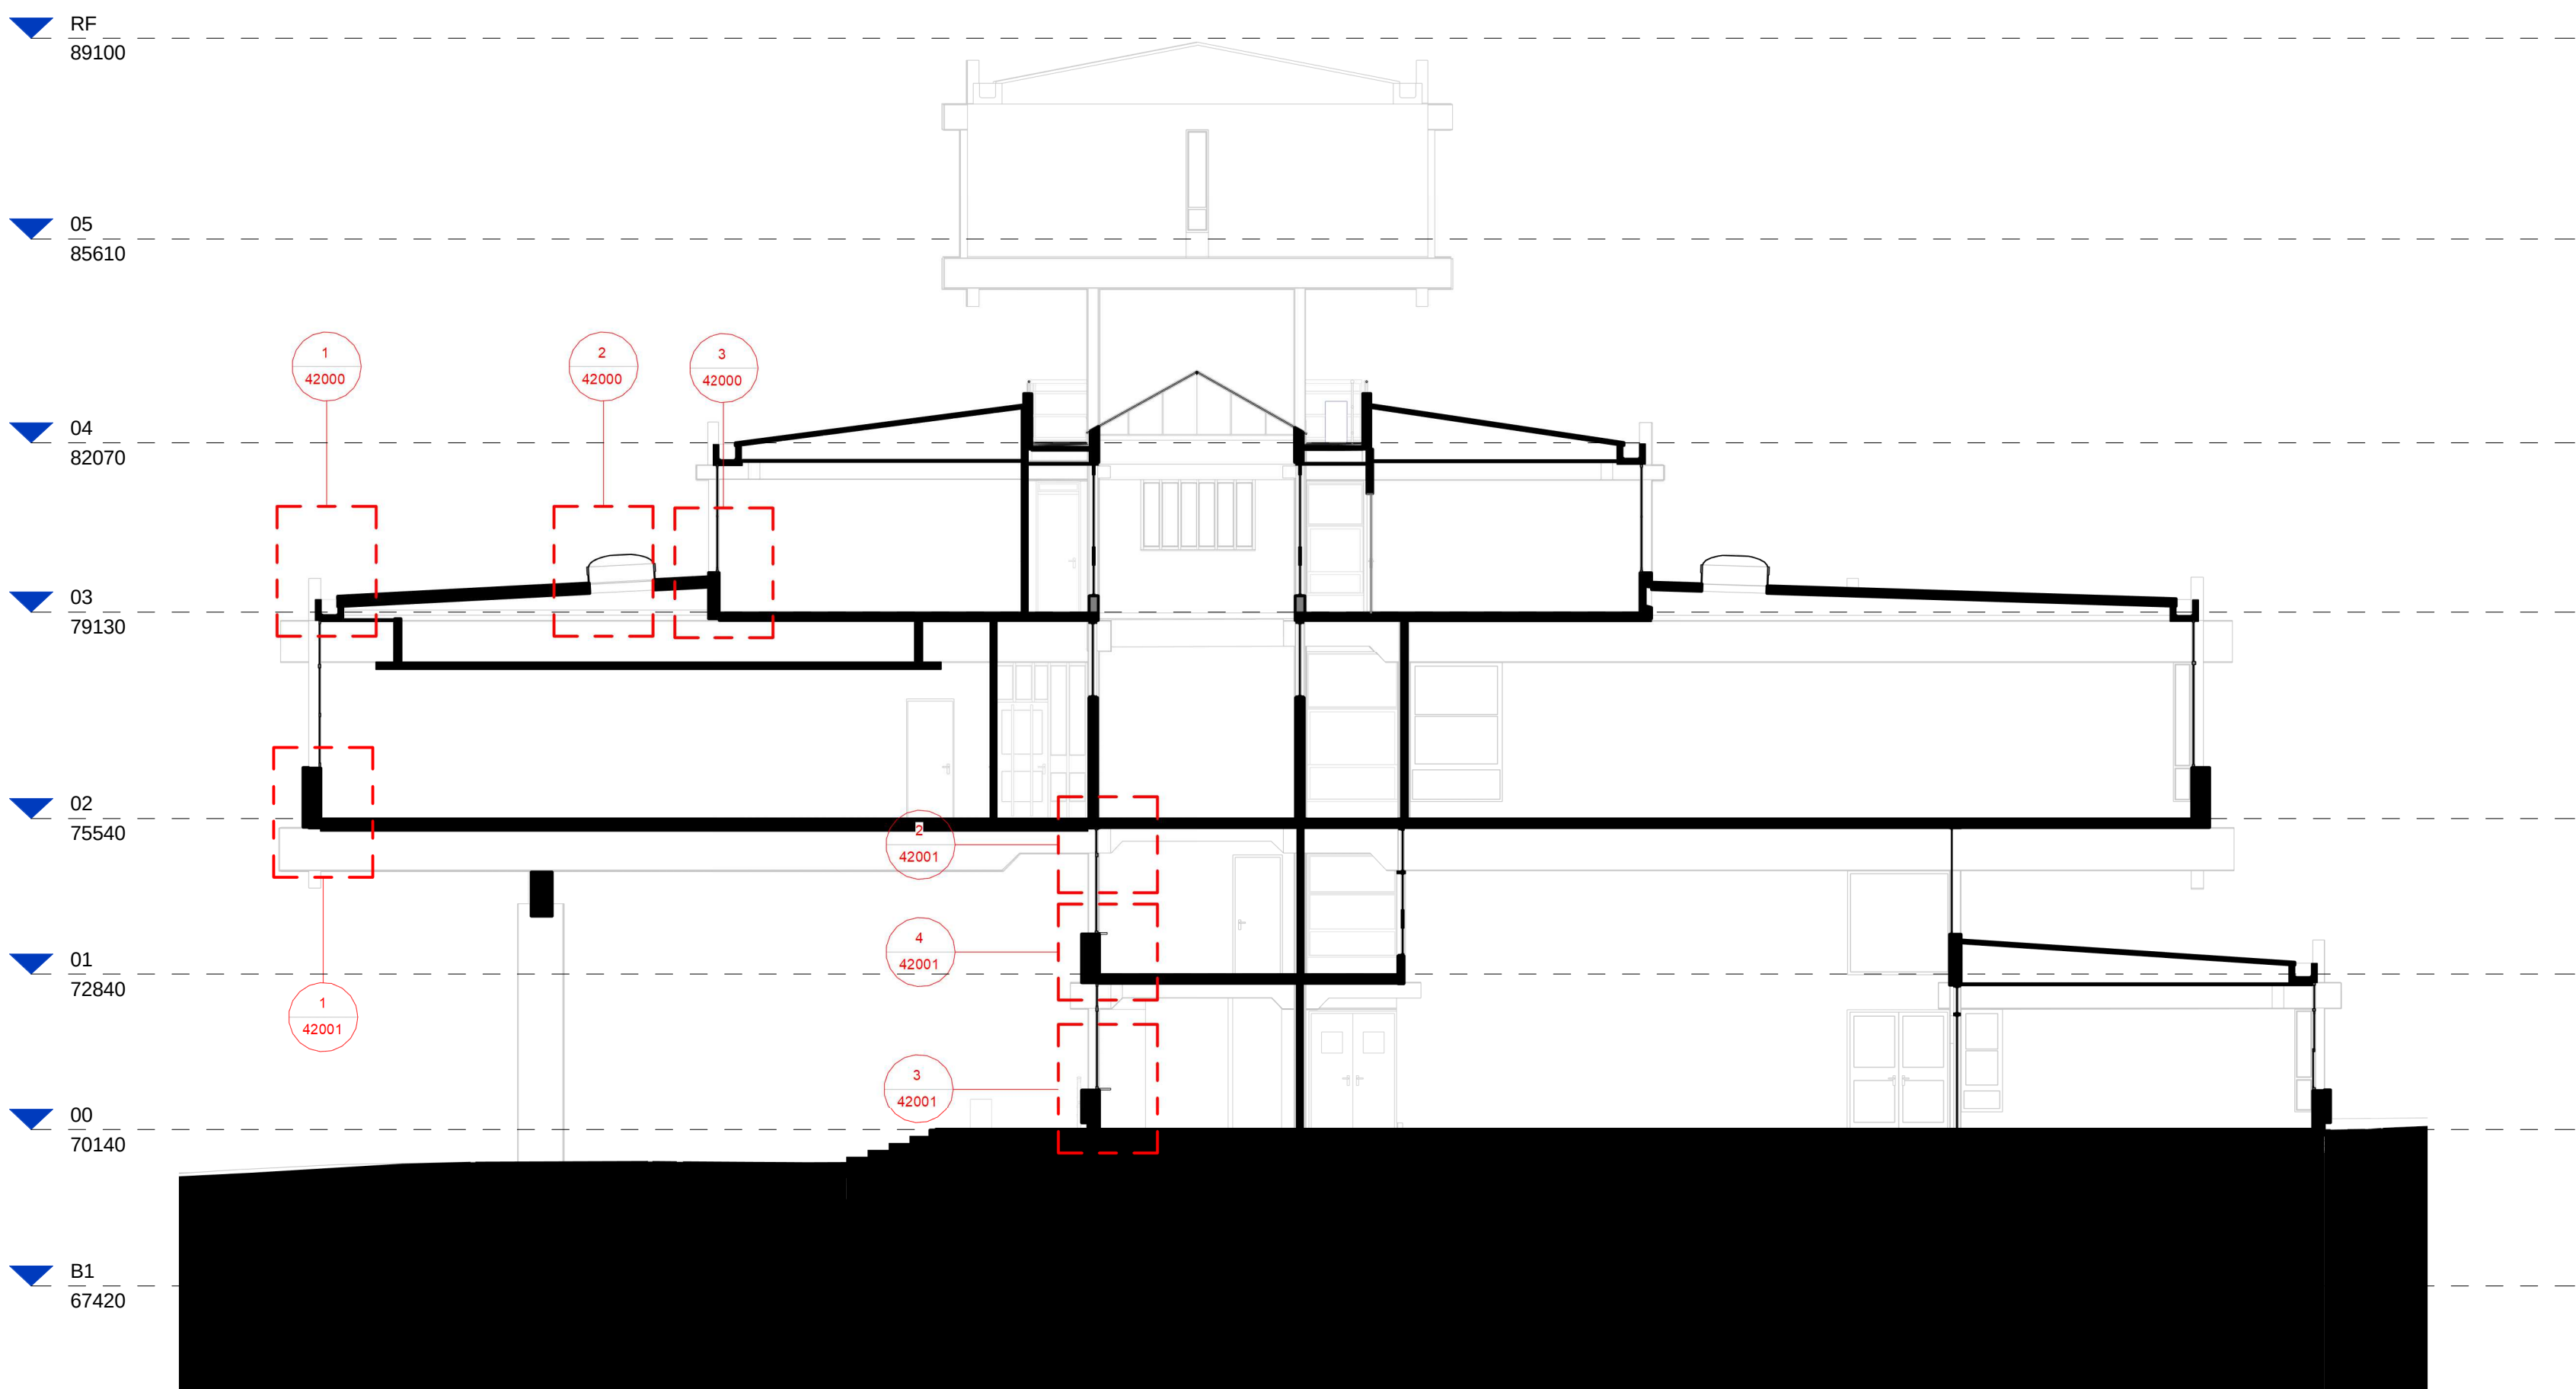

EE 30001-Existing Section EE
1:100

A0


SCALE
As indicated

0 0.5 1 2 5m

@ Copyright
Ayre Chamberlain Gaunt

NOTES:

All dimensions to be checked on site.
Drawing to be read in conjunction with all relevant Architectural, interiors, Structural, M&E, Drainage/Public Health, Landscape and Civil drawings and specifications. Any discrepancies between consultants' drawings to be reported to the Architect before any work commences.
The Contractor's attention is drawn to the Health & Safety matters identified in the Health & Safety plan as being potentially hazardous.
These items should not be considered as a full and final list.
The Work Package Contractor's normal Health & Safety obligations still apply when undertaking constructional operations both on and off site.
Ayre Chamberlain Gaunt take no responsibility for the location of legal boundaries indicated on this drawing and advise a separate drawing to be completed by specialist surveyors in order to establish exact boundaries.
DWG files provided for information only. Refer to PDF record.
The copyright of this drawing is held by Ayre Chamberlain Gaunt Ltd. Not to be used for any purpose without consent.

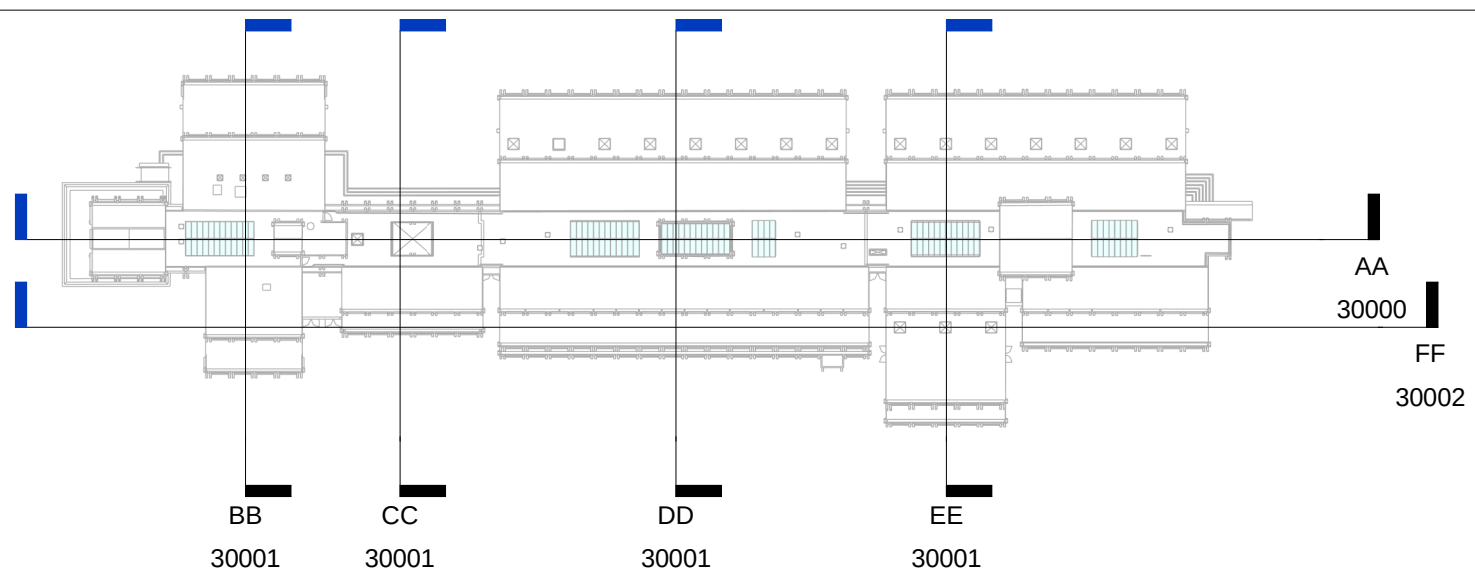

ACGARCHITECTS.CO.UK
Ayre Chamberlain Gaunt
Belvedere House
Basing View
Basingstoke
Hampshire, RG21 4HG
+44 (0)20 3909 5750
mail@acgarchitects.co.uk

**AYRE
CHAMBERLAIN
GAUNT**

PROJECT
URS Building
University of Reading

DRAWING TITLE
Existing Section BB-CC-DD-EE

REV.	DATE	DESCRIPTION
P1	24.05.24	DT
P2	31.05.24	DT
P3	07.06.24	DT
P4	24.06.24	Listed Building Consent
P5	03.07.24	Listed Building Consent
P6	19.07.24	Tender issue
P7	04.10.24	Stage 3 Draft Issue
P8	11.10.24	Stage 3 Draft Issue 2
P9	25.10.24	Stage 3 Draft Issue 3
P10	31.10.24	Stage 3 Issue
P11	08.11.24	Draft Planning Issue
P12	29.11.24	Listed Building Consent

DRWN	CHKD BY	APPD BY
RB	RB	DG

DRAWING NO.
project code: acg-urs-24-05-24-001
2360383-ACG-W033-ZZ-DR-A-30001

STAGE	CODE	SUITABILITY
3	S2	Suitable for information