




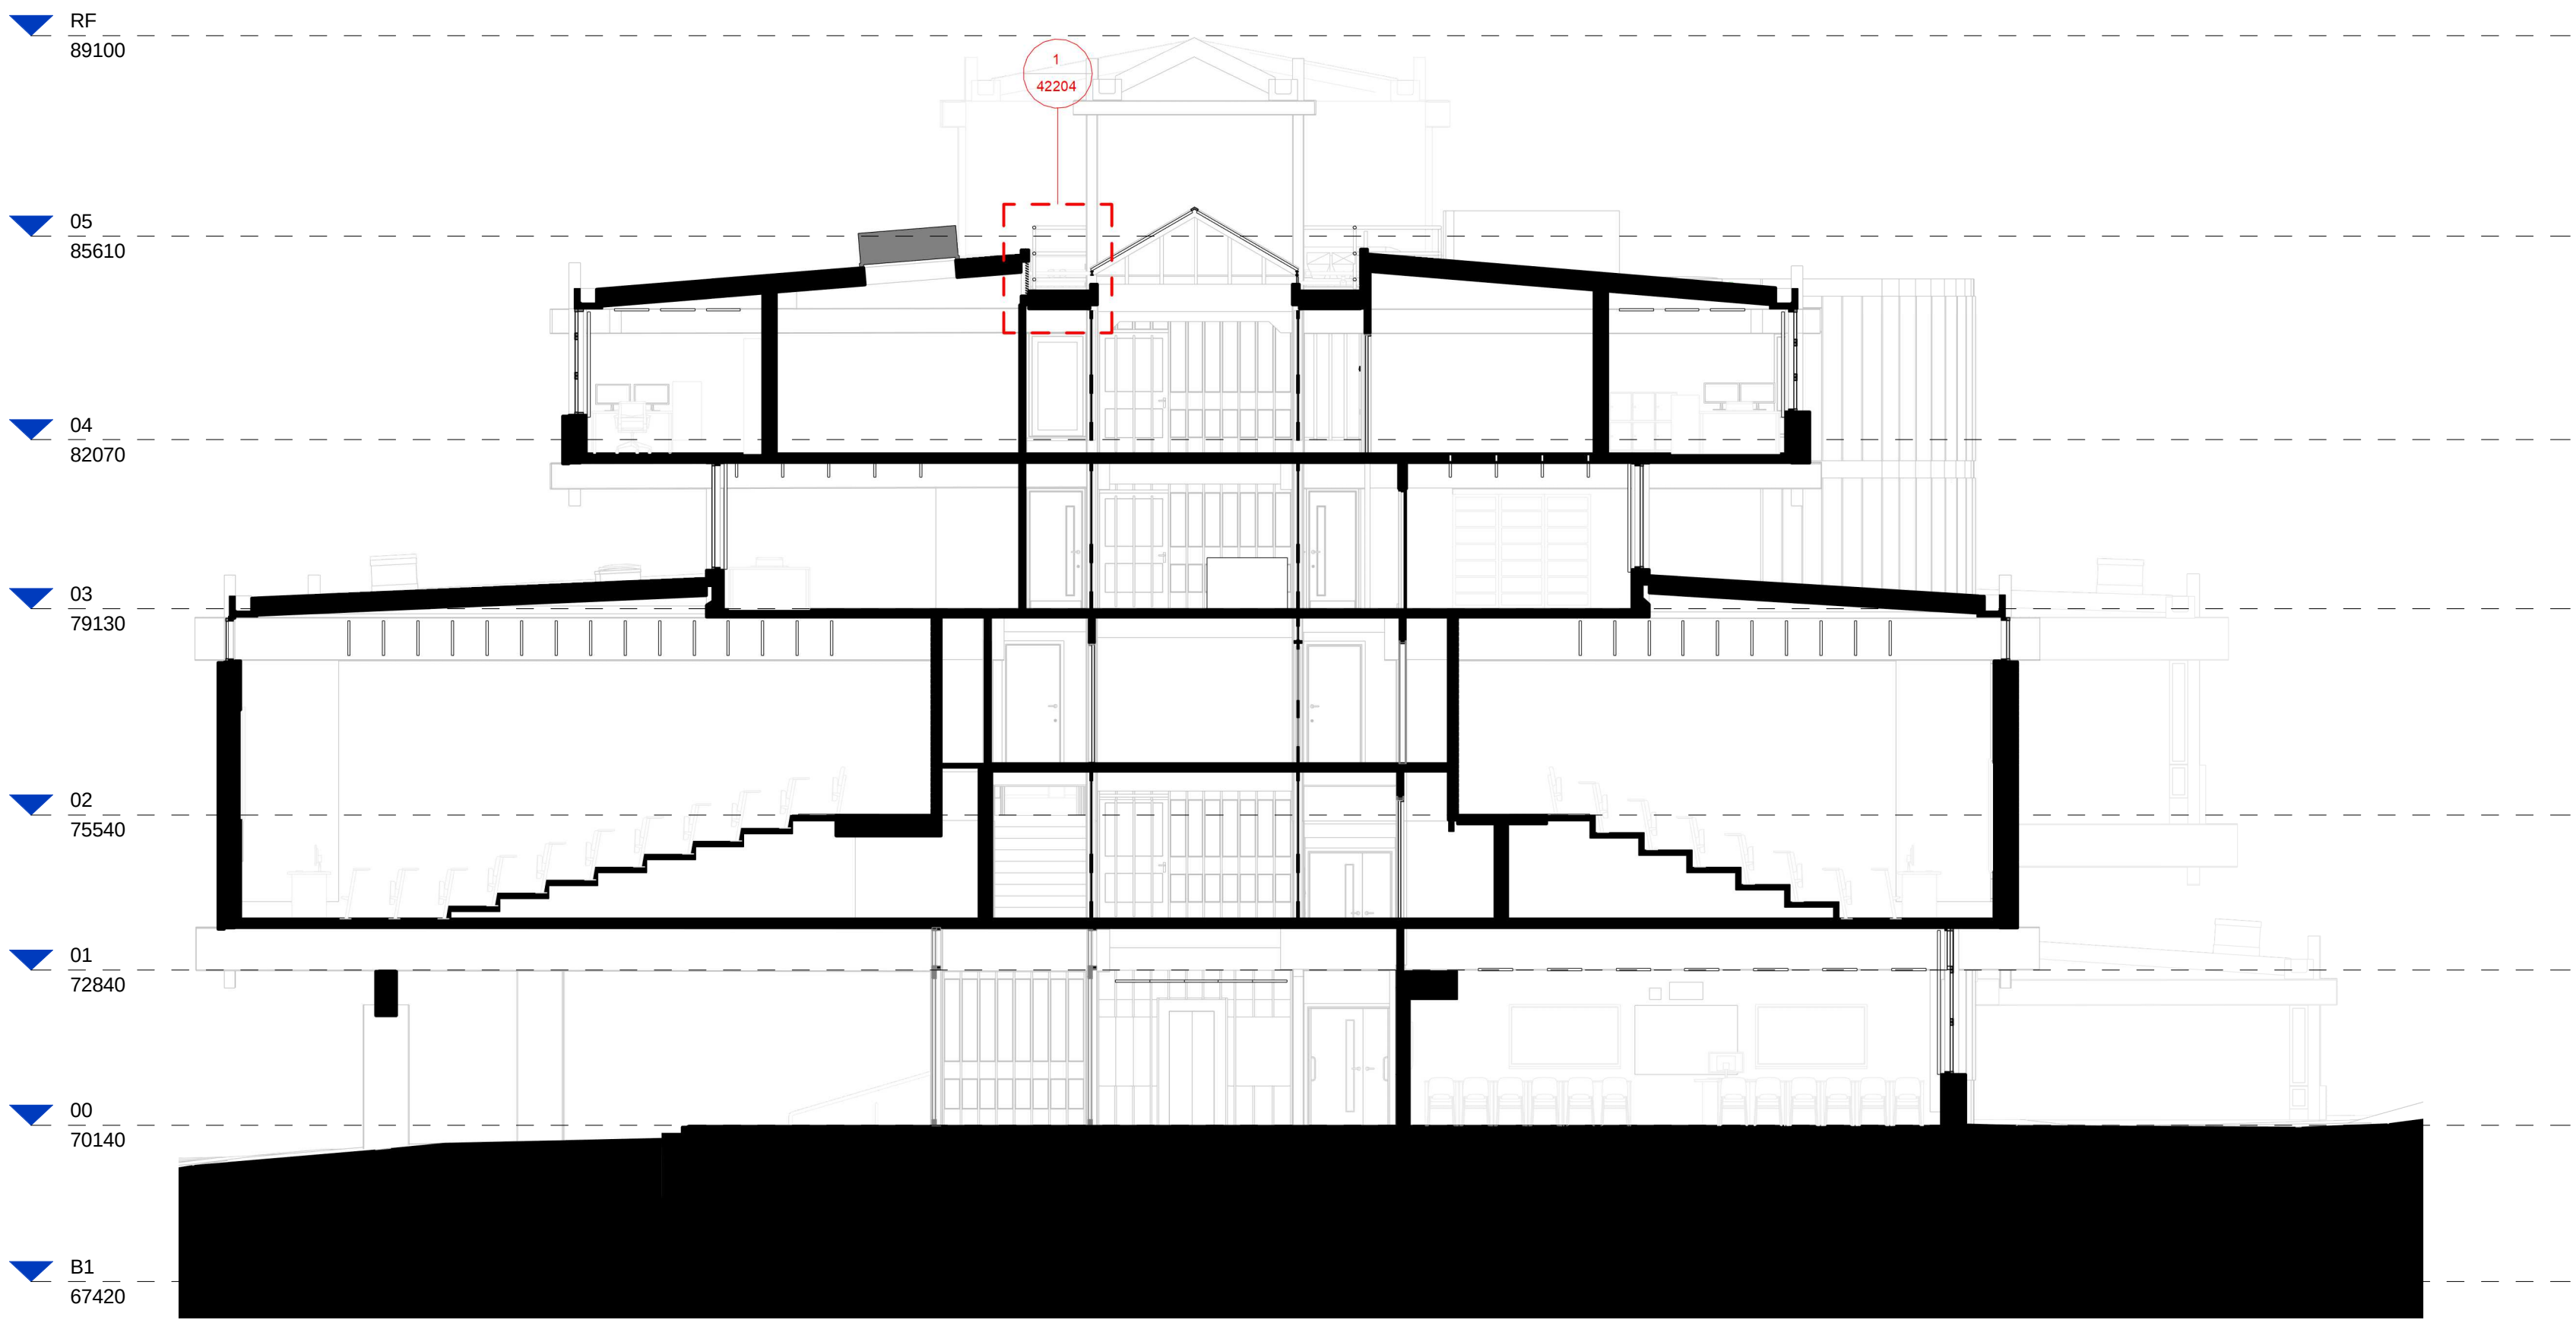


BB 30301-Section BB
1:100

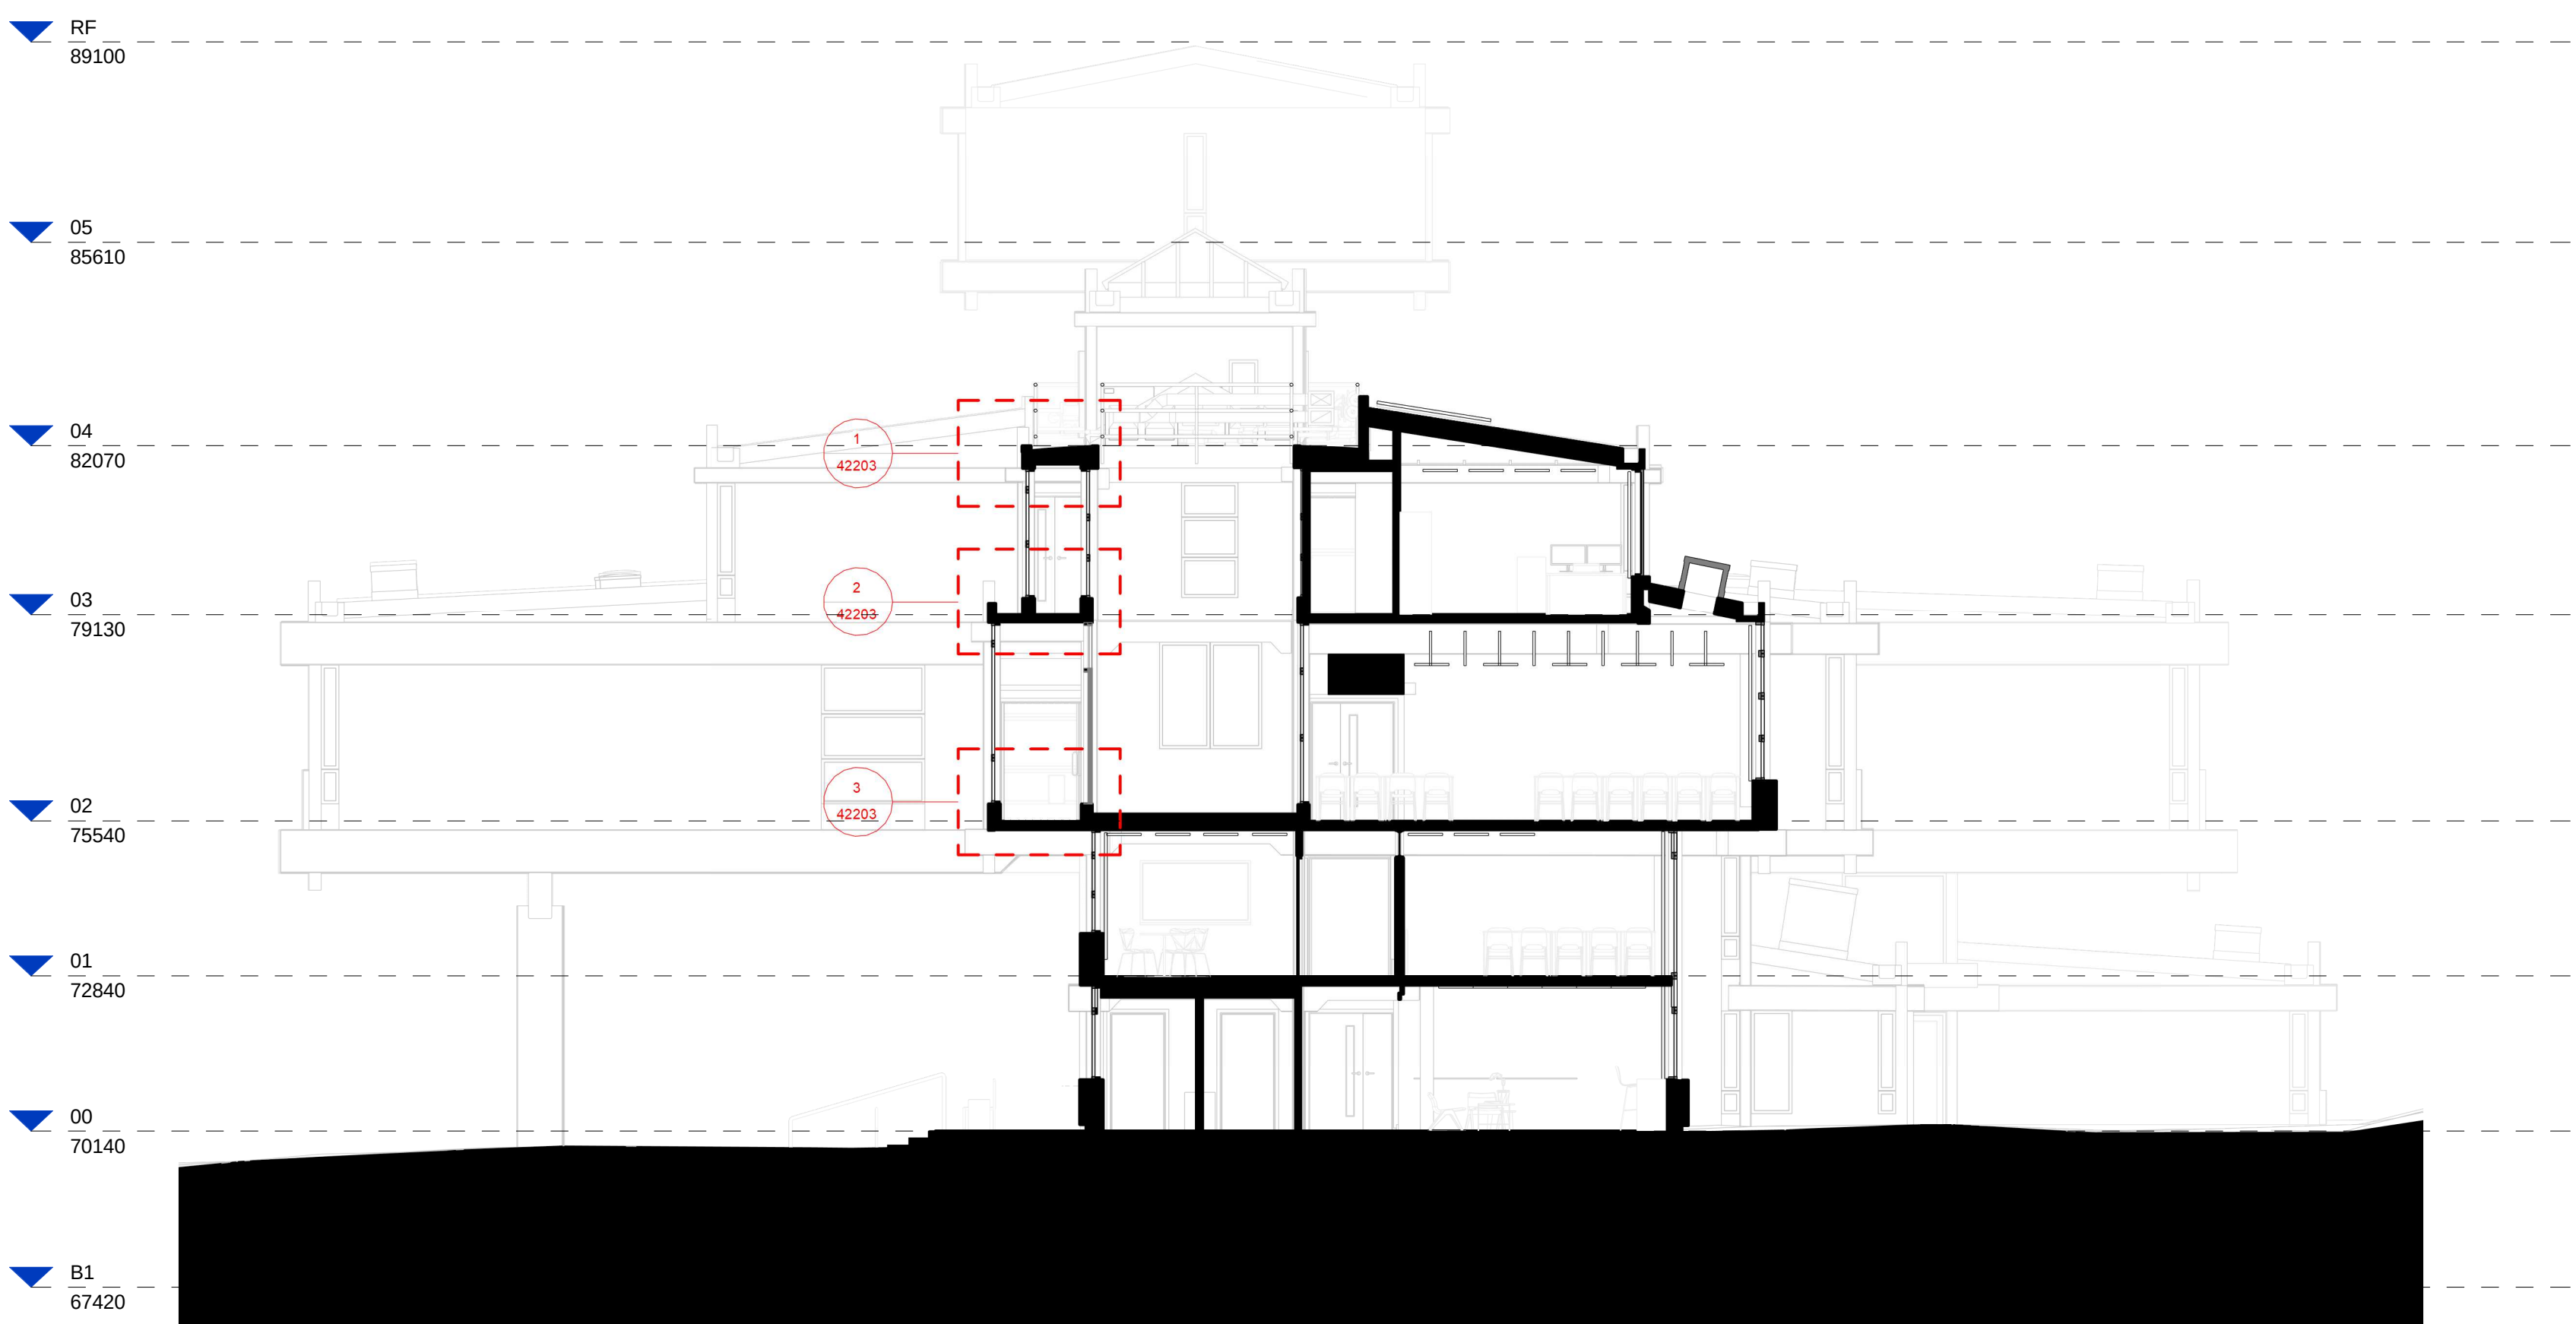

CC 30301-Section CC
1:100

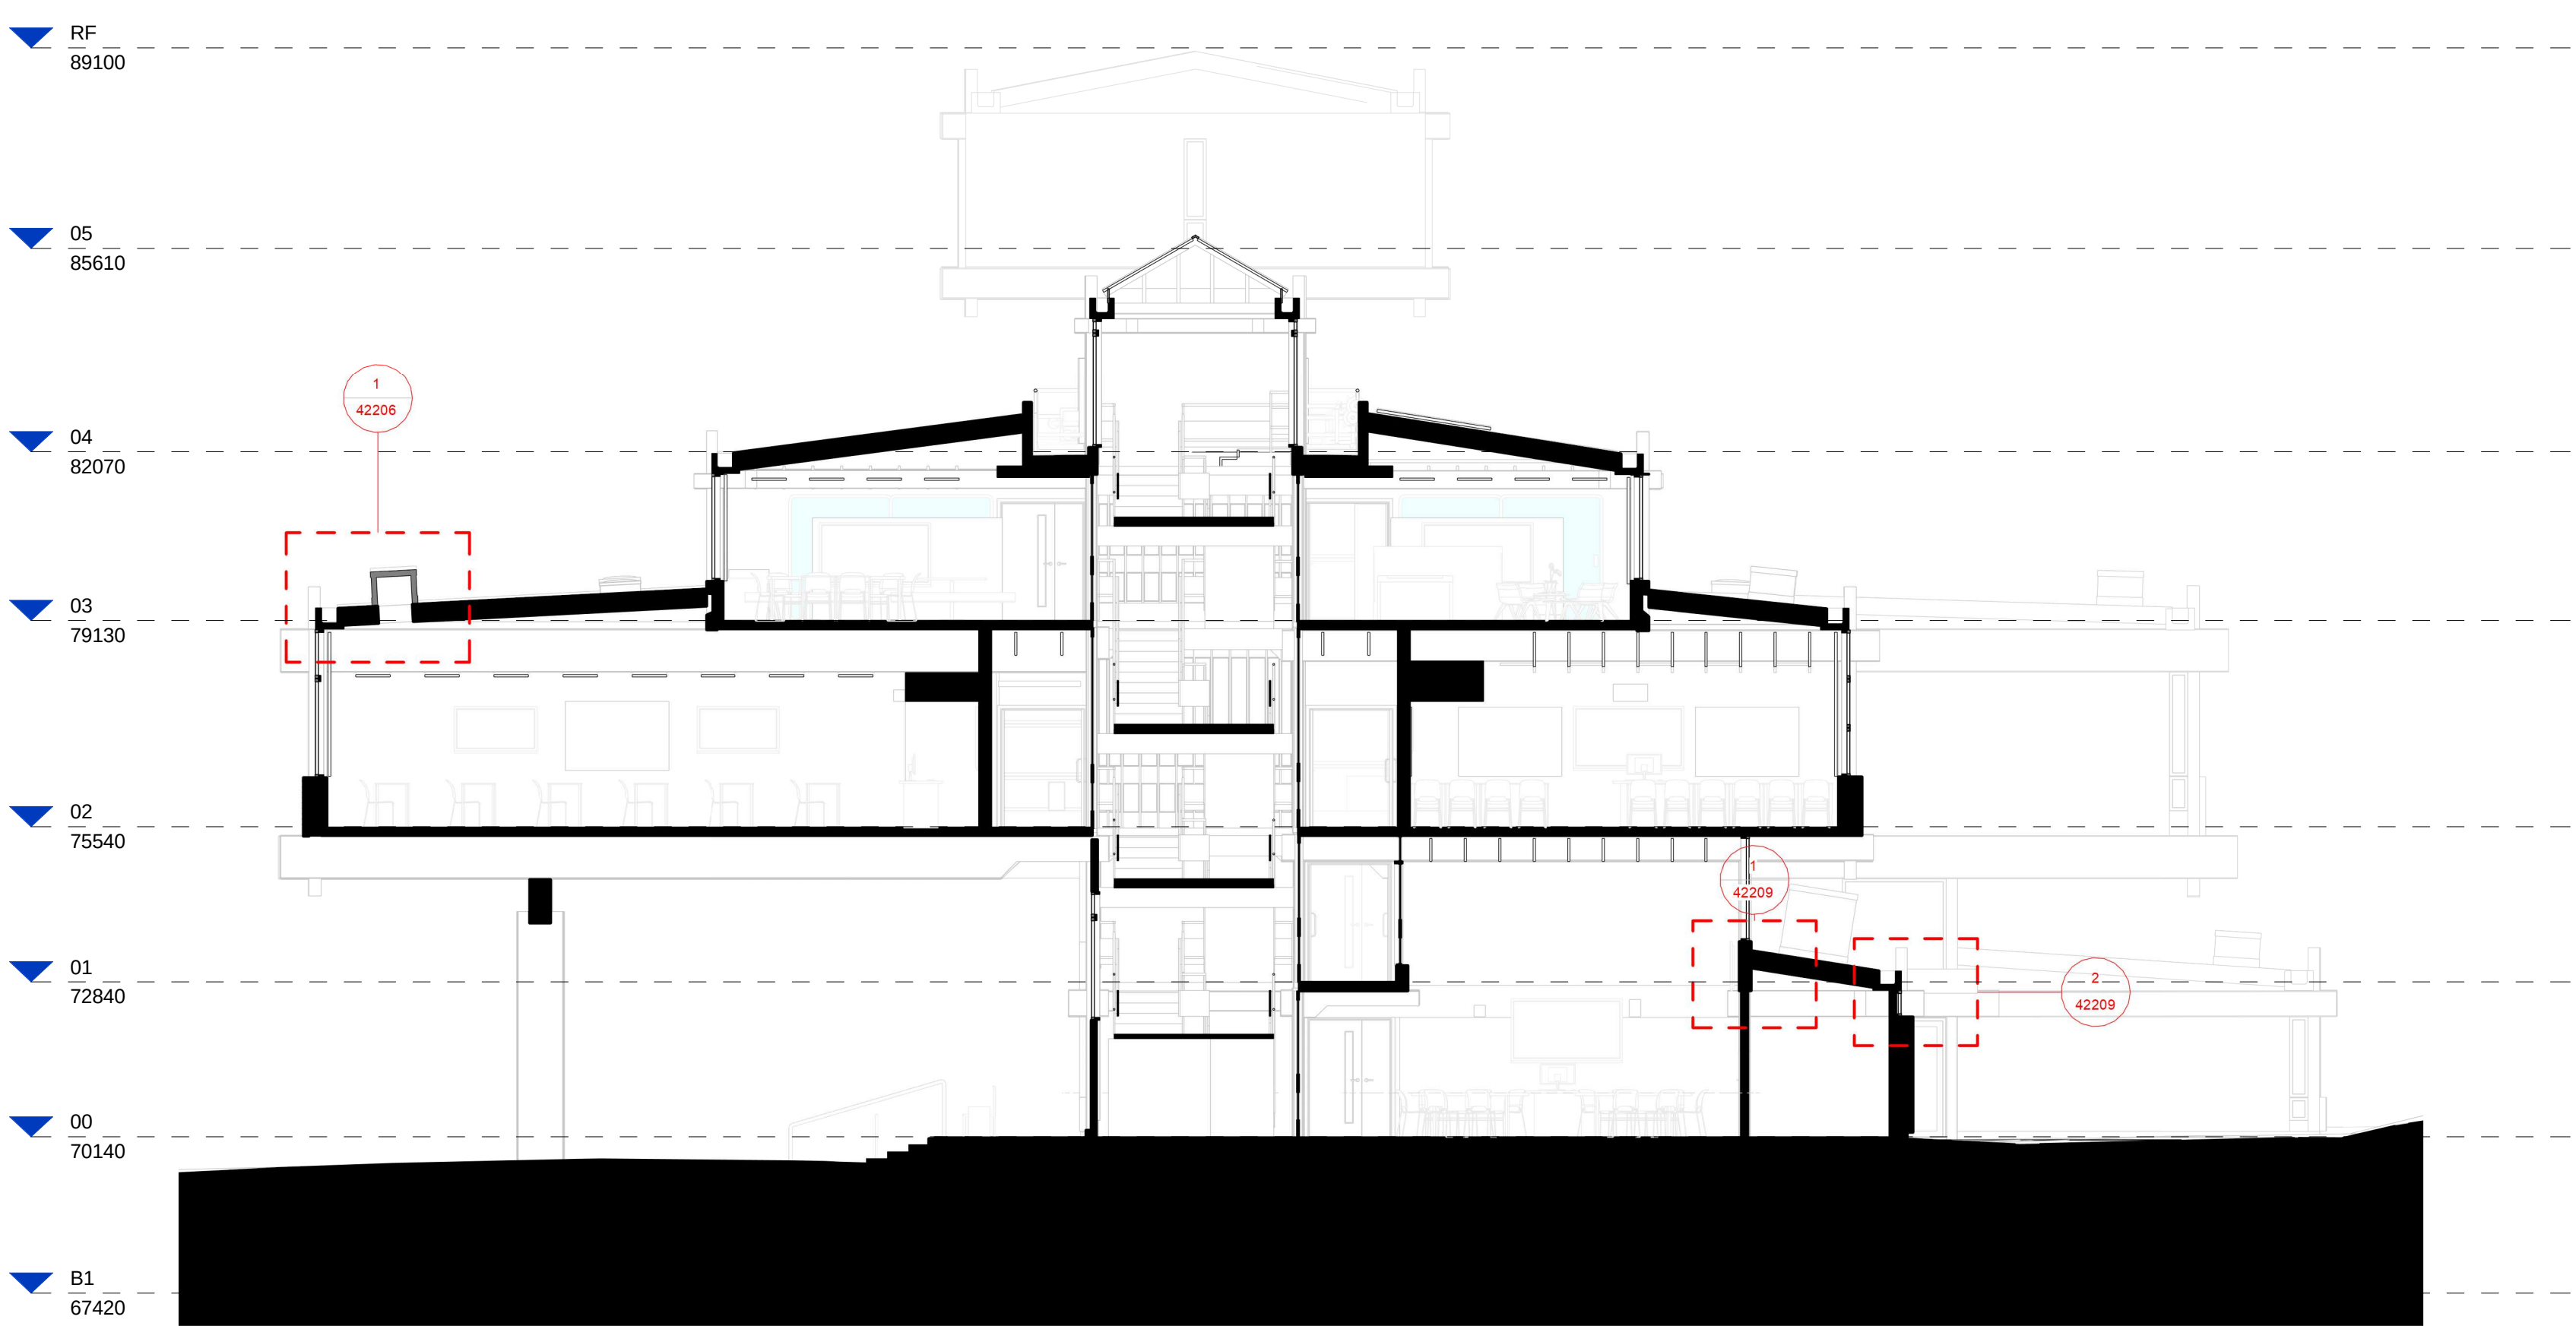

DD 30301-Section DD
1:100

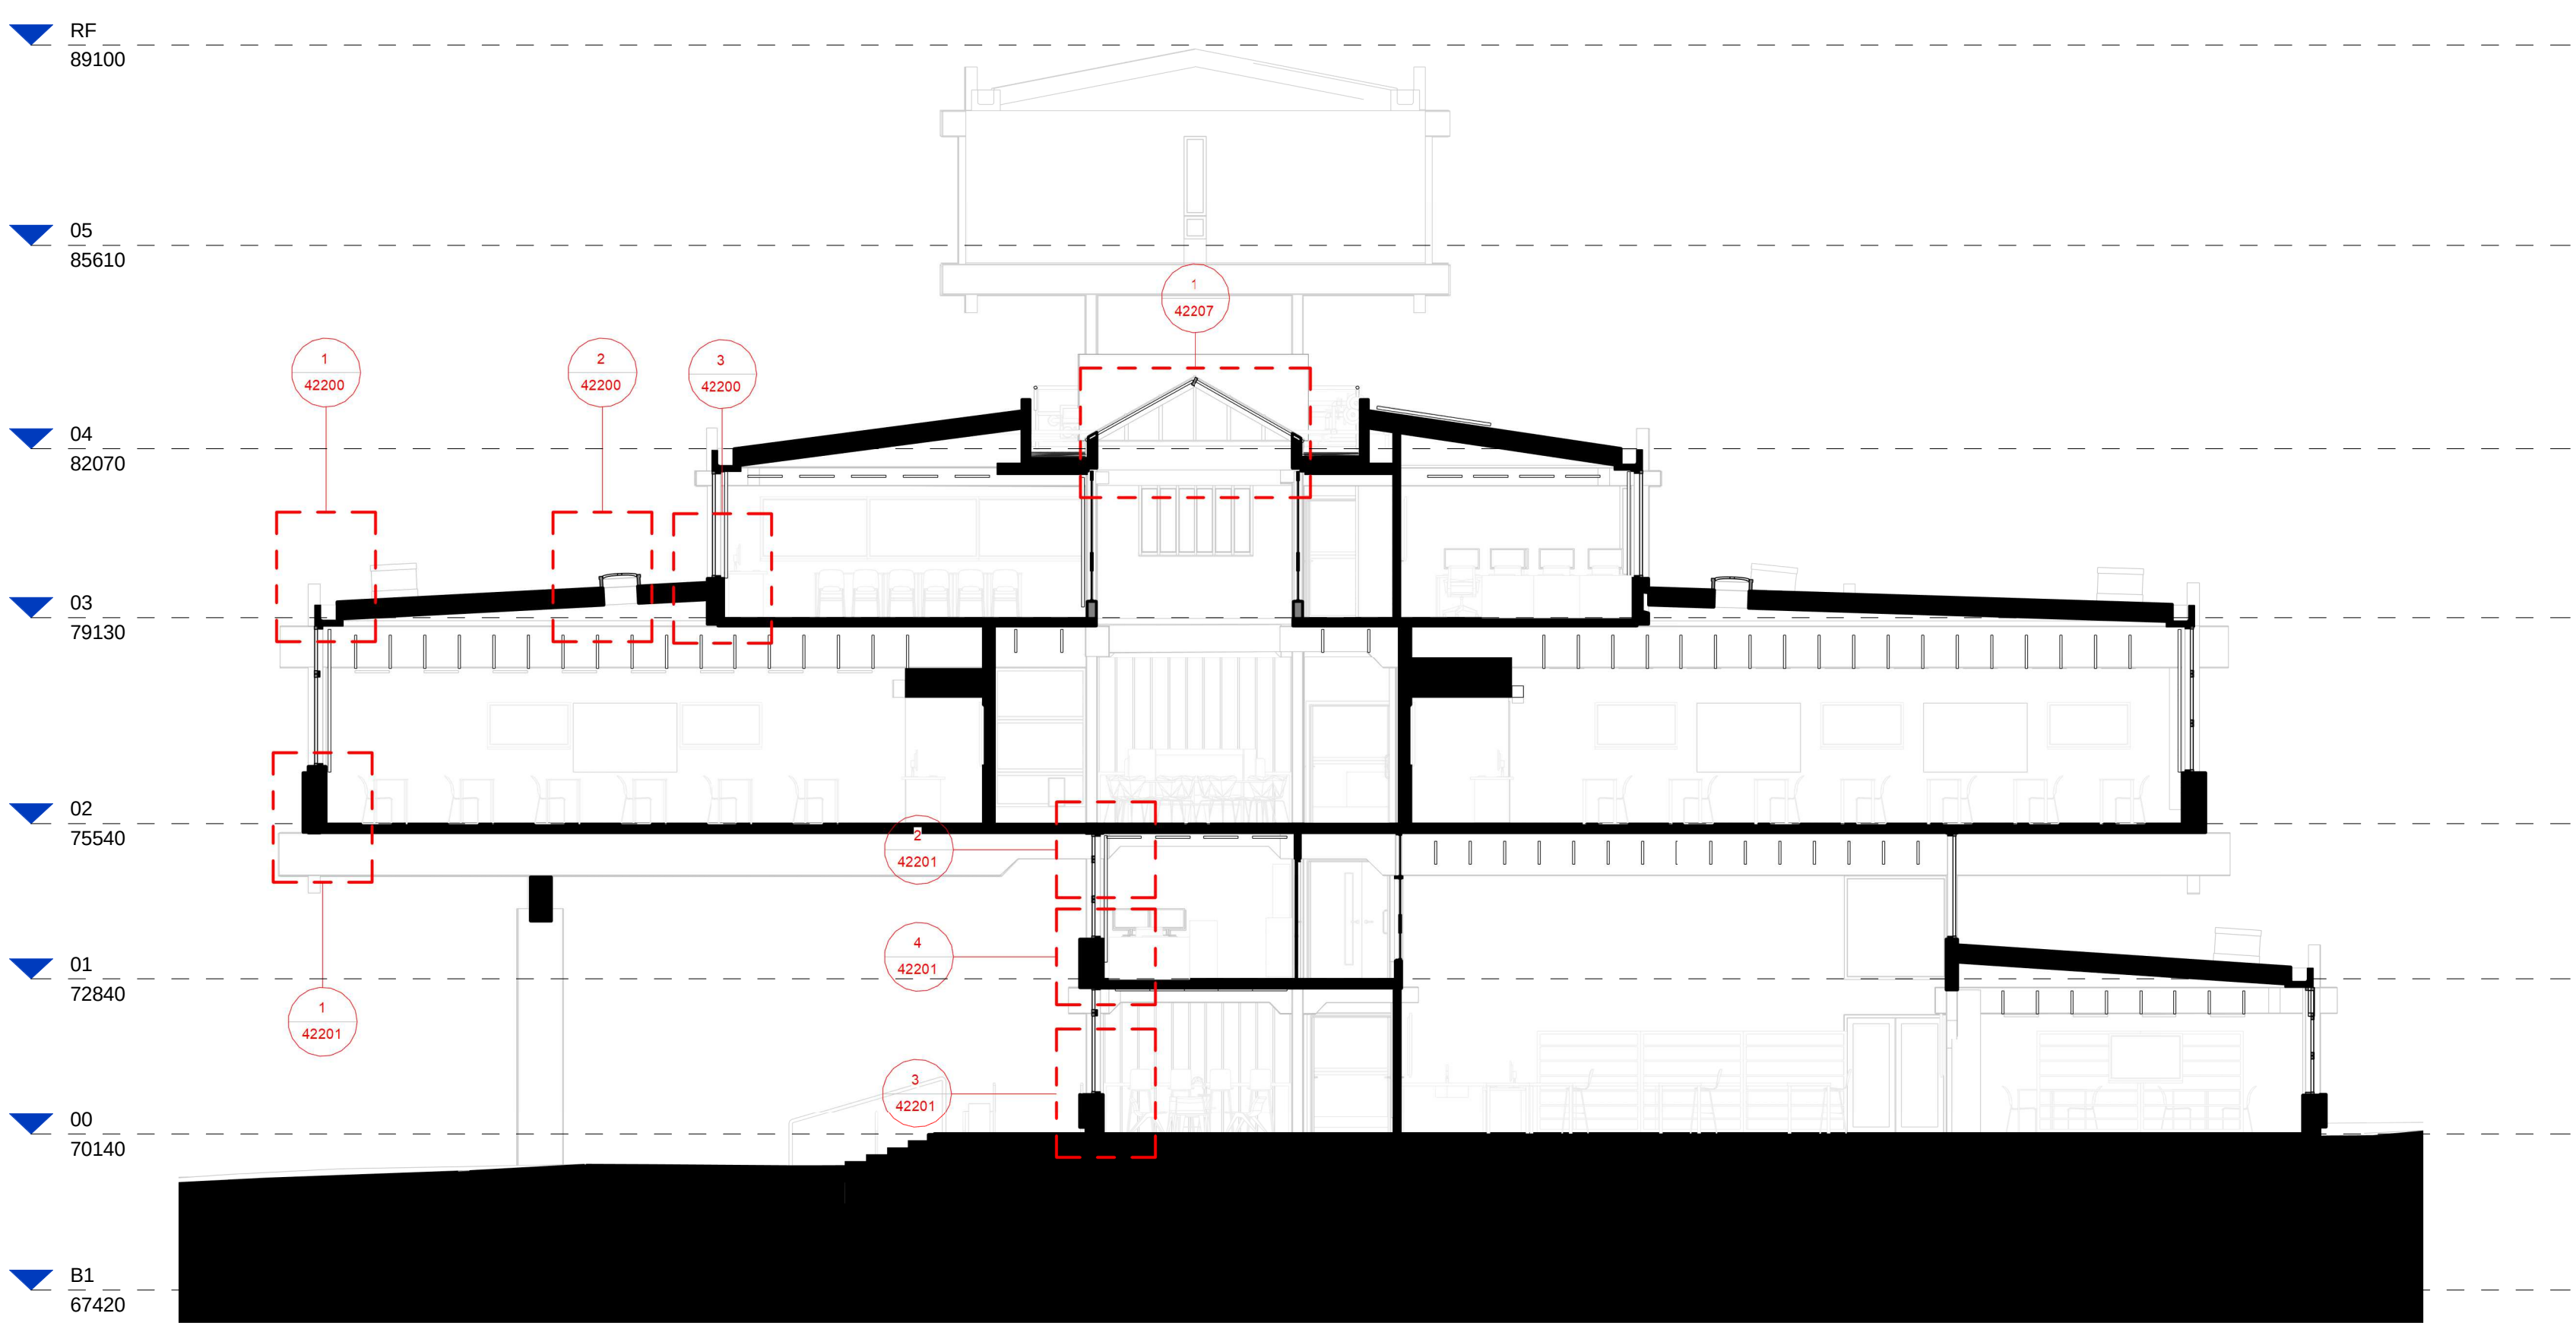

EE 30301-Section EE
1:100


A0

SCALE
As indicated

@ Copyright
Ayre Chamberlain Gaunt

NOTES:

All dimensions to be checked on site.
Drawing to be read in conjunction with all relevant Architectural, interiors, Structural, M&E, Drainage/Public Health, Landscape and Civil drawings and specifications. Any discrepancies between consultants' drawings to be reported to the Architect before any work commences.
The Contractor's attention is drawn to the Health & Safety matters identified in the Health & Safety plan as being potentially hazardous.
These items should not be considered as a full and final list.
The Work Package Contractor's normal Health & Safety obligations still apply when undertaking constructional operations both on and off site.
Ayre Chamberlain Gaunt take no responsibility for the location of legal boundaries indicated on this drawing and advise a separate drawing to be completed by specialist surveyor in order to establish exact boundaries.
DWG's are provided for information only. Refer to PDF record.
The copyright of this drawing is held by Ayre Chamberlain Gaunt Ltd. Not to be used for any purpose without consent.

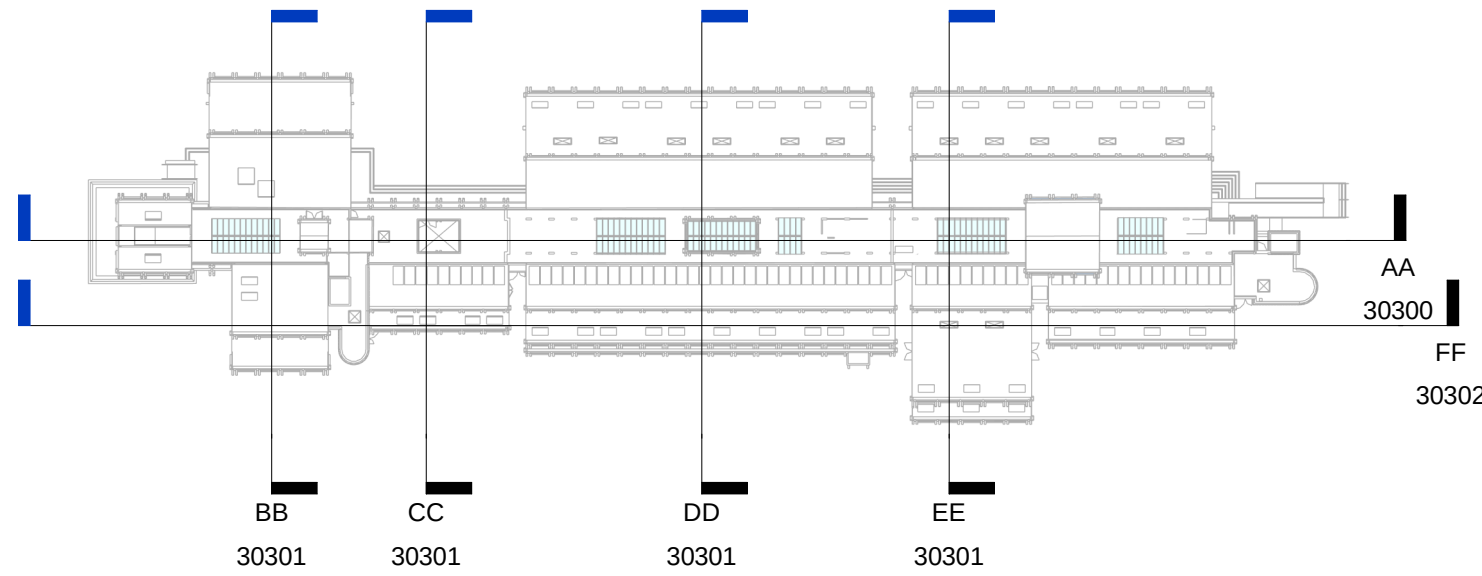

ACGARCHITECTS.CO.UK
Ayre Chamberlain Gaunt
Belvedere House
Basing View
Basingstoke
Hampshire, RG21 4HG
+44 (0)20 3909 5750
mail@acgarchitects.co.uk

AYRE
CHAMBERLAIN
GAUNT

PROJECT
URS Building
University of Reading

DRAWING TITLE
Section BB-CC-DD-EE Ph3

REV.	DATE	DESCRIPTION
P1	24.05.24	DT
P2	31.05.24	DT
P3	07.06.24	DT
P4	19.07.24	Tender Issue
P5	29.07.24	Building Control
P6	02.08.24	Pre-App draft
P7	23.08.24	Pre-App
P8	04.10.24	Stage 3 Draft Issue
P9	11.10.24	Stage 3 Draft Issue 2
P10	25.10.24	Stage 3 Draft Issue 3
P11	31.10.24	Stage 3 Issue
P12	08.11.24	Draft Planning Issue
P13	29.11.24	Listed Building Consent

DRWN
RB

CHKD BY
RB

APPD BY
DG

DRAWING NO.
project code - region - version - level - app - title - number
2360383-ACG-W033-ZZ-DR-A-30301

STAGE
1/100 stage

CODE
S2

SUITABILITY
Suitable for
information