


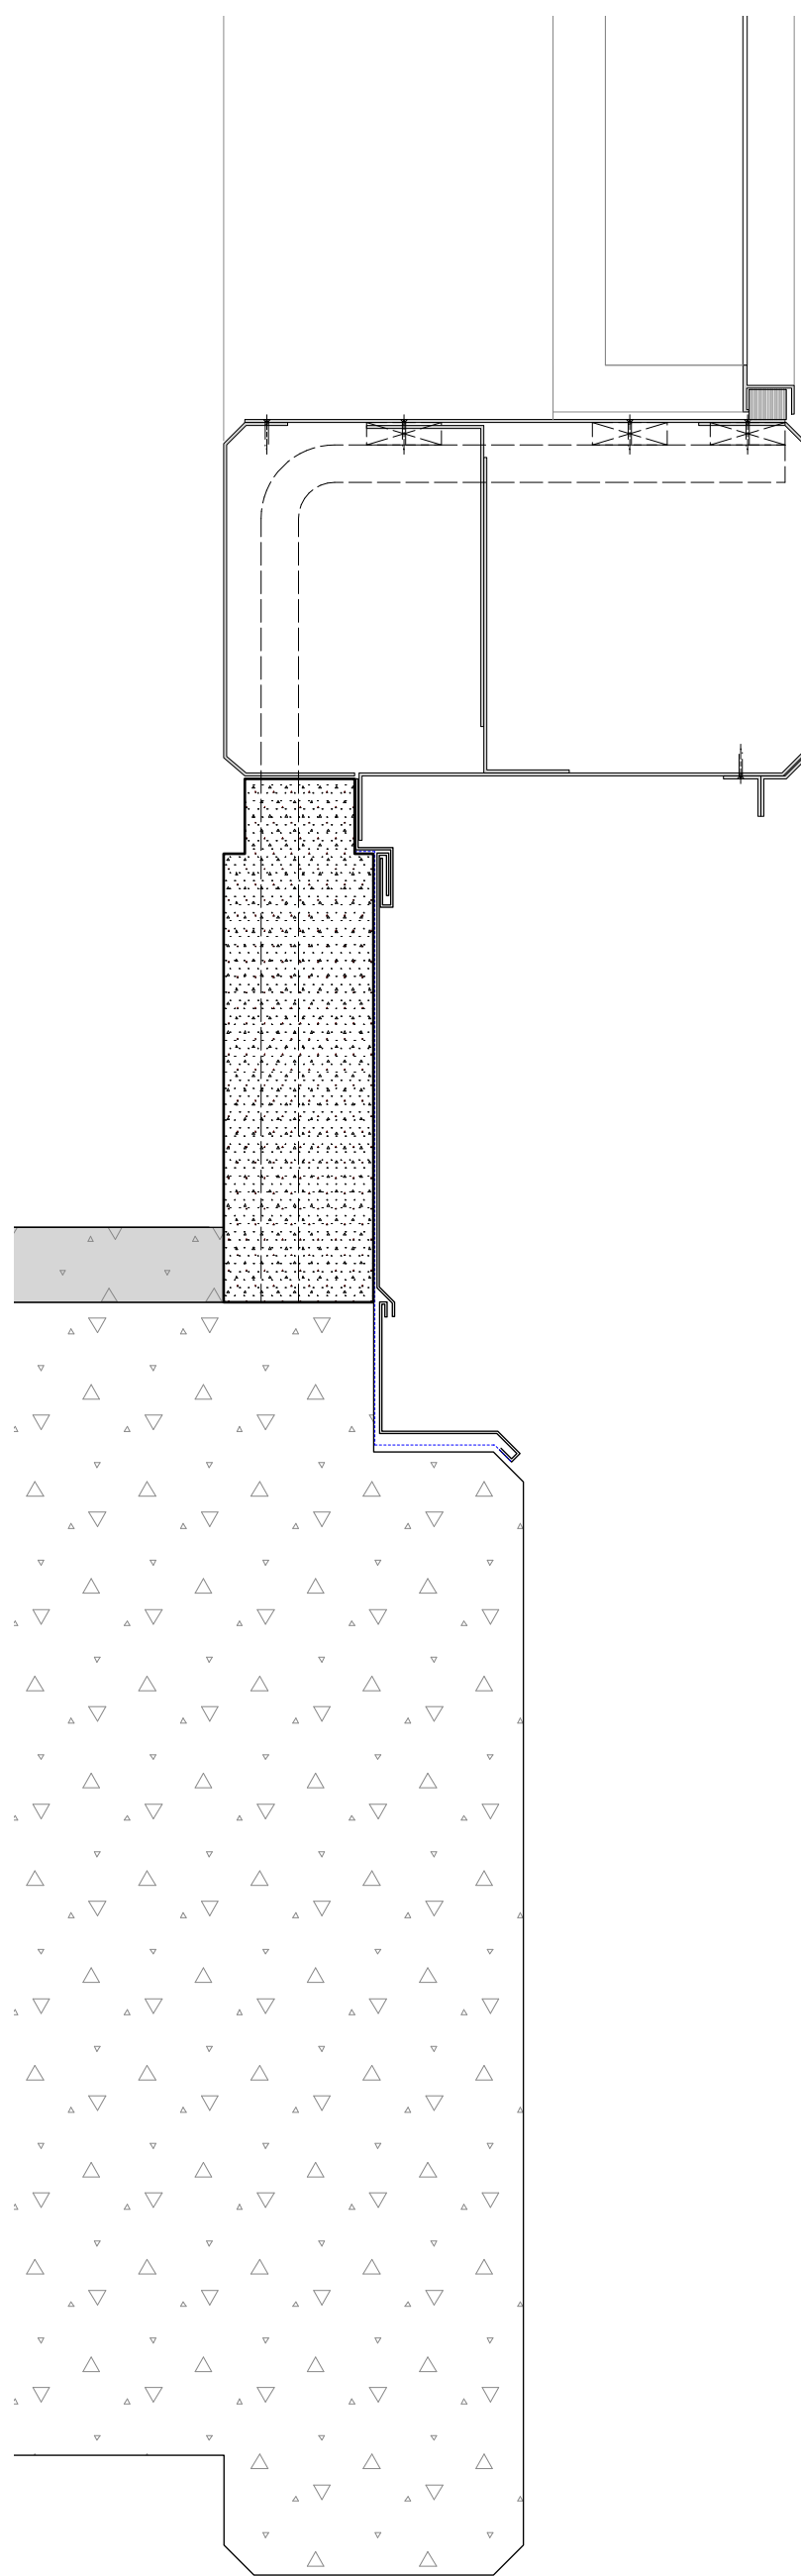

1

A1		NOTES: DO NOT SCALE. USE FIGURED DIMENSIONS ONLY. All dimensions to be checked on site. Drawing to be read with all relevant Architectural, Interiors, Structural, M&E, Drainage/Public Health, Landscape, Civils and Interiors drawings and specifications. Any discrepancies between consultant's drawings to be reported to the Architect before any work commences. The Contractor's attention is drawn to the Health & Safety matters identified in the Health & Safety plan as being potentially hazardous. These items should not be considered as a full and final list. The Work Package Contractor's normal Health & Safety obligations still apply when undertaking constructional operations both on and off site. Ayre Chamberlain Gaunt take no responsibility for the location of legal boundaries indicated on this drawing and advise a separate drawing be completed by a specialist surveyor in order to establish exact boundaries. DWG files provided for information only. Refer to PDF record. The copyright of this drawing is held by Ayre Chamberlain Gaunt Ltd. Not to be used for any purpose without consent.	NOTES: Information/ proposals for design intent only. Existing building details based on original drawings and site observation only. Contractor to allow for opening up works prior to confirmation of details. Refer to Outline Specification 2360383-ACG-W033-ZZ-SP-A-97000 for further product and buildup information.	ACGARCHITECTS.CO.UK Ayre Chamberlain Gaunt Belvedere House Basing View Basingstoke Hampshire, RG21 4HG +44 (0)20 3909 5790 mail@acgarchitects.co.uk AYRE CHAMBERLAIN GAUNT	PROJECT University of Reading URS Building DRAWING TITLE Existing Section Details	REV 7 8 9 DATE 31/01/2024 06/11/2024 29/11/2024 DESCRIPTION Stage 3 issue Draft Planning Issue Listed Building Consent Application RB RB RB	REV. P9 VER. .00 APPROVED BY	DRAWING NO. project code - originator - volume - level - type - role - number 2360383-ACG-W033-ZZ-DR-A-4200 5 SUITABILITY code description S2 SUITABLE FOR INFORMATION
---------------	--	--	---	--	---	--	---	--