


Location Plan

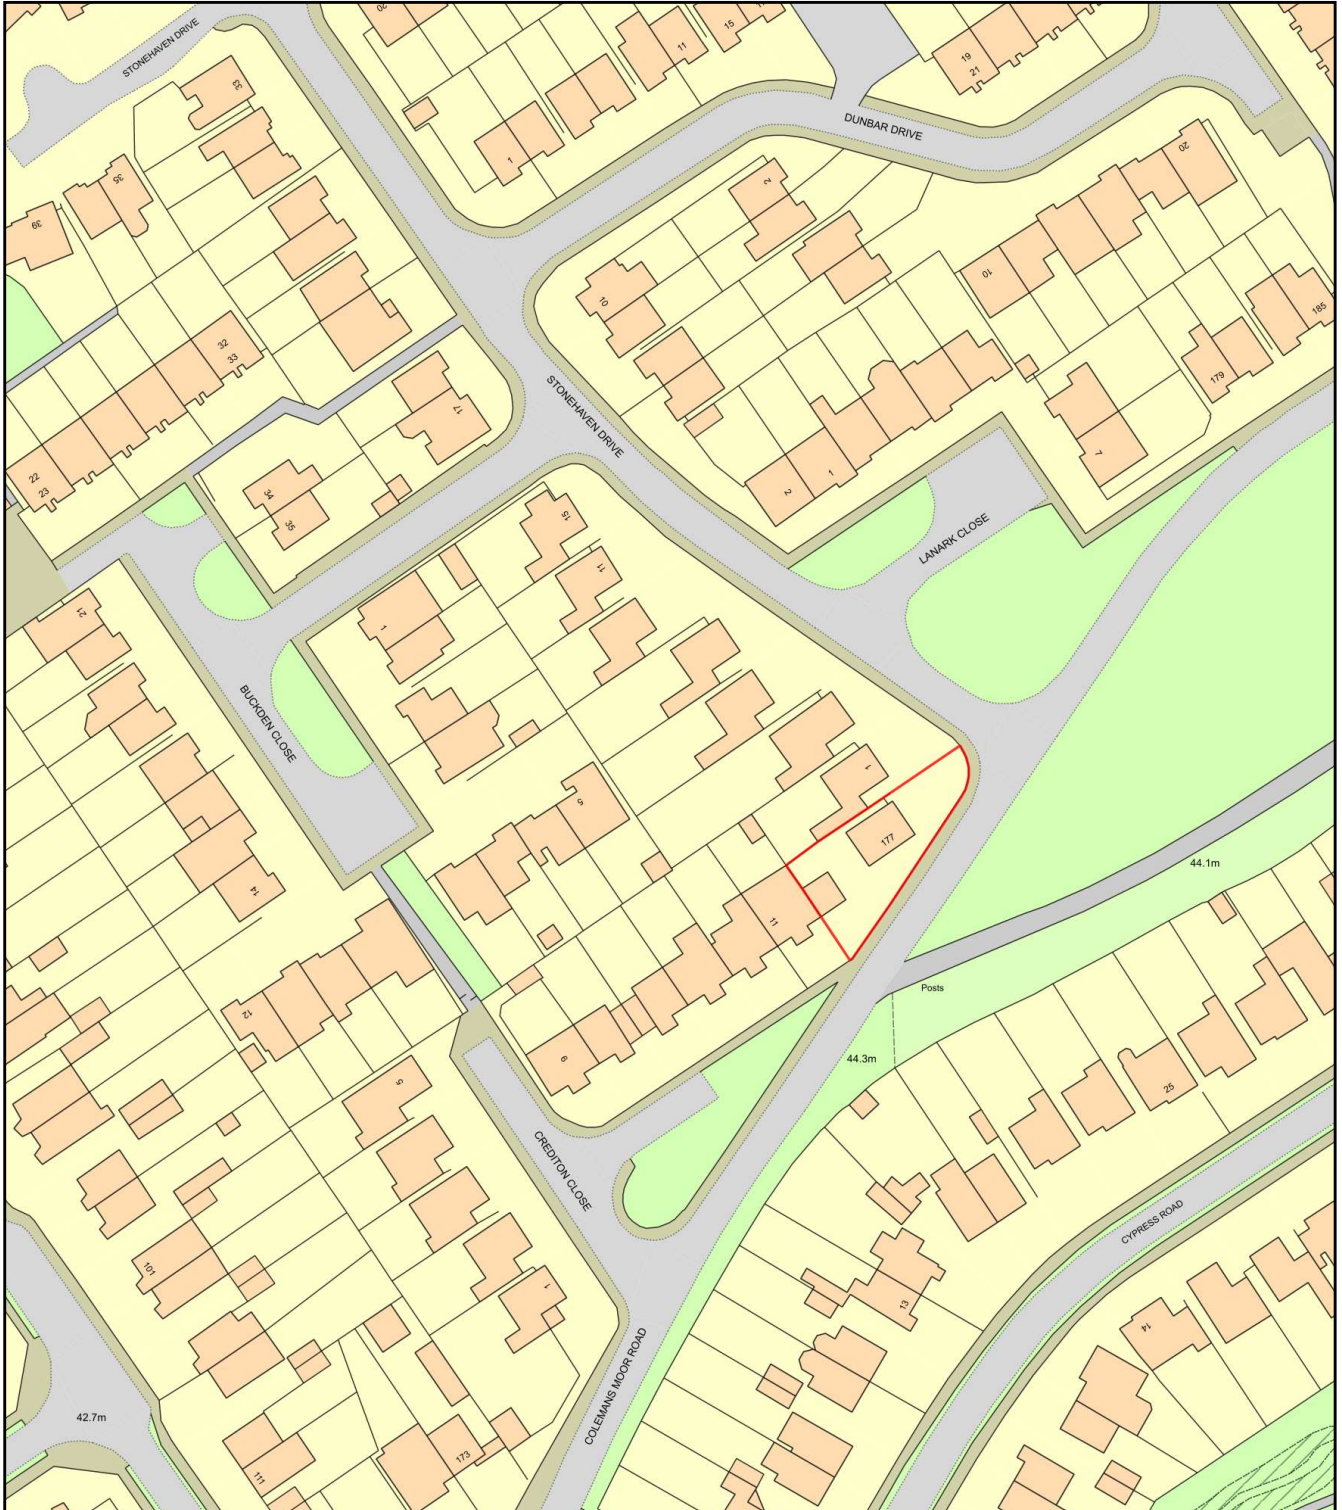

0 50
Metres



Plan Produced for: Mr and Mrs Chambore

Date Produced: 04 Mar 2026

Plan Reference Number: TQRQM26063192601172

Scale: 1:1250 @ A4