
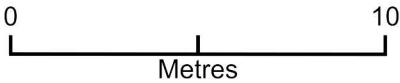


Existing and Proposed Block Plan

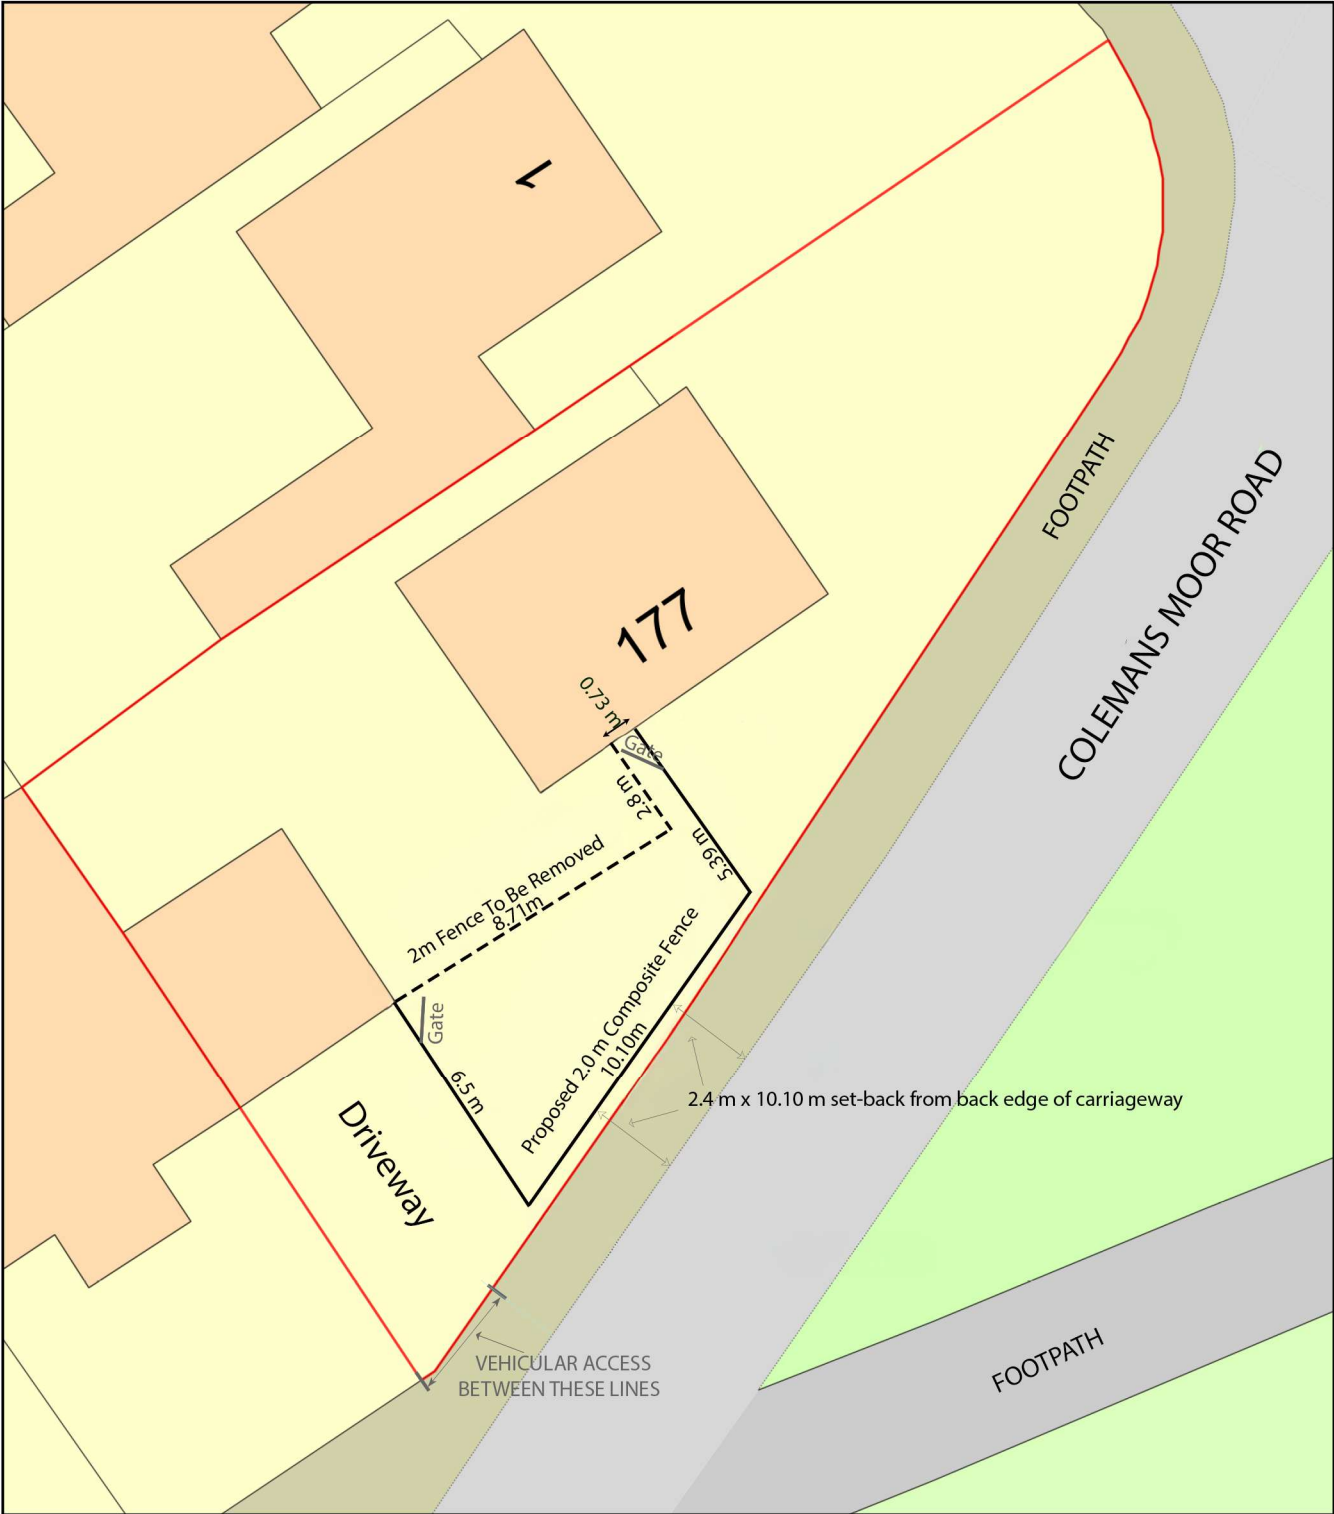

Key	
—	Proposed 2.0 m Composite Fence
---	Existing 2.0 m Fence to be removed

Plan Produced By: Mr & Mrs Chambore

Date Produced: 04/05/2026

Scale: 1:200 @ A4

Address: 177 Coleman's Moor Road, Woodley, Berkshire, RG5 4DD

Drawing Number: 02

Note
Visibility Splays shown on attached Visibility Splay document