



Visability Splays

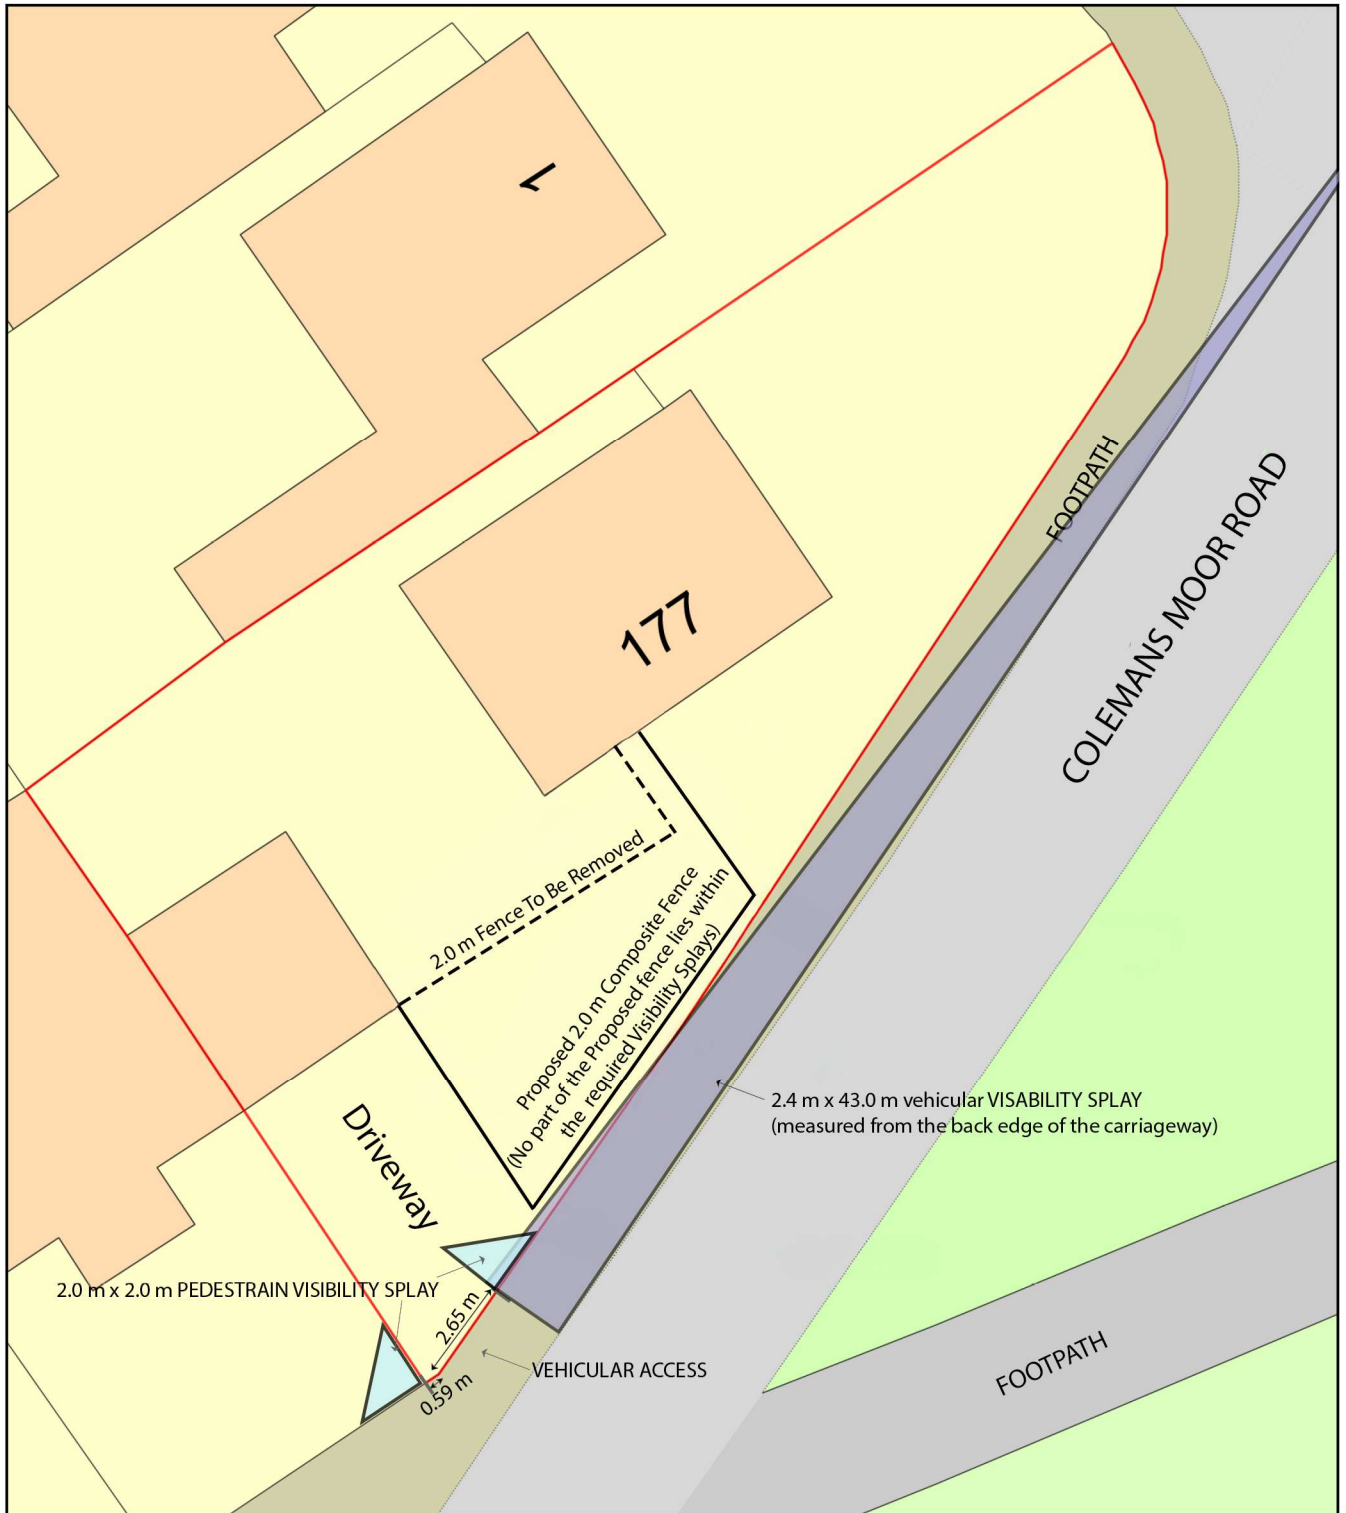

0 10
Metres

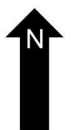

Key

- Proposed 2 m Composite Fence
- - - Existing 2m Fence to be Removed

Plan Produced By: Mr & Mrs Chambore

Date: 04/05/2026

Scale: 1:200 @ A4

Address: 177 Colemans Moor Road, Woodley,

Drawing Number: 03

Visability Splays

- 2.0 m x 2.0 m pedestrian visibility splay from back edge of pavement, to be kept clear of obstructions over 0.6 m in height
- 2.4 m x 43.0 m visibility splays to be kept clear of obstructions over 0.6m in height