



Existing Plan and Elevations

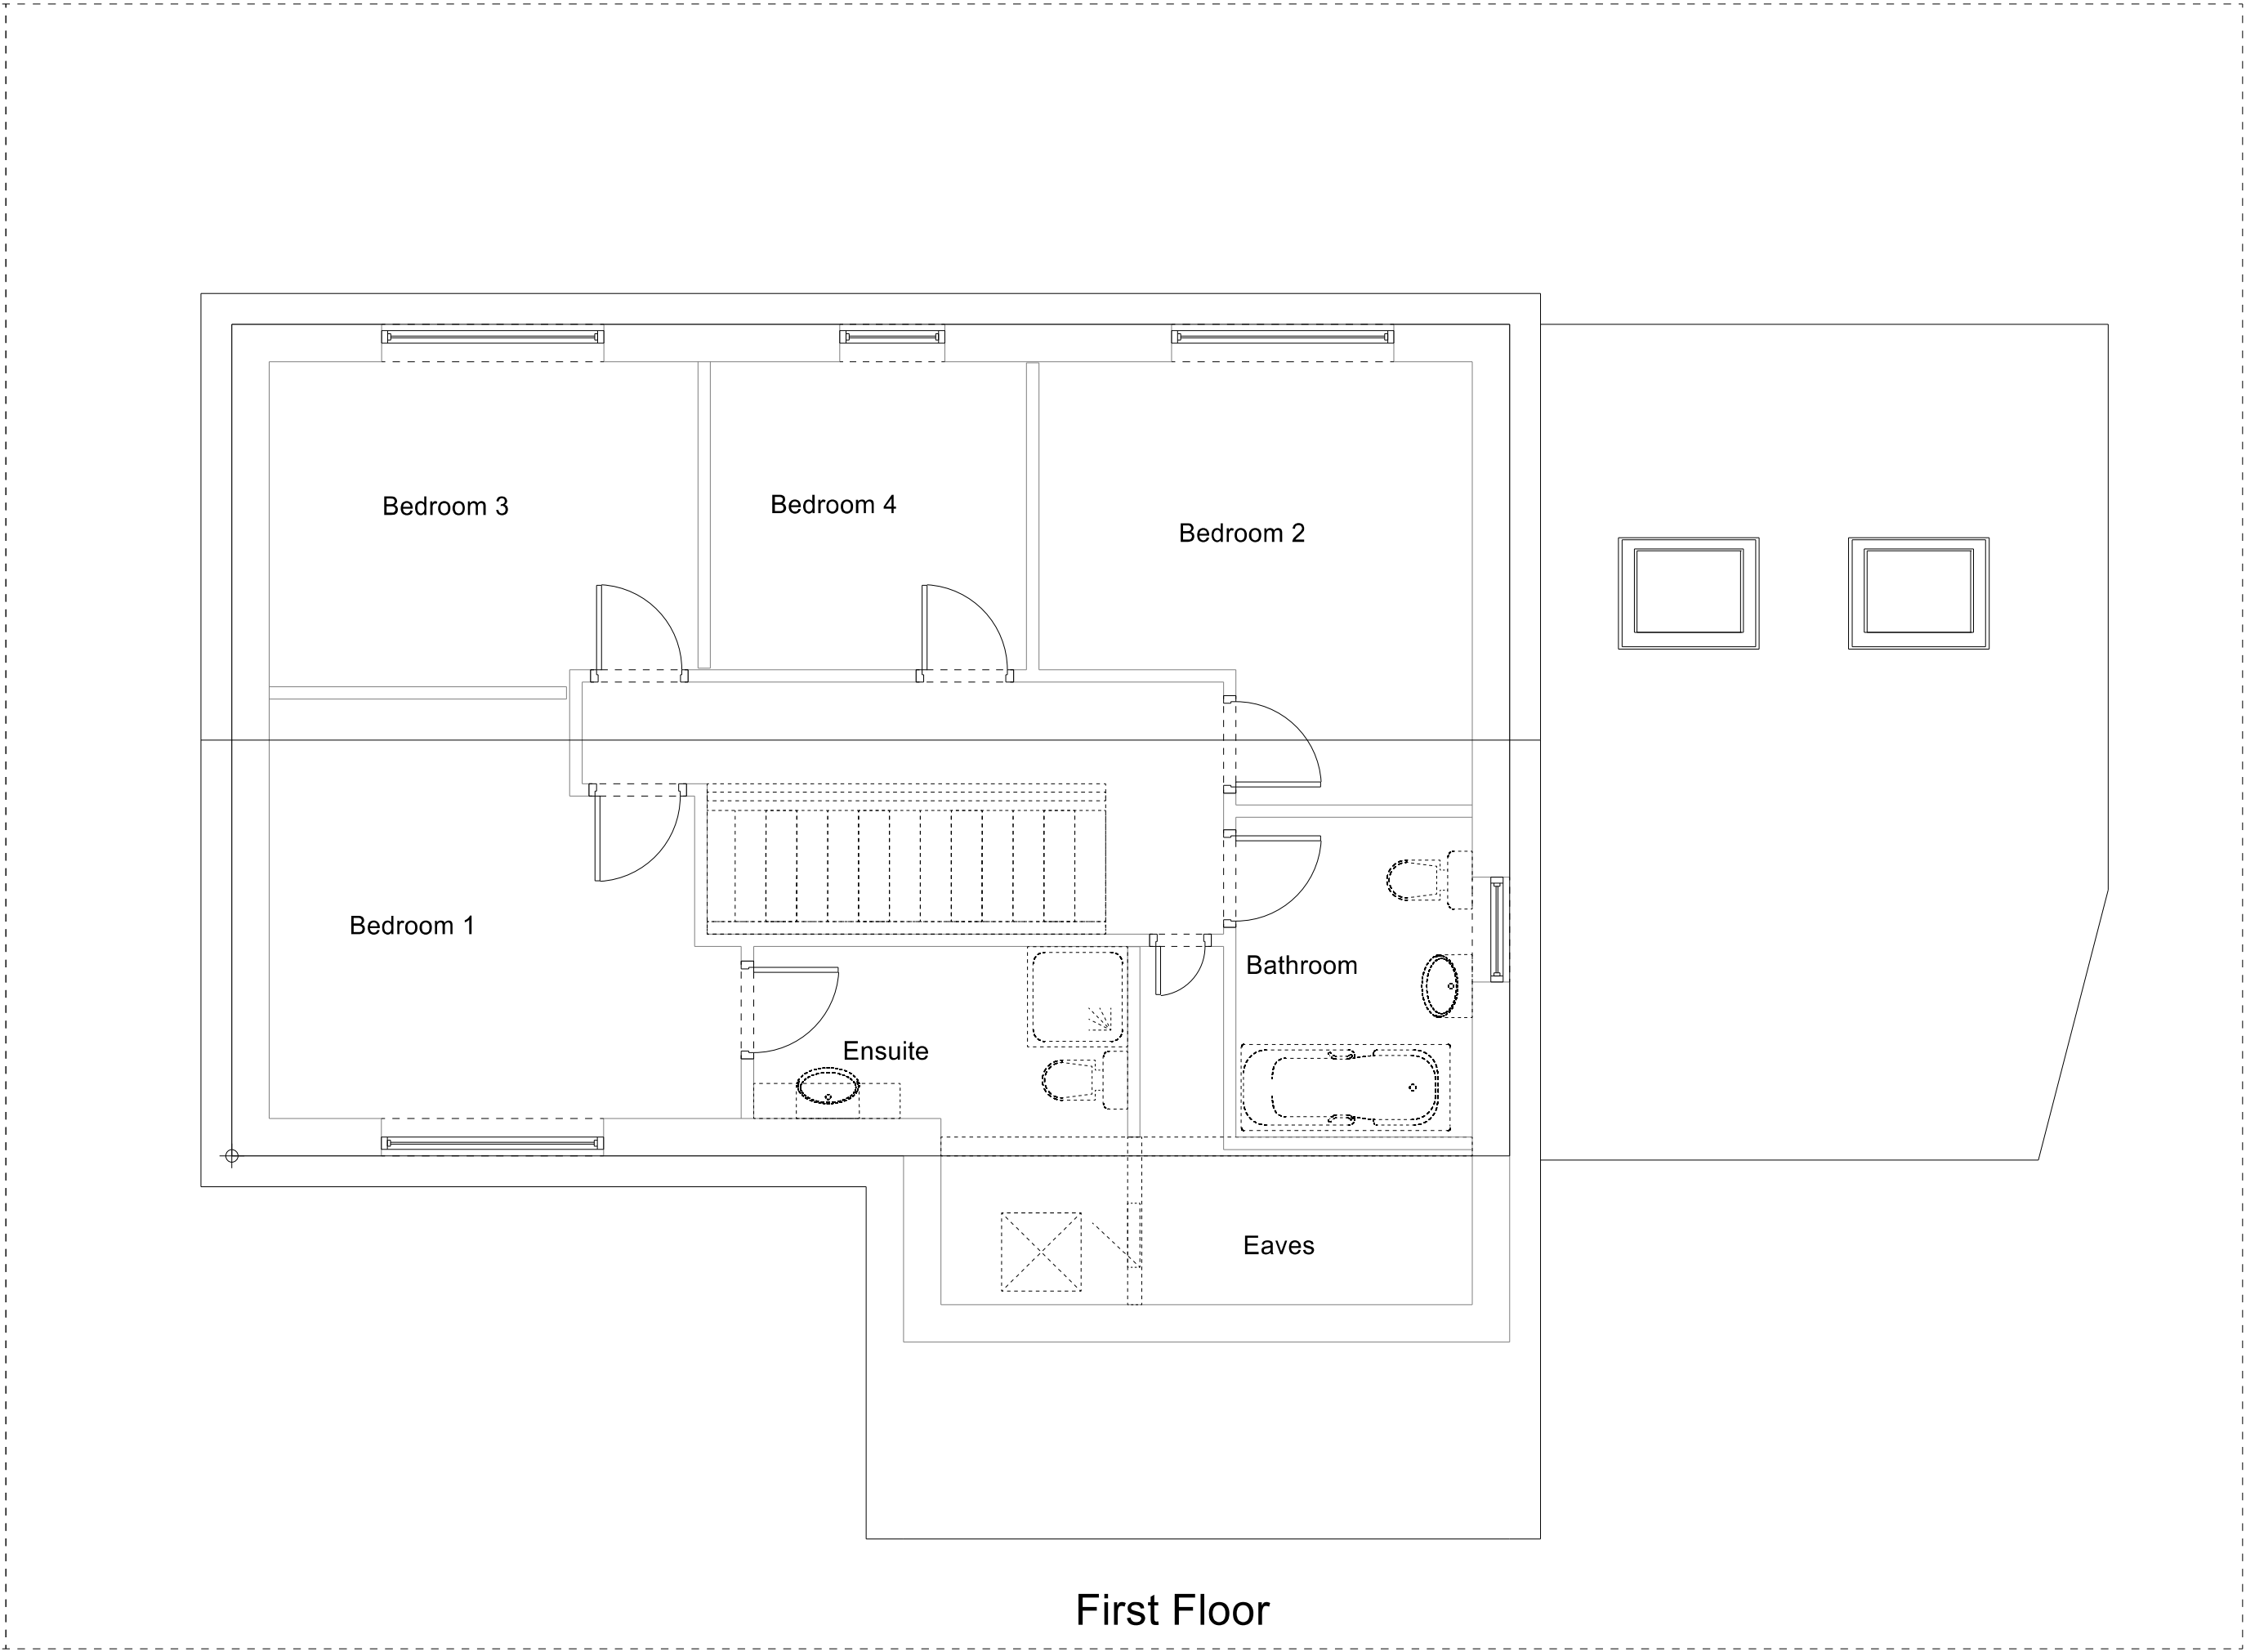

Notes

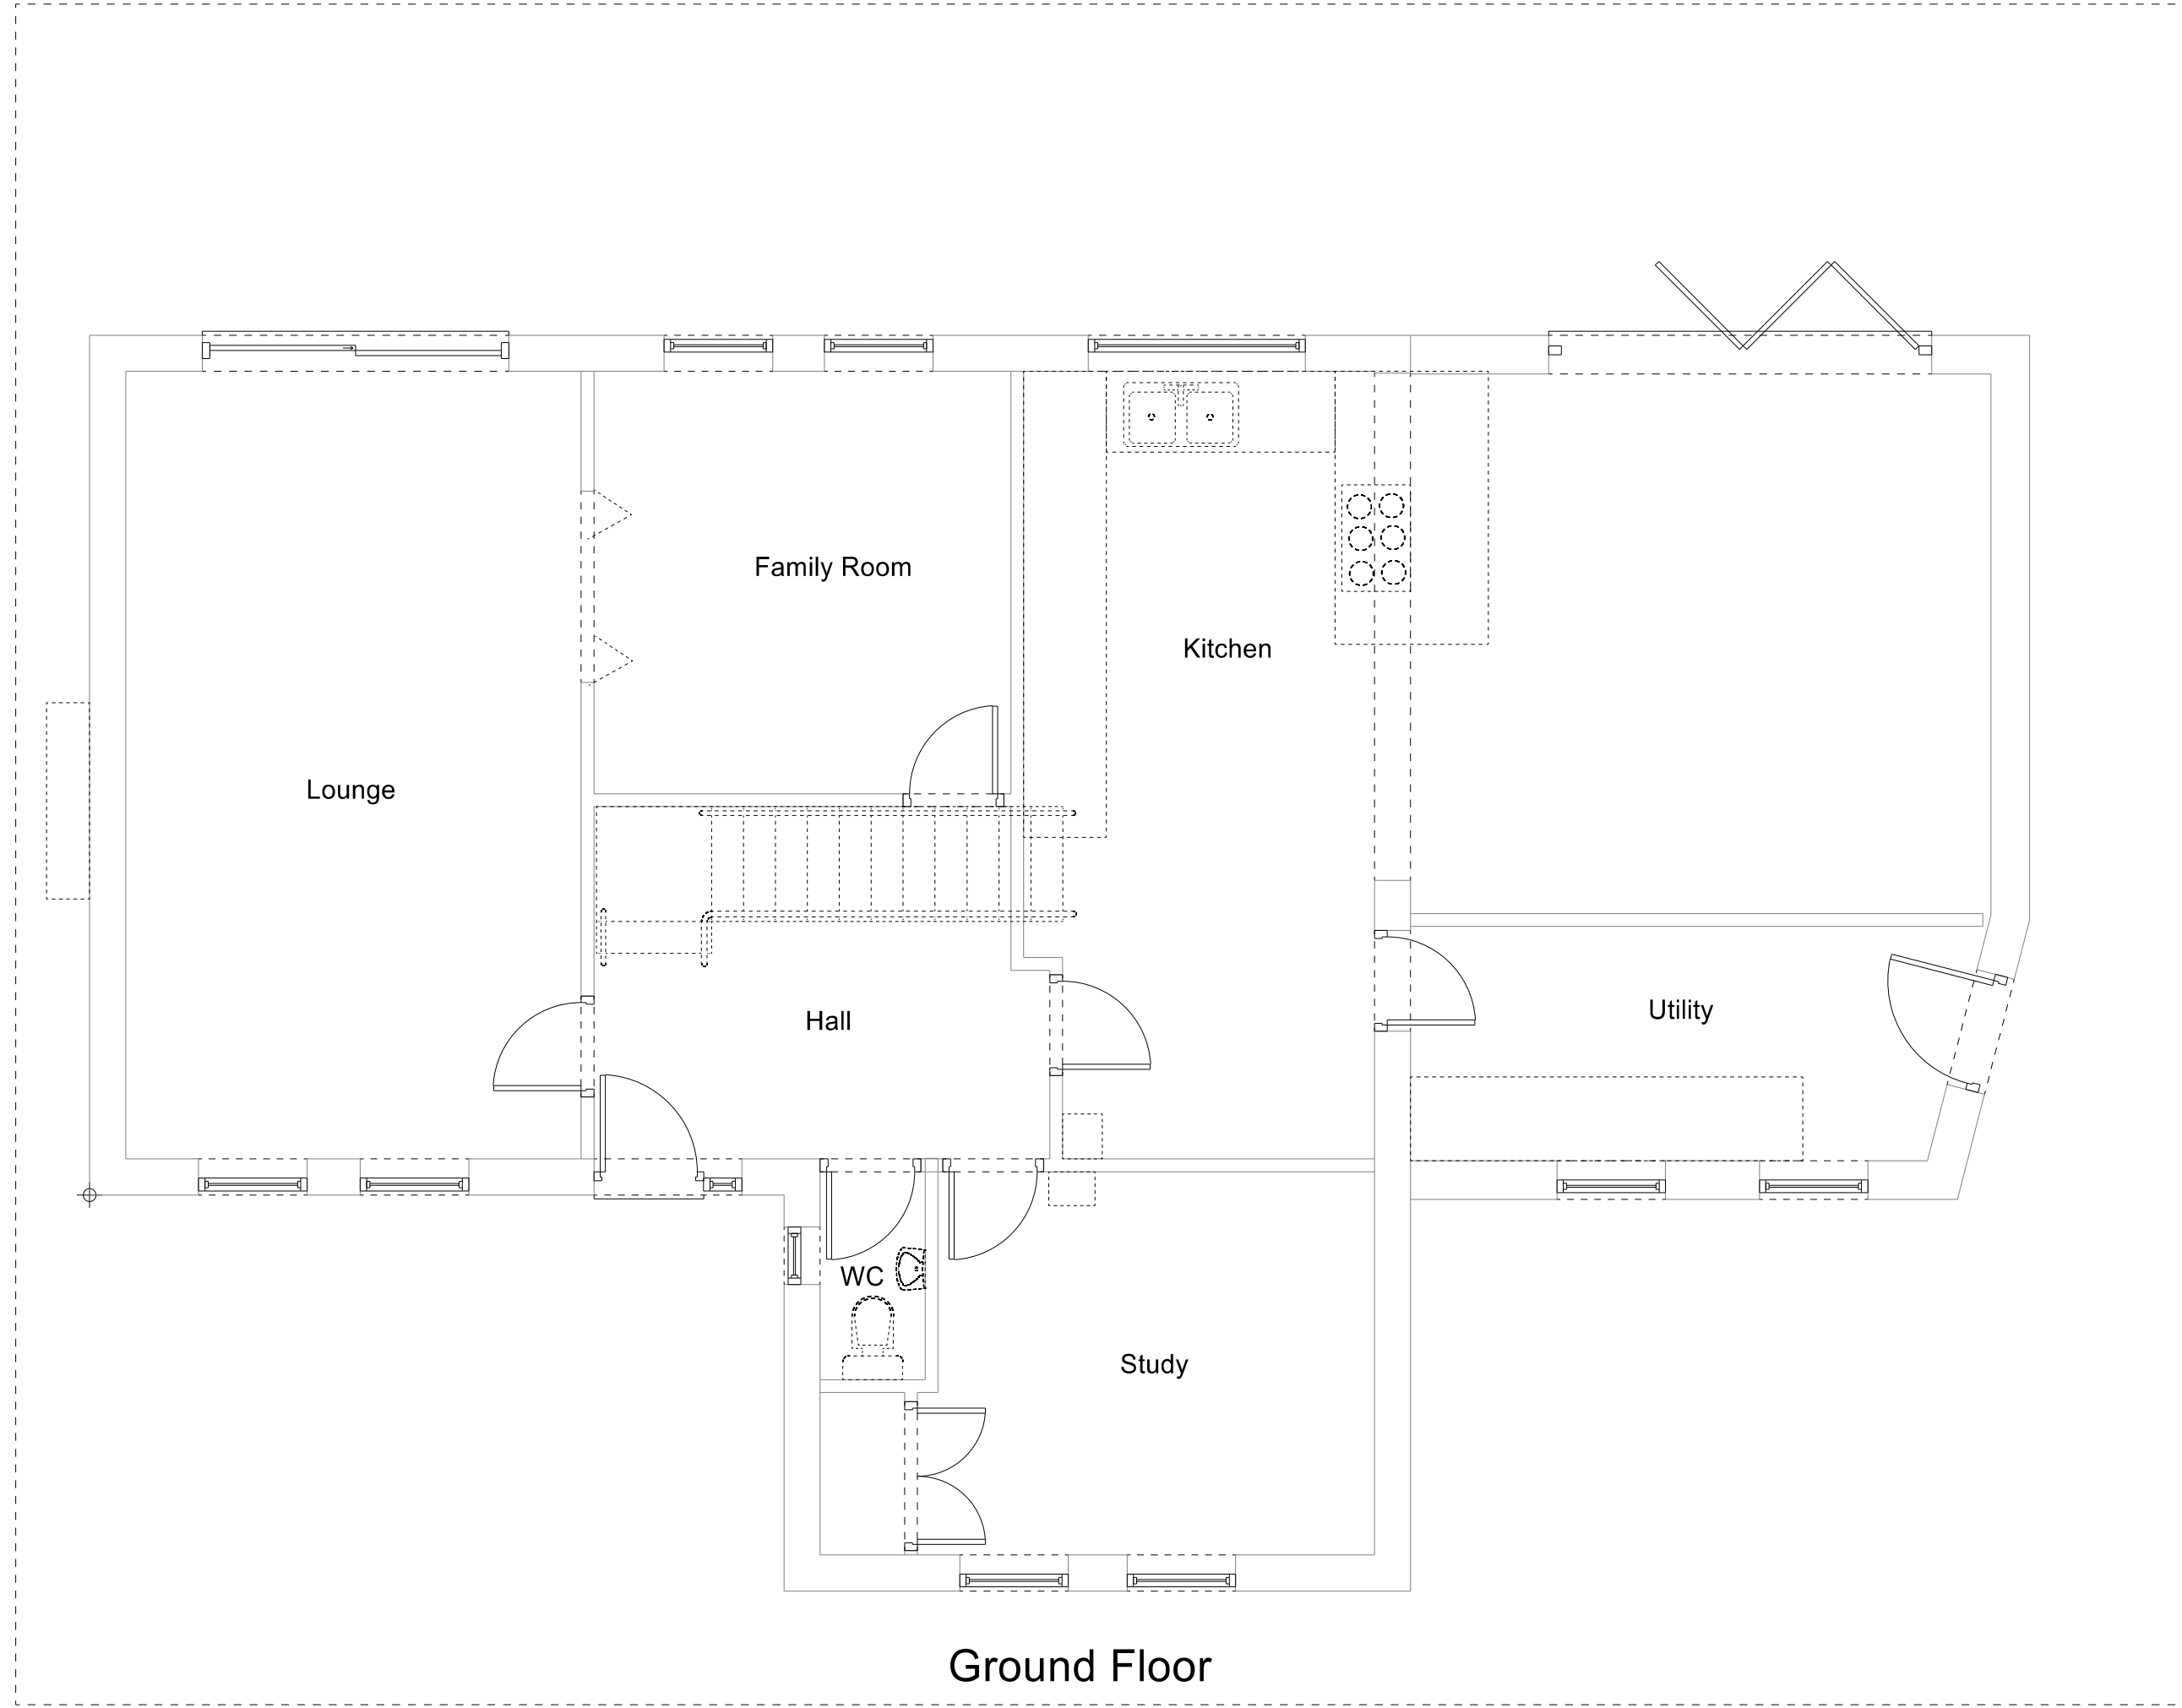

Cantley Design

Cantley Design


Project
House Extension
4 Broom Grove
Wokingham
RG41 4TX
Drawing Title
Existing Plan and Elevations
Client
Mr and Mrs T. Anderson
Drawing No.
01/11/2024/RDO/nc0/EP
Date
November2024
Drawn by
Bob Owles

Scale
1:100
Checked by
NCO

Page Size - A1

Cantley Drawing Services
20 Cantley Crescent
Wokingham
RG41 1NX
0781 803 2212

Page Size - A1
1: 100 @ A1

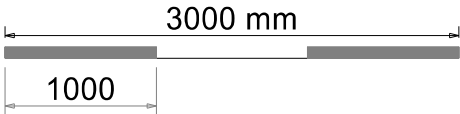

All Works Subject To Building Control All Dimensions and Roof Angles To Be Checked on Site