
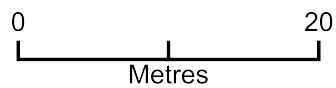


# Site Block Plan

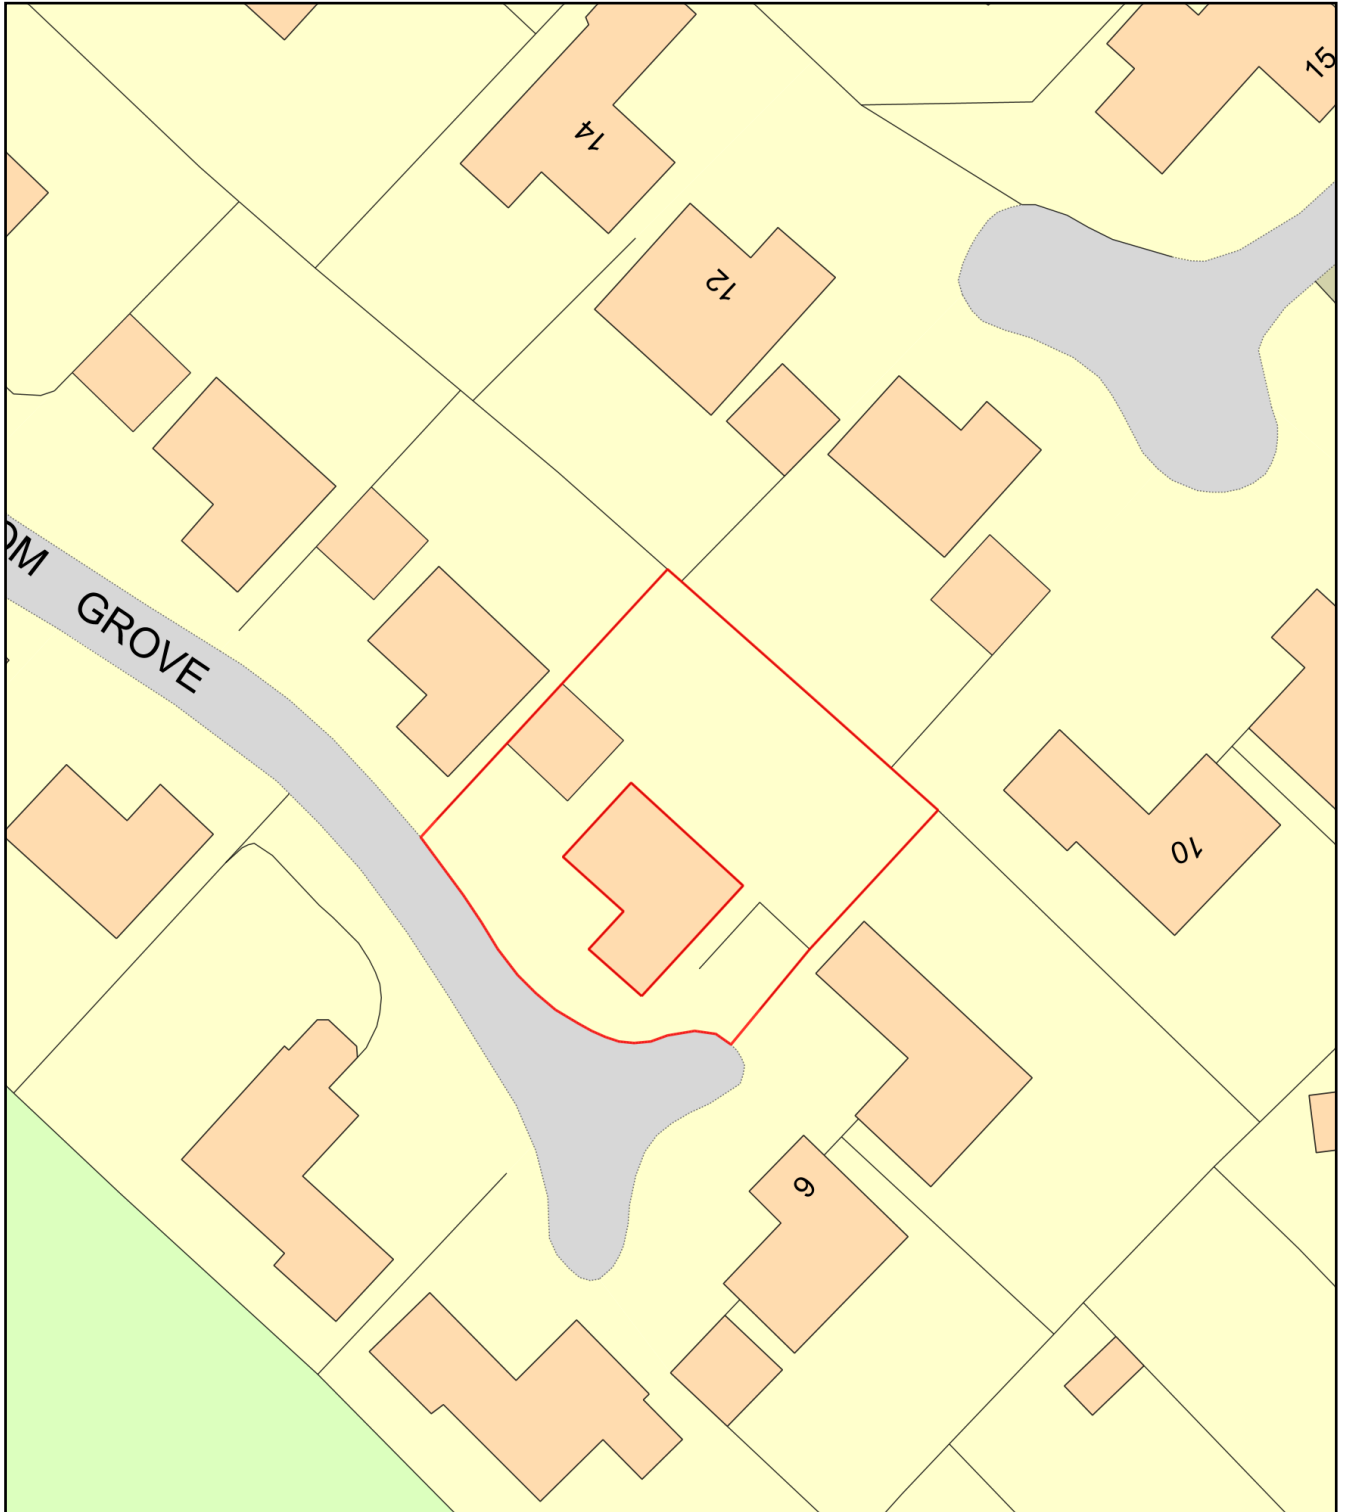

Plan Produced for: 4, Broom Grove

Date Produced: 19 Dec 2024

Plan Reference Number / Project ID: TQRQM24354114701801 / Anderson

Scale: 1:500 @ A4