




Street View of Site 36 Malvern Way



Street View of Site Along Pedestrian Pavement



Front/Side View Within The Site

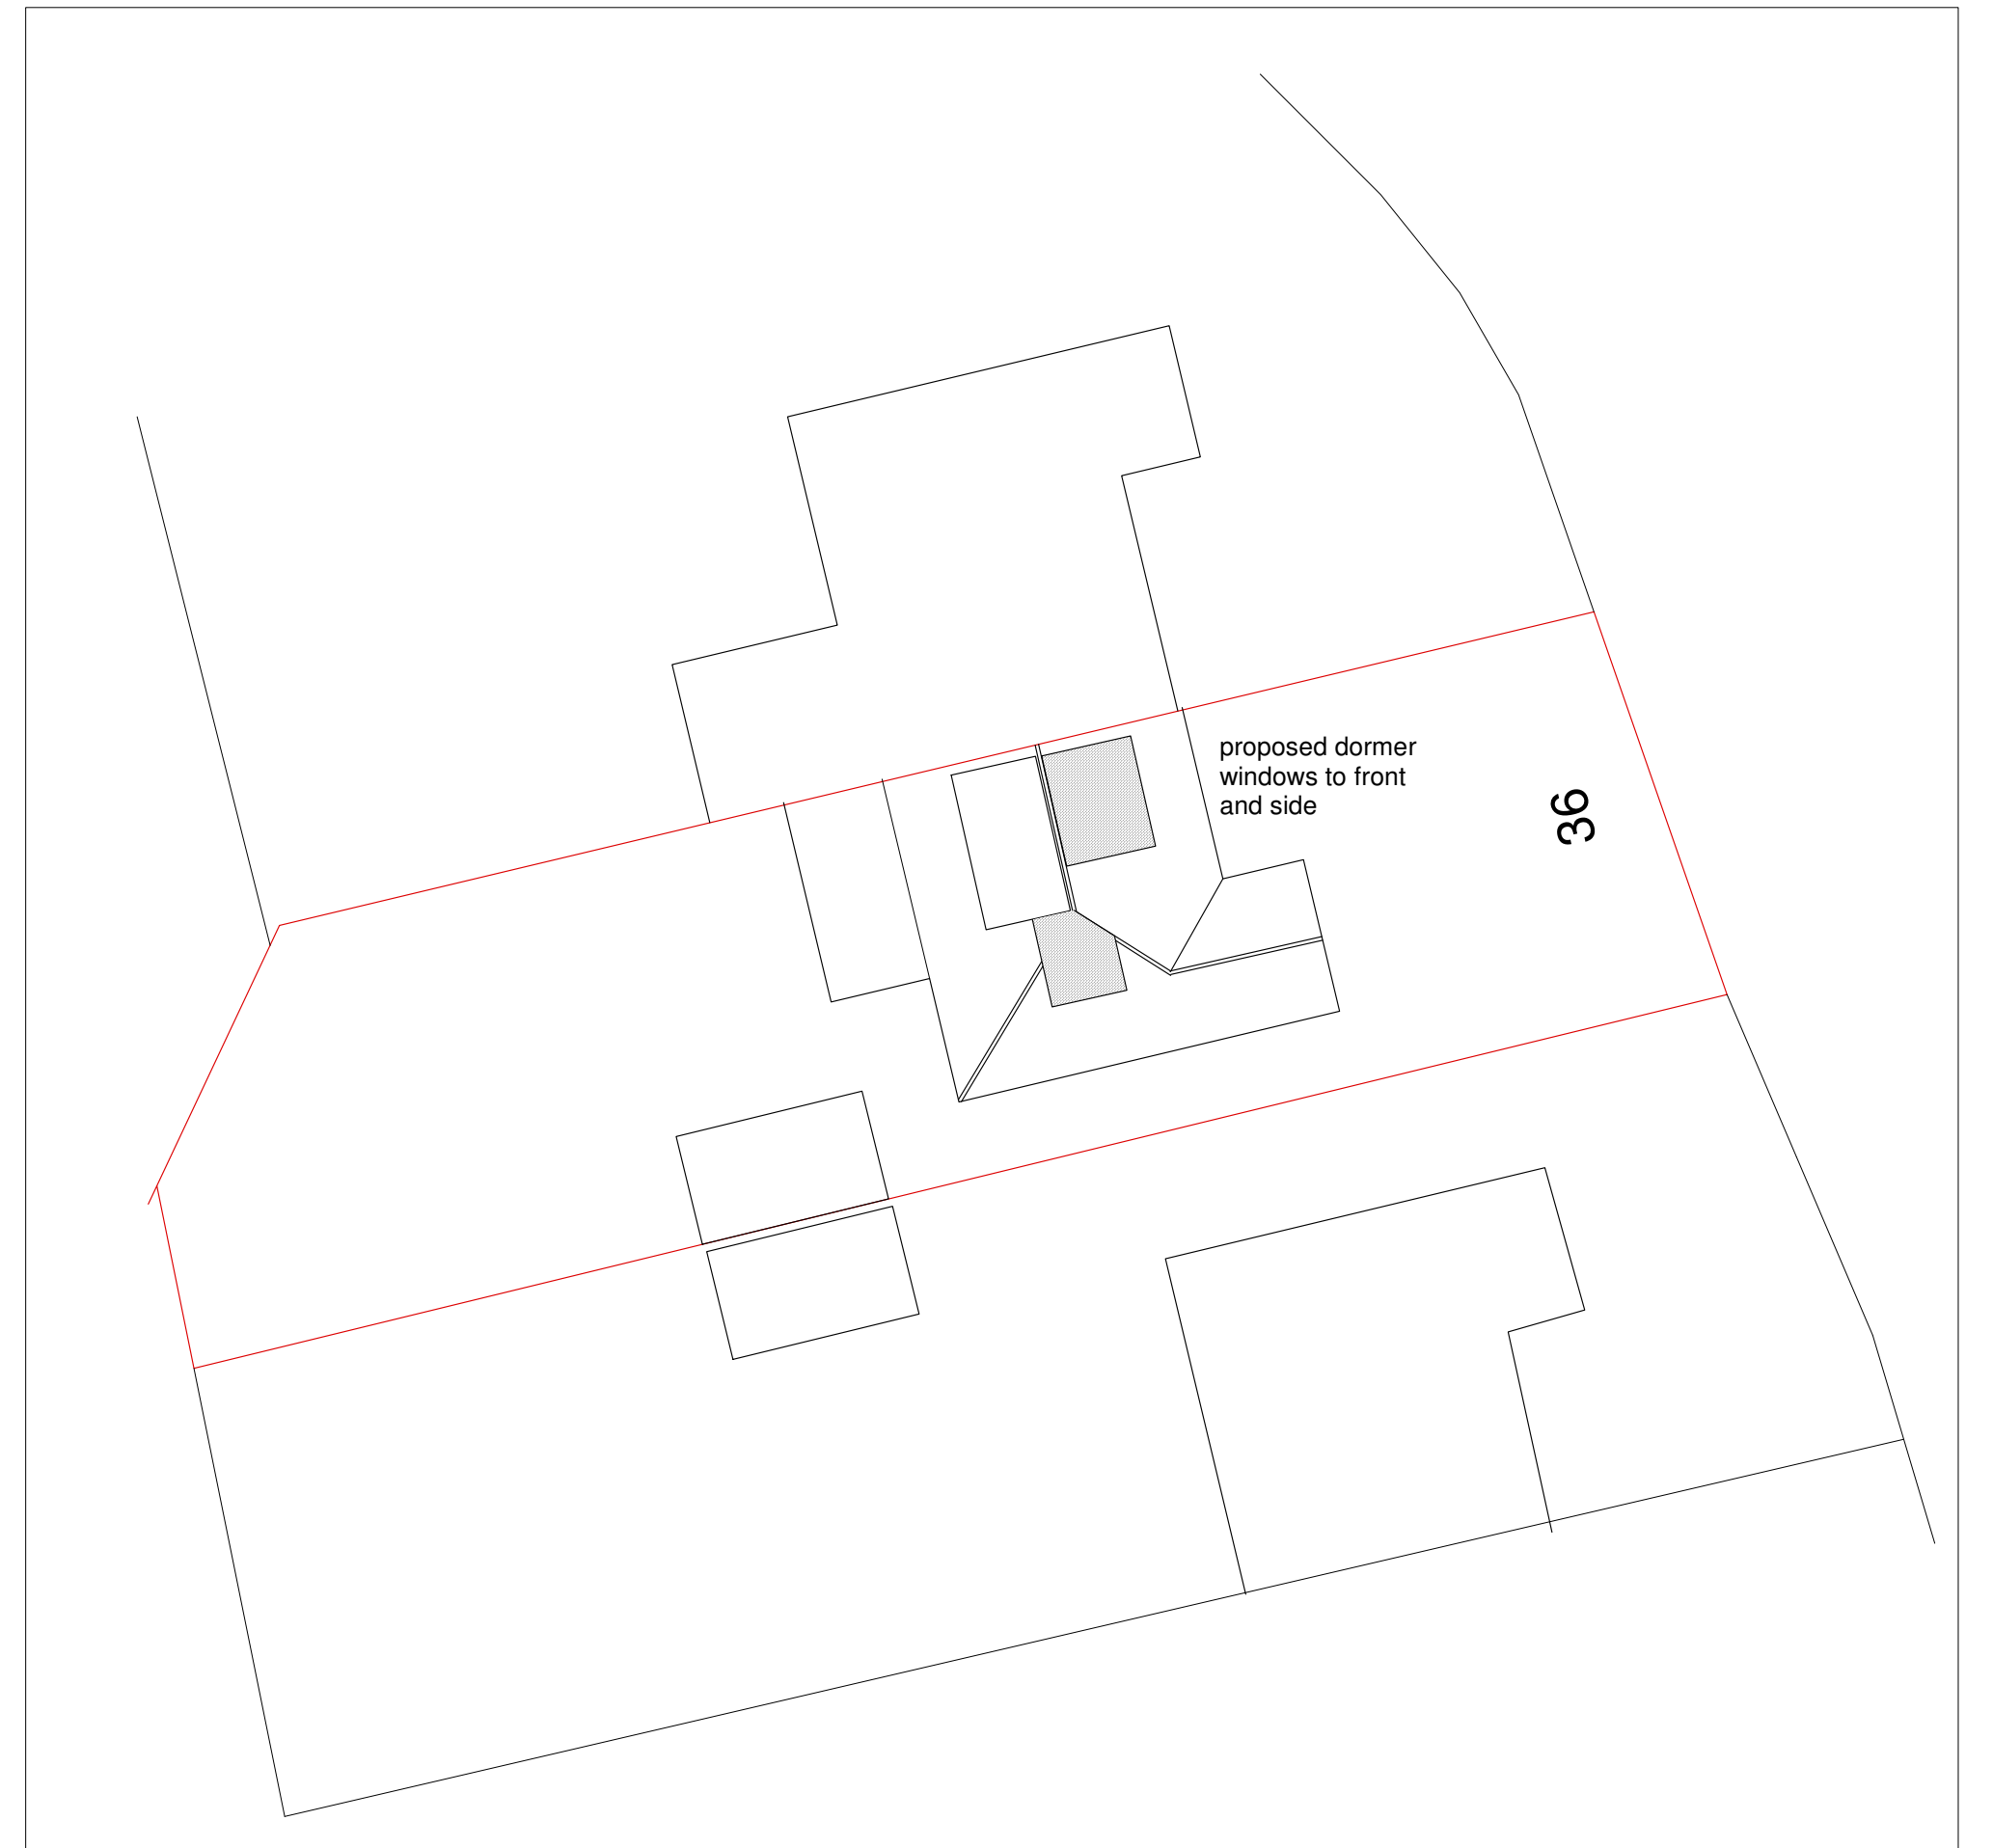

Block Plan 1:200



Street View of Adjoining Building 41 New Road (with front dormer)

NEW IMAGE DESIGN 2A Tiverton Road London N18 1DW Tel: 02083456883		
Project Site:		
36 Malvern Way Reading, RG10 9PX		
Client:		
Ms L Yang		
Drawing Title:		
Block Plan & Photos		
Drawing No.:		
645(a)/PL/00		
Date:	Scale:	Rev:
Oct/2024	1:200 @ A2	