




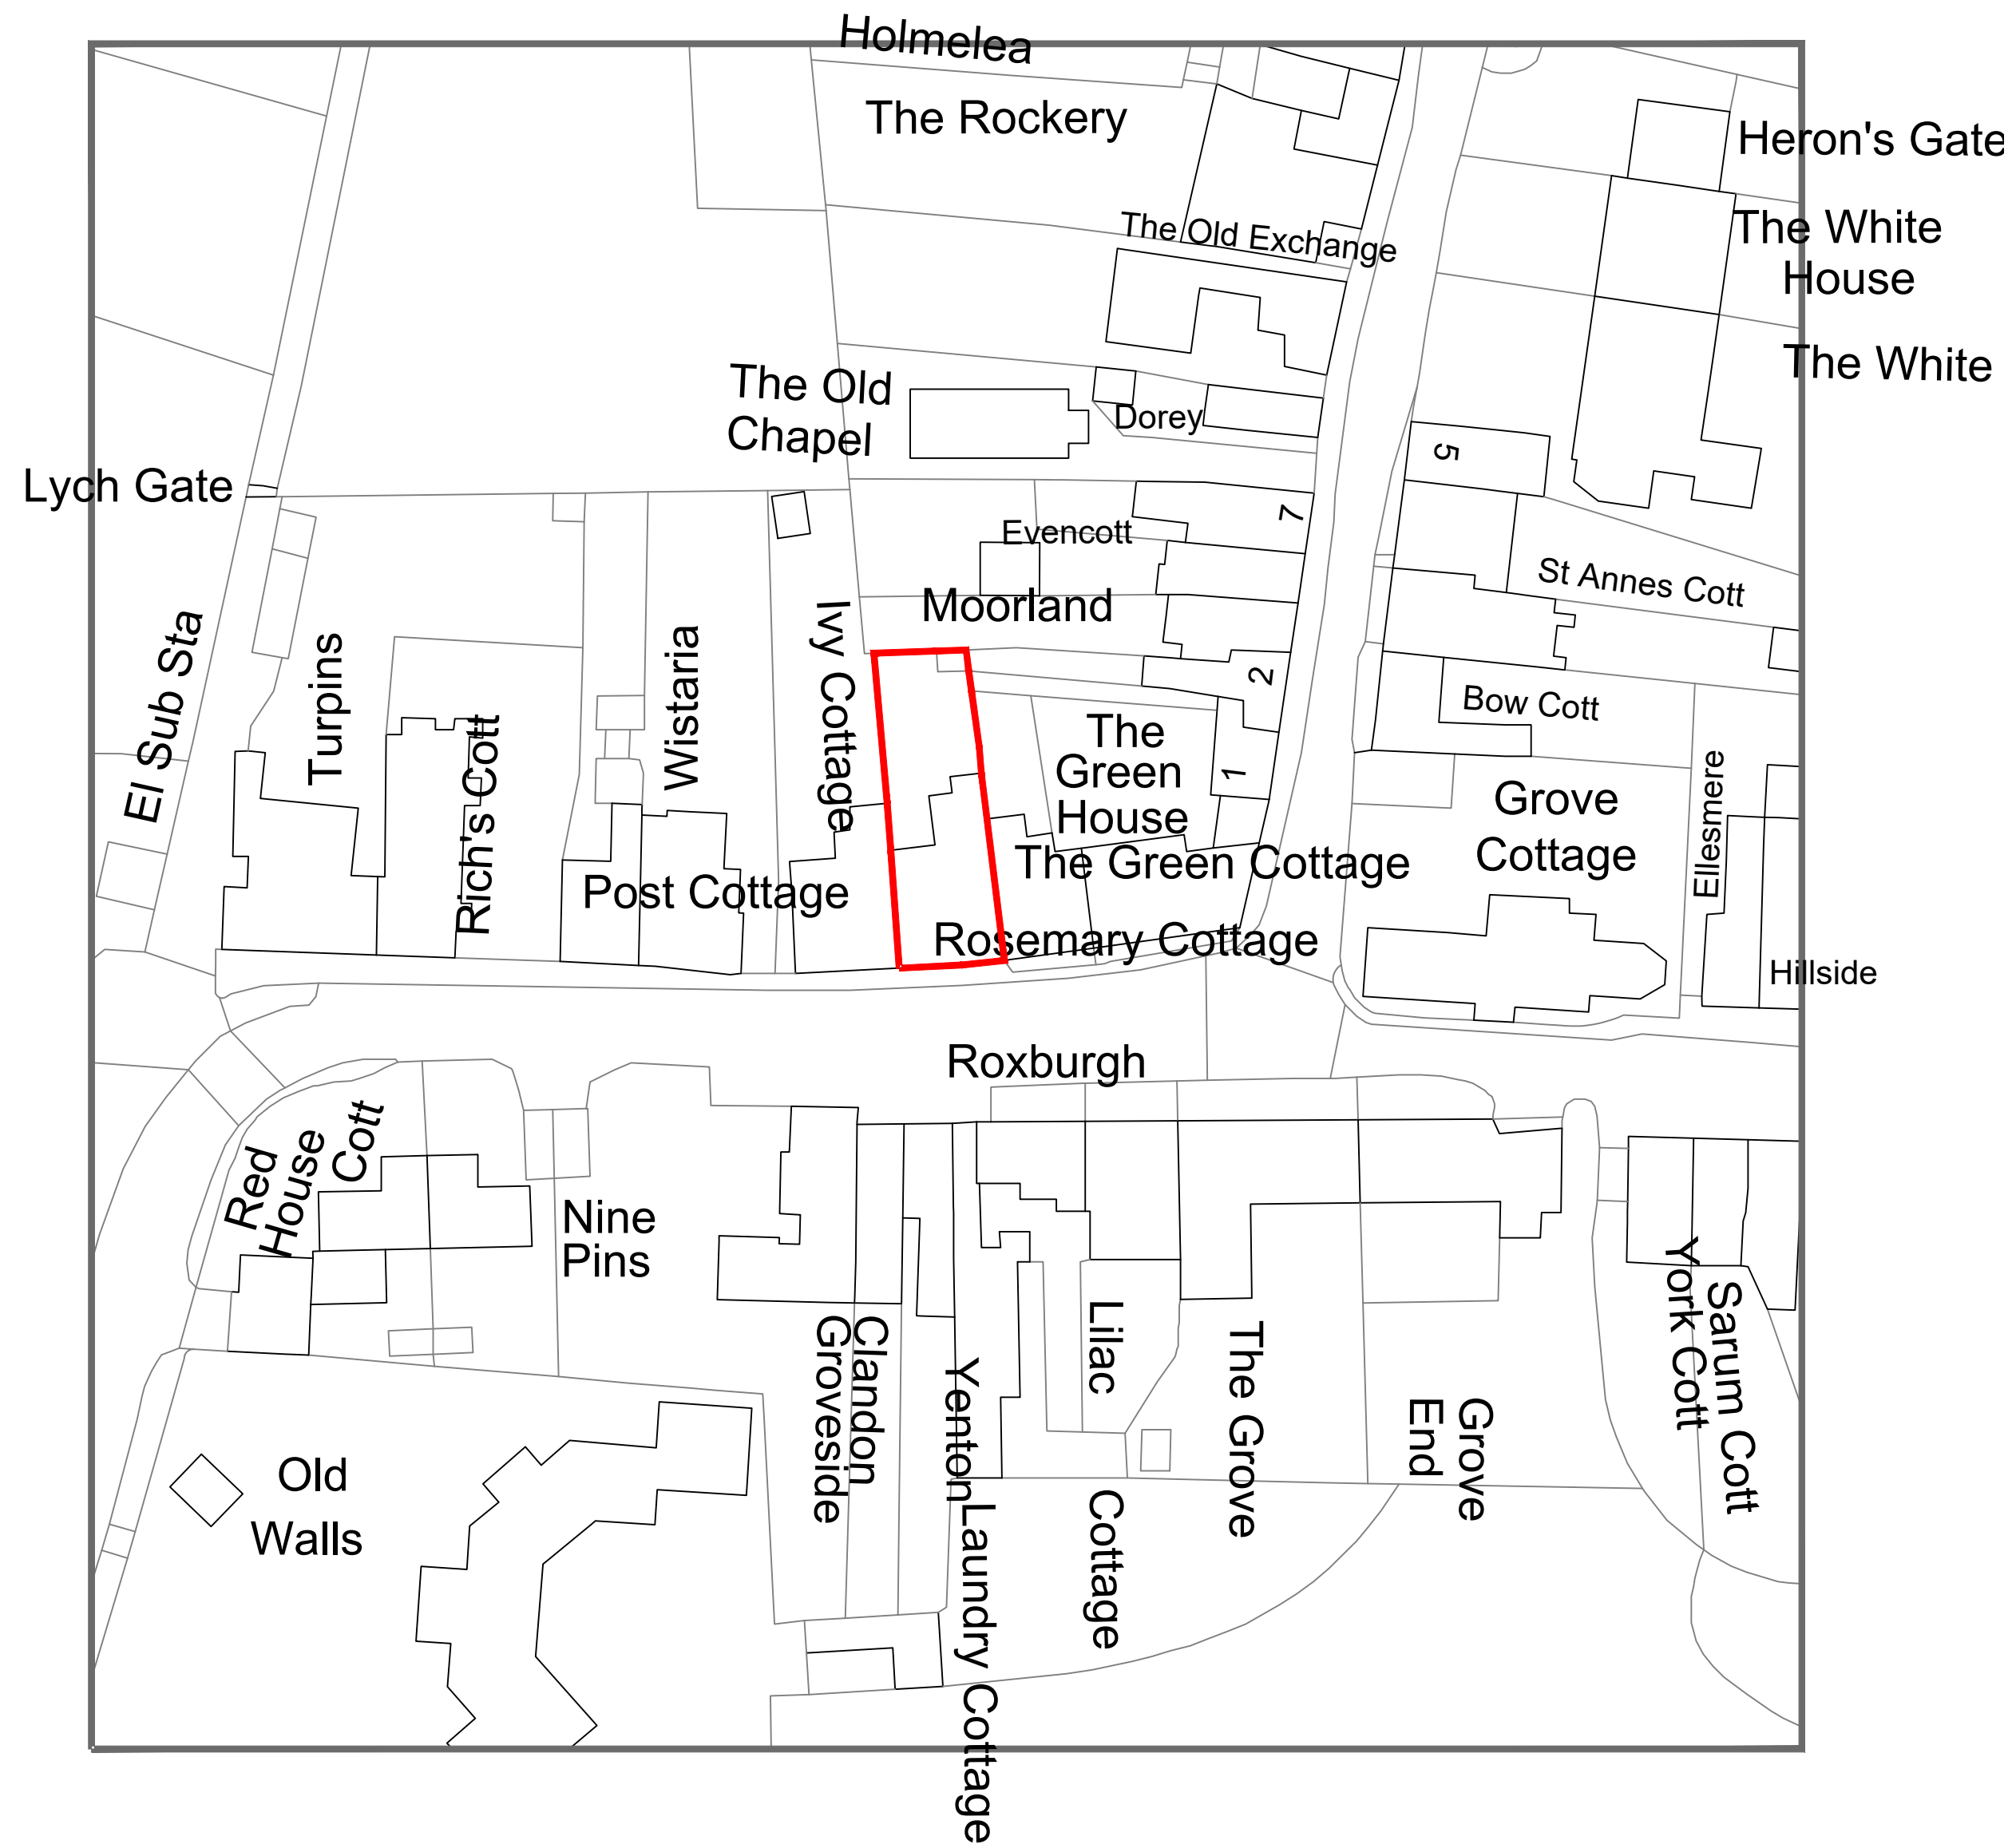

LOCATION PLAN

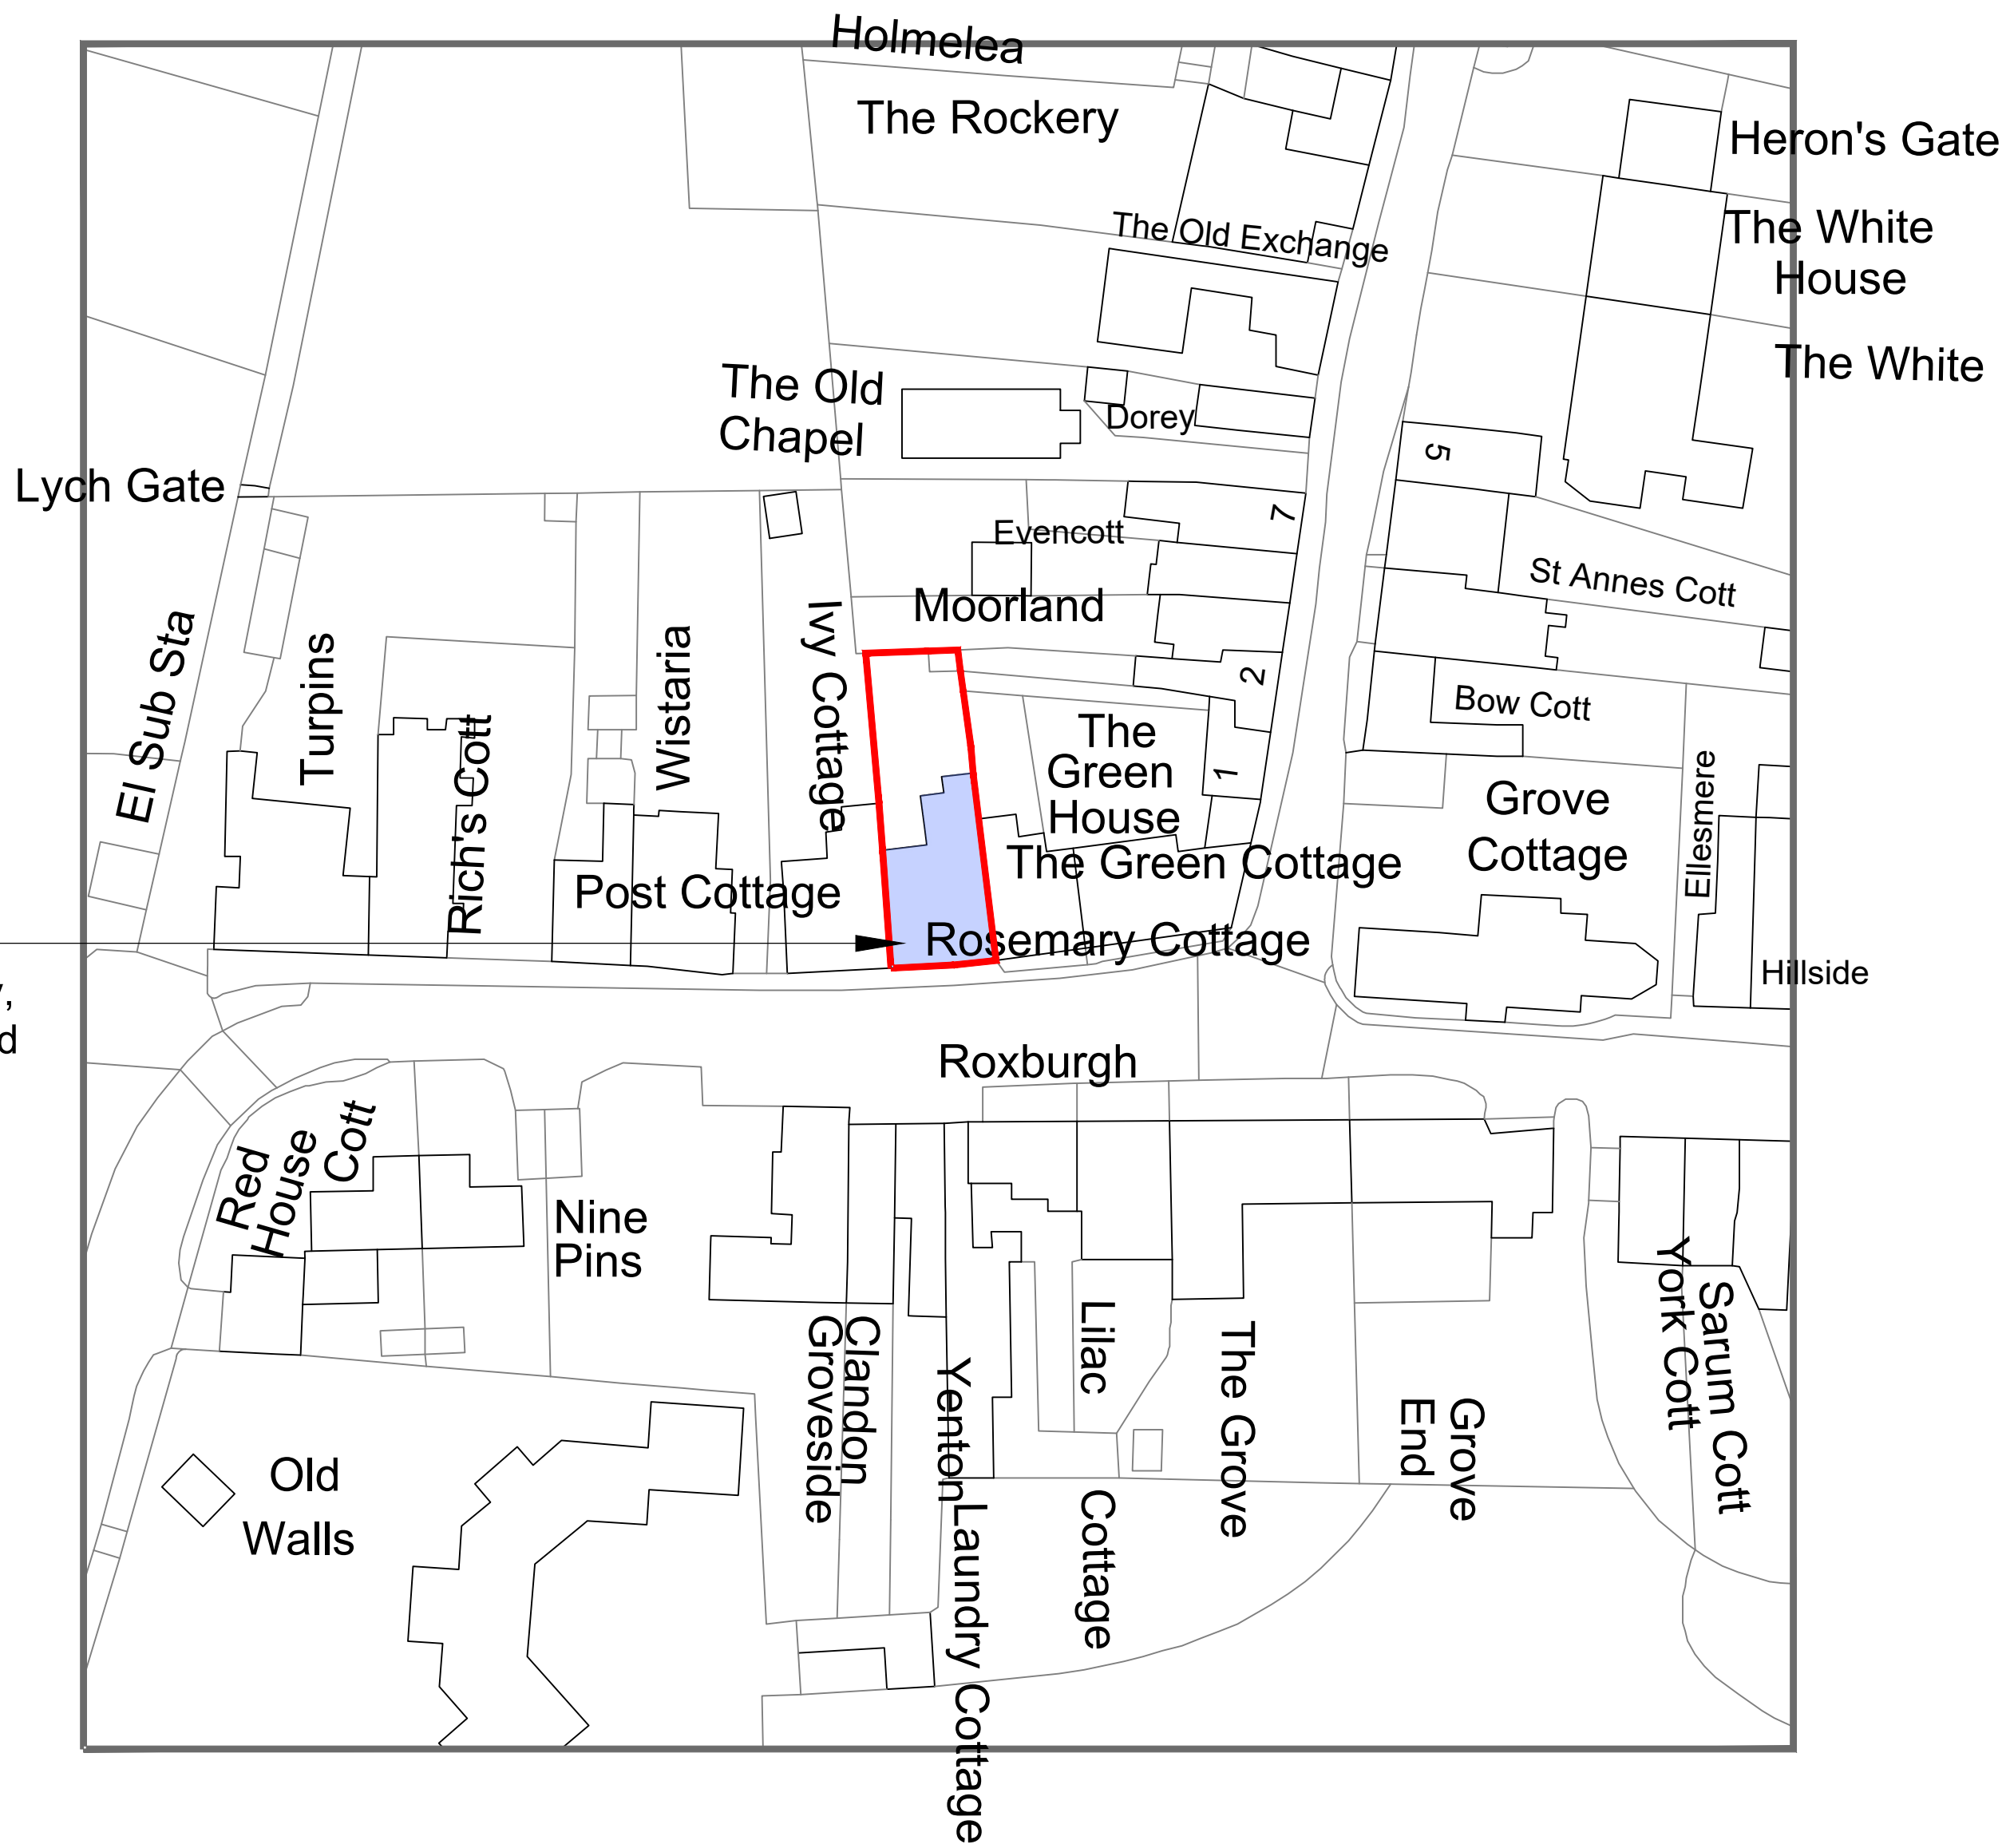

BLOCK PLAN

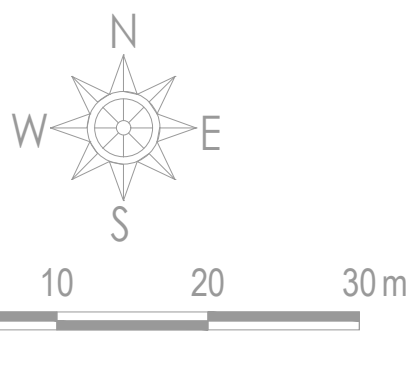

Notes:

- 1) ALL DIMENSIONS, LEVELS AND CLEARANCES TO BE CHECKED ON SITE PRIOR TO WORKS COMMENCING
- 2) THIS DRAWING SHOULD BE READ IN CONJUNCTION WITH ALL OTHER PROJECT RELATED DRAWINGS, SPECIFICATIONS AND DOCUMENTS
- 3) ANY DISCREPANCY BETWEEN THIS DRAWING, OTHER DRAWINGS FORMING PART OF THIS CONTRACT, OR THE SPECIFICATION/BILLS OF QUANTITIES MUST BE CLARIFIED BEFORE COMMENCEMENT OF ANY WORK OR ORDERING OF ANY MATERIALS
- 4) PLEASE CONSULT THE AUTHOR OR PROJECT MANAGER SHOULD THE READER REQUIRE CLARIFICATION ON ANY PART OF THIS DRAWING
- 5) THE COPYRIGHT OF THE DRAWING AND DESIGN IS THE PROPERTY OF JSA ARCHITECTS LTD. THIS INFORMATION HAS BEEN ISSUED UNDER SPECIFIC TERMS FOR THIS PROJECT AND MAY ONLY BE USED AND REPRODUCED ACCORDINGLY

B	Scale & drawing layout size revised	DD	26/08/26
A	Preliminary Issue	DD	11/08/26
REV:	DESCRIPTION:	BY:	DATE:
STATUS: Planning			

SITE:	Rosemary Cottage Pearson Road, Sonning RG4 6UL
CLIENT:	Johannes Burger

TITLE:	Site Location and Block Plans		
SCALE AT A1:	DATE:	DRAWN:	CHECKED:
1:500	Aug '26	DD	
PROJECT:	DRAWING NO:	REVISION:	
BPRC	PL-100	B	



Middle Shop
Waltham Road
Maidenhead SL6 3NH
01628 828 241
reception@jsaarchitects.com
www.jsaarchitects.com