


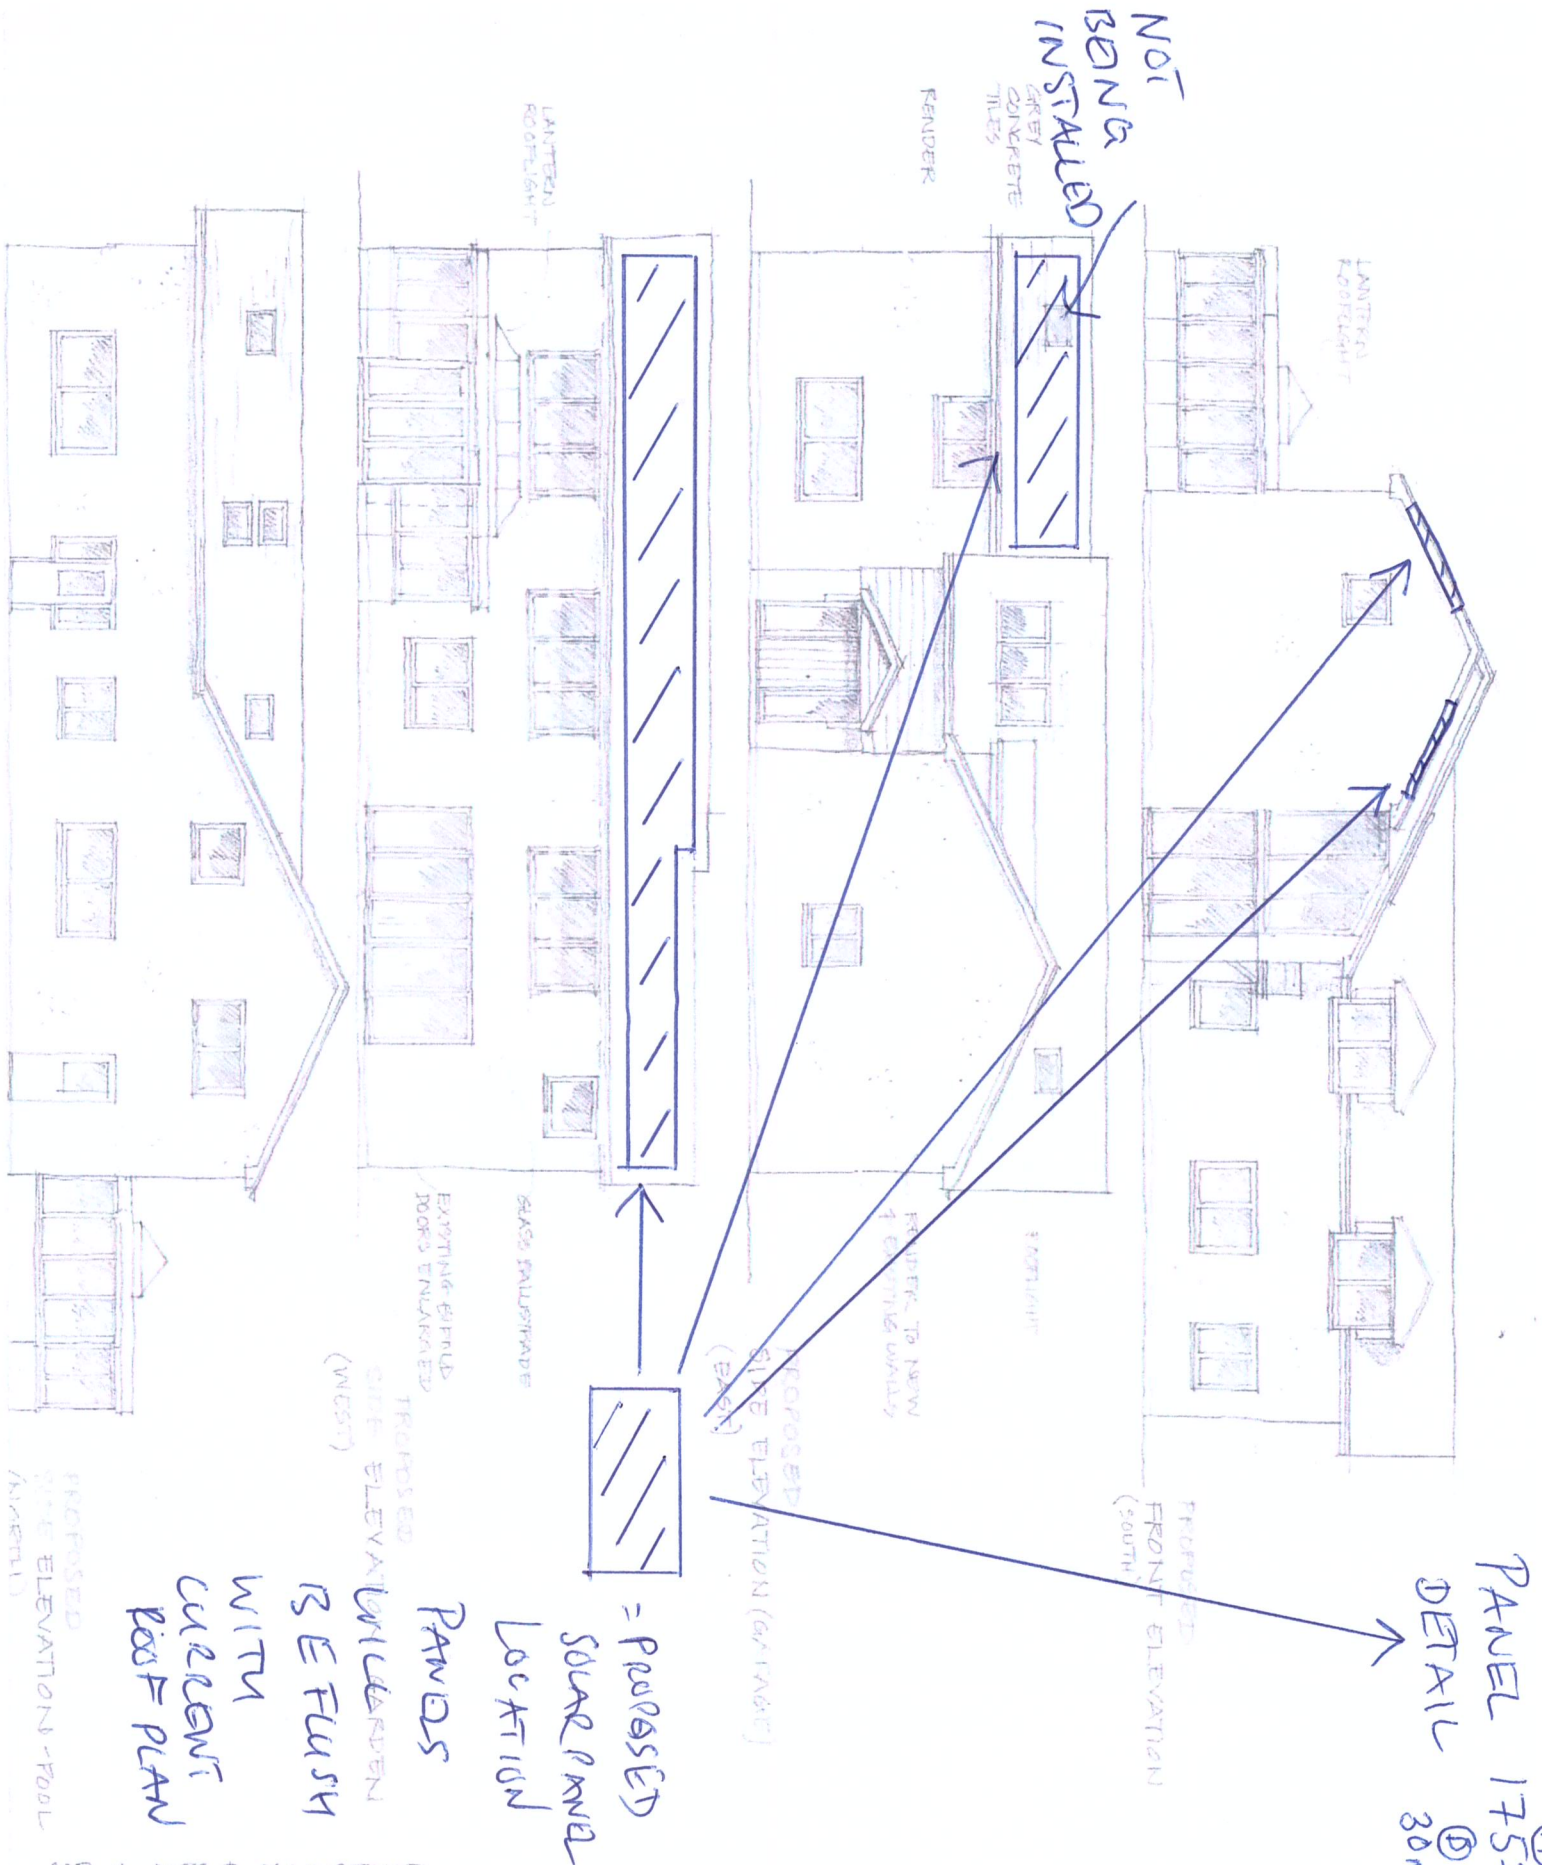

MR. & MRS. P. MAINSTONE

PROPOSED FIRST FLOOR EXTENSION

123 NASHGROVE LANE
FINCHAMPTON

2024/2K05, 1 OCT 2010 SCALE 1:100

- REV F WINDOWS ALTERED & CONSERVATORY AMENDED
- REV E TILES AMENDED
- REV D AMENDS TO CLIENT EMAIL 22/4/22
- REV C (REMOVED)
- REV B ROOF EXTENDED
- REV A AMENDS TO ROOF PROFILE



Anne Owen BA(Hon) BA(Ch) RIBA
+44 (0)118 932 0846 / 07788 262602
anne@anneowenarchitect.co.uk
www.anneowenarchitect.co.uk
Anne Owen Architects Ltd
24 Springfield Park, Twyford, Reading, RG10 9JH

PANEL 1757mm x 1134mm @ 30mm DETAIL