



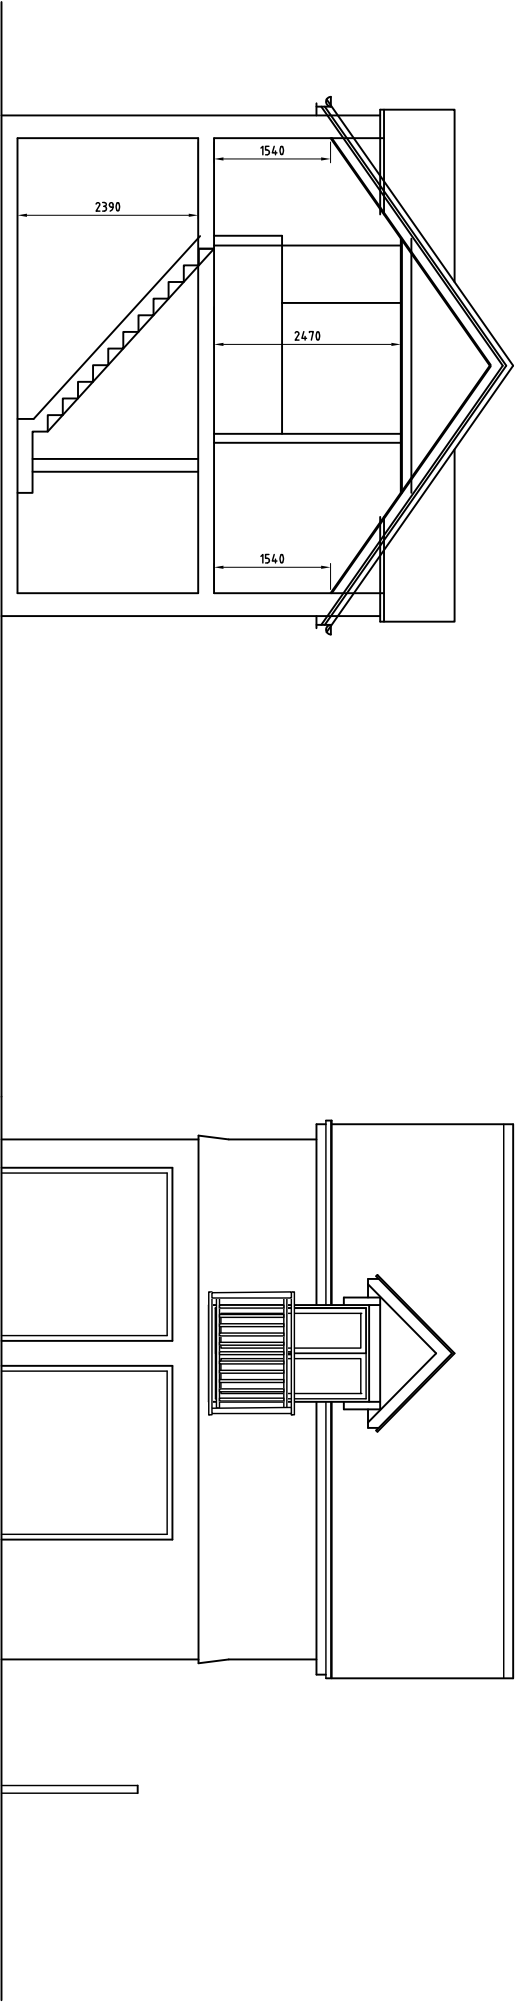

Section

front


side

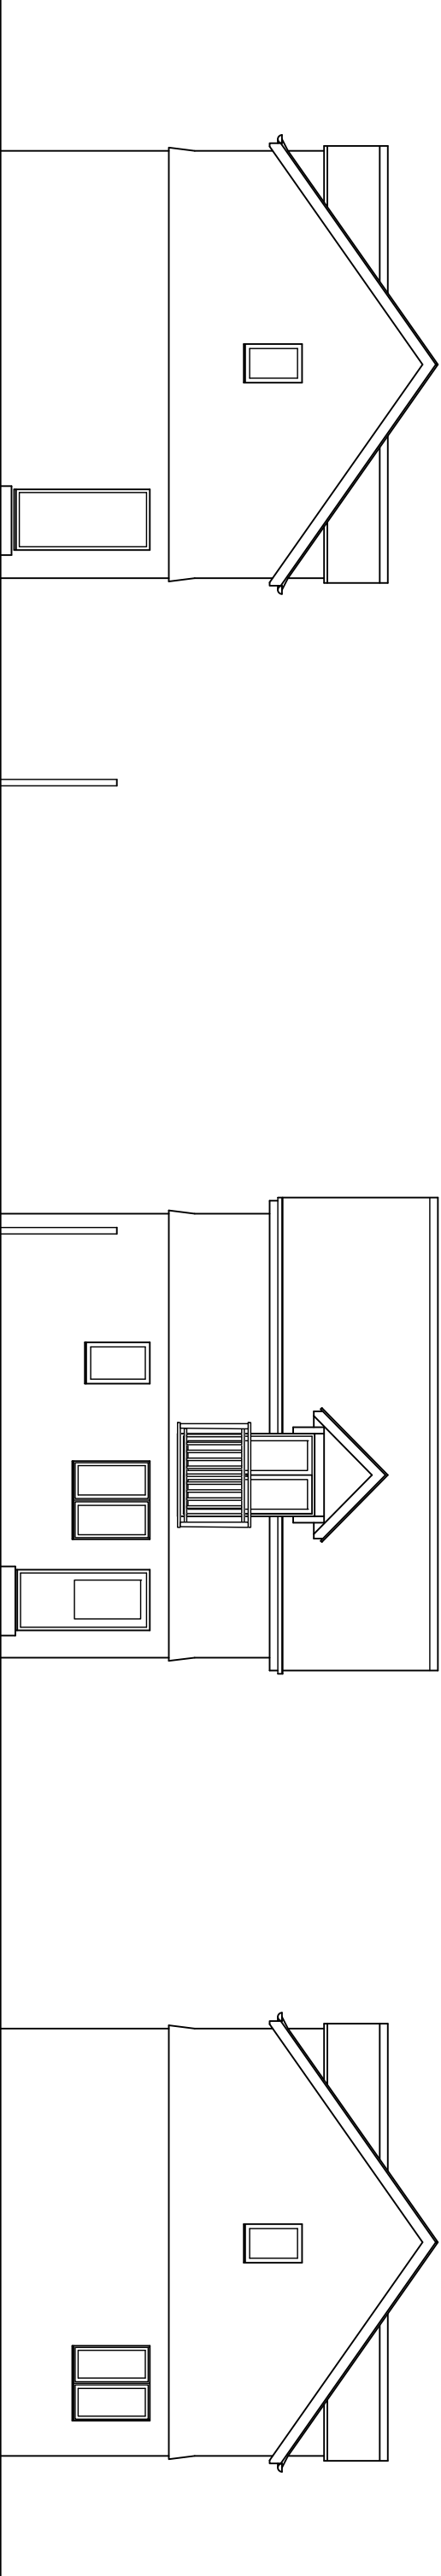

side

rear - additional windows added

side - additional window added

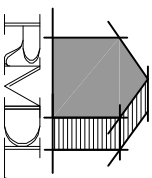

RAMMURTI DESIGN LTD
ARCHITECTURAL & PLANNING SERVICES
268 TILFHURST ROAD, READING RG30 2NE
TEL/FAX: 01189510628 MOB: 07799883574



Retrospective change of use of the garage to habitable use as ancillary to existing dwelling

at 14, Wyatt Crescent, Lower Earley, Reading
Mr Muhammad Azam

ELEVATIONS - As Built

Scale: 1/100
Date: August 2024

WC14:105 Rev -