



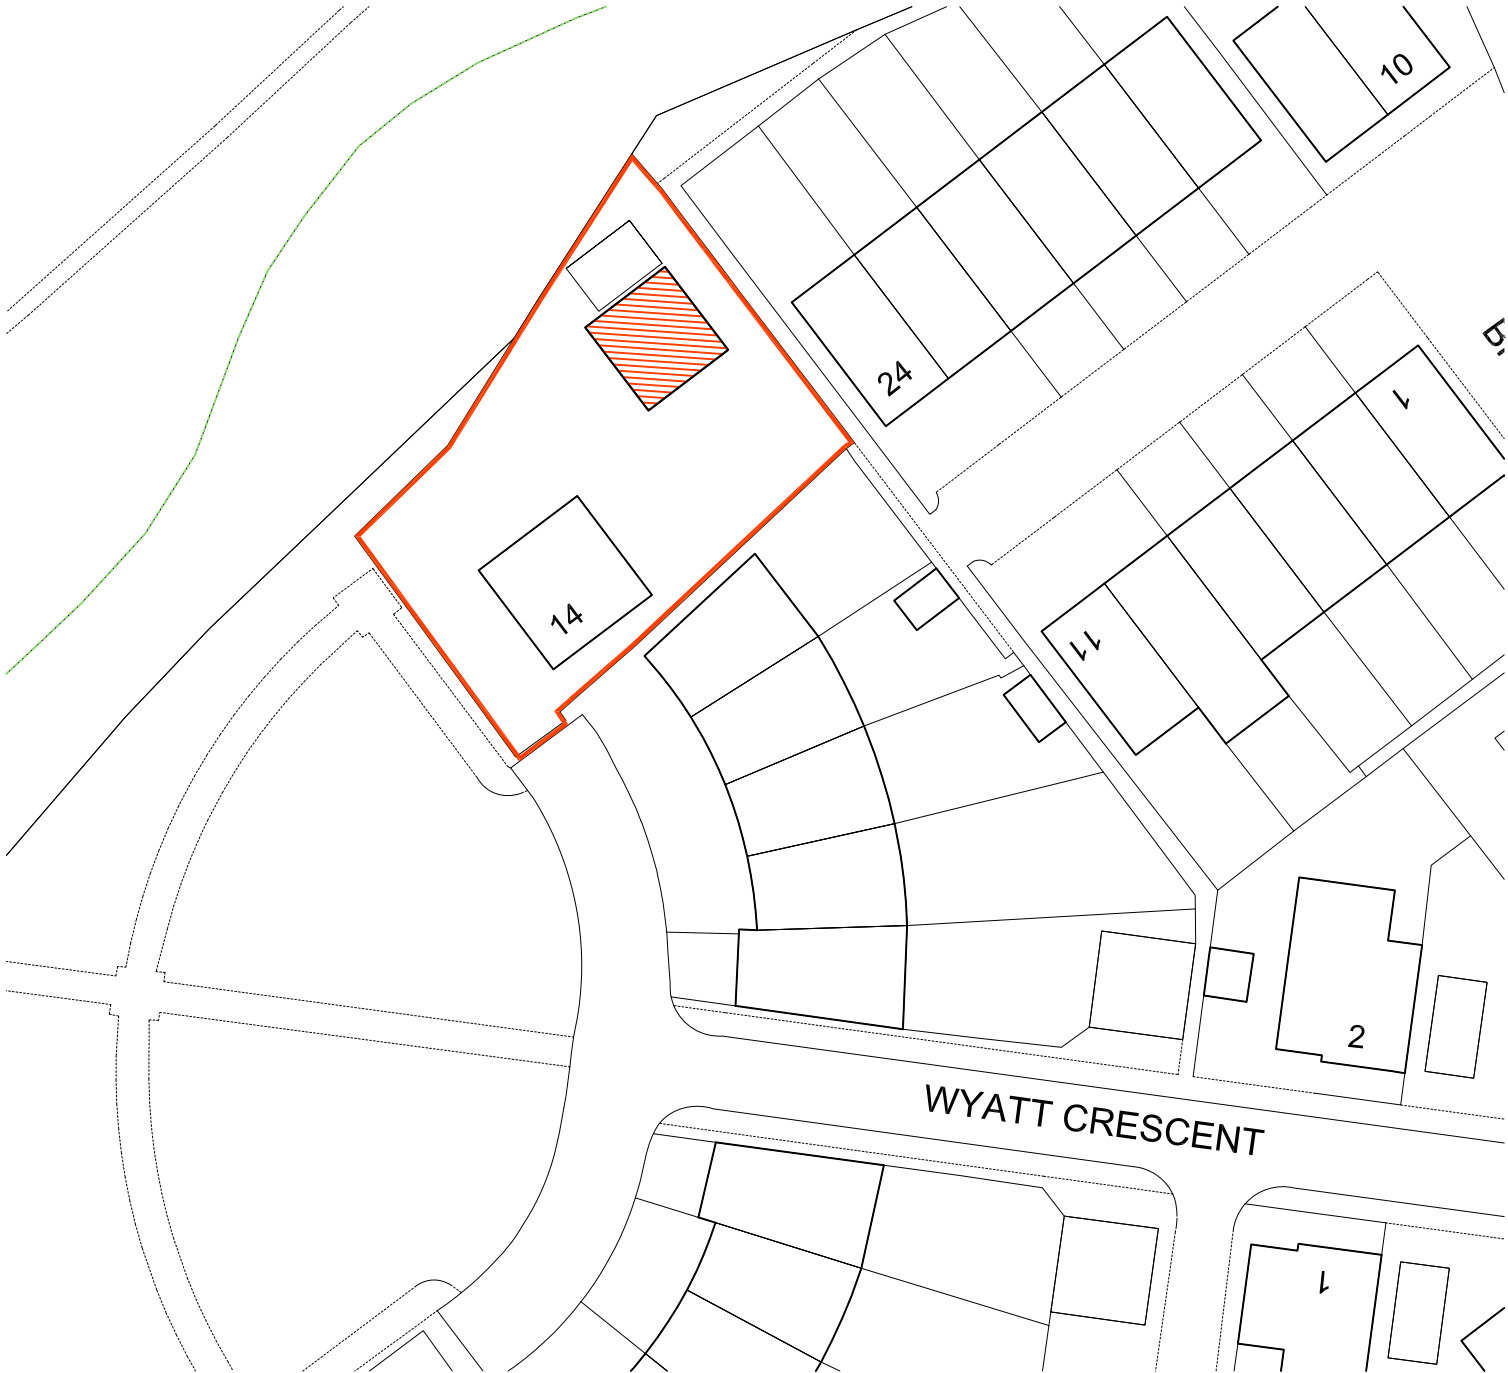


BLOCK PLAN 1:500

Crown copyright and database rights Ordnance Survey 0100031673 (2024)

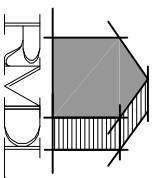

RAMMURTI DESIGN LTD
ARCHITECTURAL & PLANNING SERVICES
268 TILGHURST ROAD, READING RG30 2NE
TEL/FAX: 01189510628 MOB: 07799883574

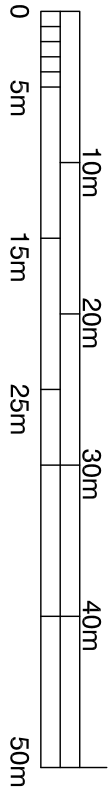


Retrospective change of use of the garage to habitable use as ancillary to existing dwelling

at 14, Wyatt Crescent, Lower Earley, Reading
Mr Muhammad Azam

SITE LOCATION & BLOCK PLANS

Scale: as shown
Date: August 2024

WC14:101 Rev -

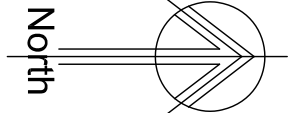

LOCATION PLAN 1:1250