



- Notes:
1. No proposed changes to any of the existing elevations
 2. All window structural openings and arrangement of opening lights to remain unchanged.
 3. Existing Window Boxes to remain in position and unaltered.

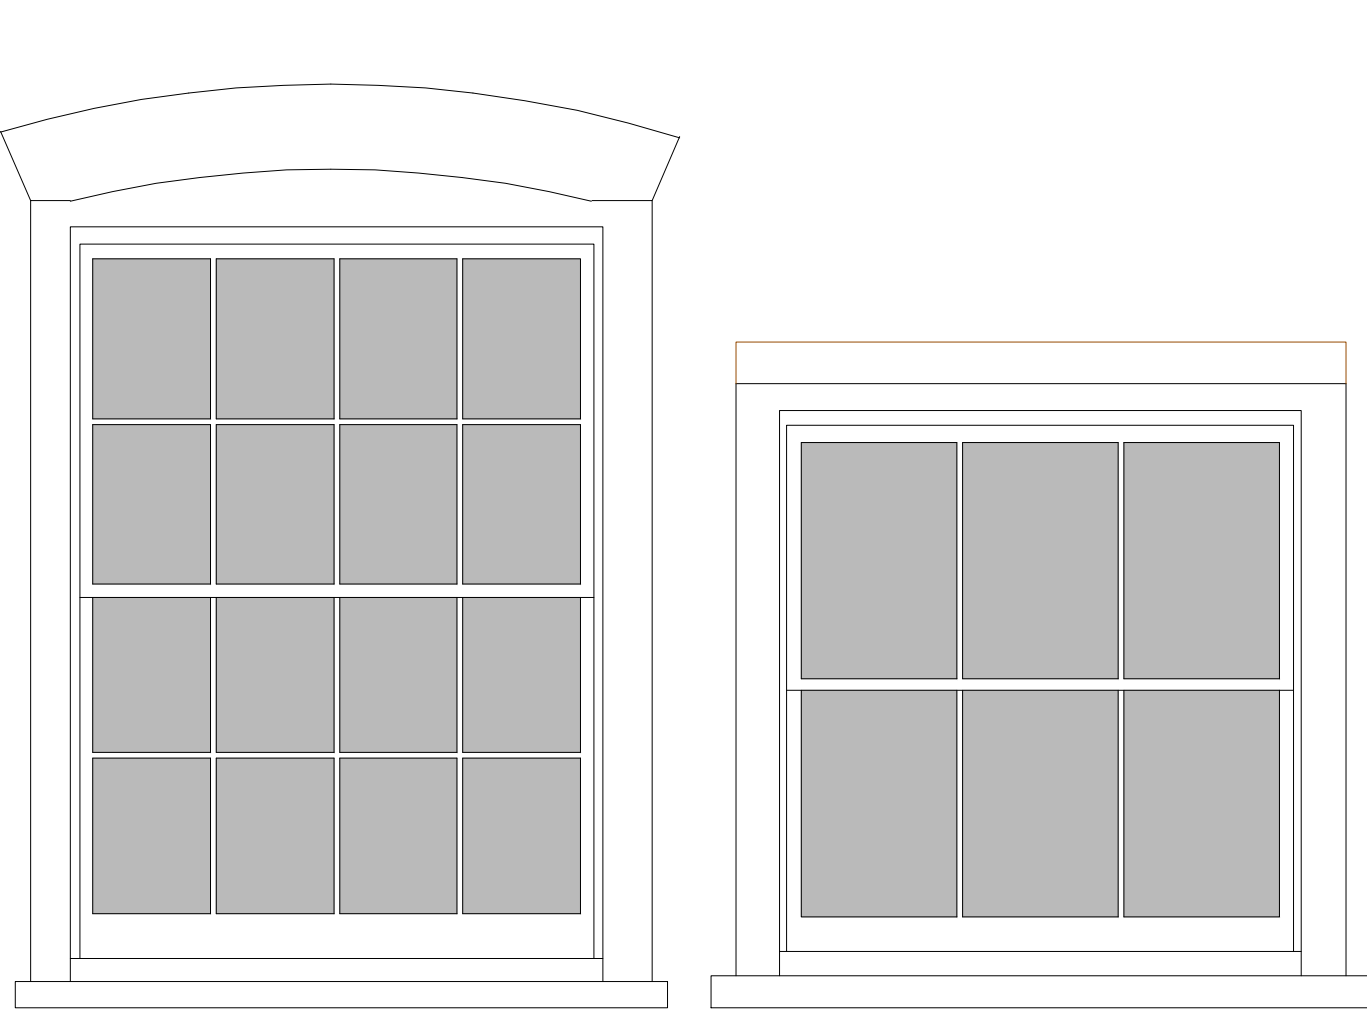

FW 02
Existing Window Elevations. 1:20 Scale @ A1

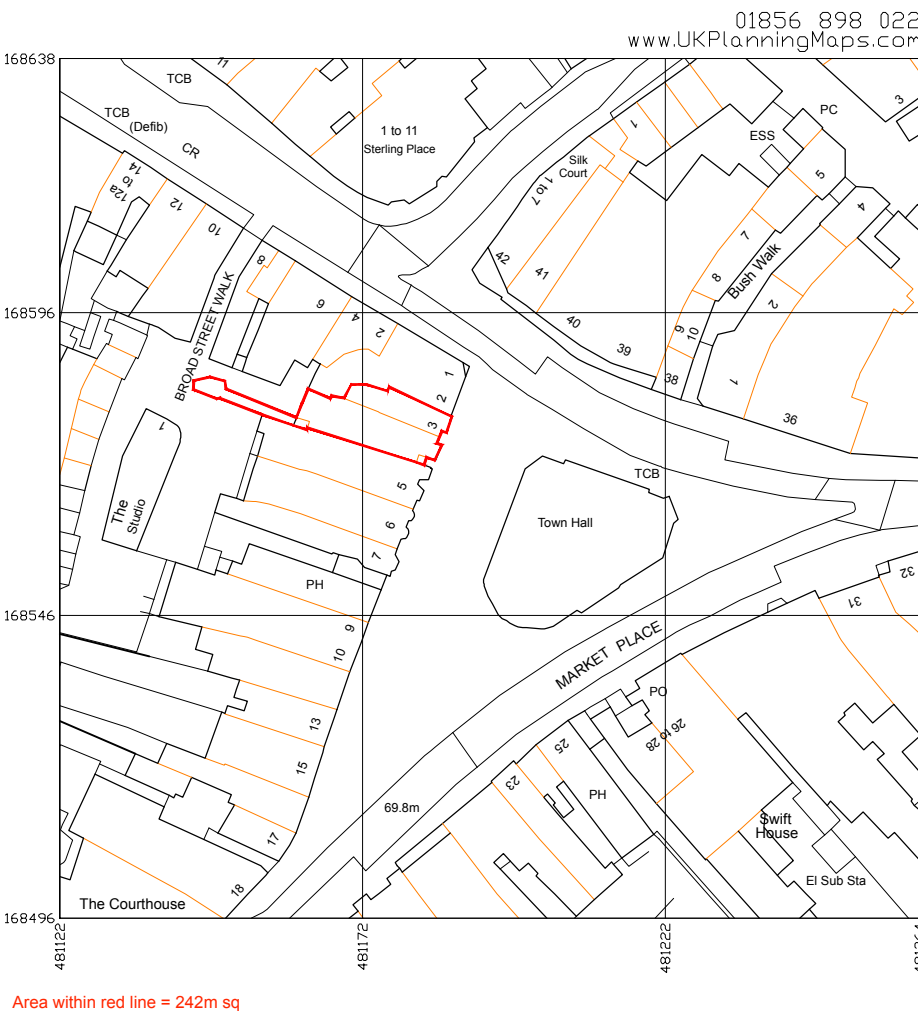


FW 01
SW 01



Front (East) Elevation No Change To This Elevation




Rear (West) Elevation No Change To This Elevation

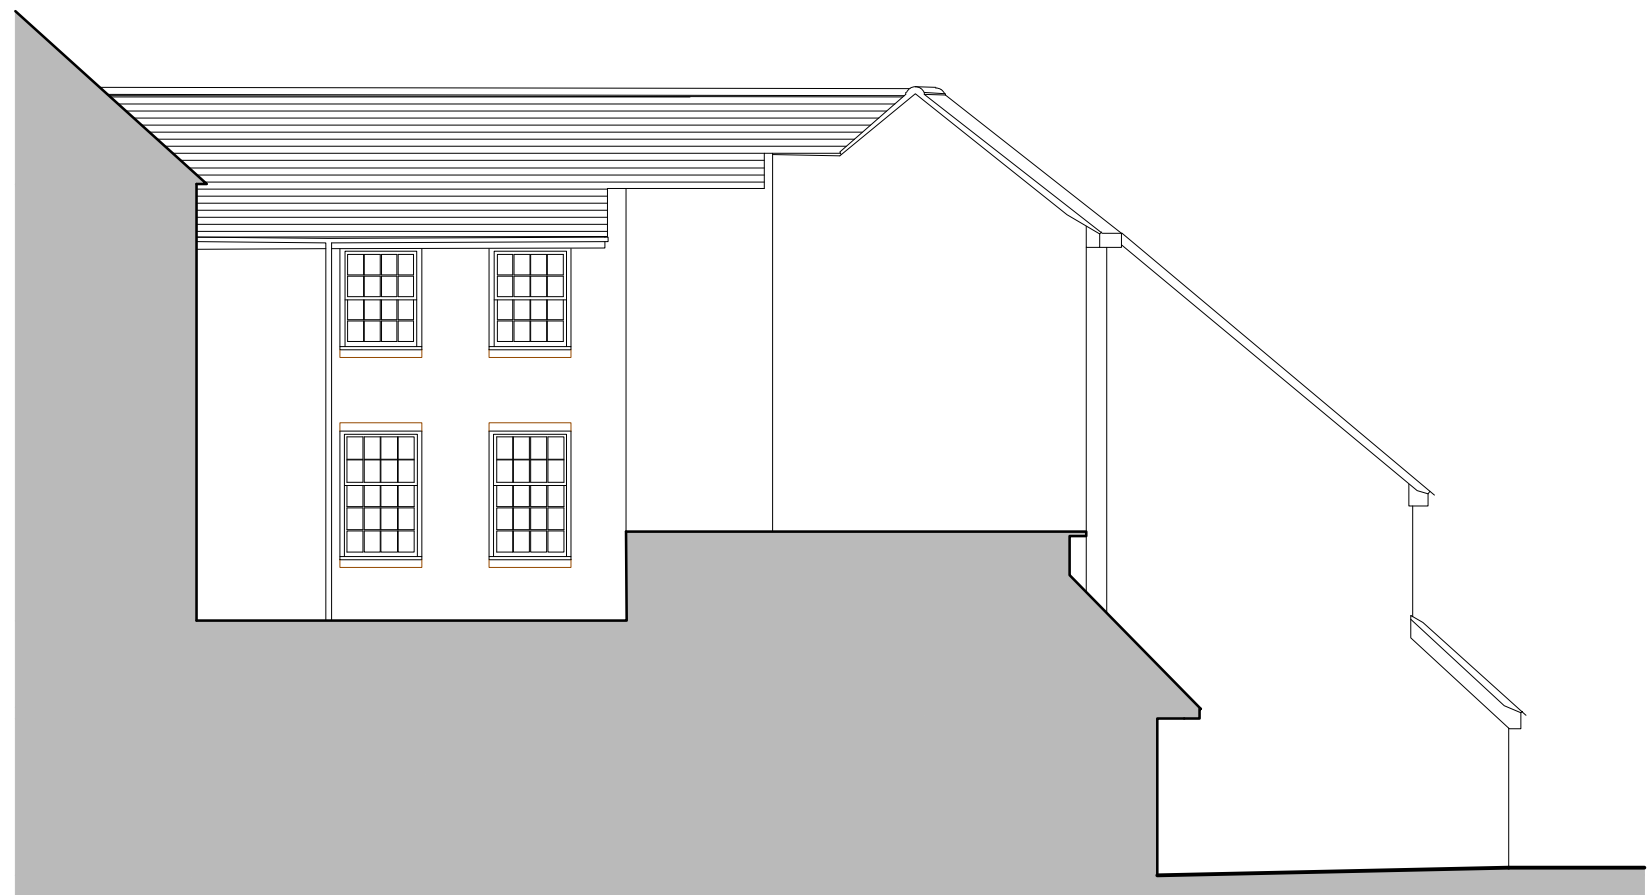


Side (North) Elevation partly obscured by neighbouring properties No Change To This Elevation

Elevations. 1:100 Scale @ A1

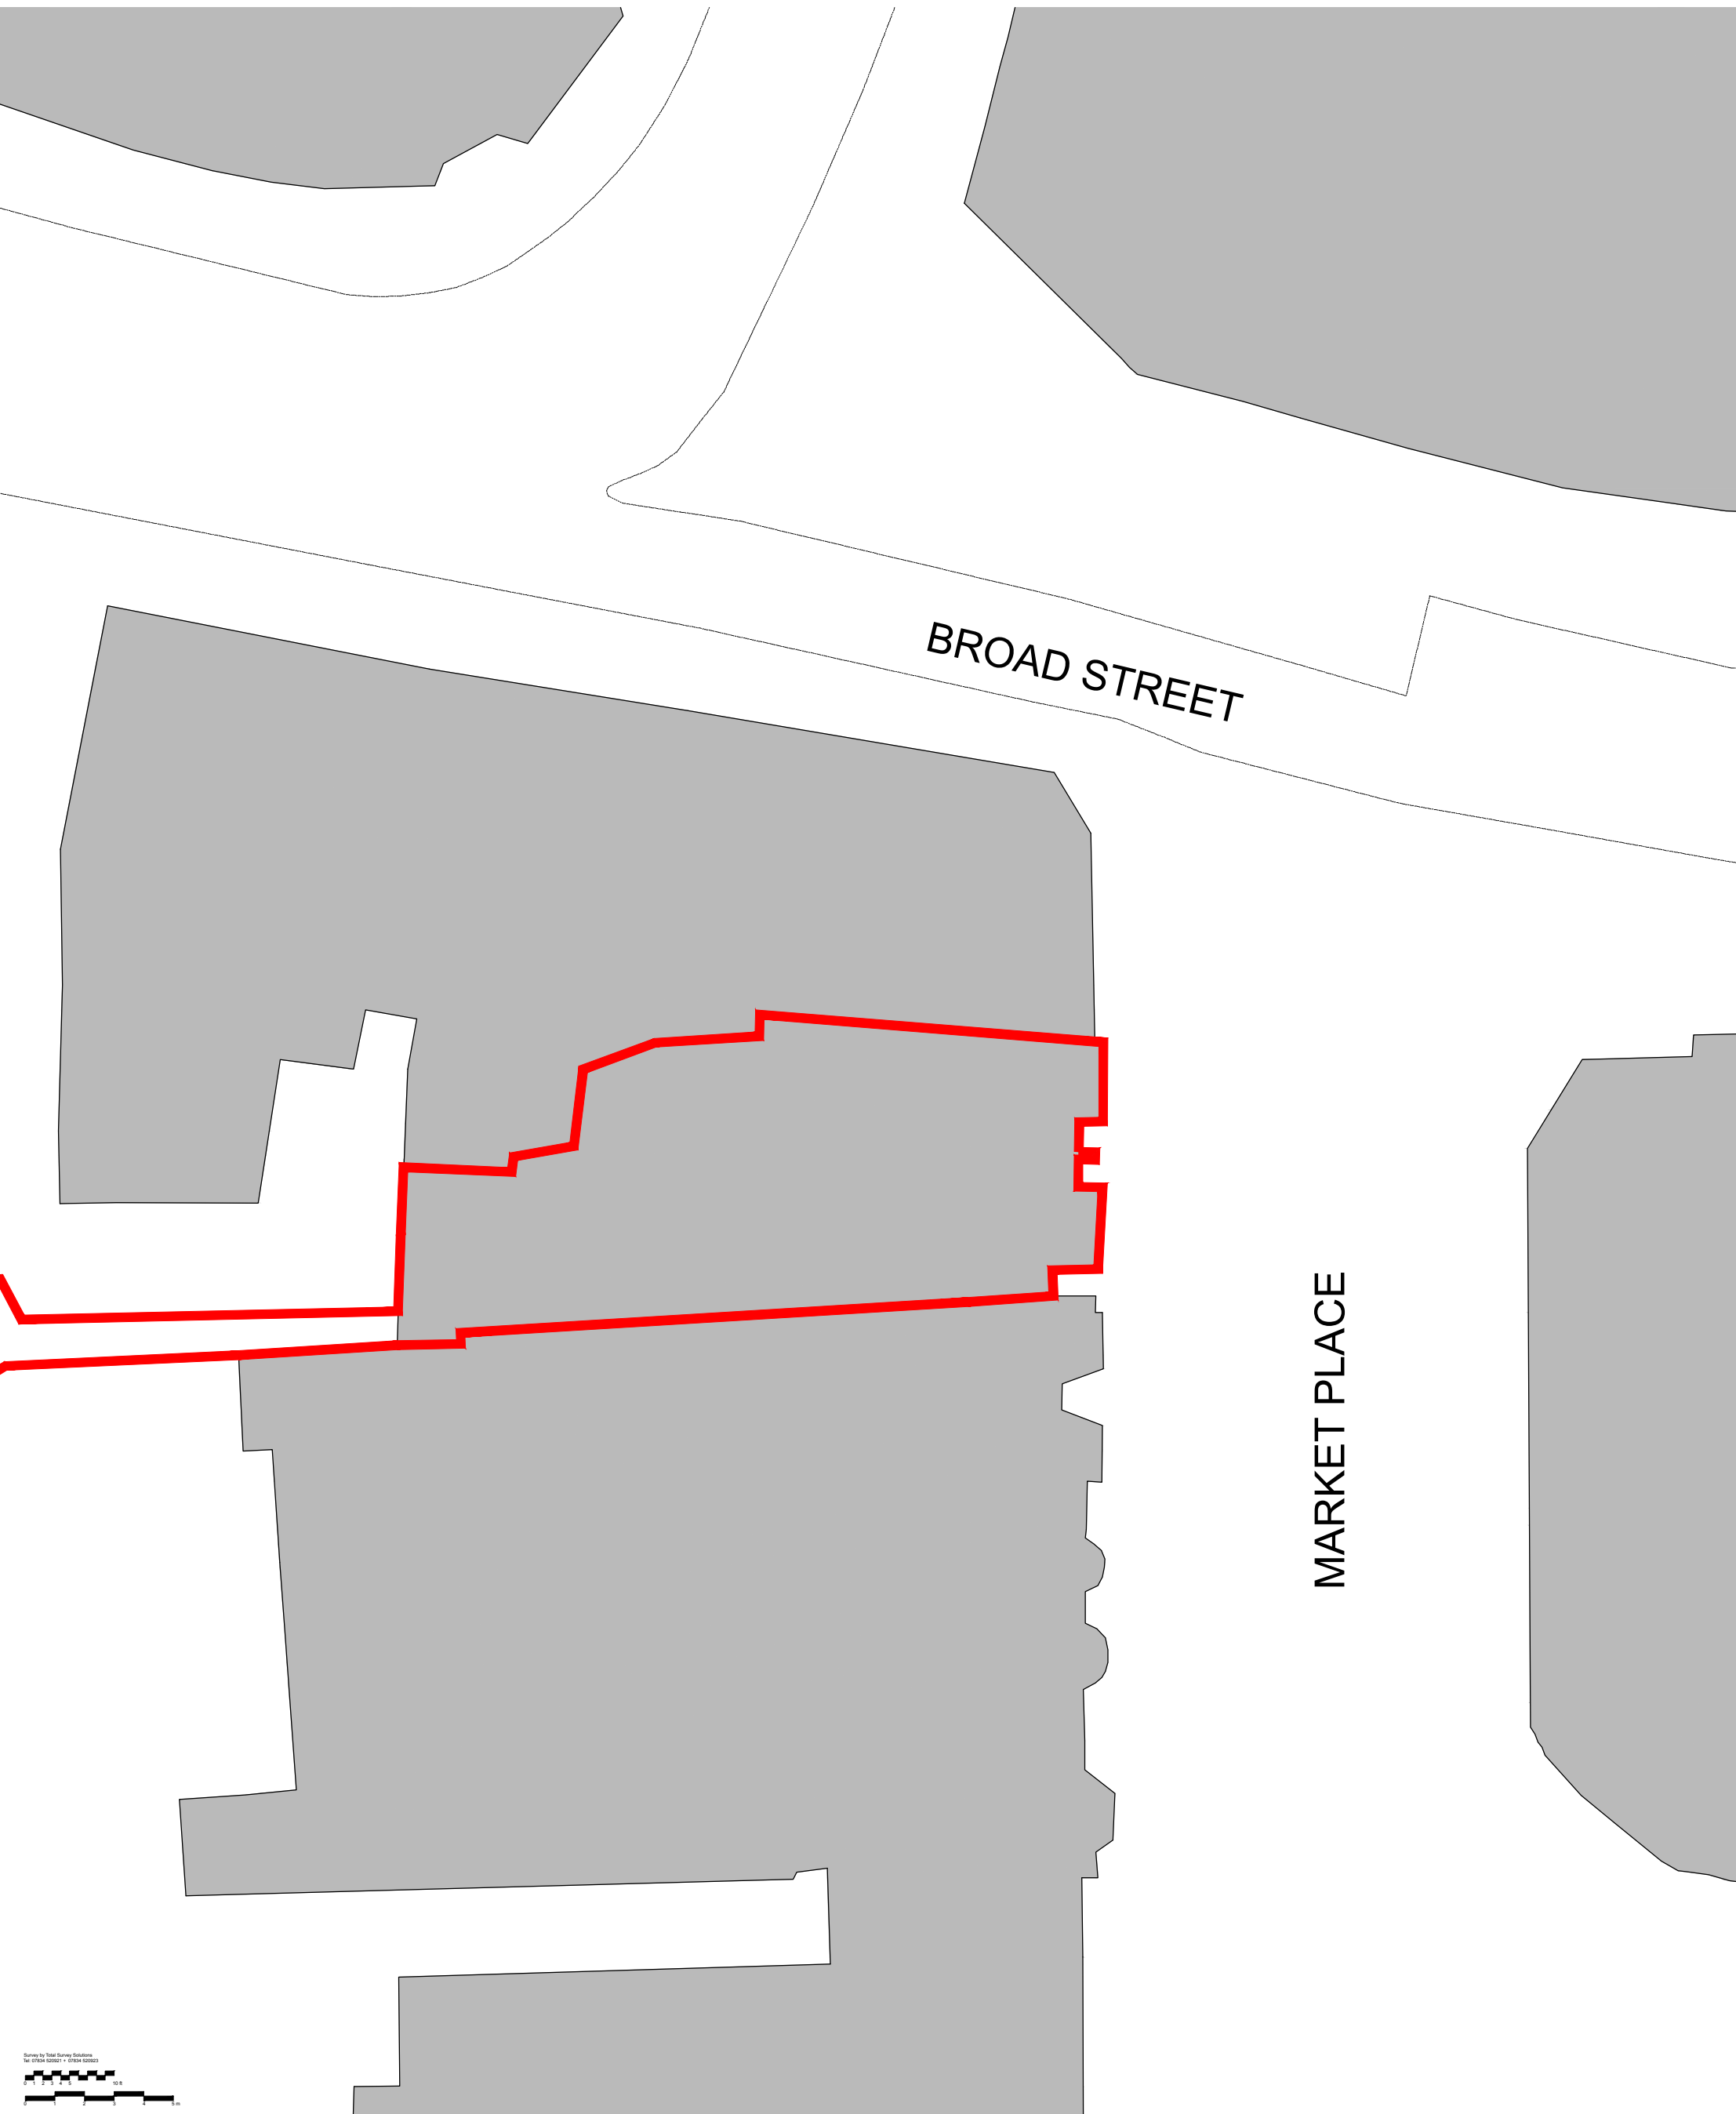

Existing Block Plan. 1:200 Scale @ A1

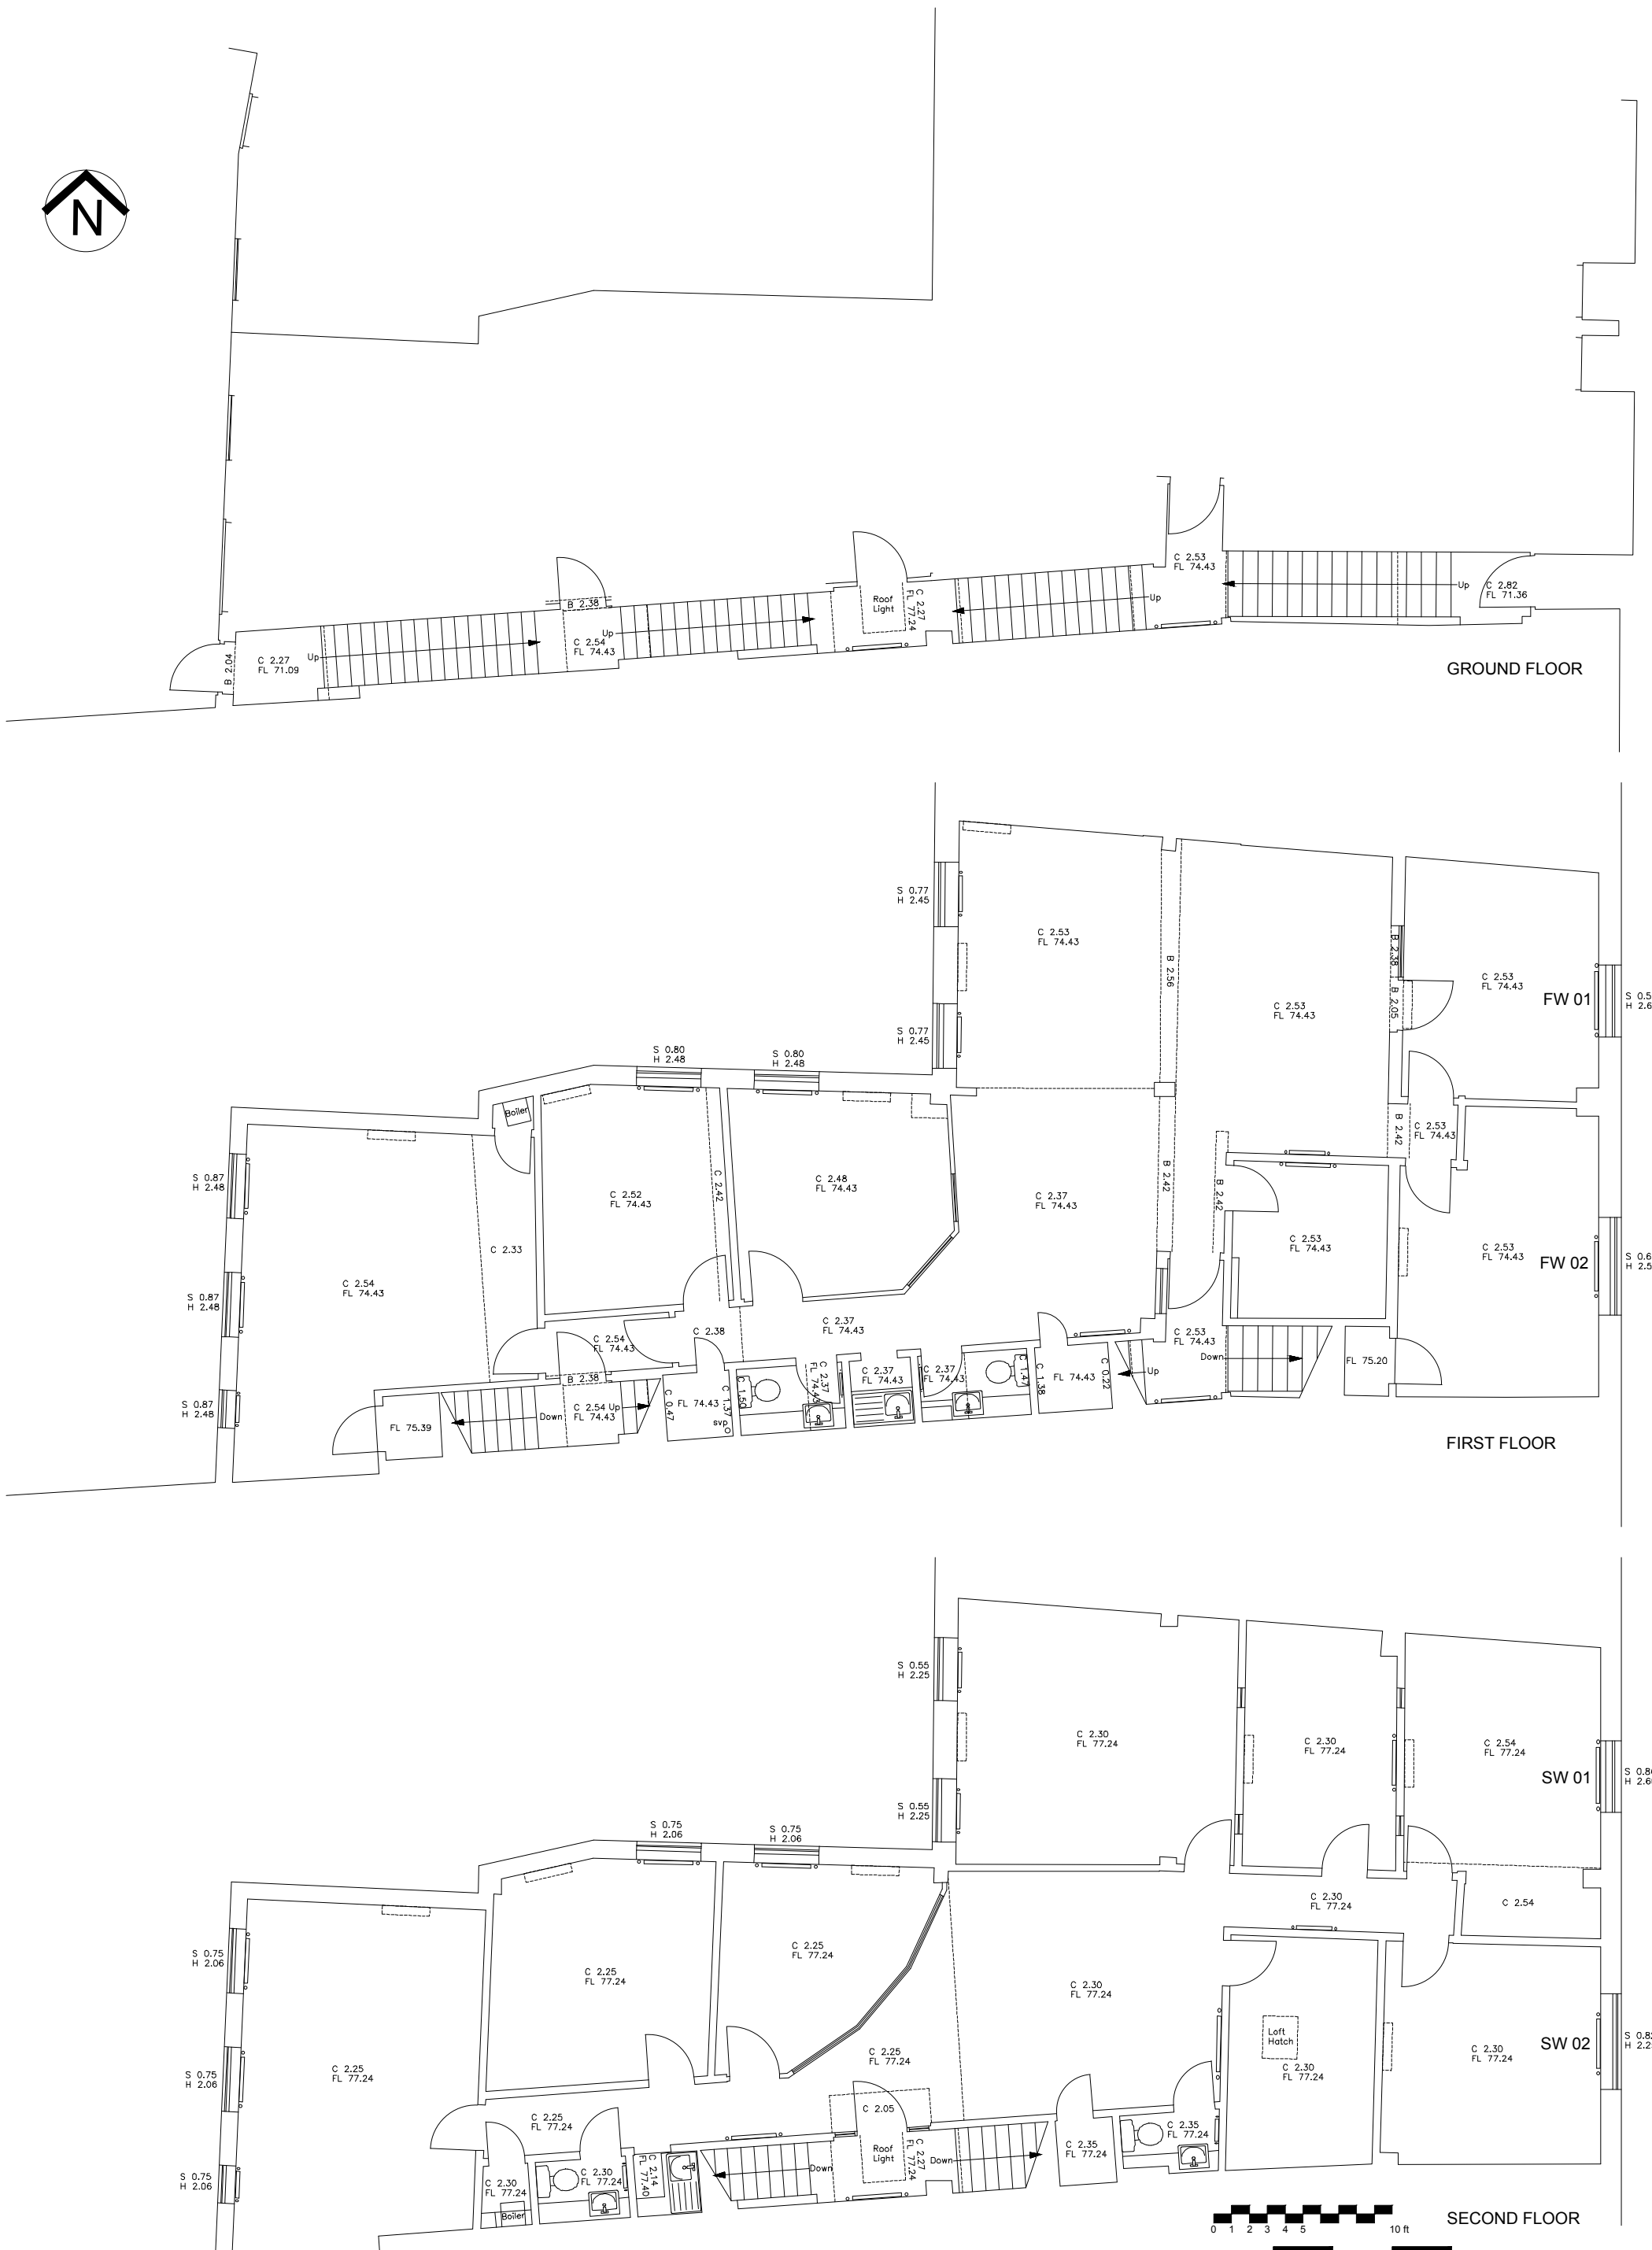

Floor Plans. 1:100 Scale @ A1