
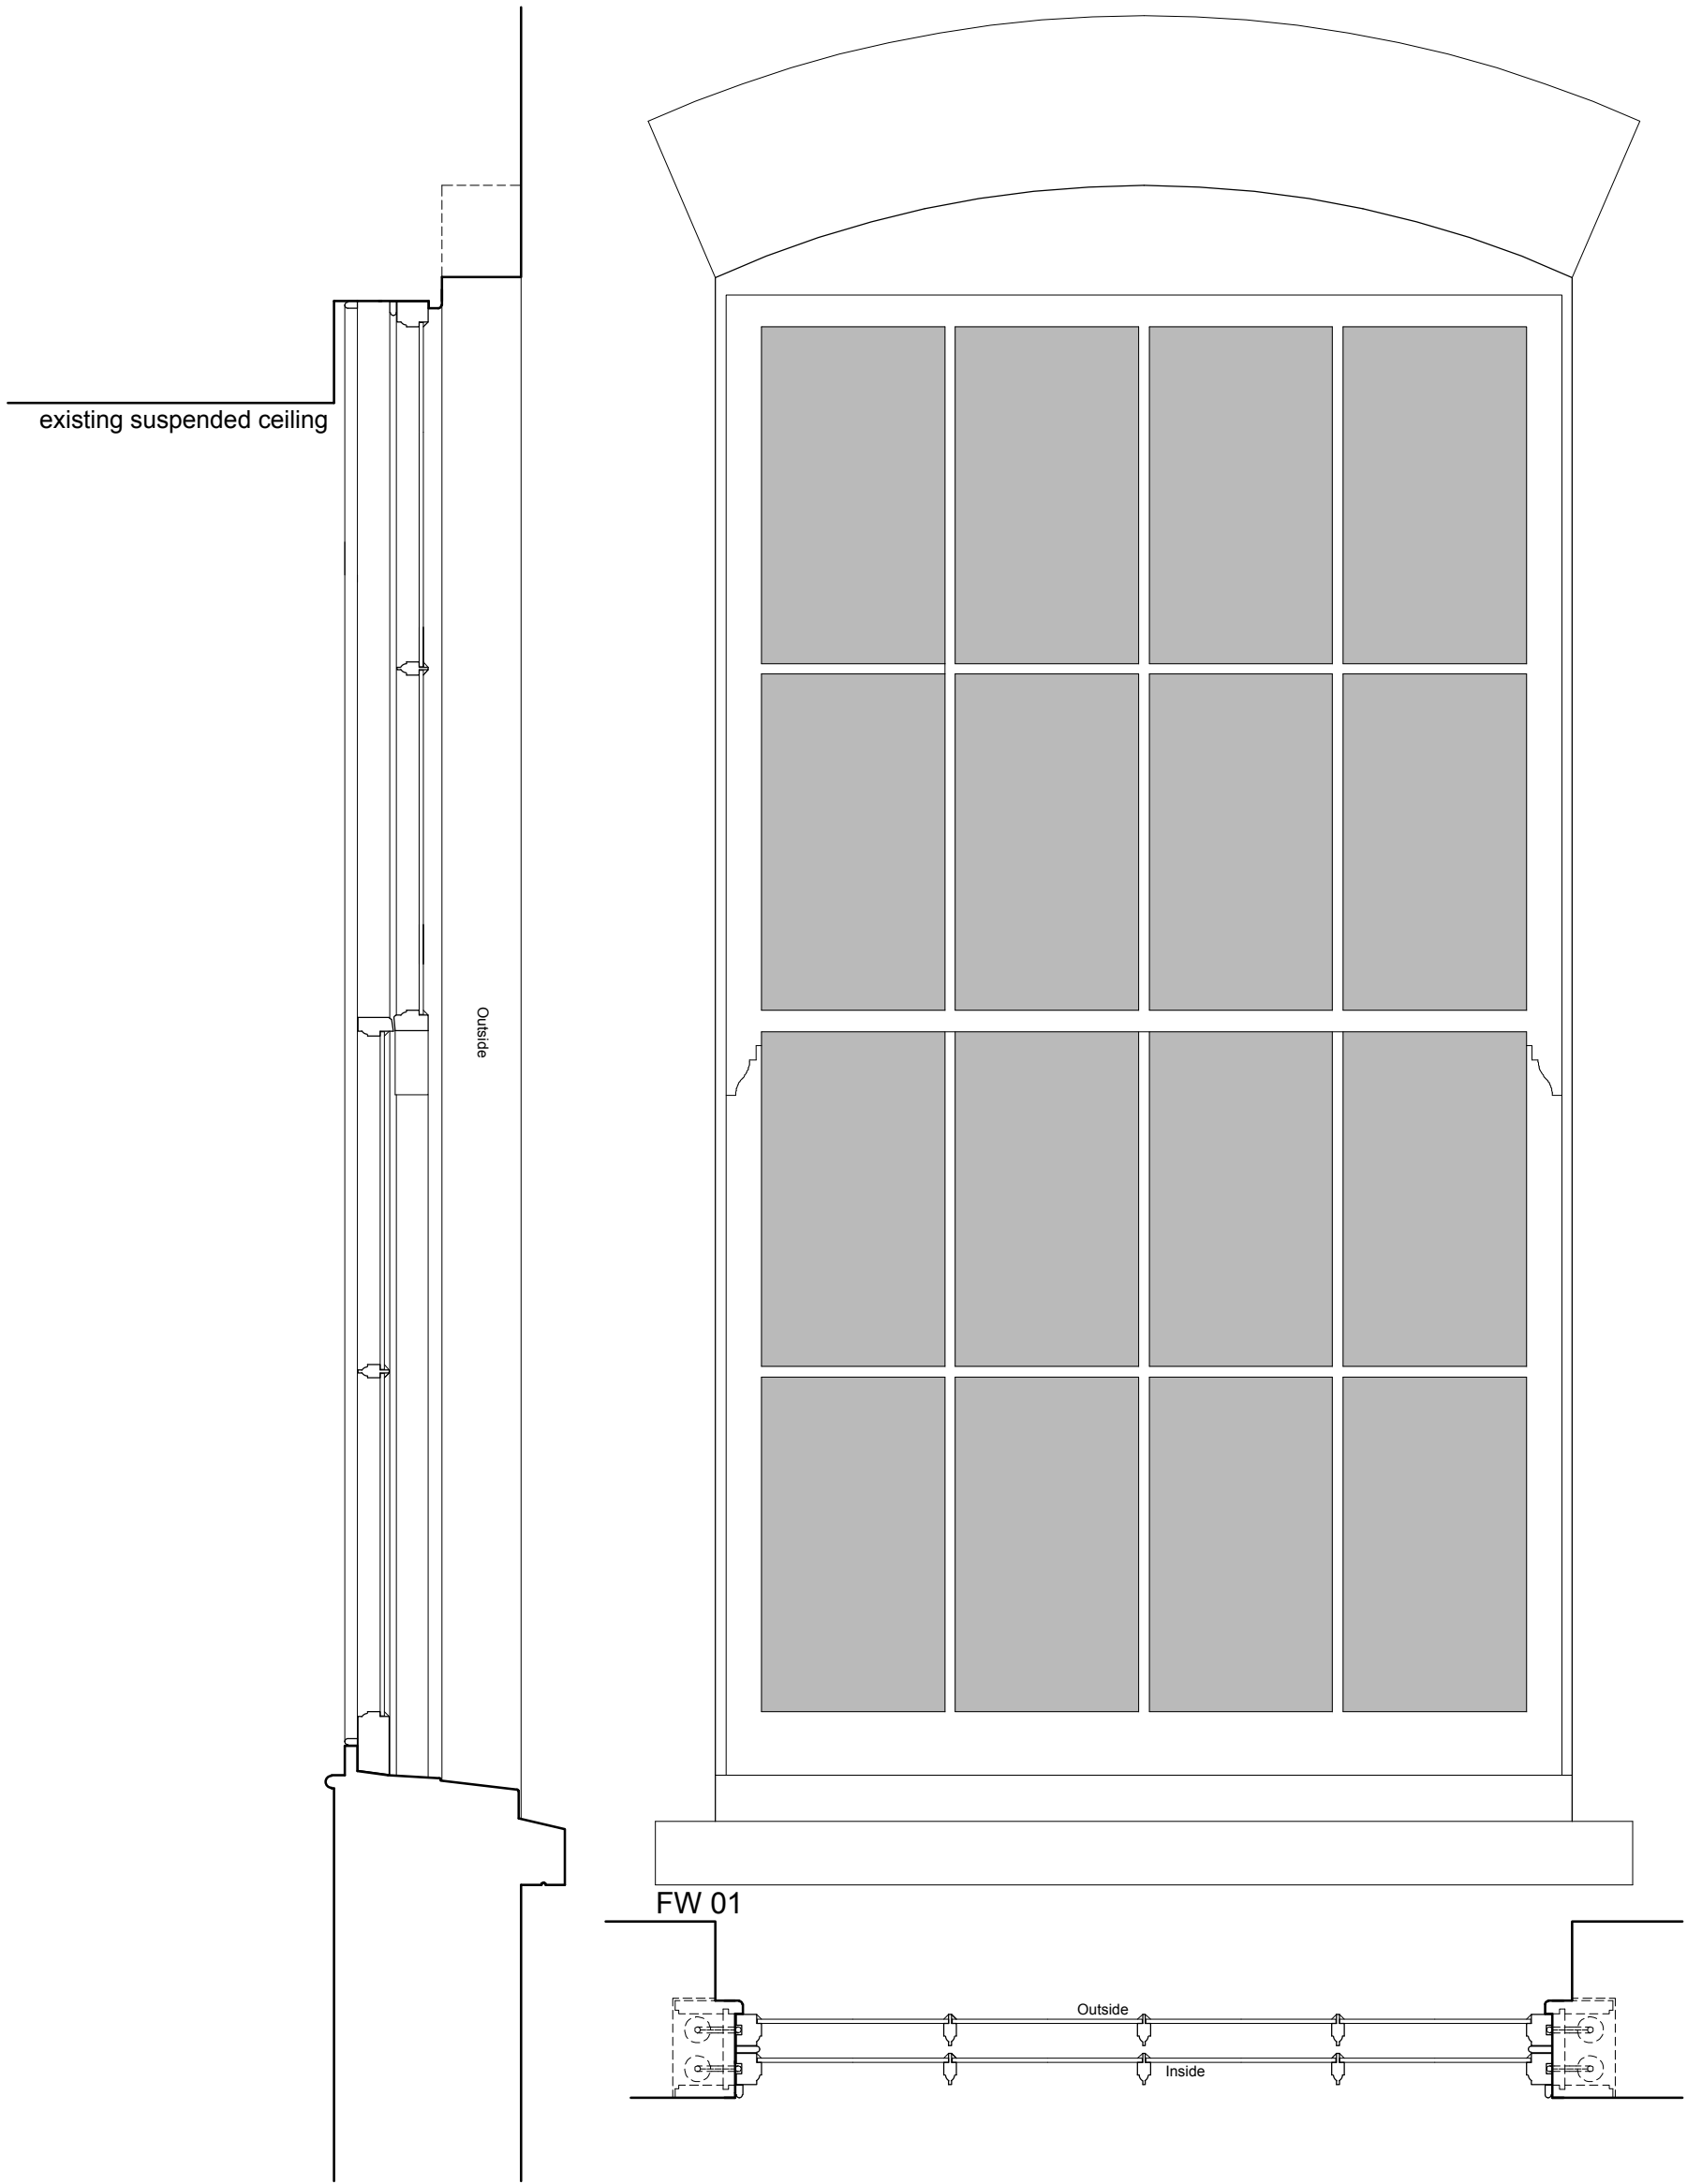
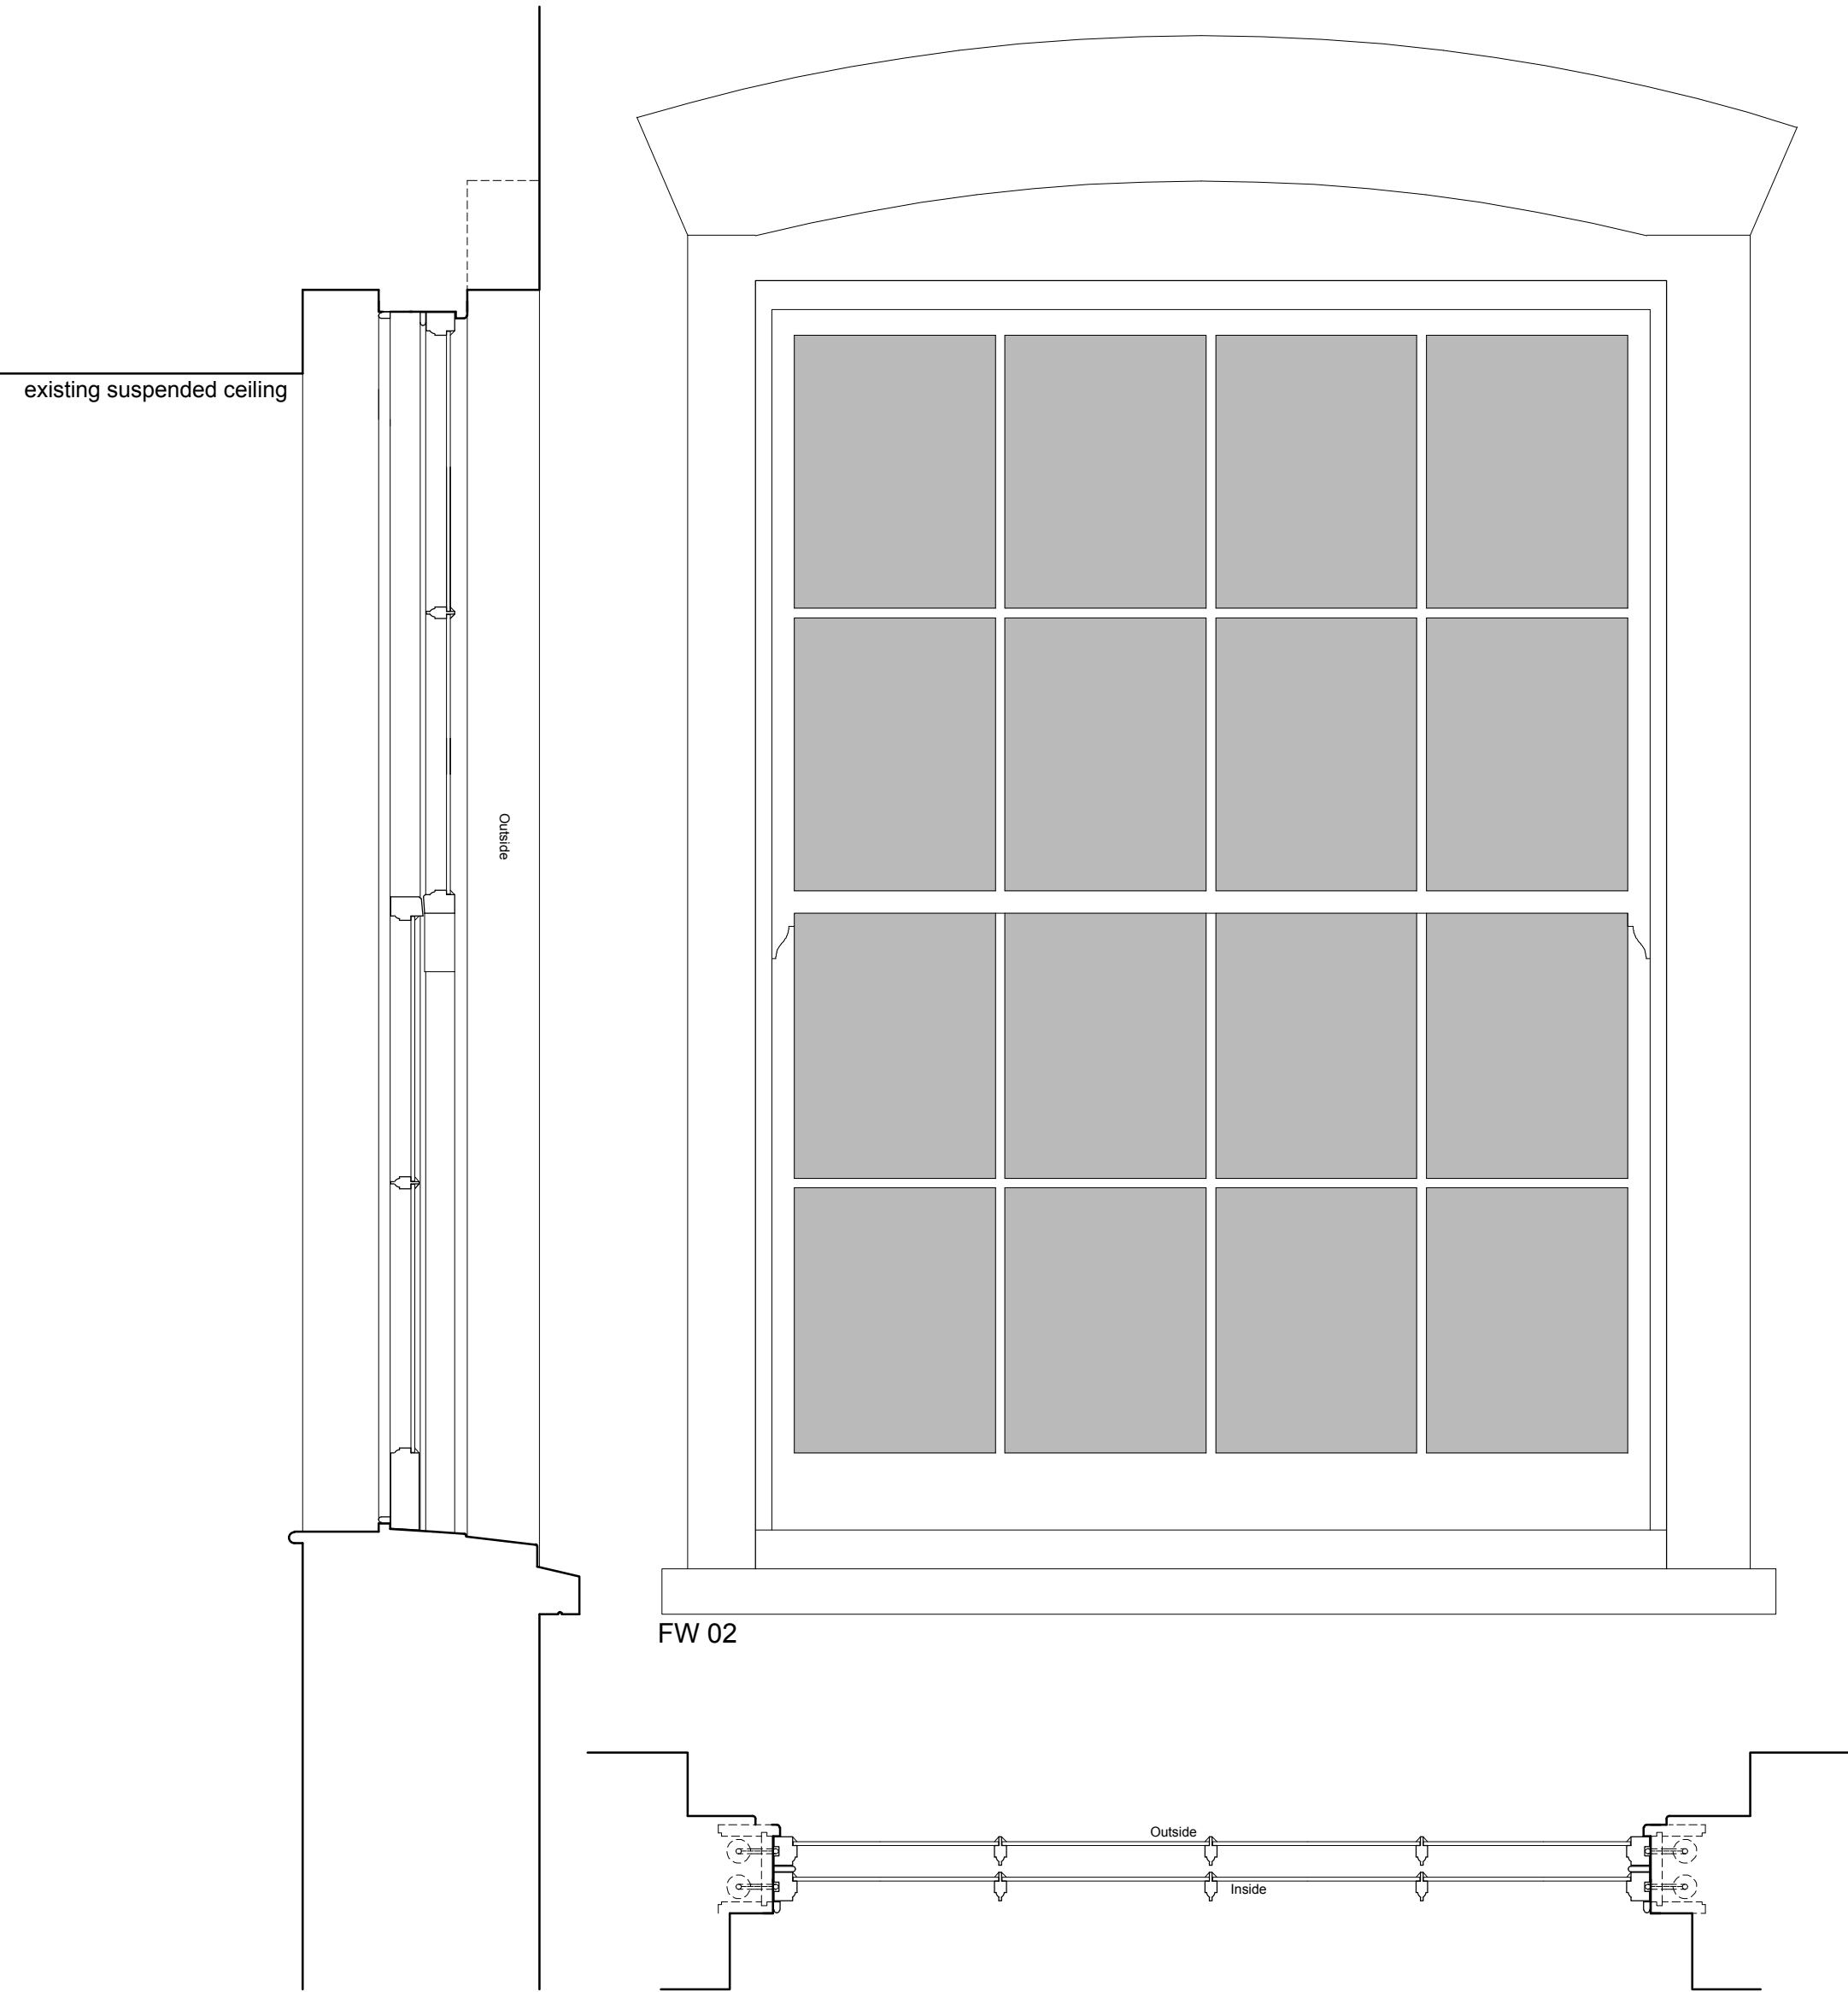
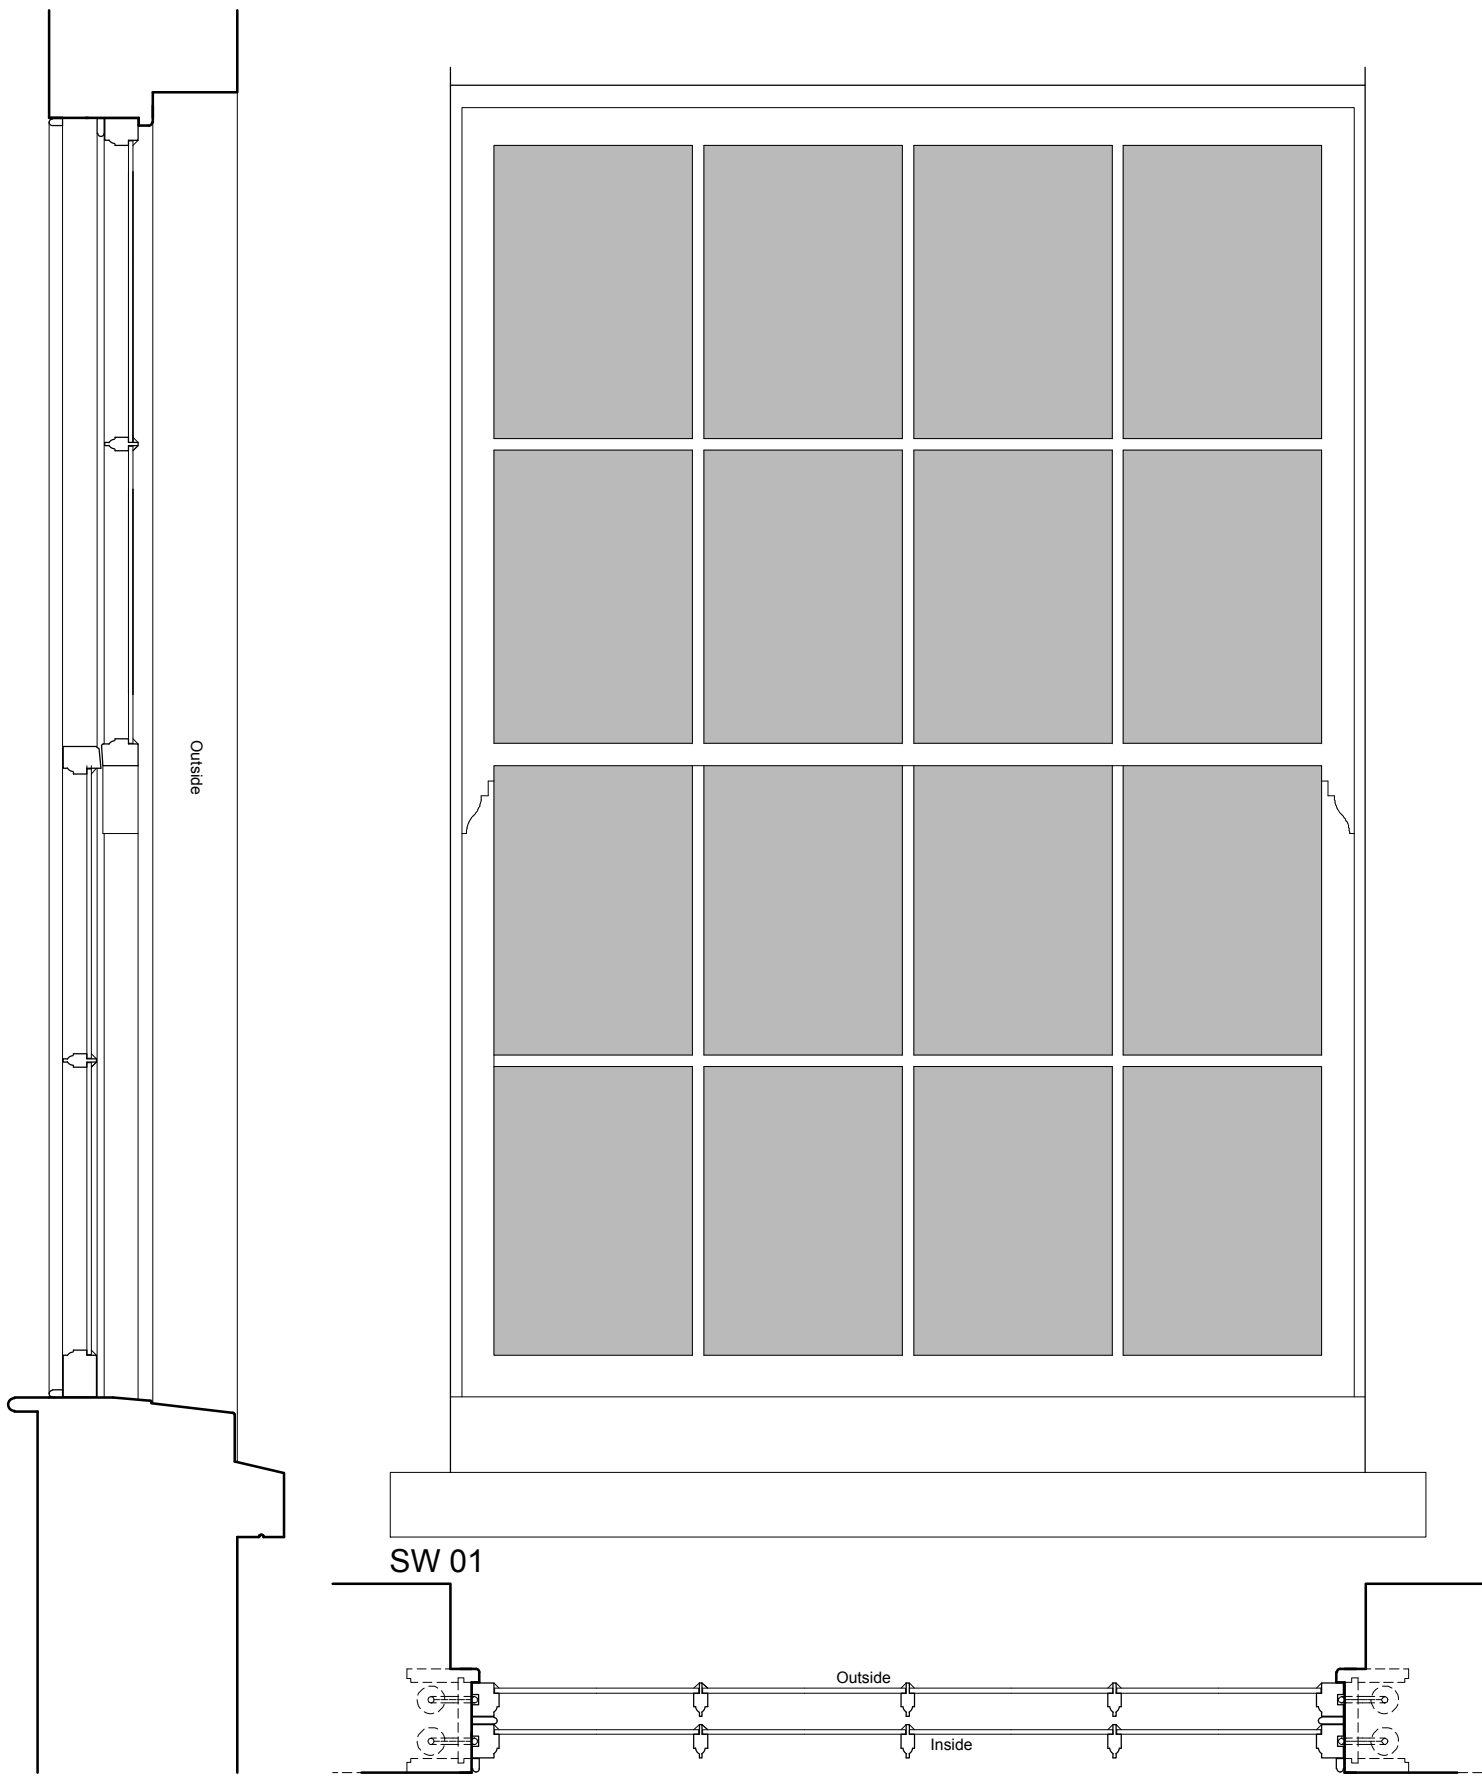


- Notes:
1. No proposed changes to any of the existing elevations
 2. All window structural openings and arrangement of opening lights to remain unchanged.
 3. Existing Window Boxes to remain in position and unaltered.

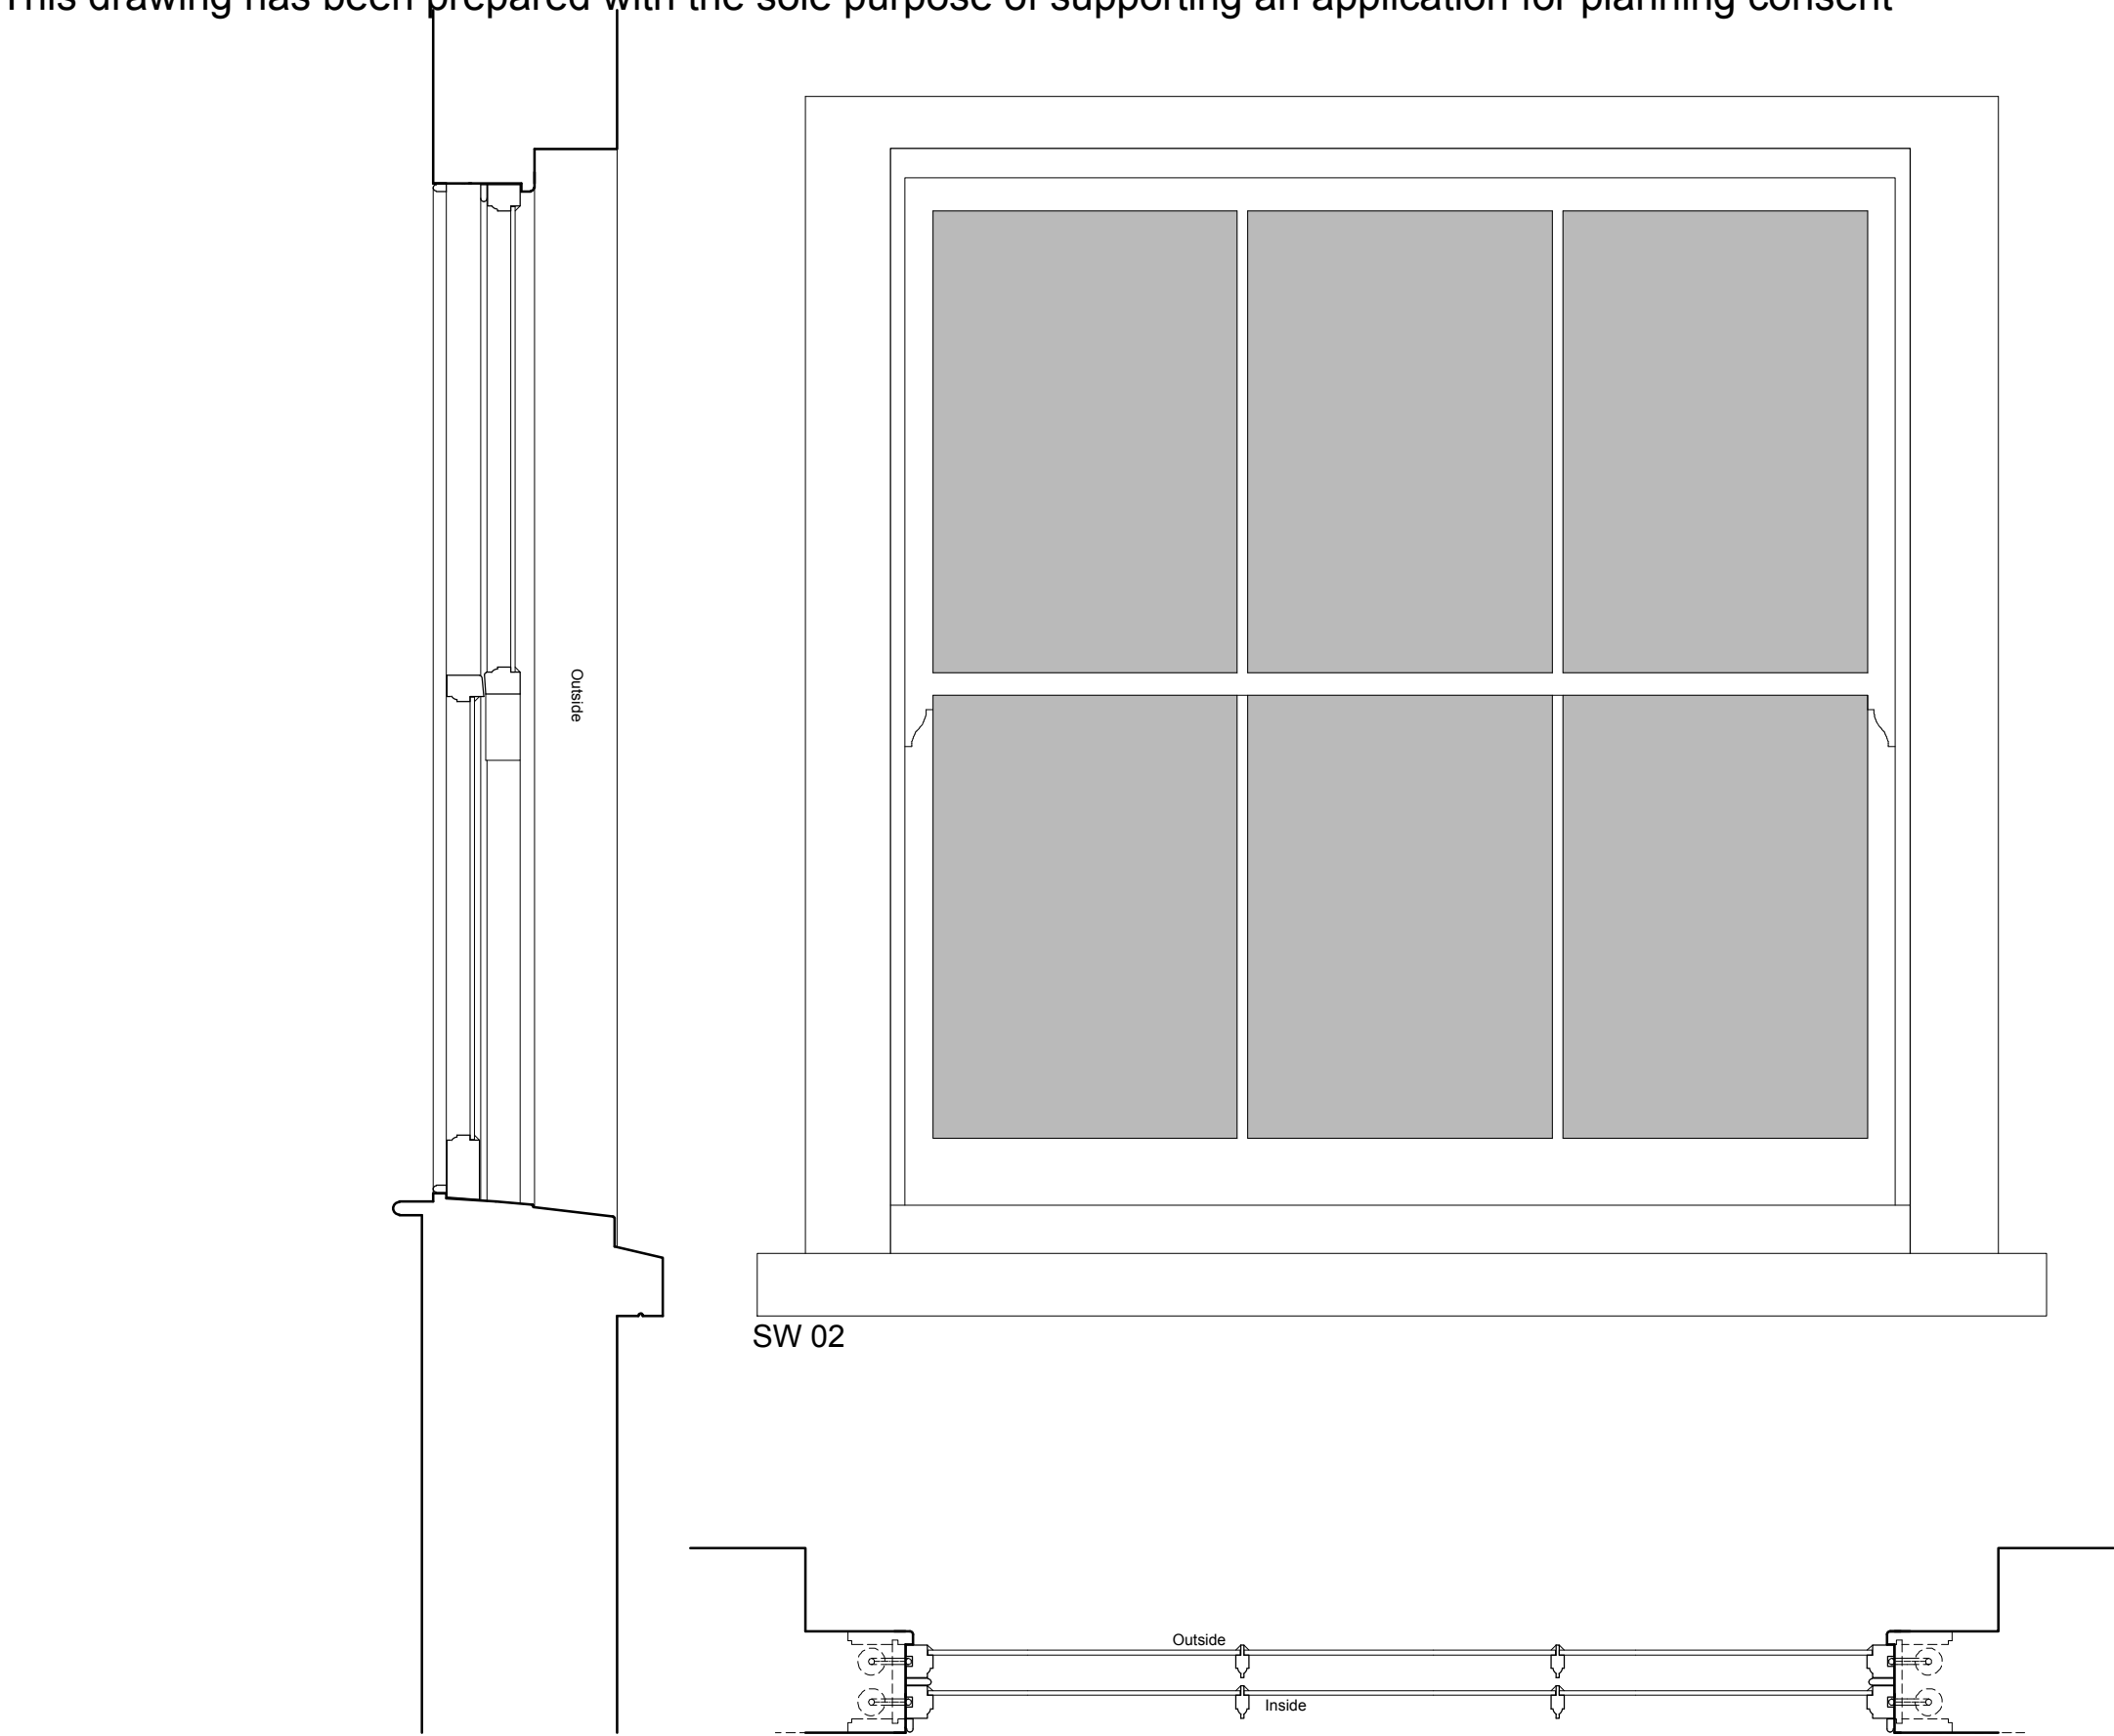

Project **3 & 4 Market Place**
Wokingham RG40 1AL

Client **The Englefield Estate**
Drawing **Existing Window Details.**
Scale **1:10 as indicated @ A1**
Date **November 2025**
Drawn **tdc**

ATP architecture

The Wash House
42 Church Street
Hungerford
RG17 0JH

Drawing No.
2506 PL 002