
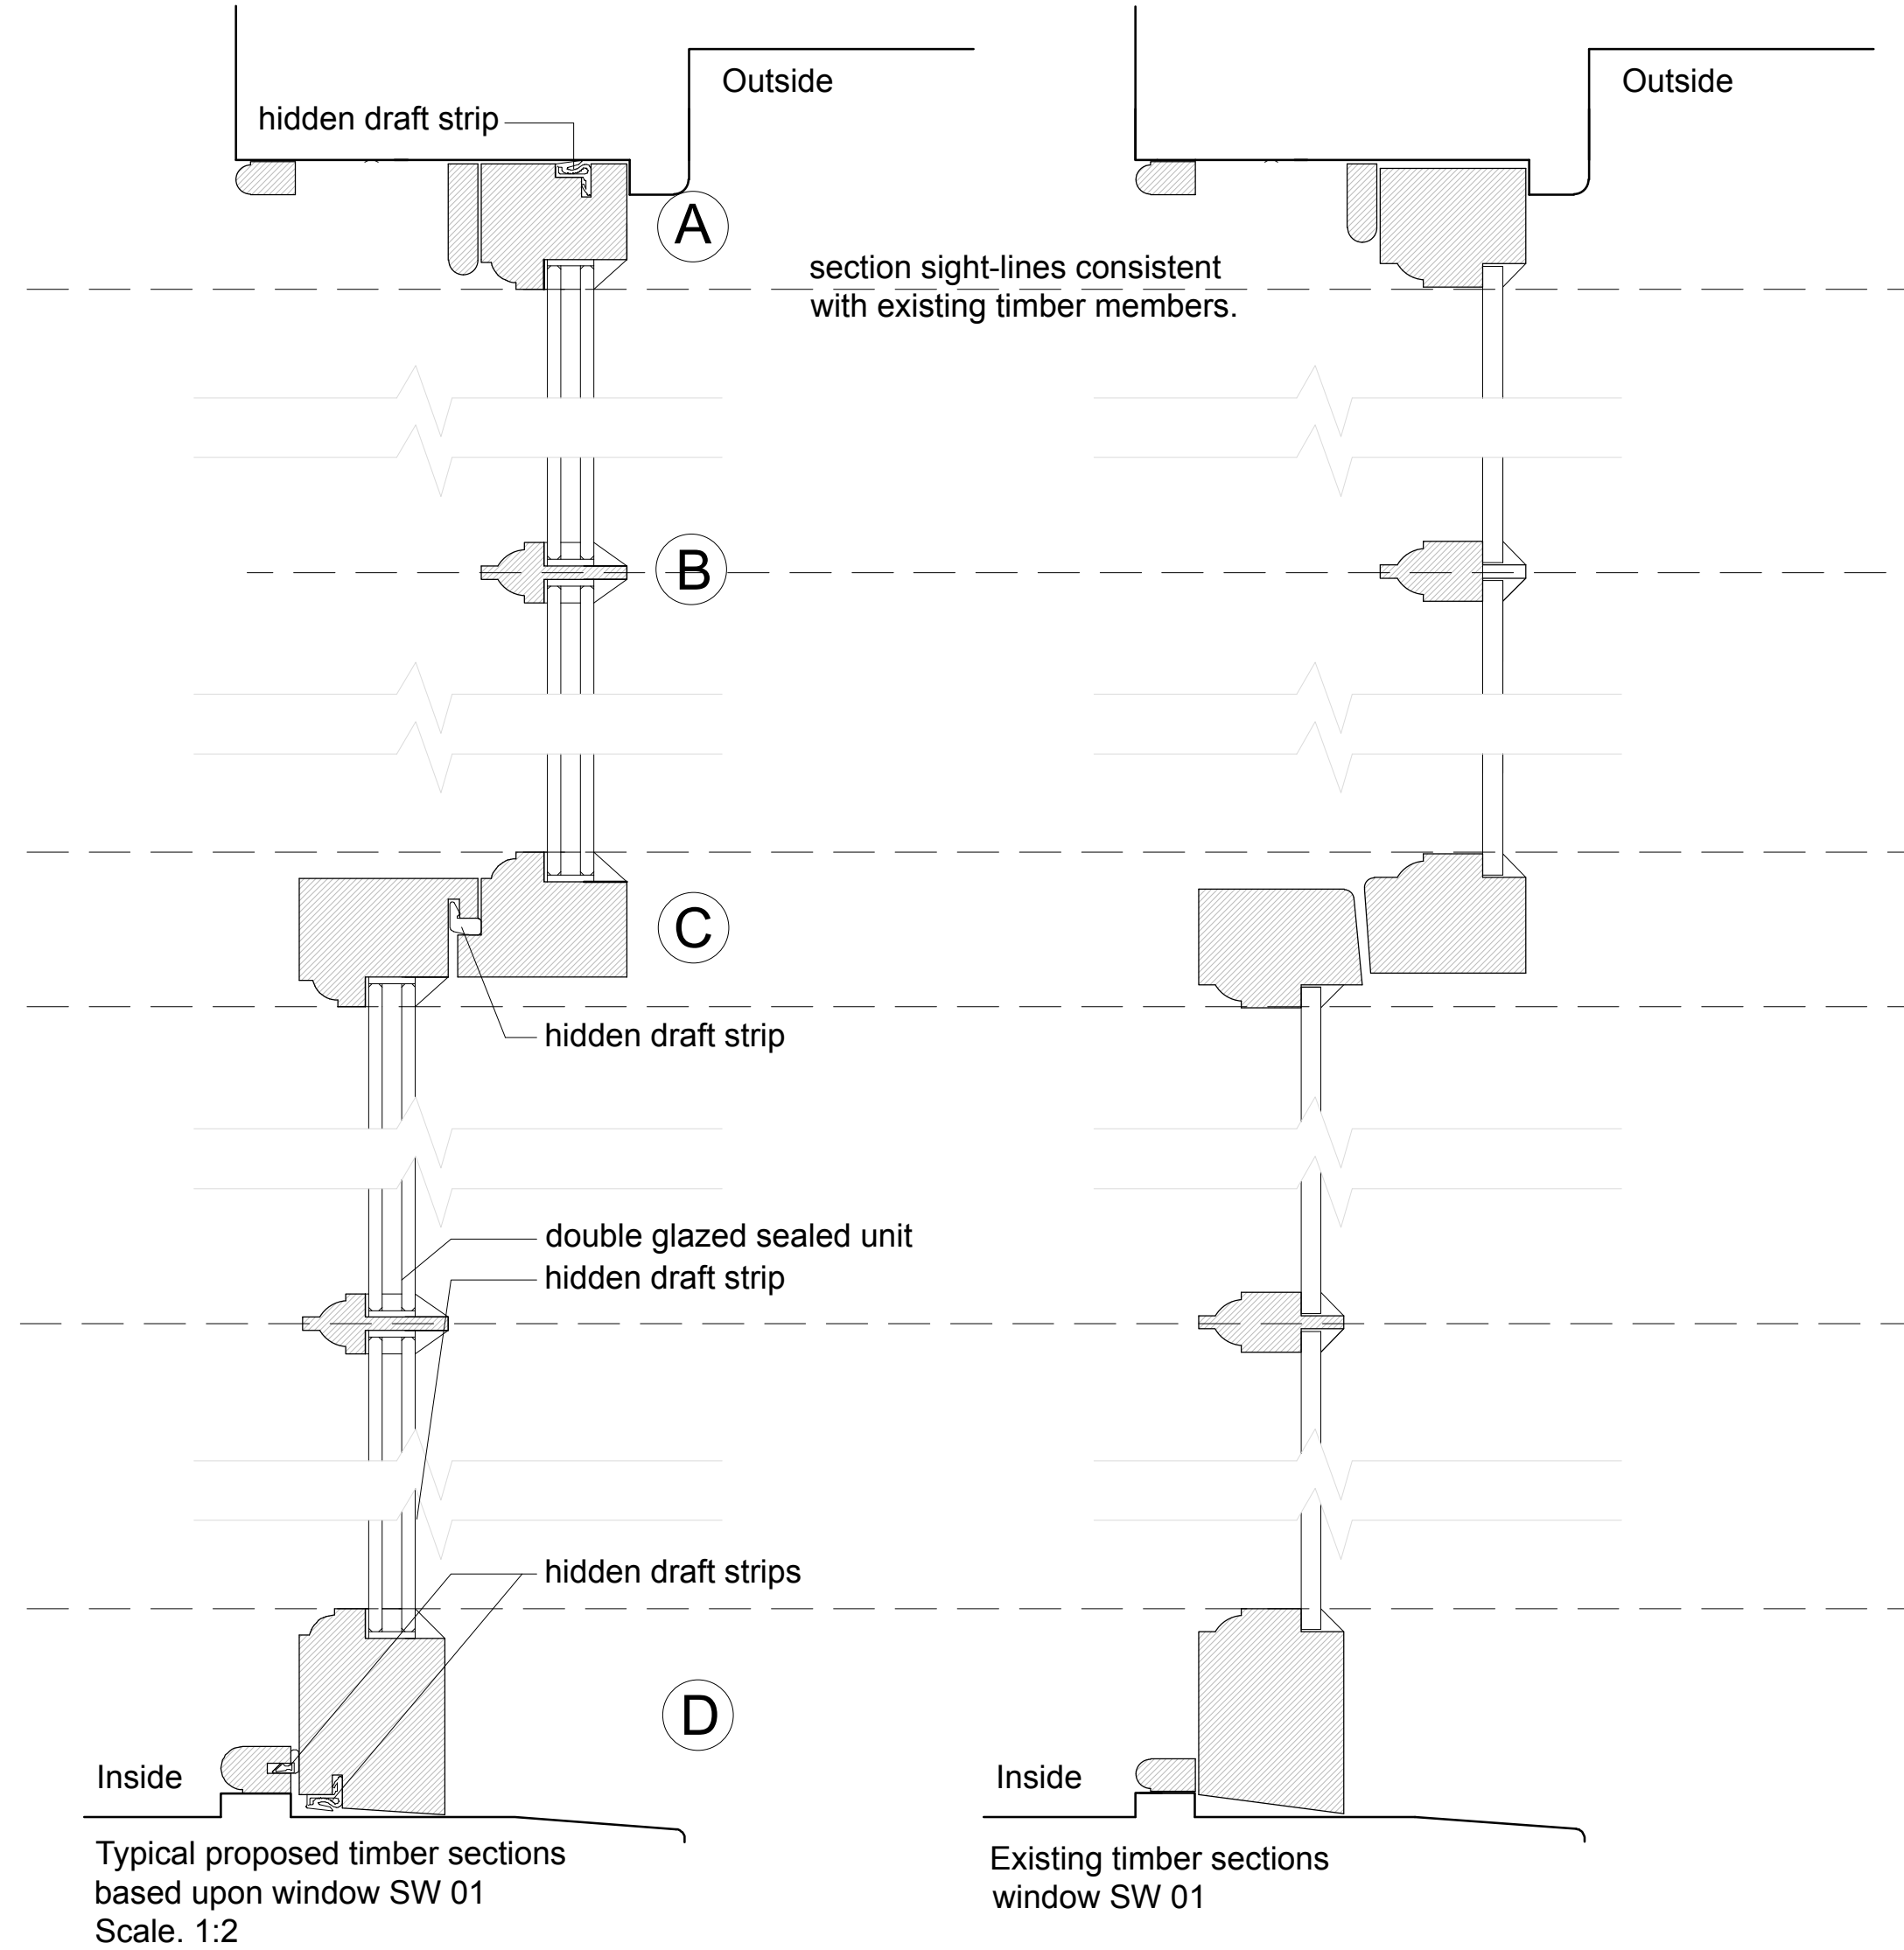
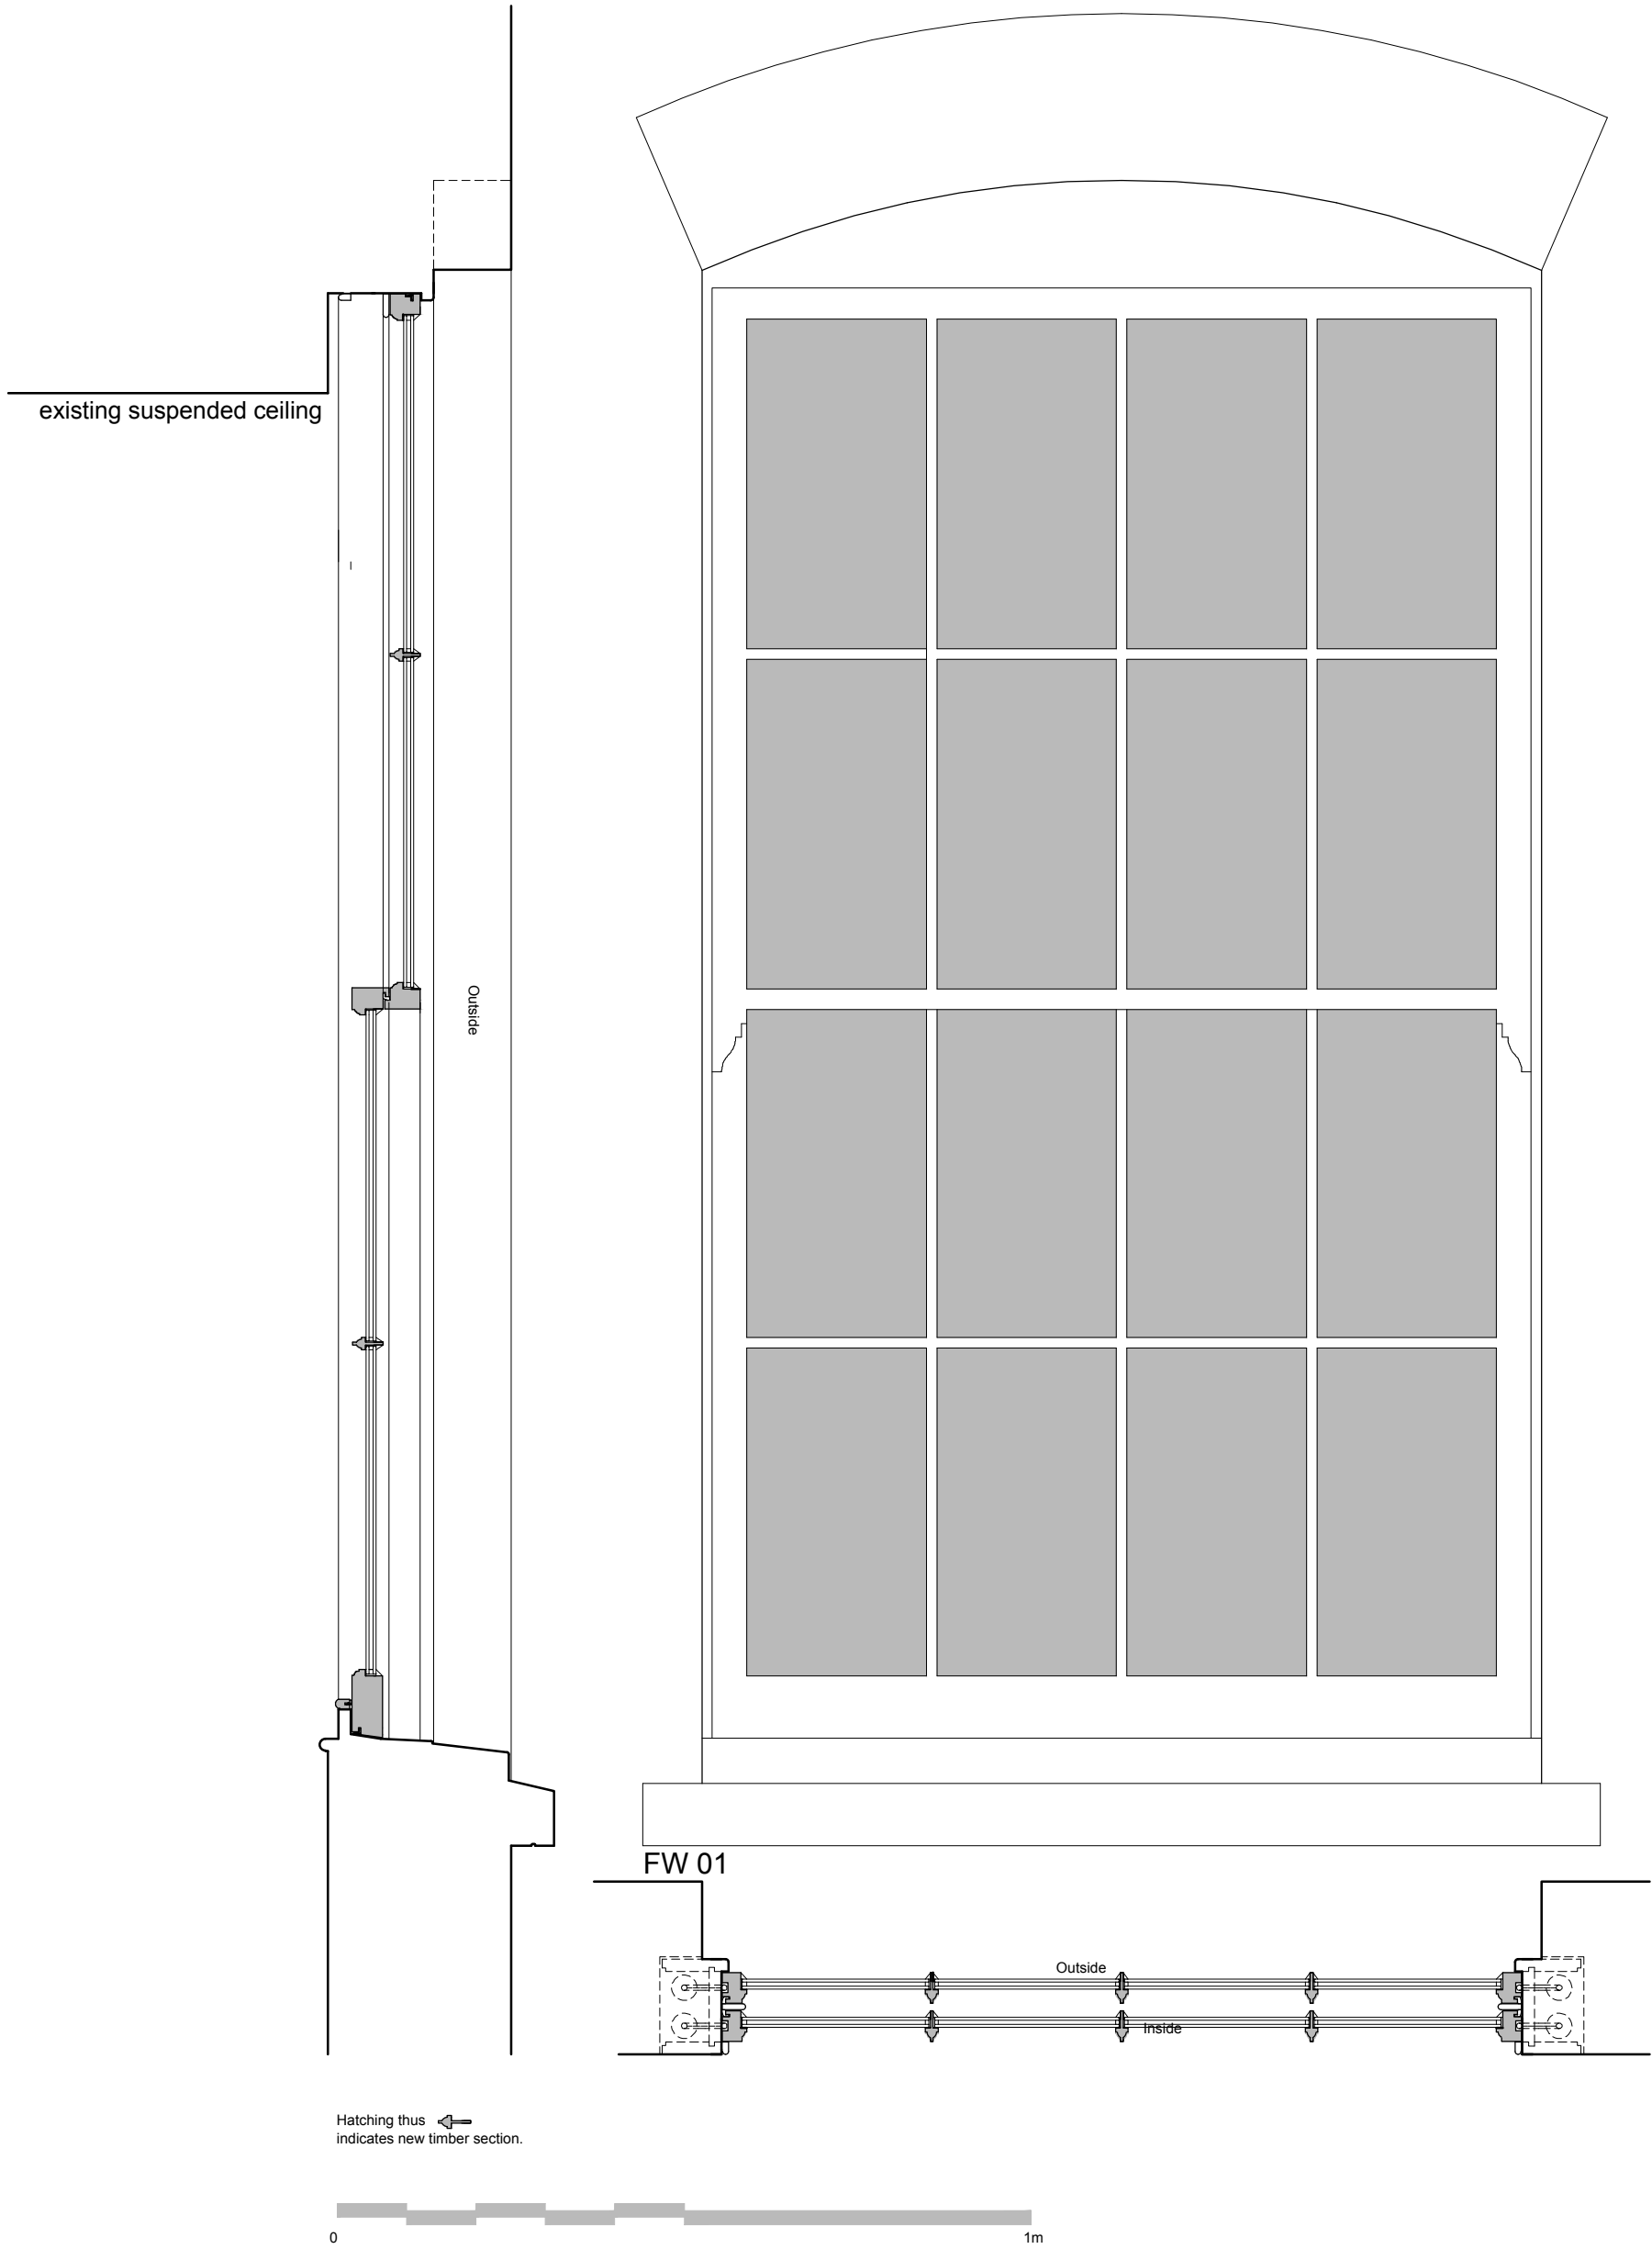
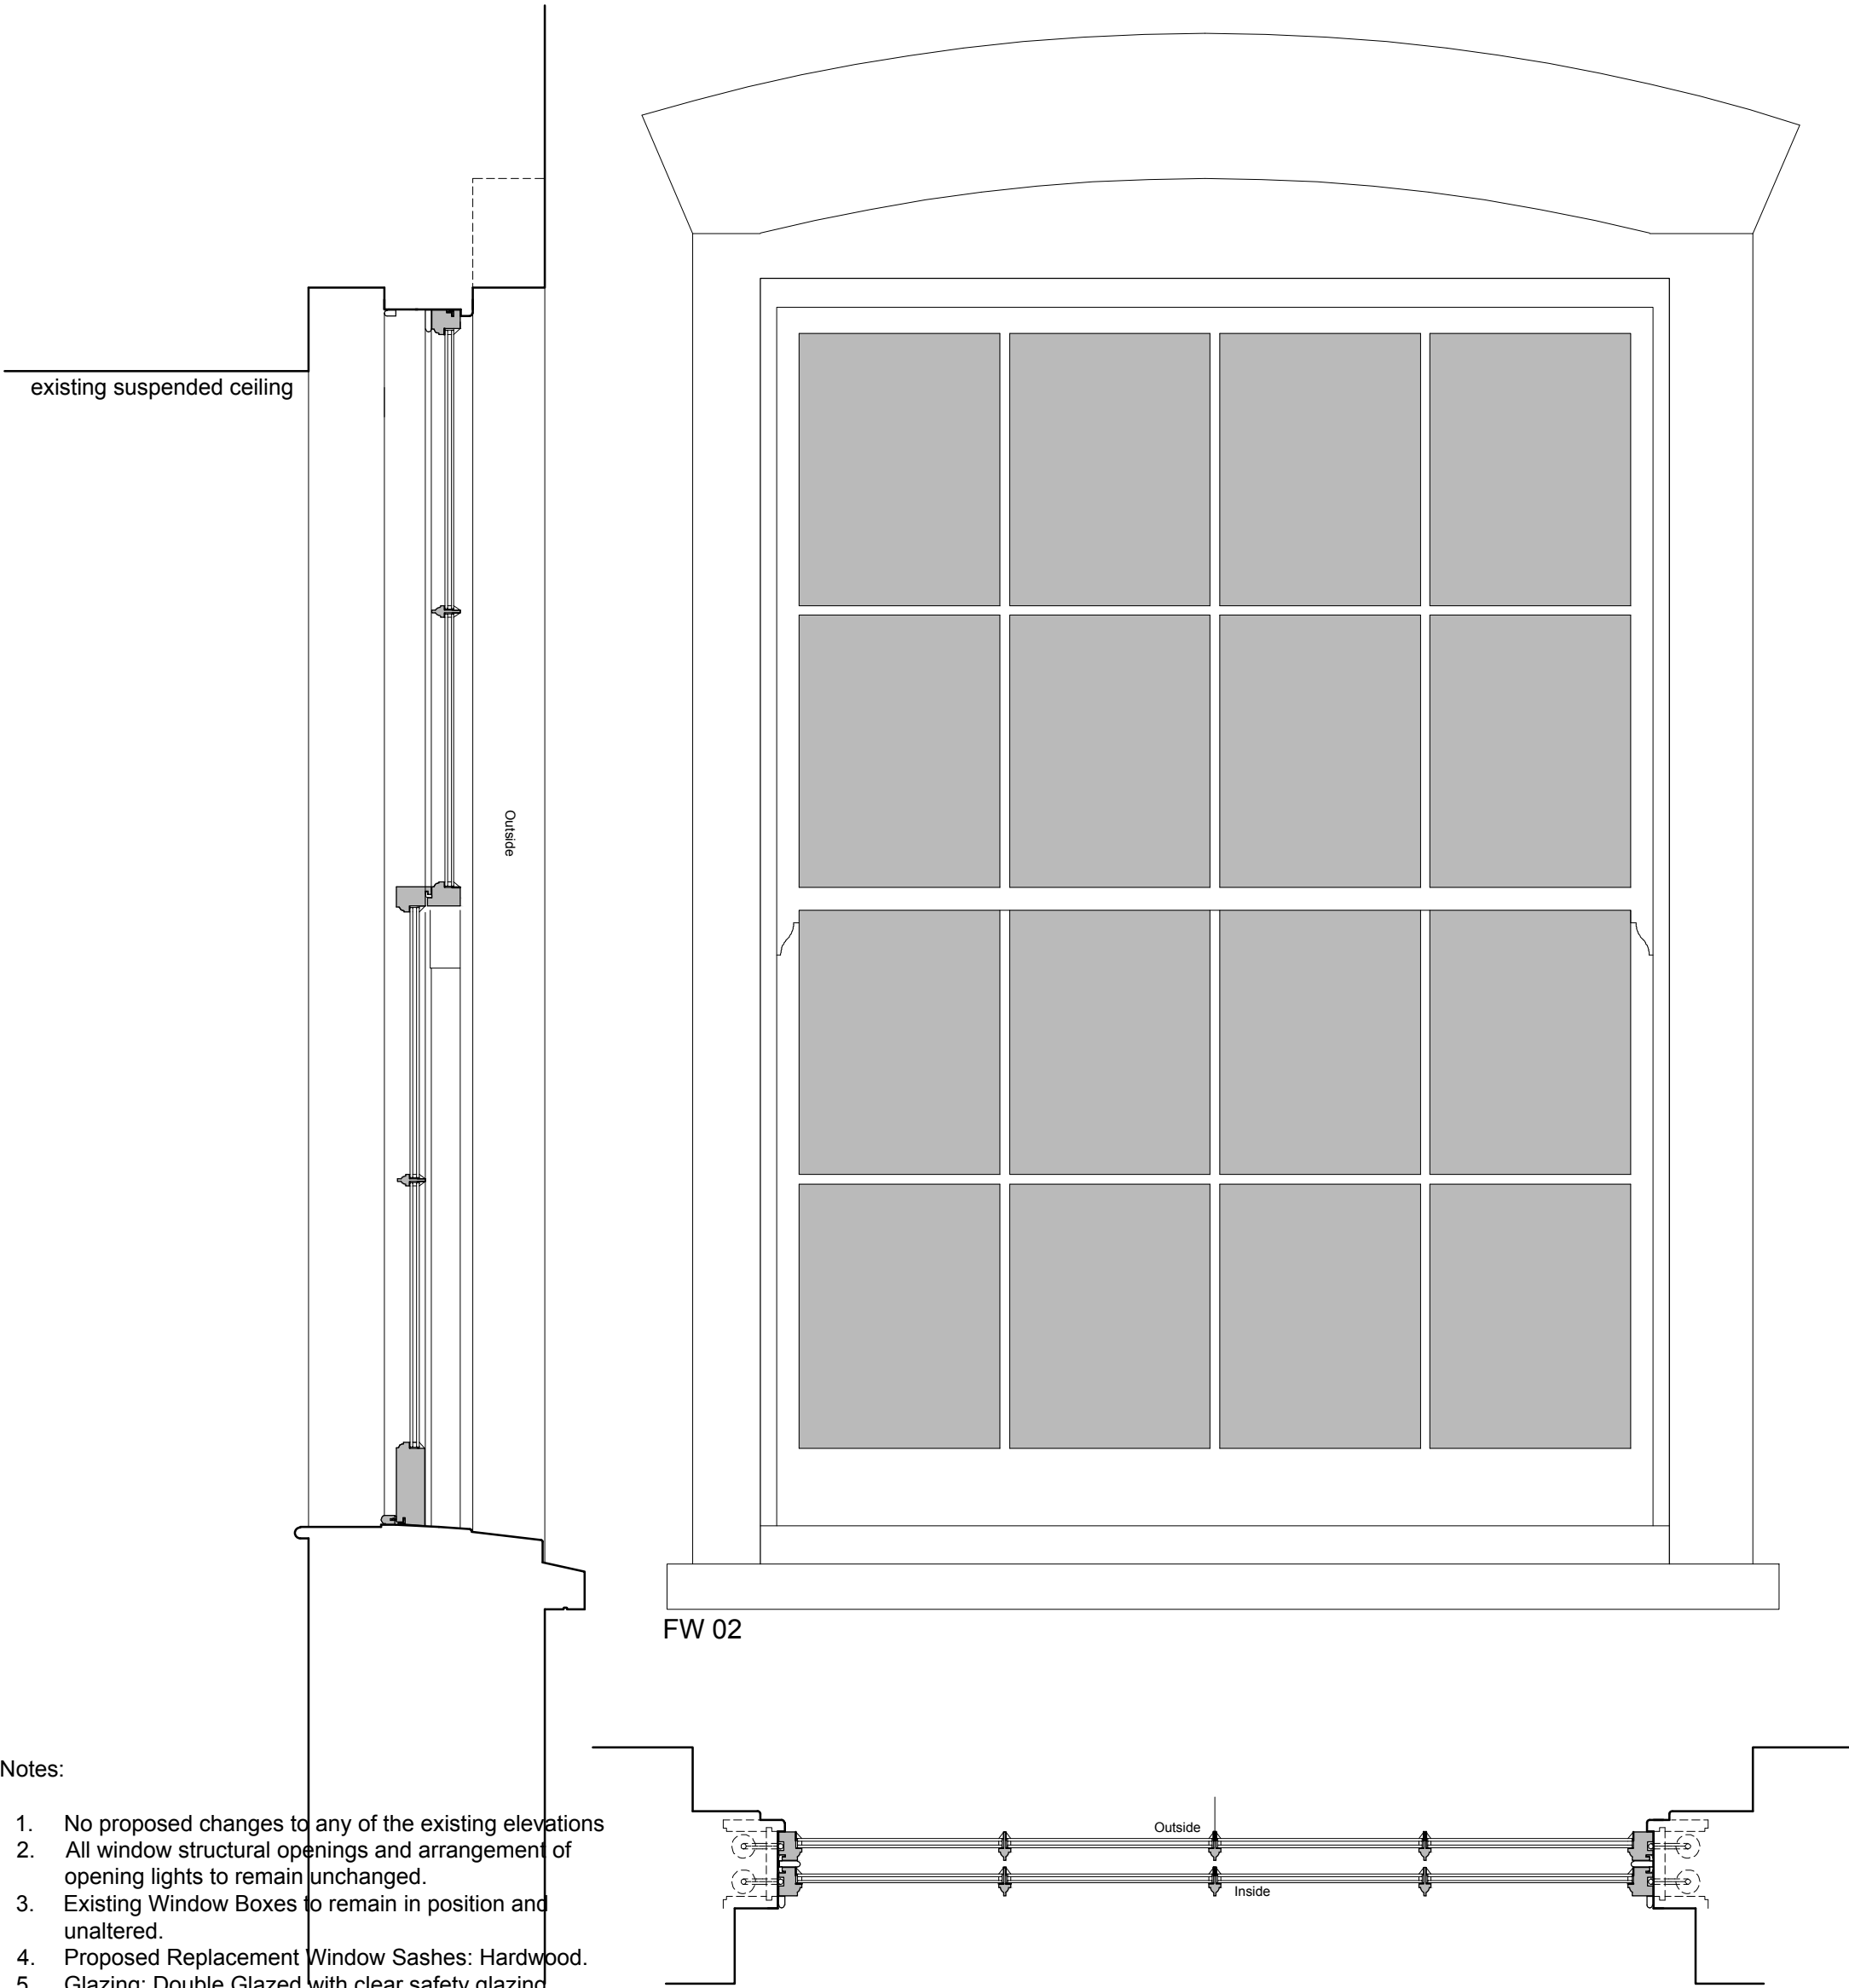
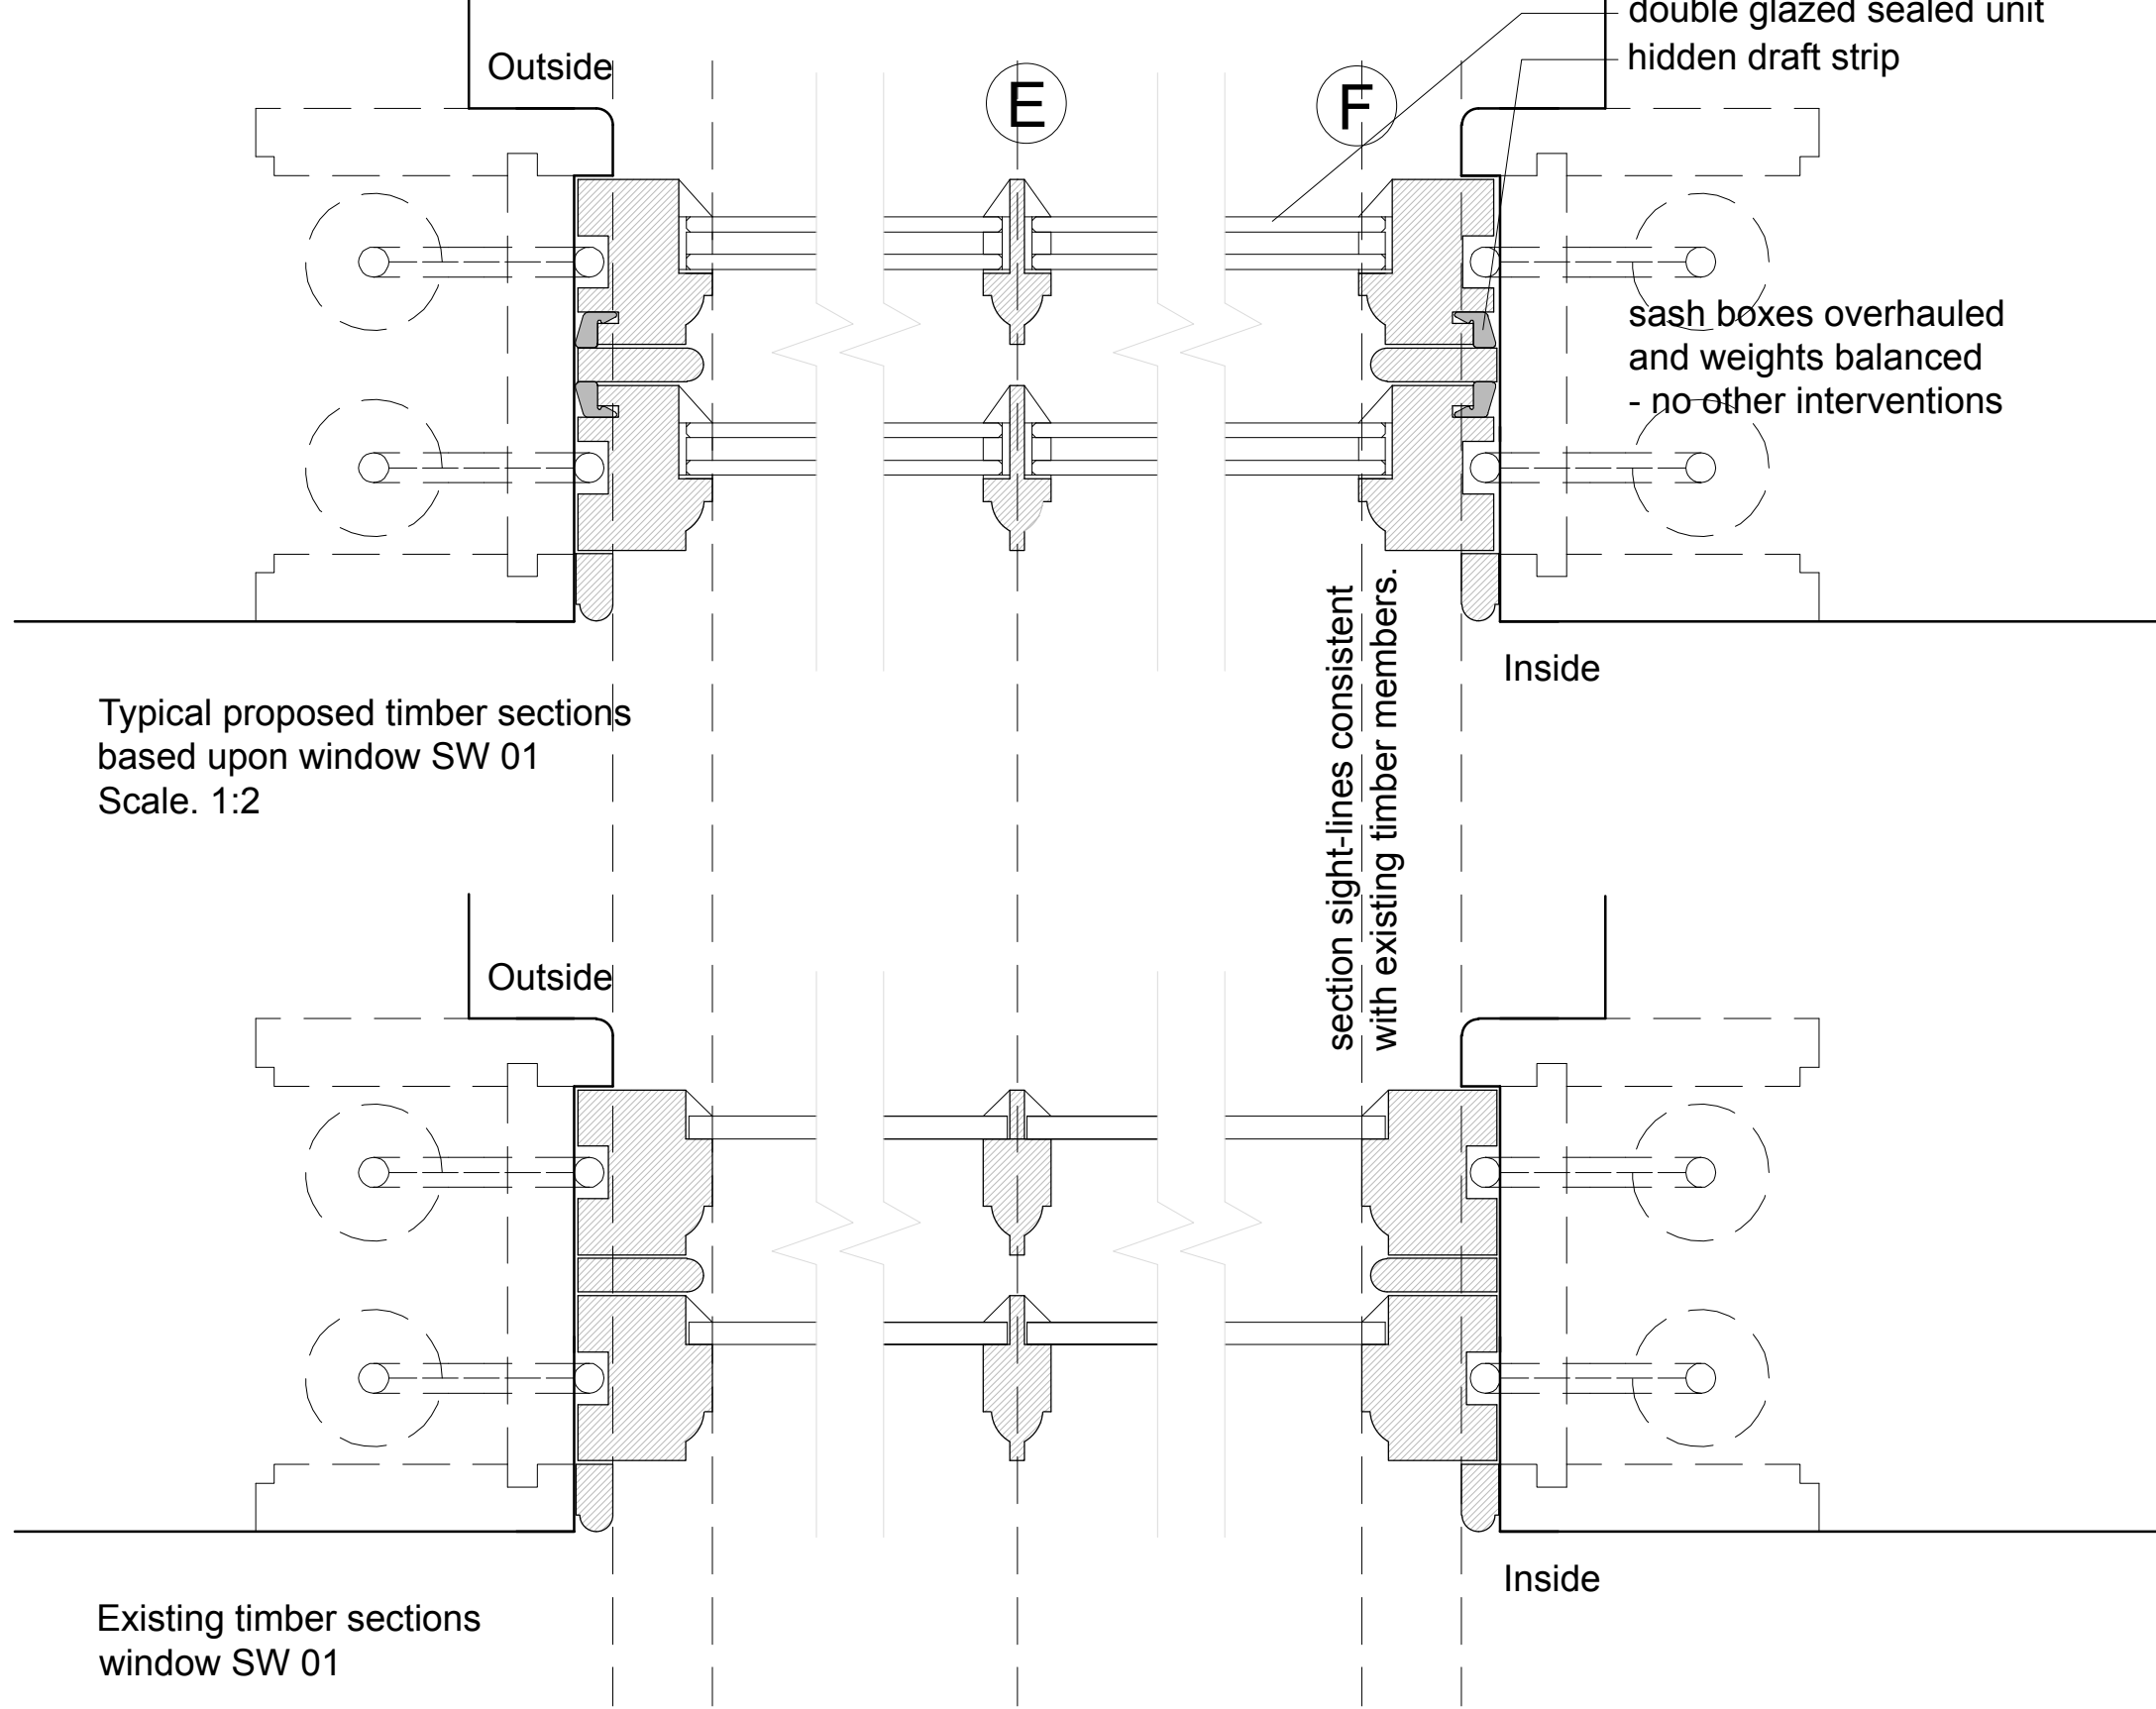
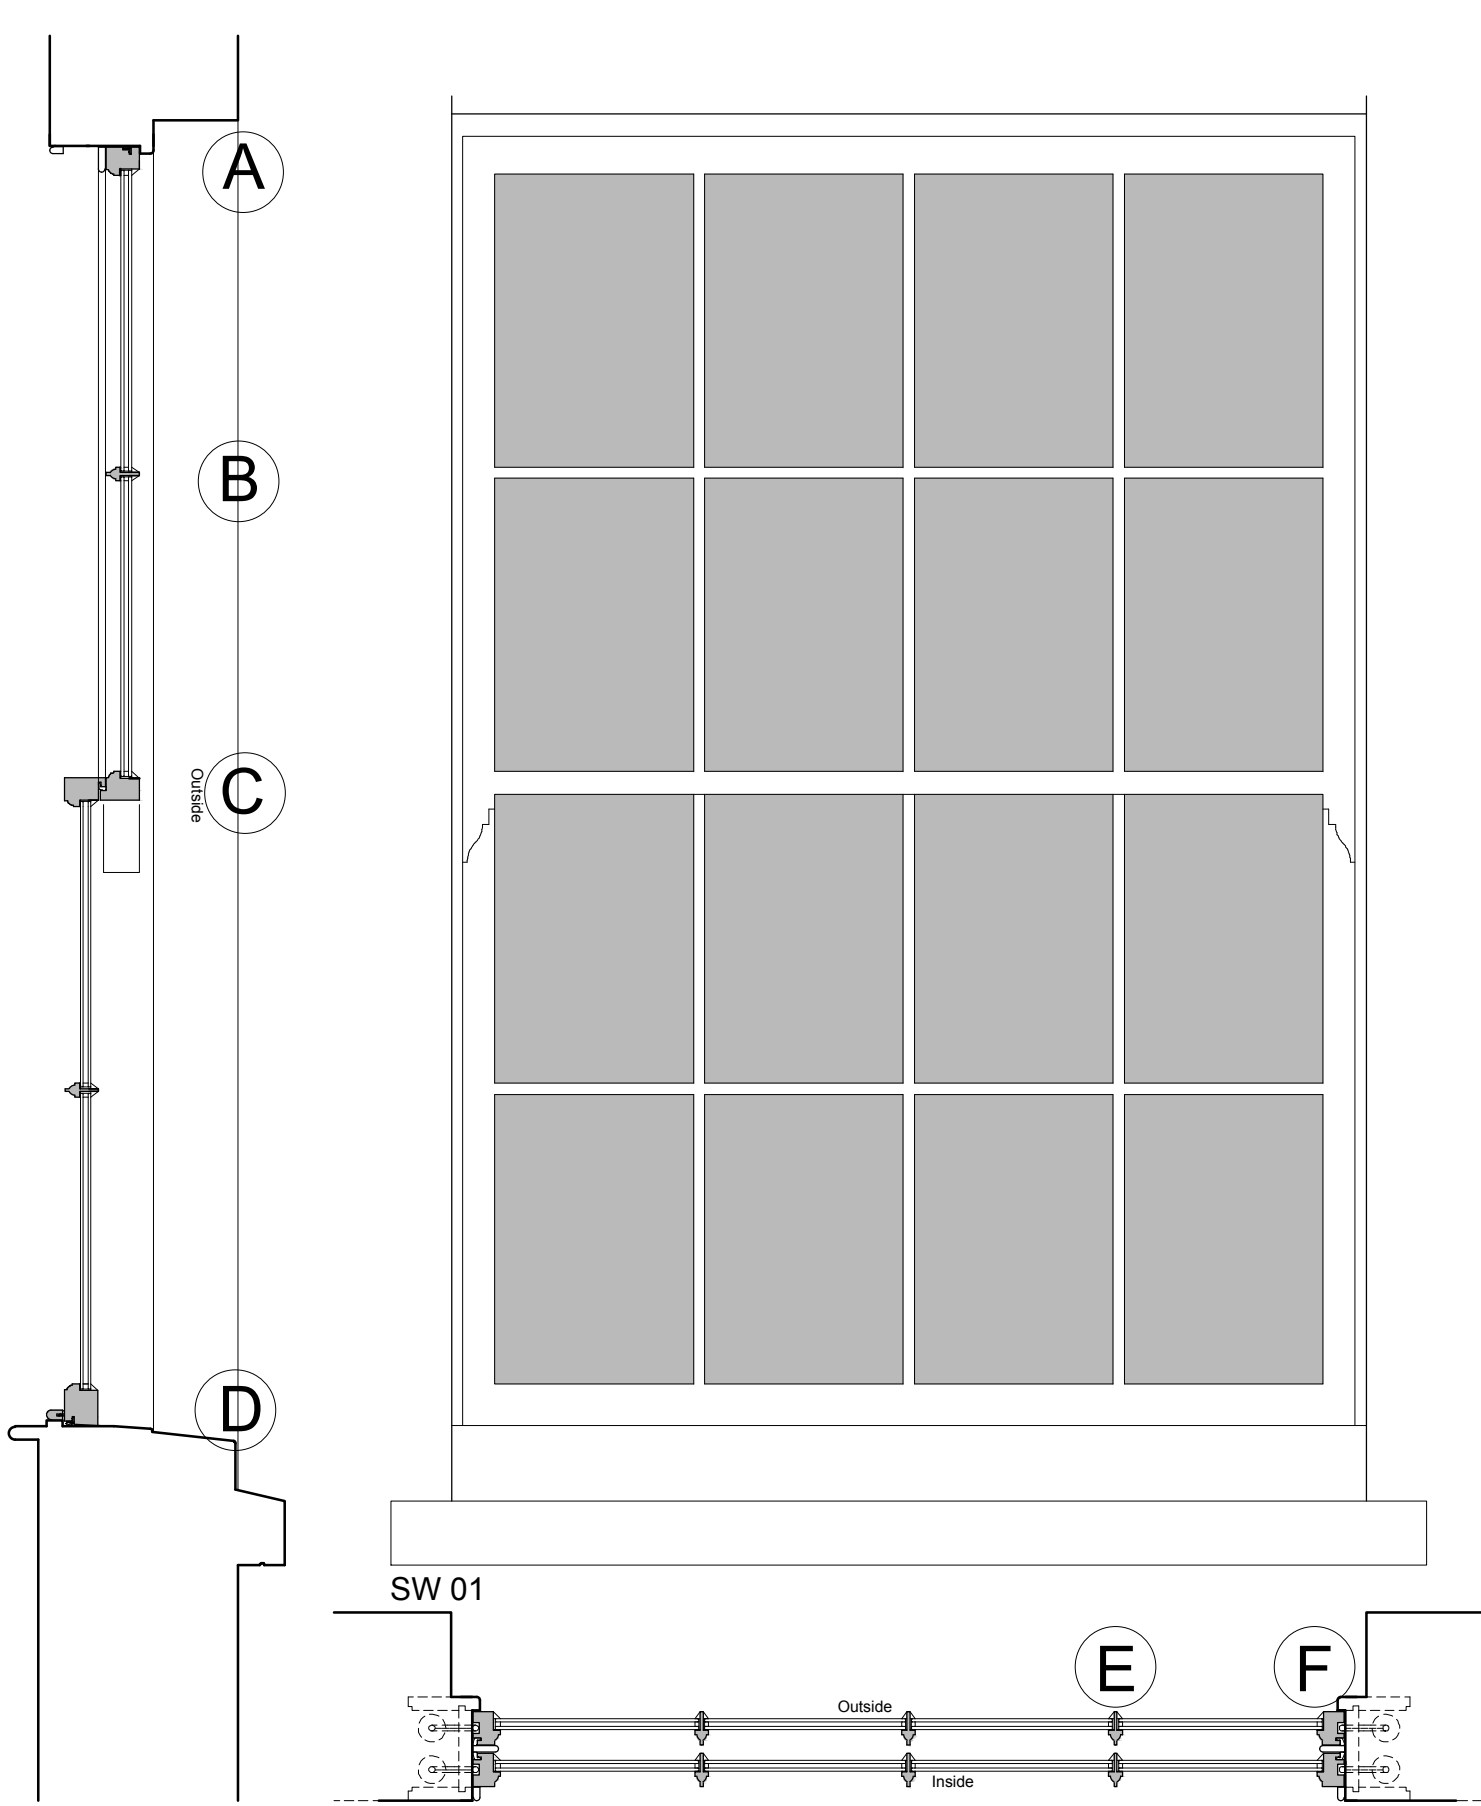


This drawing has been prepared with the sole purpose of supporting an application for planning consent

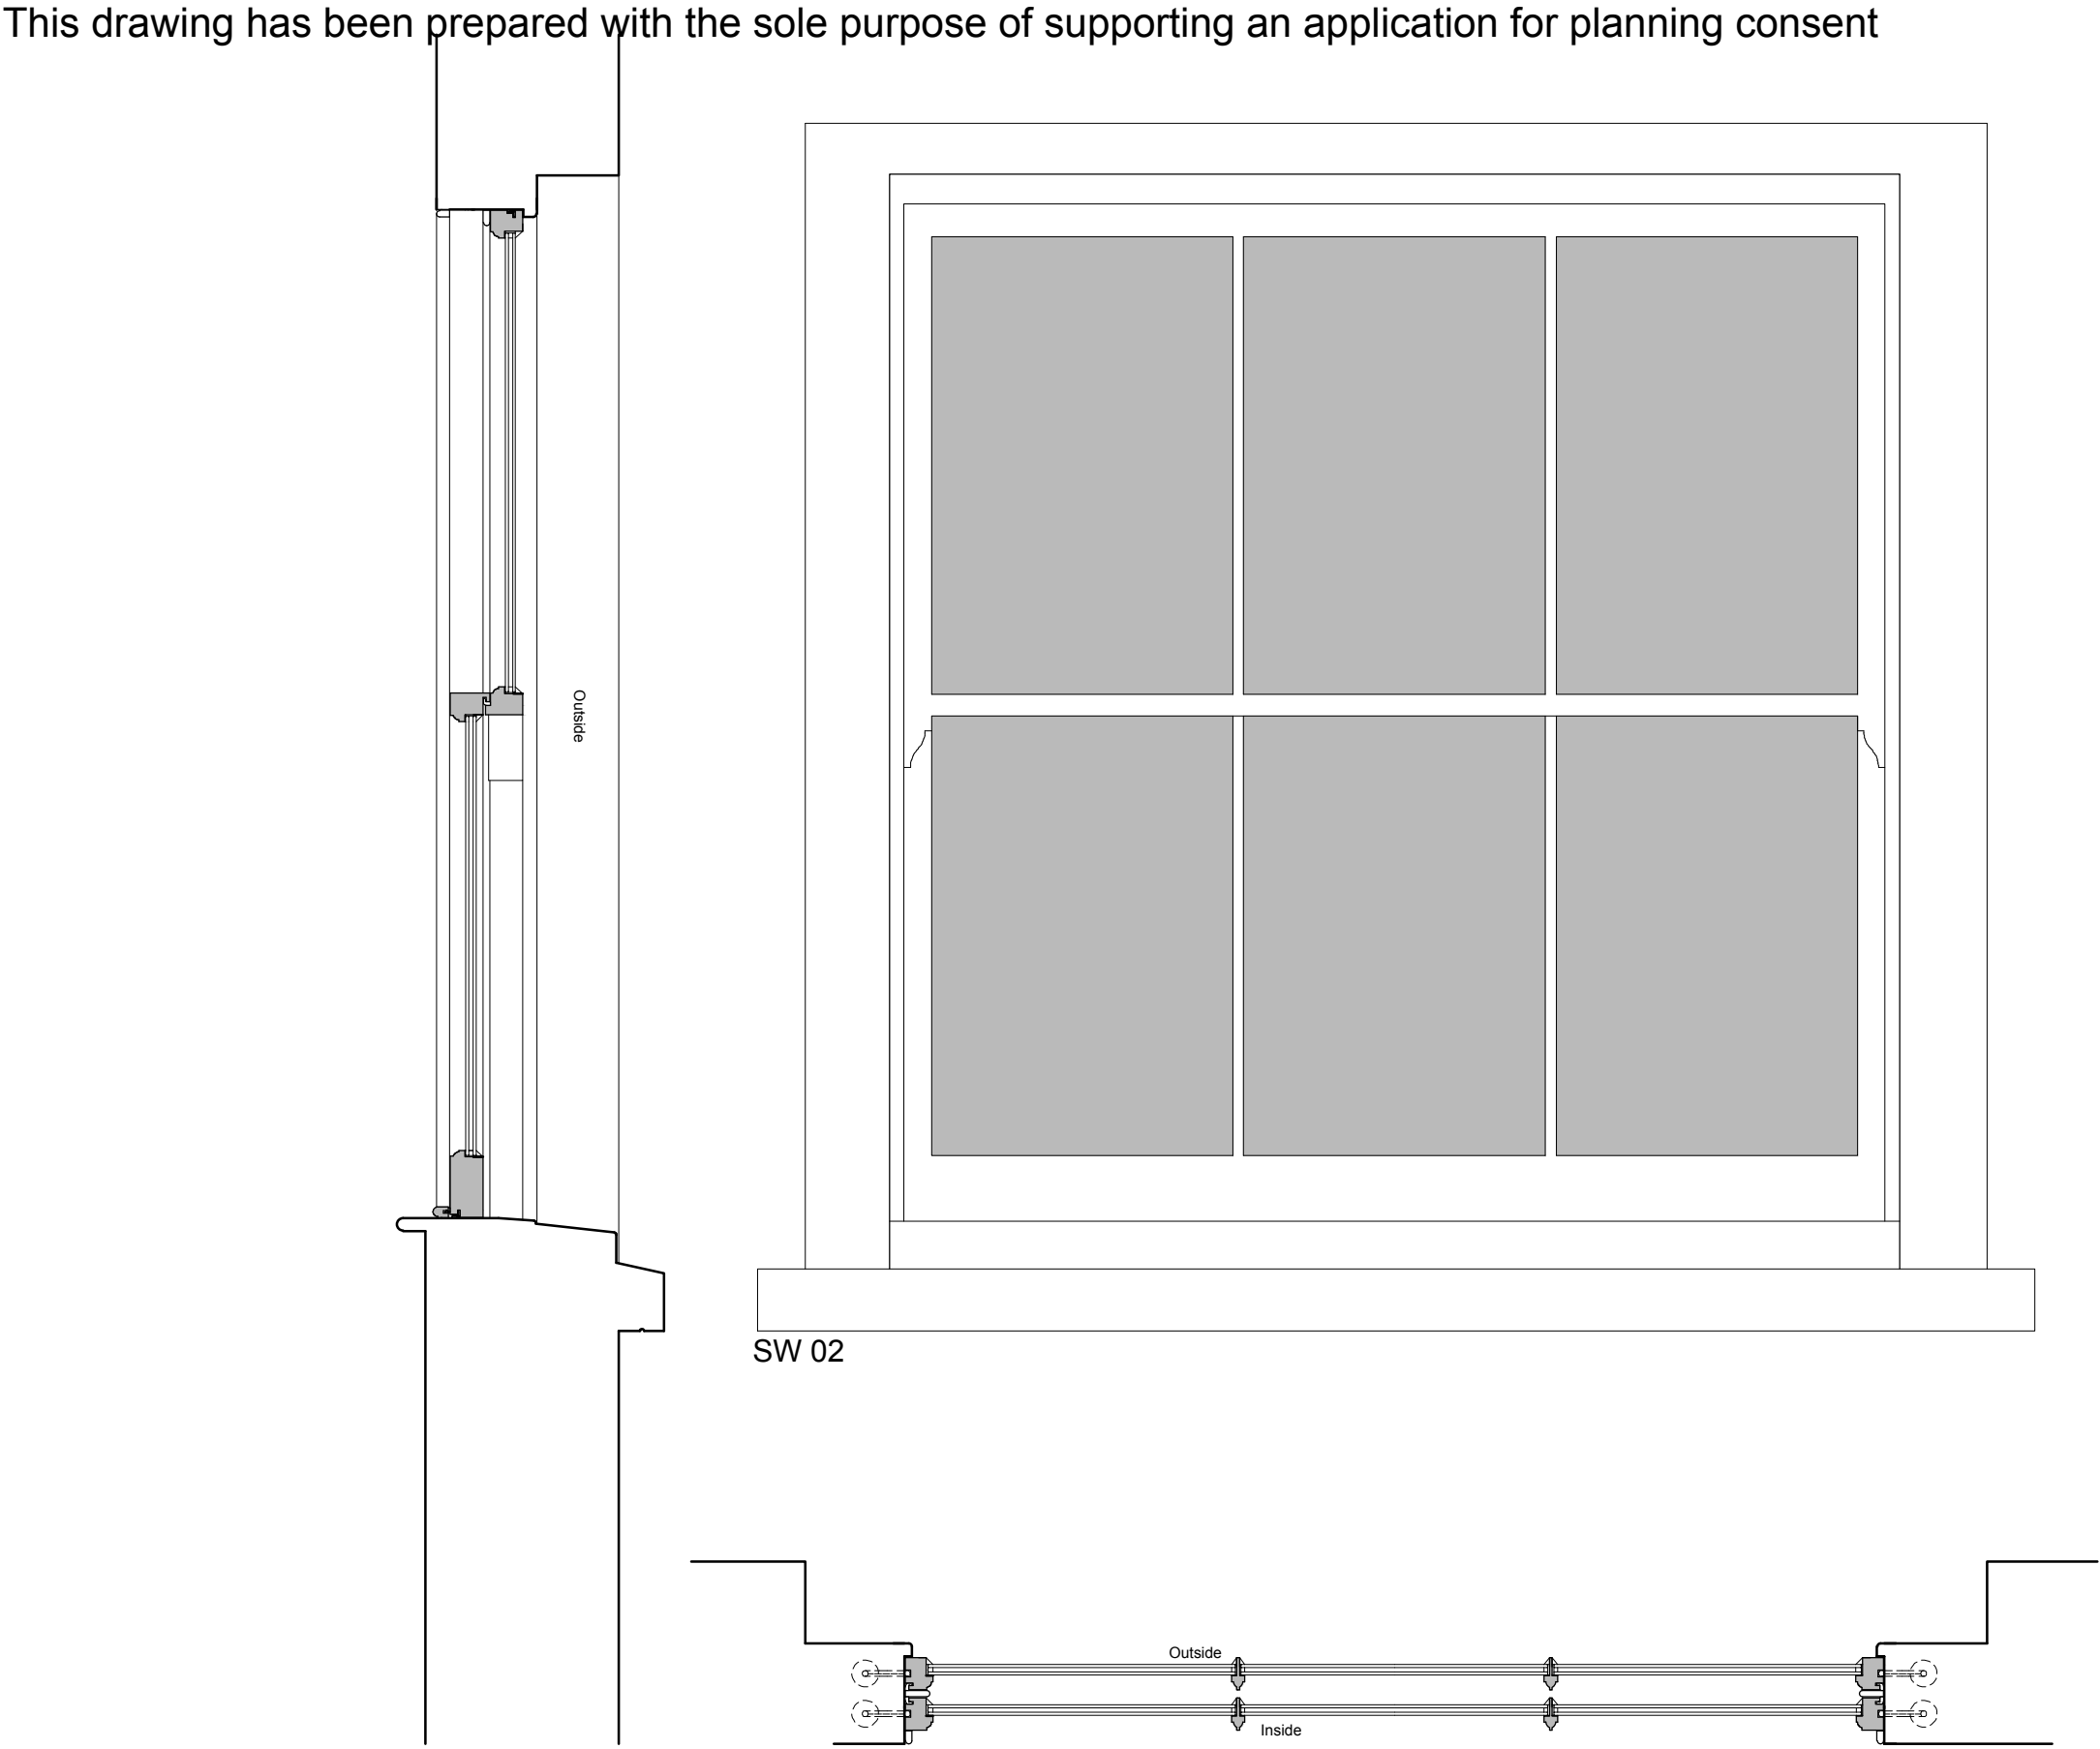

- Notes:
1. No proposed changes to any of the existing elevations
 2. All window structural openings and arrangement of opening lights to remain unchanged.
 3. Existing Window Boxes to remain in position and unaltered.
 4. Proposed Replacement Window Sashes: Hardwood.
 5. Glazing: Double Glazed with clear safety glazing throughout.
 6. Finish: Painted

Project 3 & 4 Market Place
Wokingham RG40 1AL
Client The Englefield Estate
Drawing Proposed Window Details.
Scale 1:10 & 1:2 as indicated @ A1
Date November 2025
Drawn tdc

ATP architecture
The Wash House
42 Church Street
Hungerford
RG17 6JH
Drawing No.
2506 PL 003