


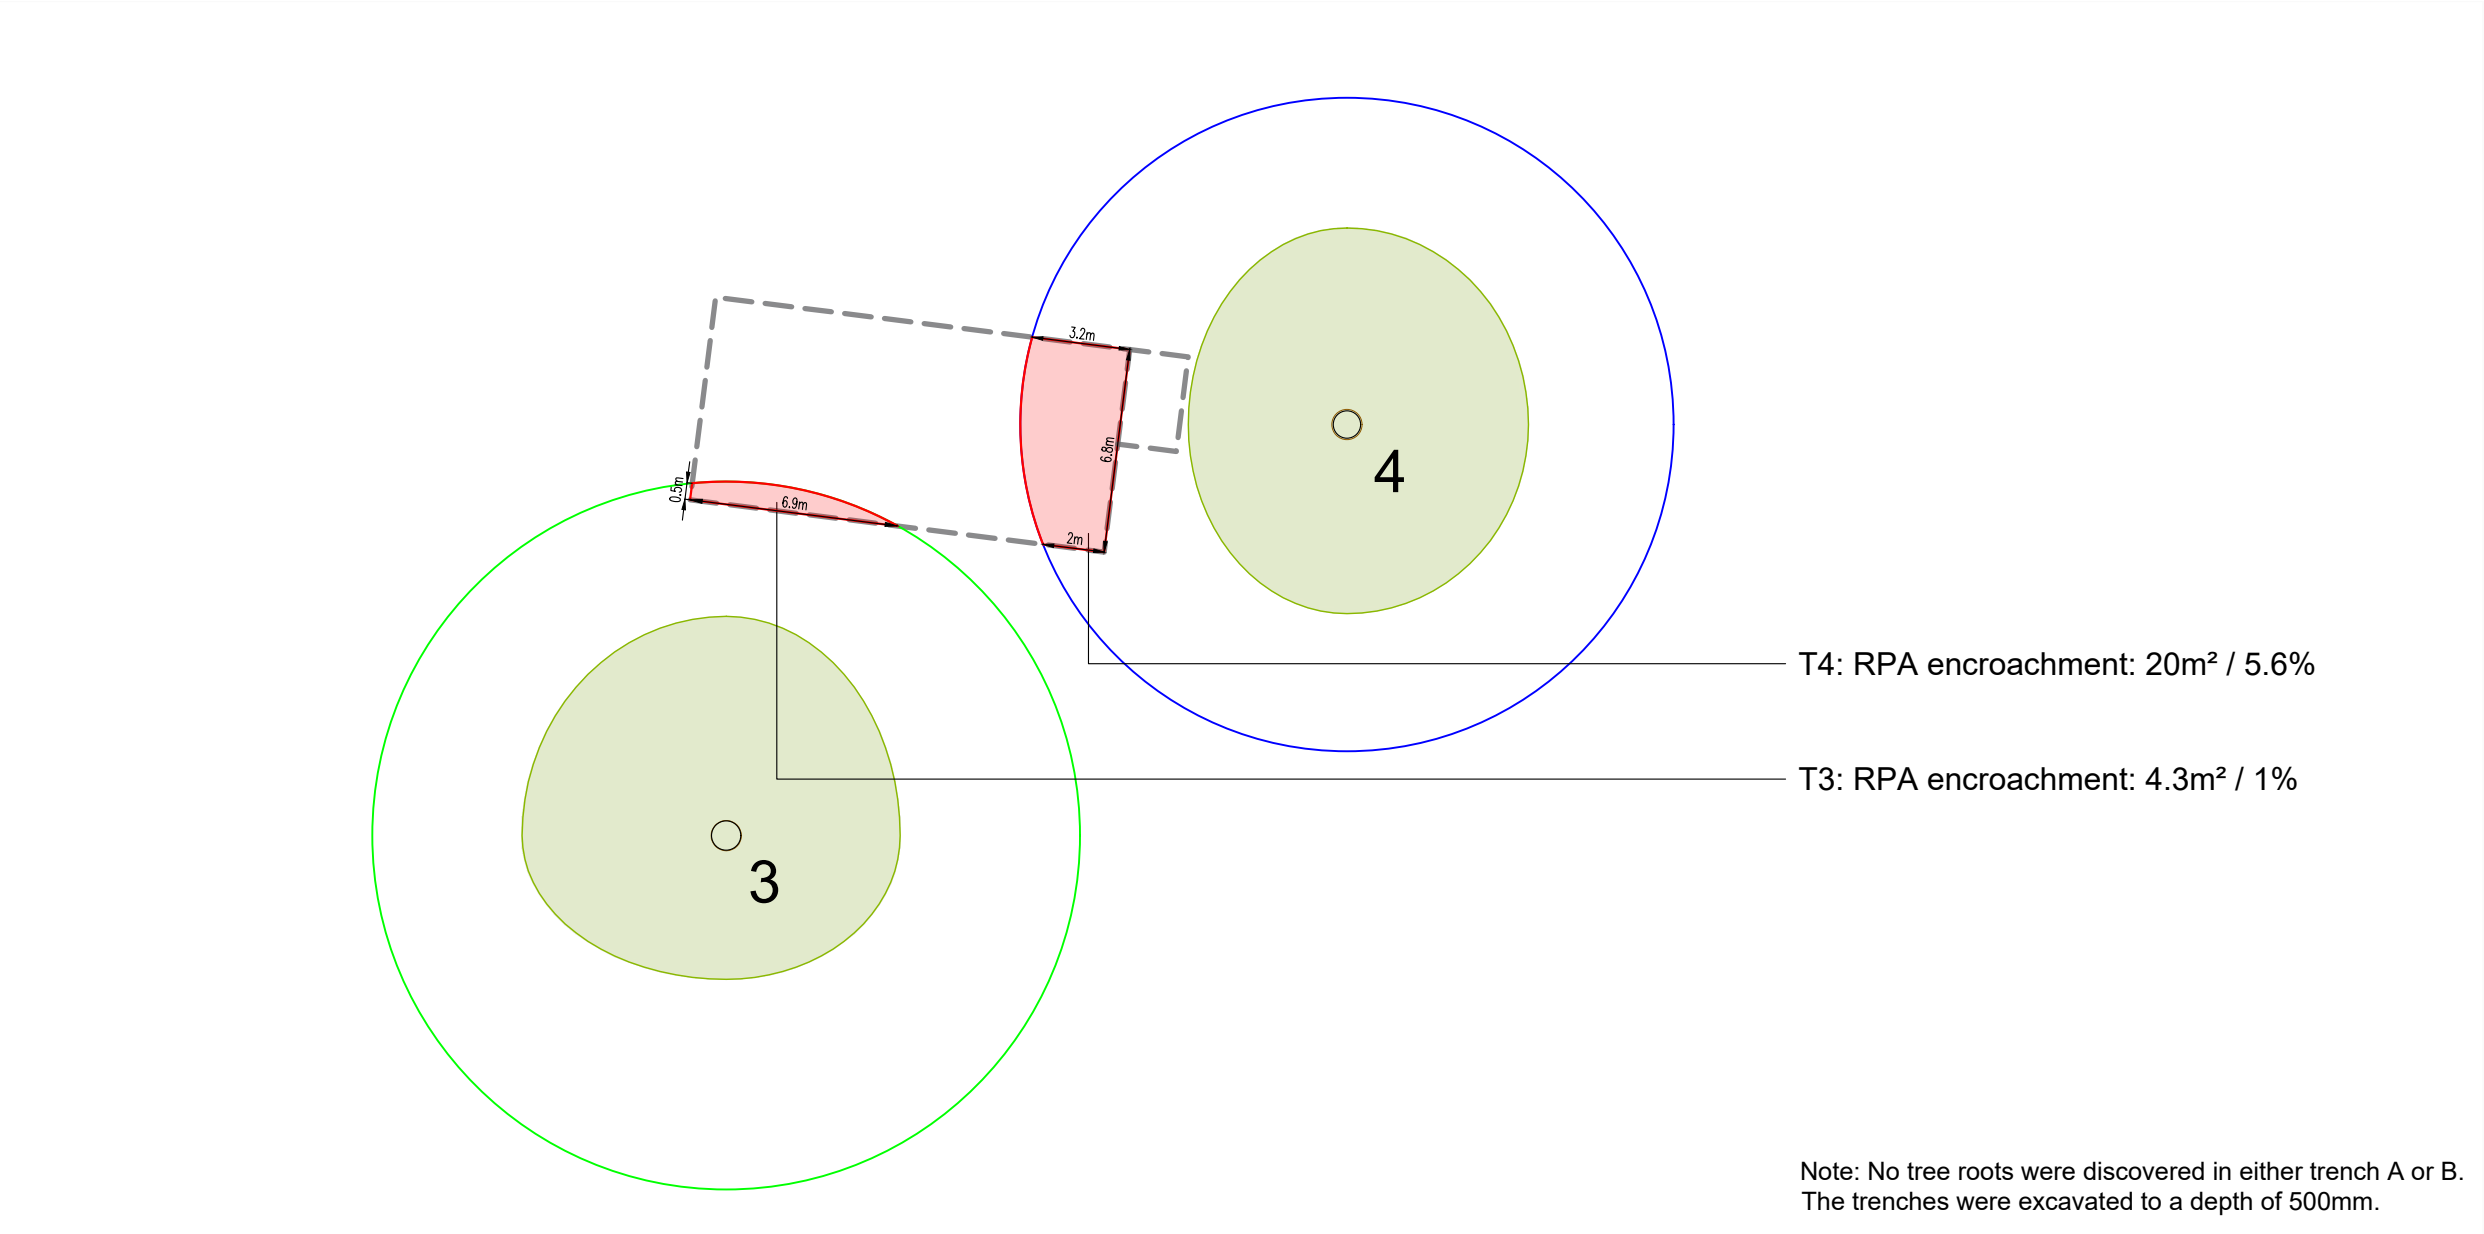

Note: No tree roots were discovered in either trench A or B.
The trenches were excavated to a depth of 500mm.

0m2m4m10m

1:250 @ A3

KEY:

Site Boundary

⌀ 15


Tree Numbers

Category 'A' RPA

Category 'B' RPA

RPA Encroachment

Proposed Garage Footprint

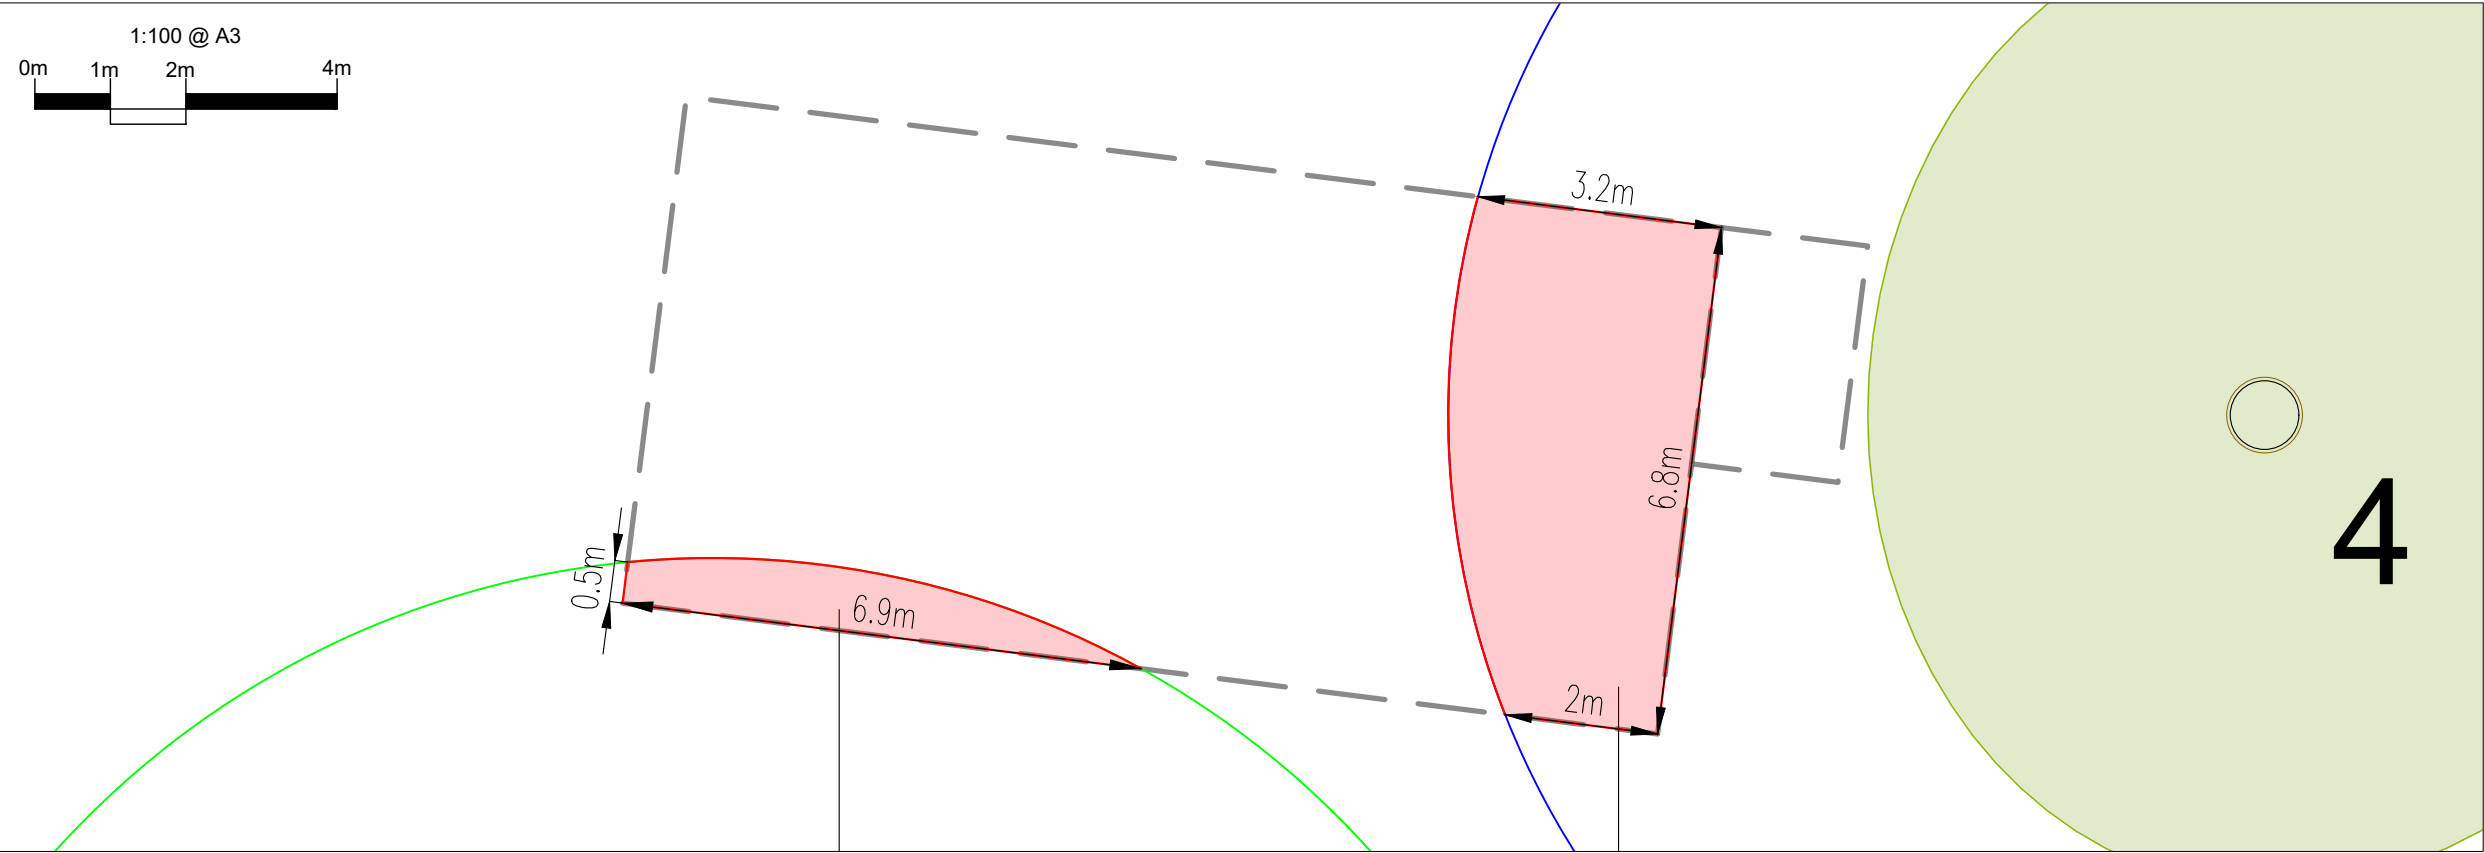

REV	DATE	NOTE	Drawn	Chk'd
REVISIONS				
				
TITLE				
1 Hill House Cottages Ground Investigation				
CLIENT				
Lisa Nash				
SCALE		DATE	DRAWN	
1:250 @ A3		SEP 2025	KL	
DRAWING NUMBER			REVISION	
12542 GI TPO			A	
Based on: x-topo_LDA EDIT.dwg & 8228-01-LPR-LDA-DGA-P00-0101_Landscape GA.dwg				