




17 Sycamore Drive
Twyford
Berkshire
RG10 9HP

Phone: 0118 364 0103
Mobile: 07739 585 768
tilly@adonia-architectural.co.uk


The copyright of any designs remains the property of Adonia Architectural Ltd.

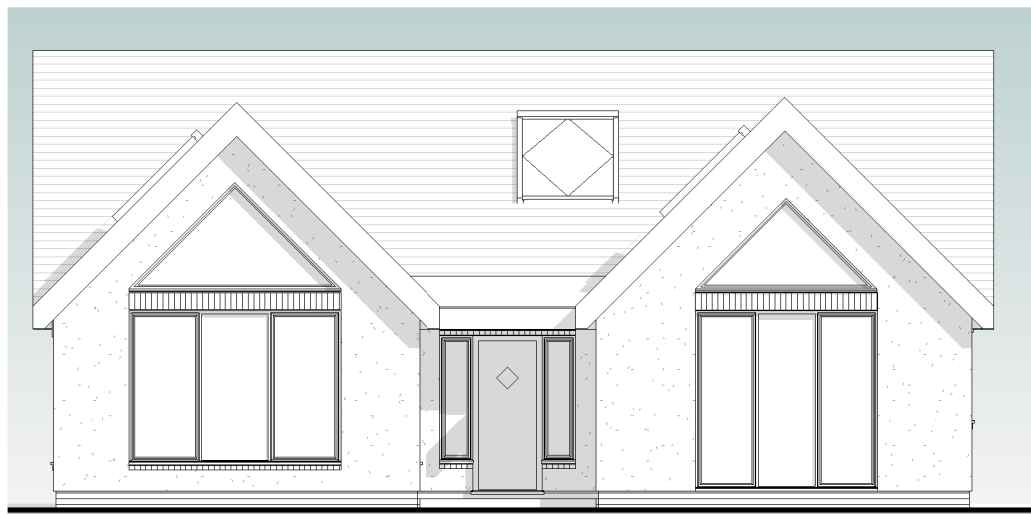


East Elevation Bungalow
1 : 100





North Elevation Bungalow
1 : 100

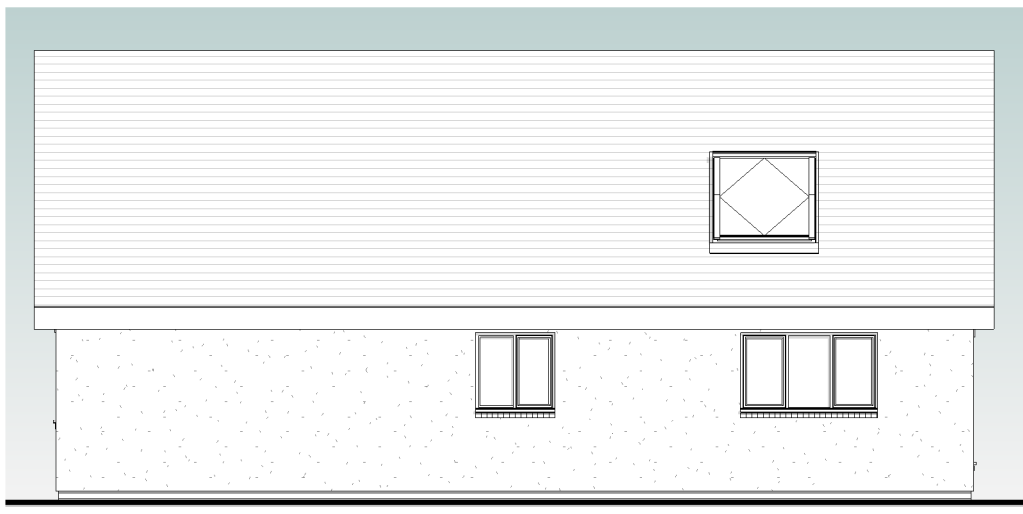



West Elevation Bungalow
1 : 100

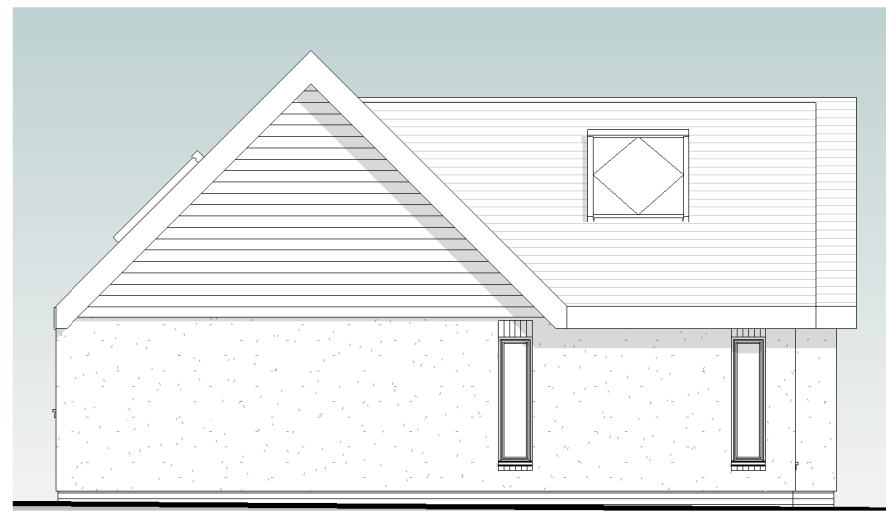


South Elevation Bungalow
1 : 100

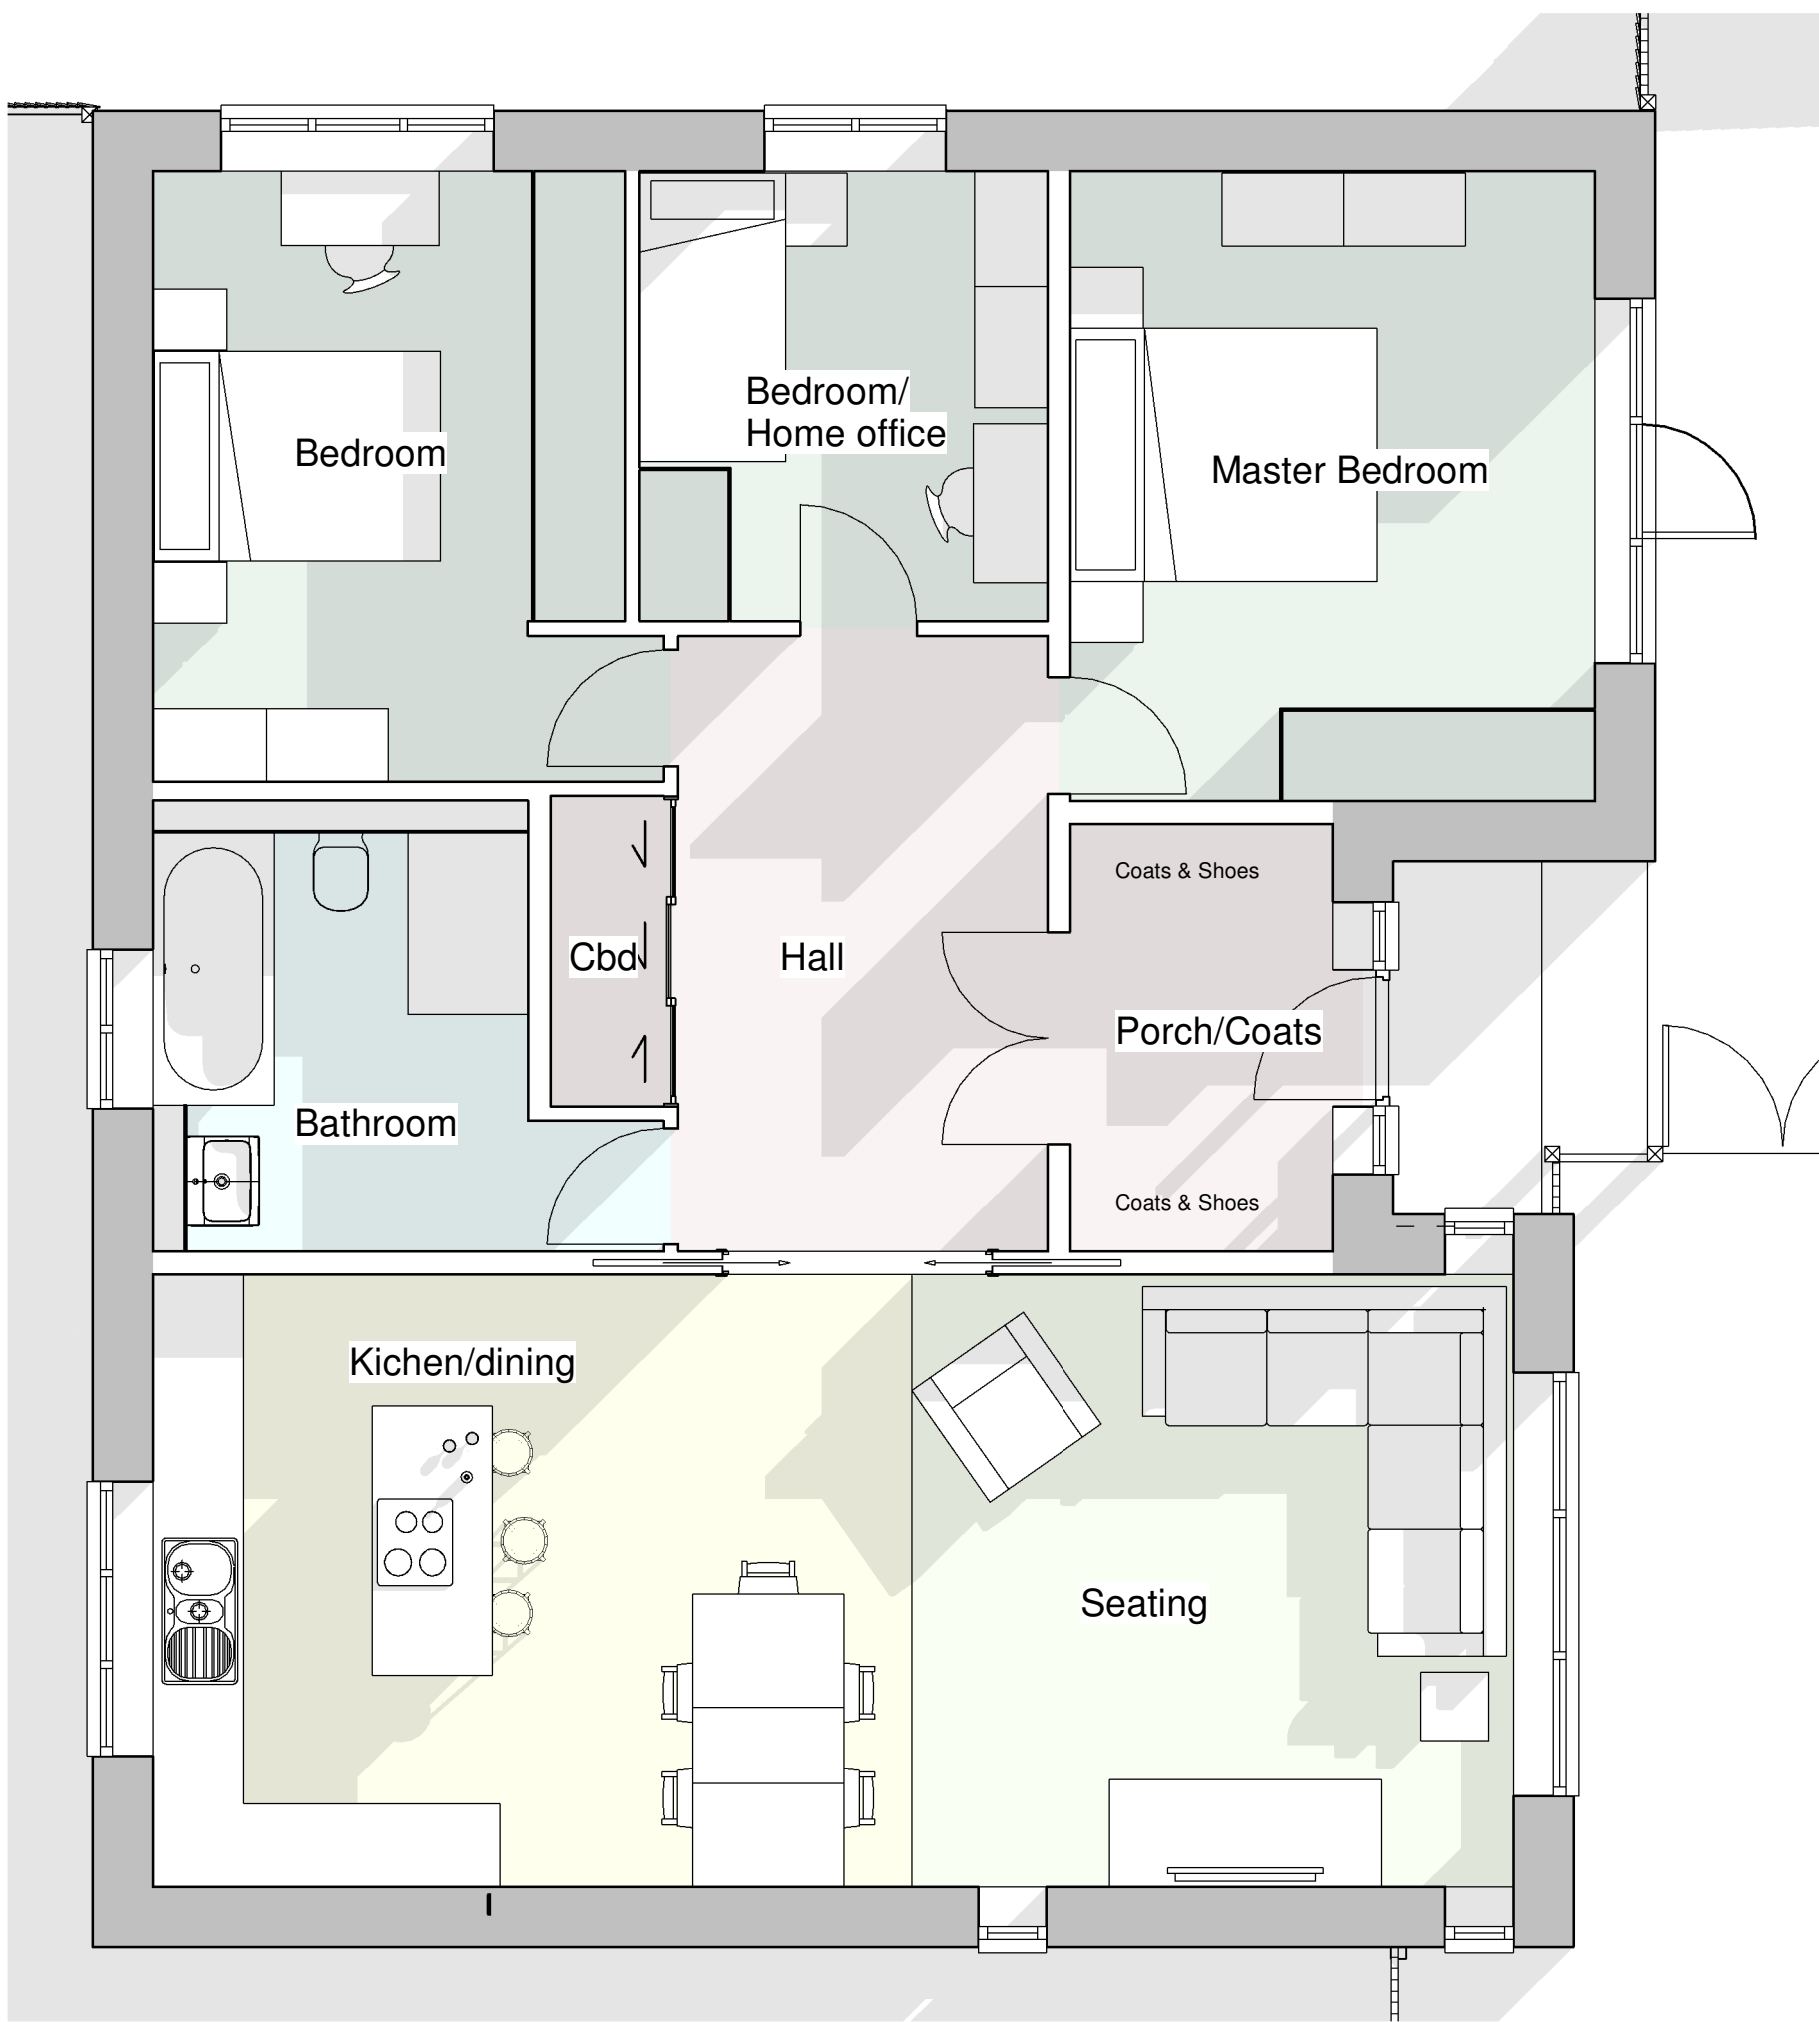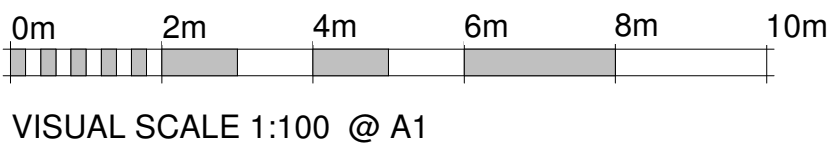

Ground Floor Plan
1 : 50

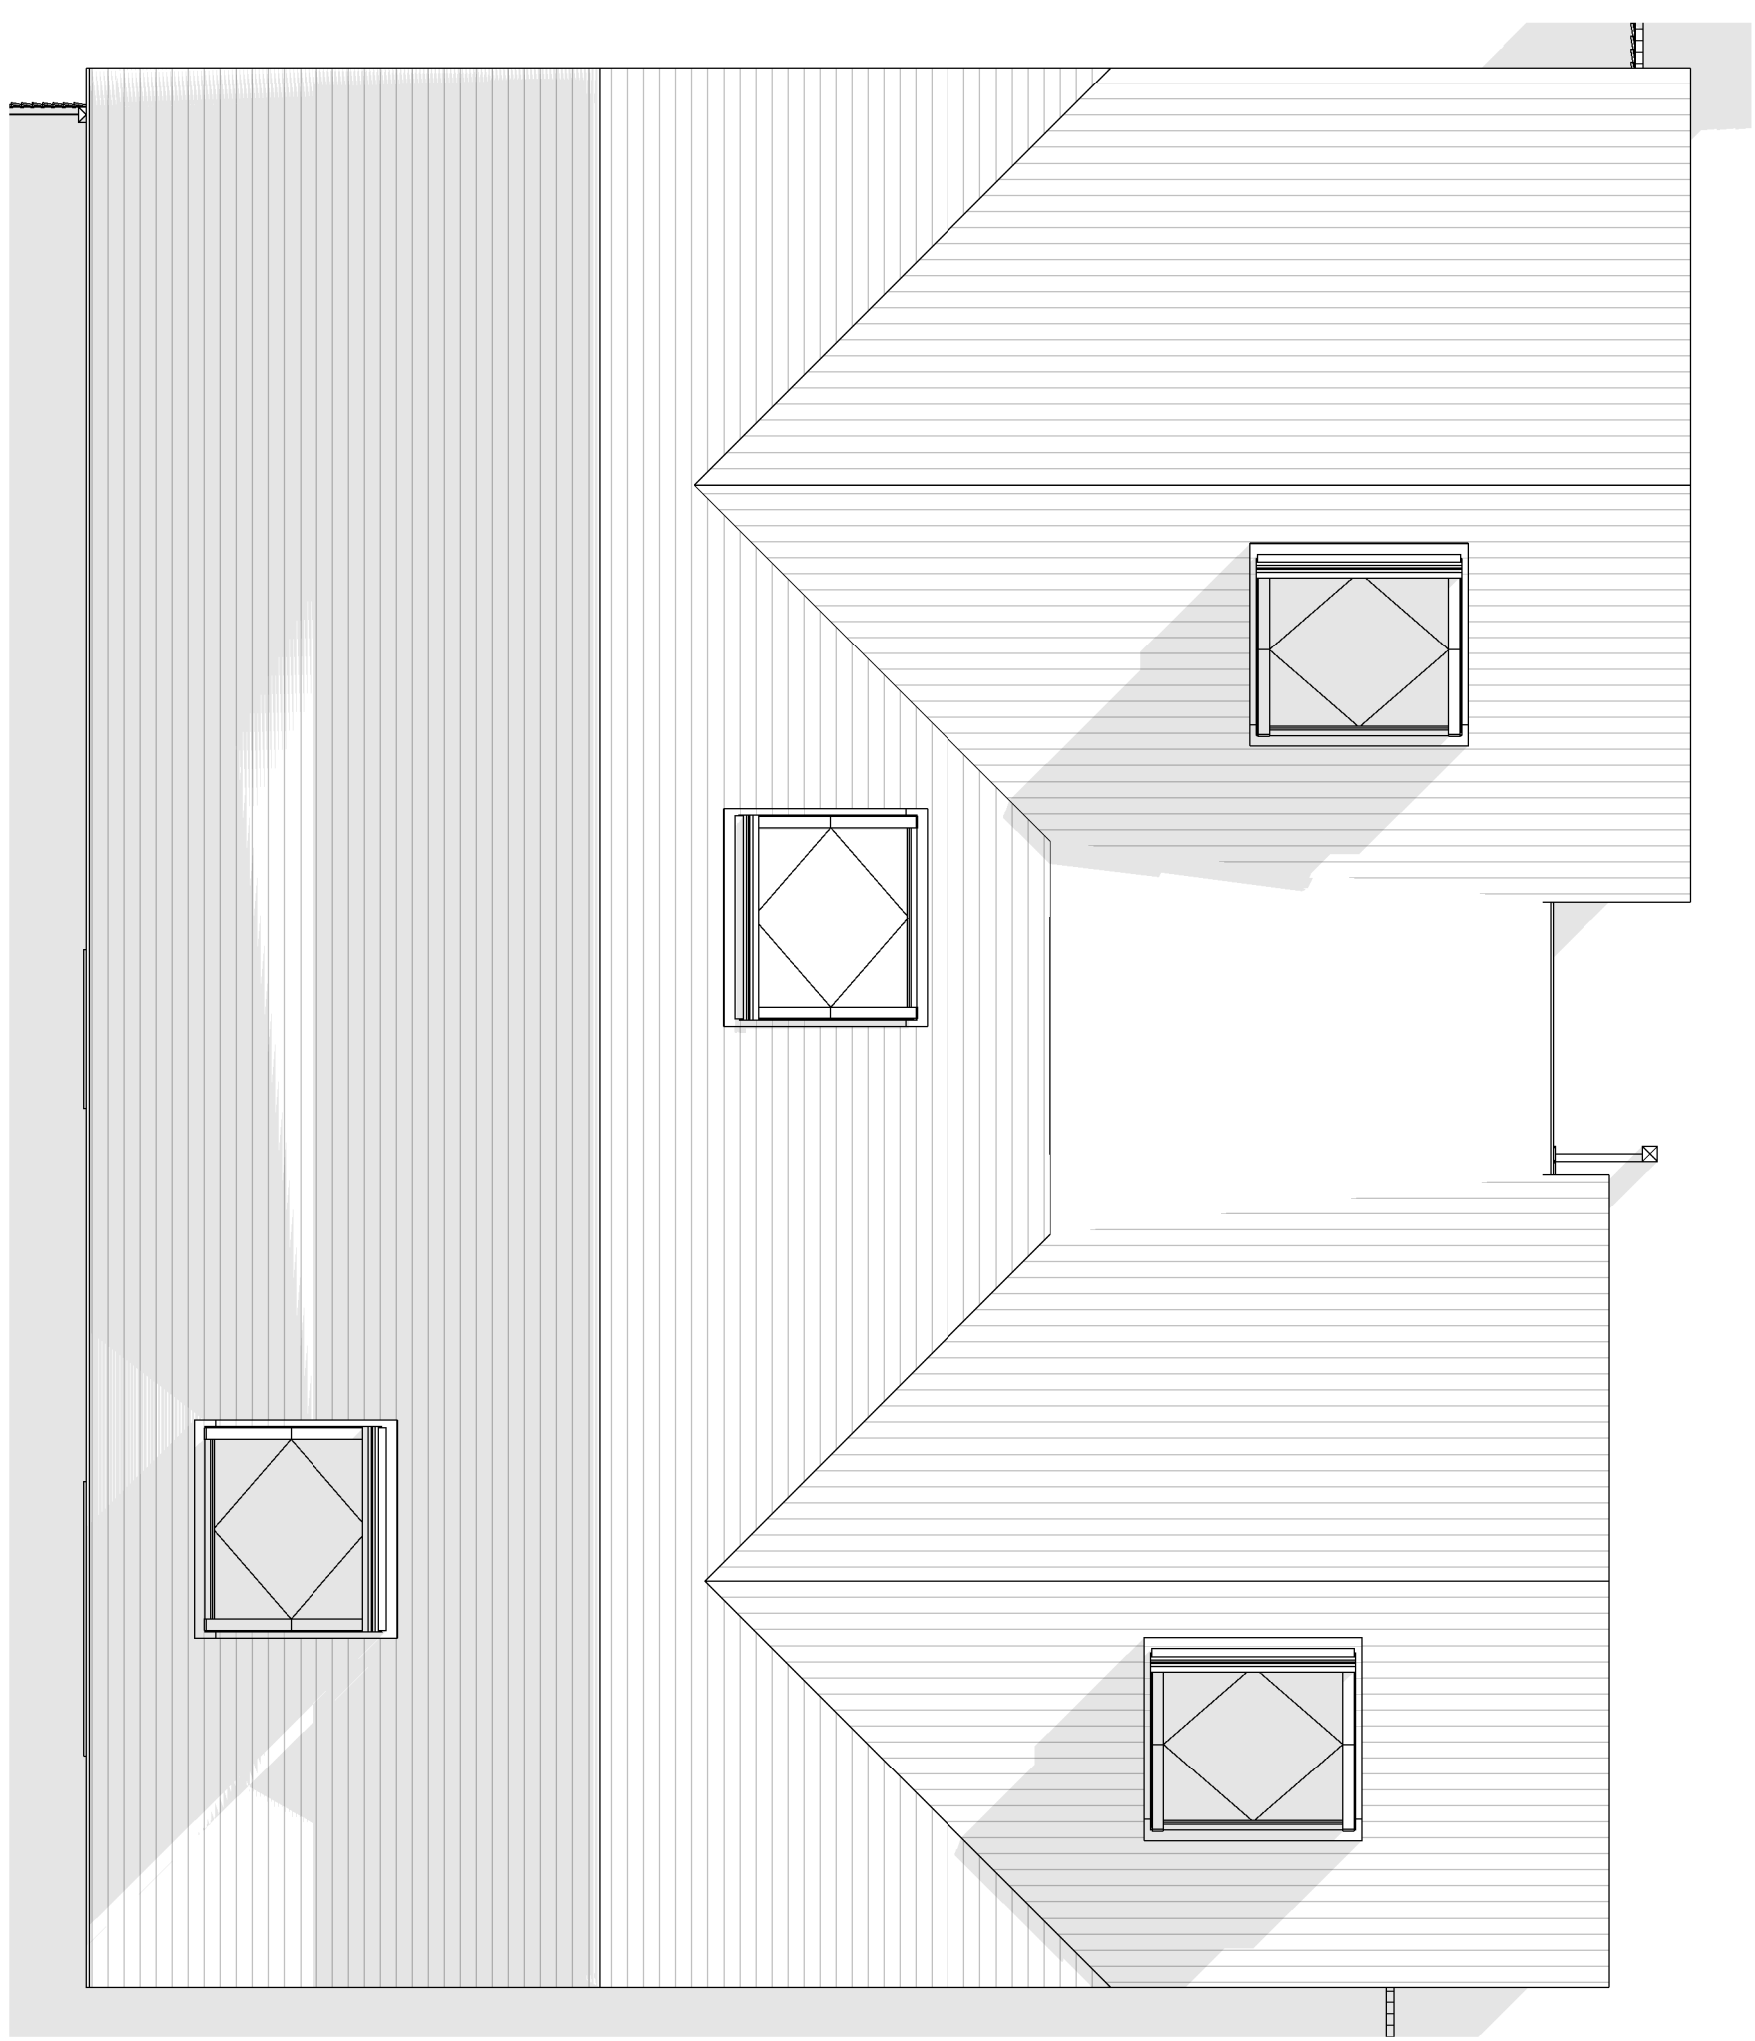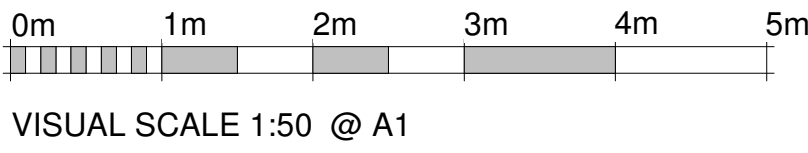

Proposed Roof Plan Bungalow
1 : 50

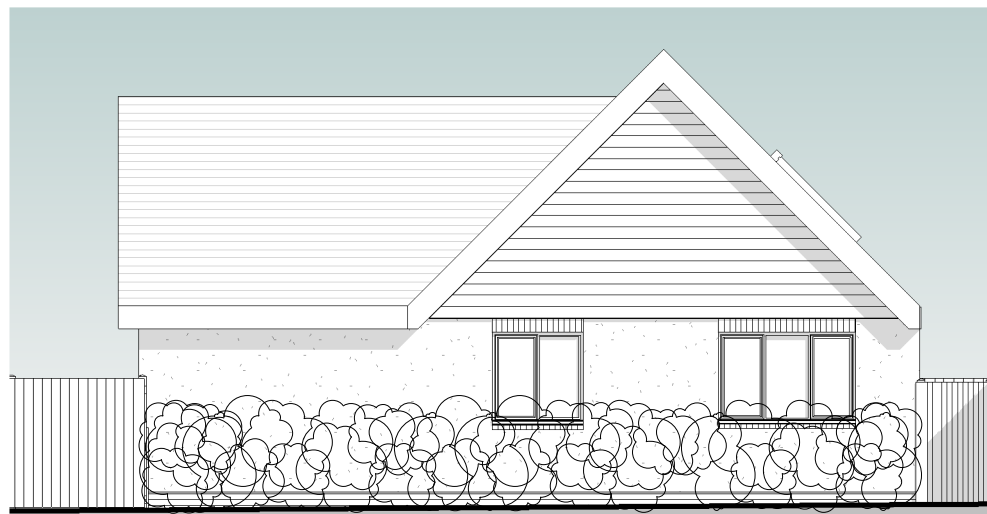

View from Lincoln Gardens
1 : 100

