



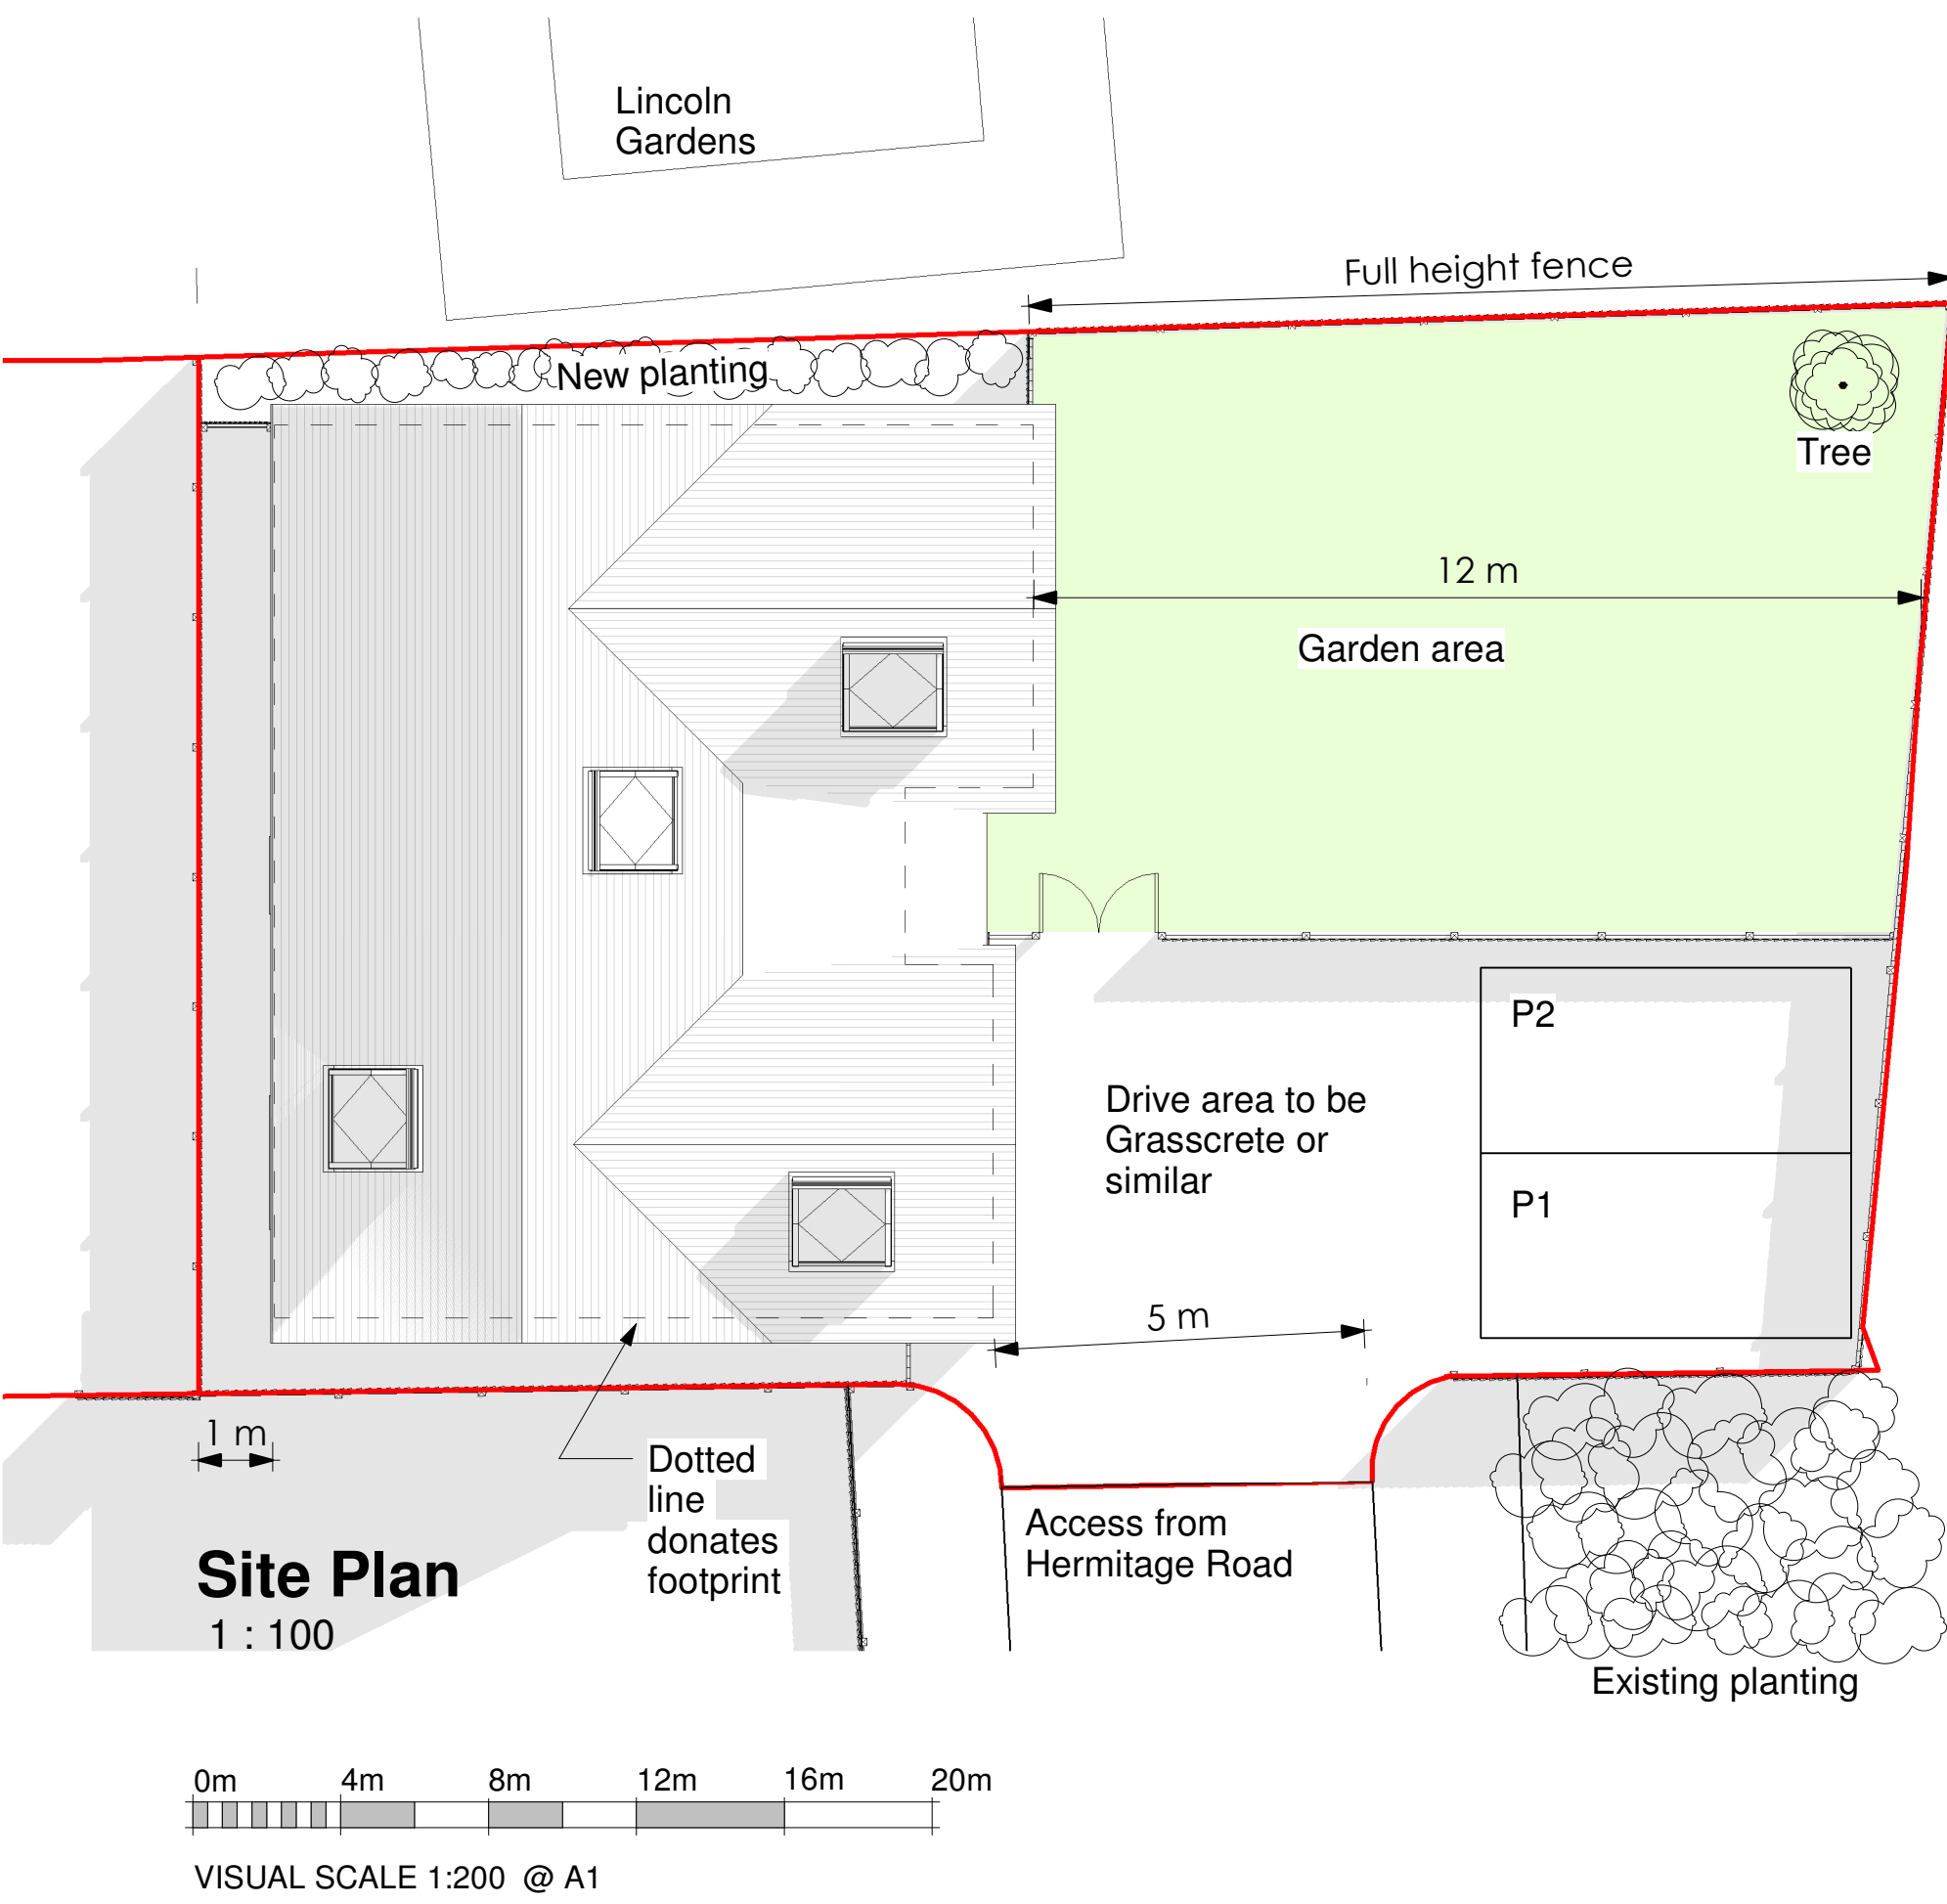

17 Sycamore Drive
Twyford
Berkshire
RG10 9HP
Phone: 0118 364 0103
Mobile: 07739 585 768
tilly@adonia-architectural.co.uk
The copyright of any designs remains the property of Adonia Architectural Ltd.

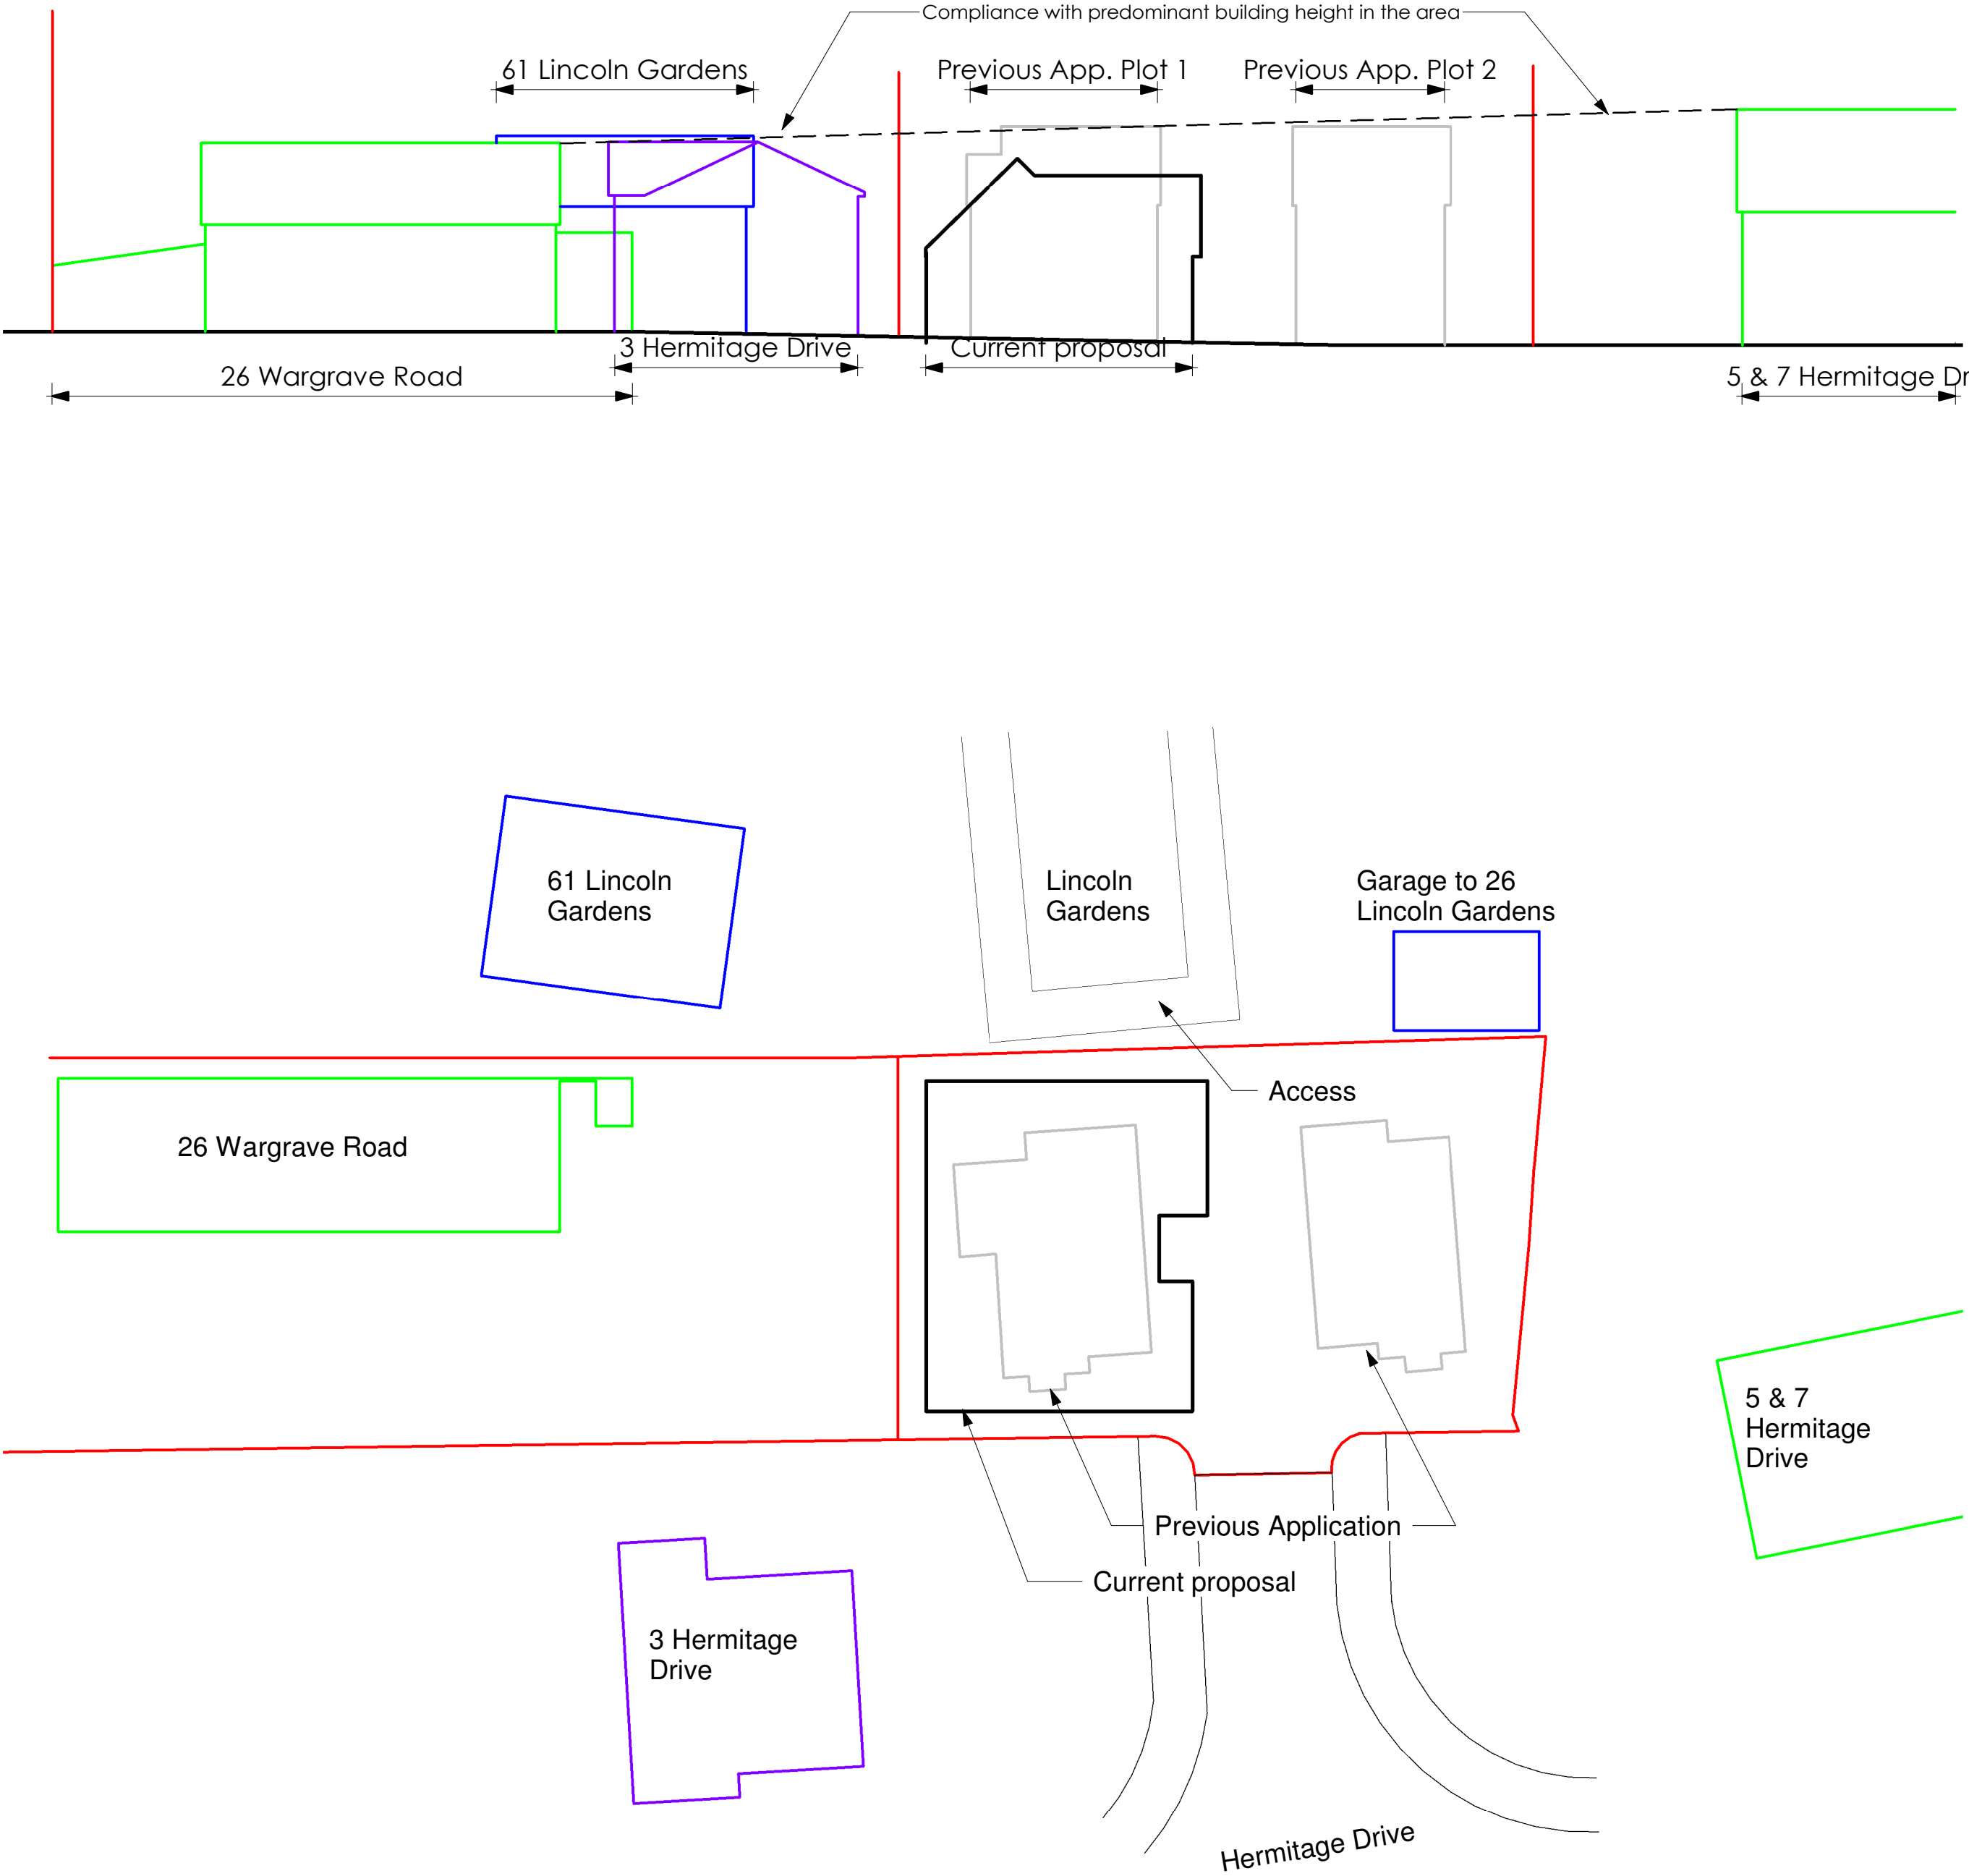

These designs are subject to copyright and should not be copied or passed to a third party, for any purpose, without permission from the author.
Copyright © 2018 Adonia Architectural Ltd.

Drawing Title	CLIENT	PROJECT	PROJECT CODE	DATE	DRAWING No.	REV
Proposed Site & Heights	Mr & Mrs Cooper	Land at 26 Wargrave Rd, Twyford.	PCH21	Aug 2024	PL-203	A