Disclaimer:

1. This drawing has been prepared by Transport Planning Associates for the benefit of our client and the content should not be relied upon by others without express written authority. If any unauthorised third party makes use of the drawing or information contained within the drawing, they do so at their own risk and no duty of care or skill is owed.
2. This drawing should only be used for its intended purpose and as specified by the drawing status.
3. Any information provided by third parties and referred to on the drawing has not been checked or verified by Transport Planning Associates, unless otherwise expressly stated.
4. dwg files are provided FOR INFORMATION only because the information stored in electronic form can be modified by other parties intentionally or otherwise.
5. If the drawing is altered or added to in any way all references to Transport Planning Associates must be removed and those making the changes assume total responsibility for the information thereon.

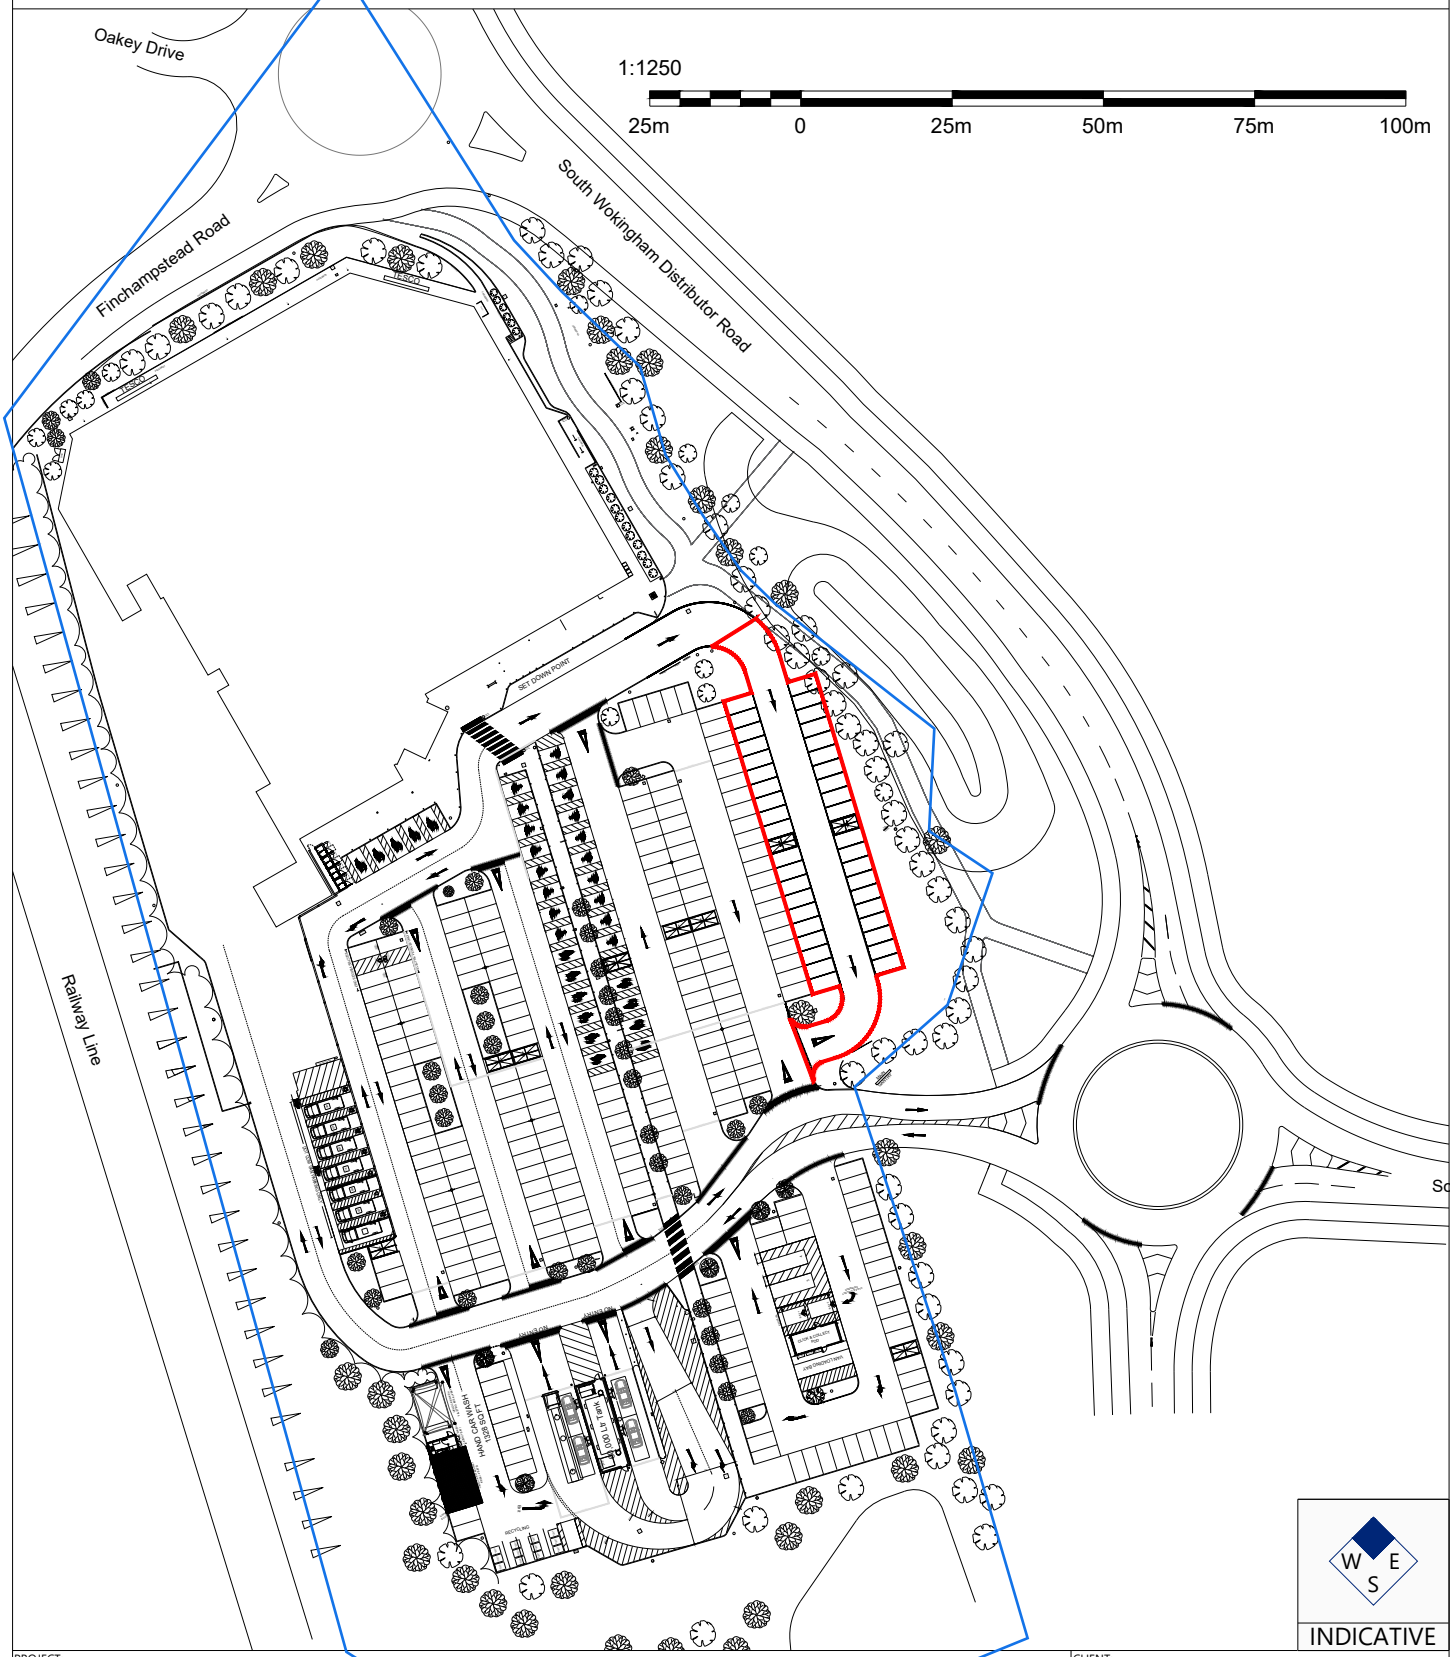

PROJECT:
Tesco Store
Finchampstead Road, Wokingham

CLIENT:
Tesco Stores Limited

TITLE:
Site Location and Proposed Works Drawing

Notes:
1.

Rev	Date	Details	Drawn by	Checked by	Approved by
-	-	-	-	-	-

STATUS: For Information

SCALE @A4:	DATE:	DRAWN:	CHECKED:	APPROVED:
1:1,250	30.10.26	JH	-	JH

PROJECT NO:	DRAWING NO:	REVISION:
2502-017	SK04	-

Bristol
Cambridge
London
Welwyn Garden City

Transport Planning Associates

No. 9 Journey Campus
Castle Park
Cambridge
CB3 0AX
01223 455 385
www.tpa.uk.com