




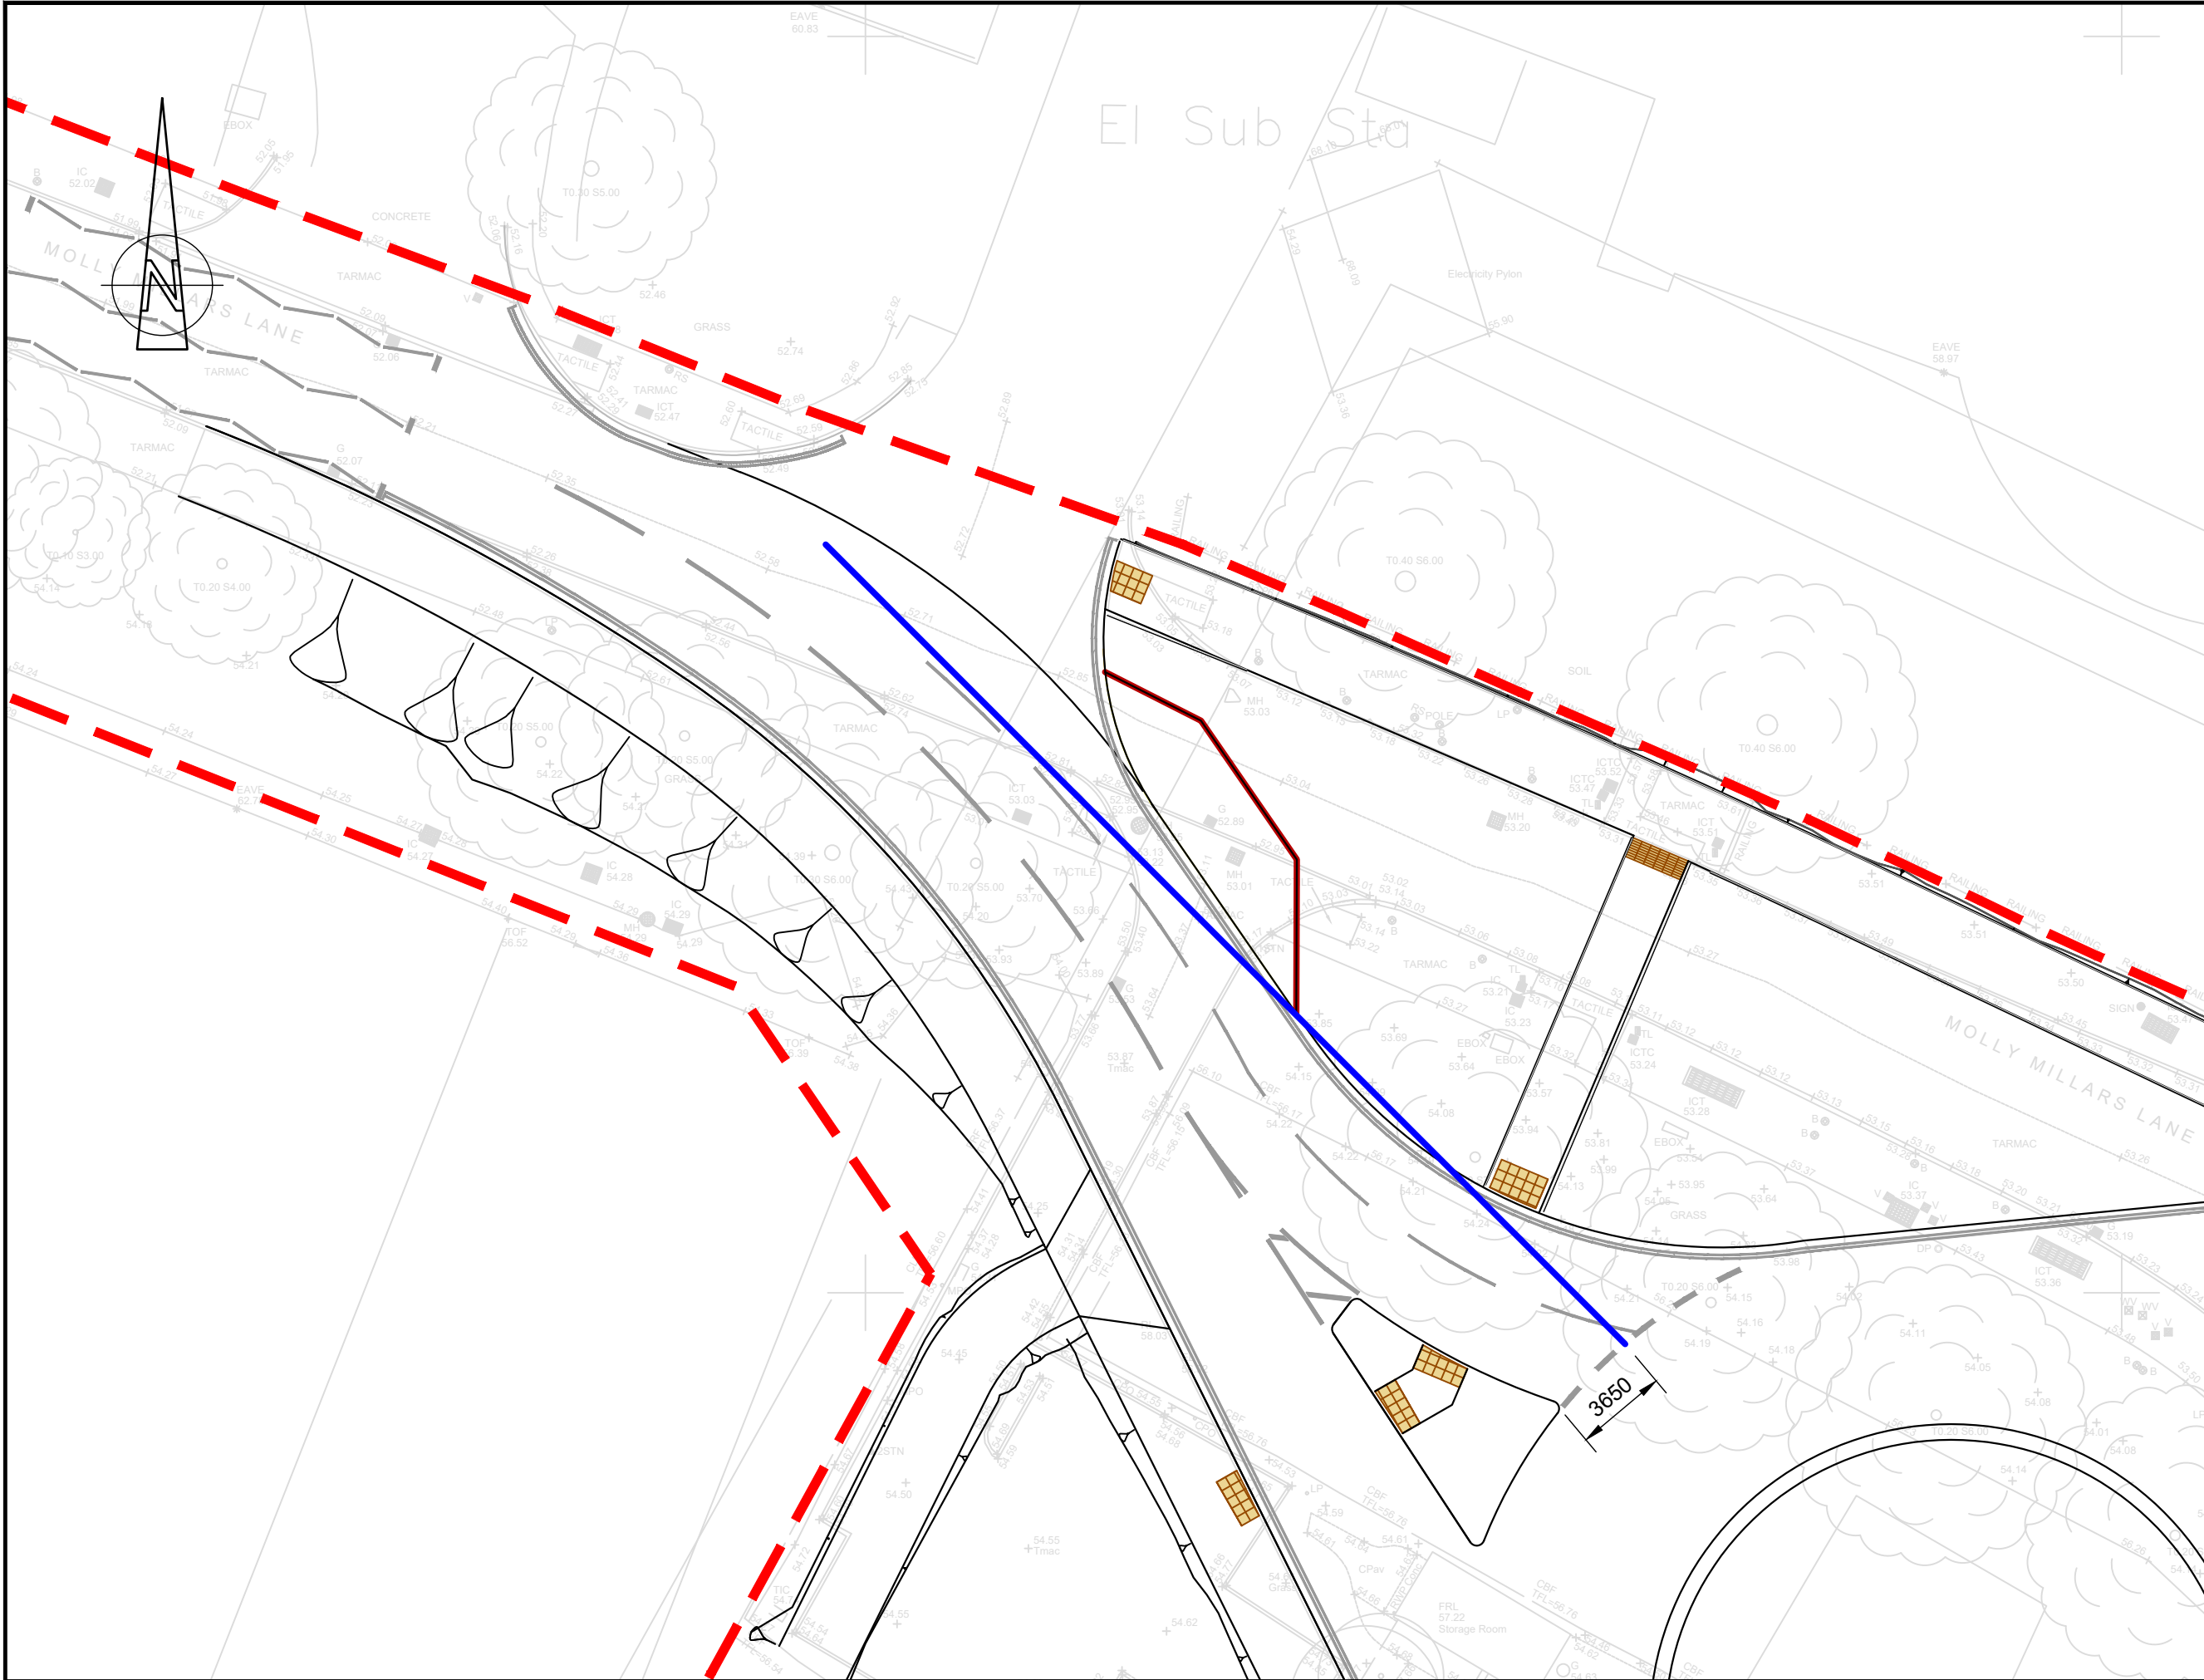


MOLLY MILLARS LANE ENTRY FORWARD VISIBILITY (SSD) ON APPROACH

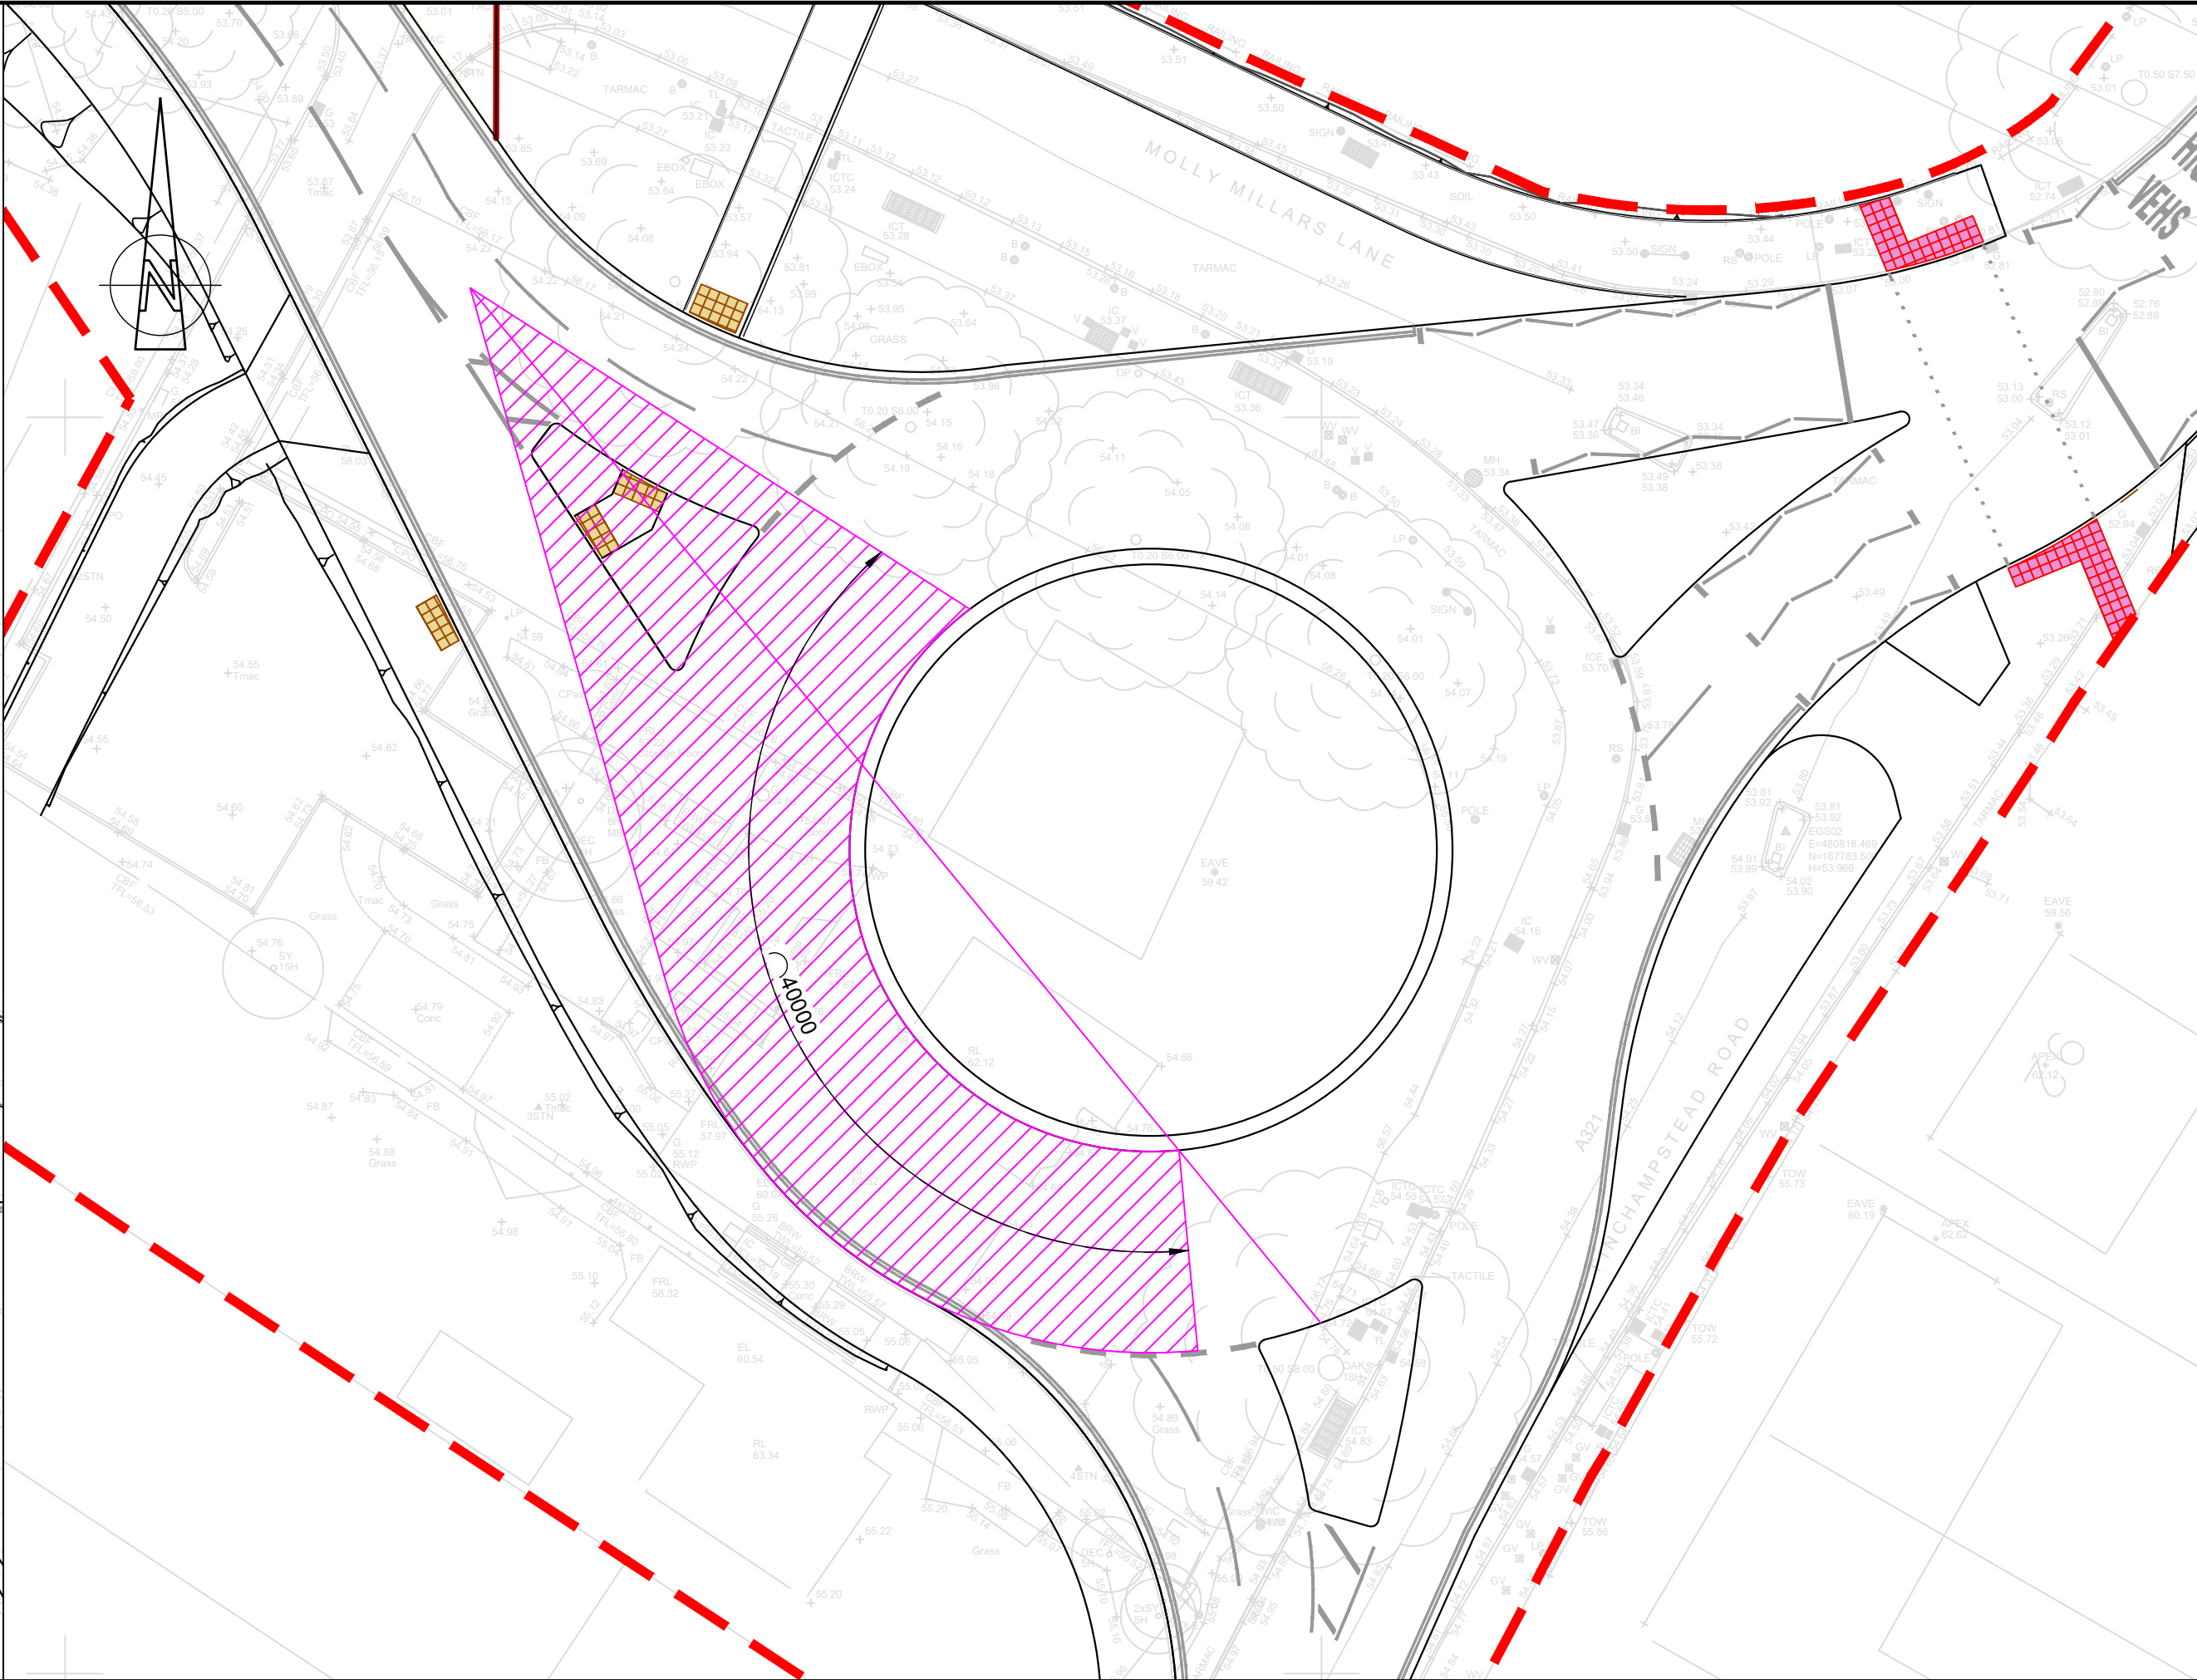

MOLLY MILLARS LANE VISIBILITY TO THE RIGHT

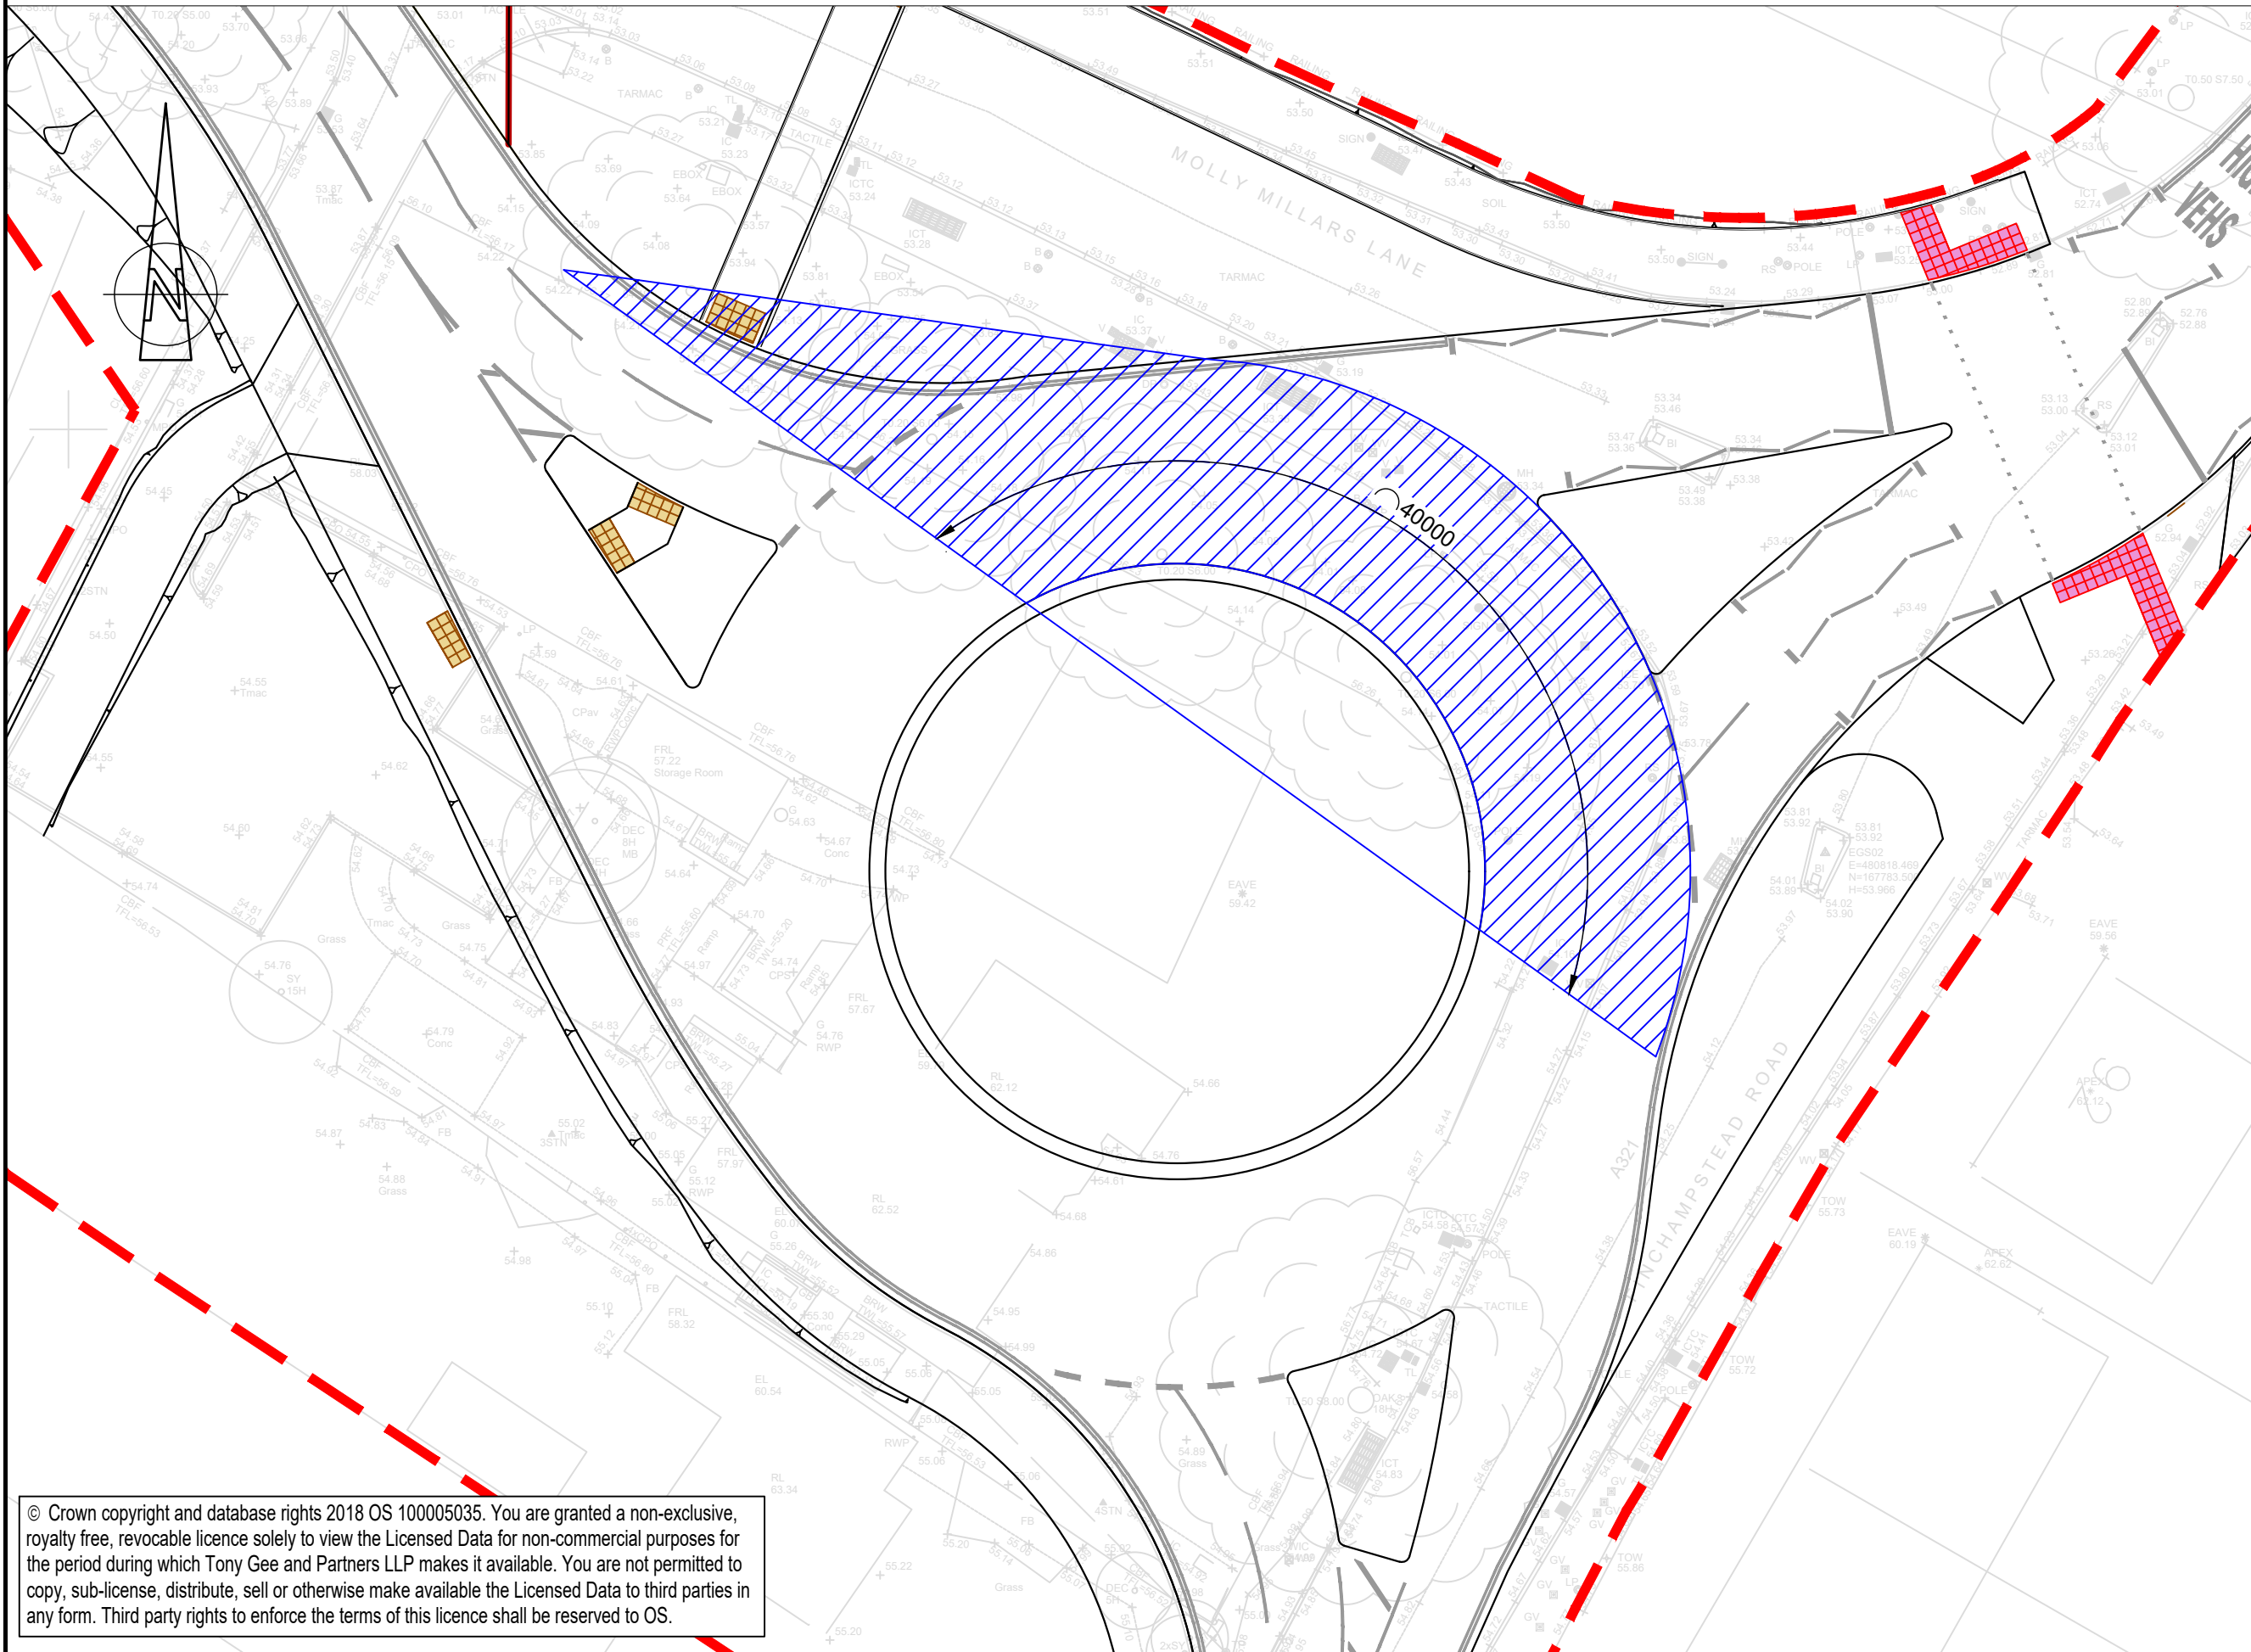

MOLLY MILLARS LANE FORWARD VISIBILITY

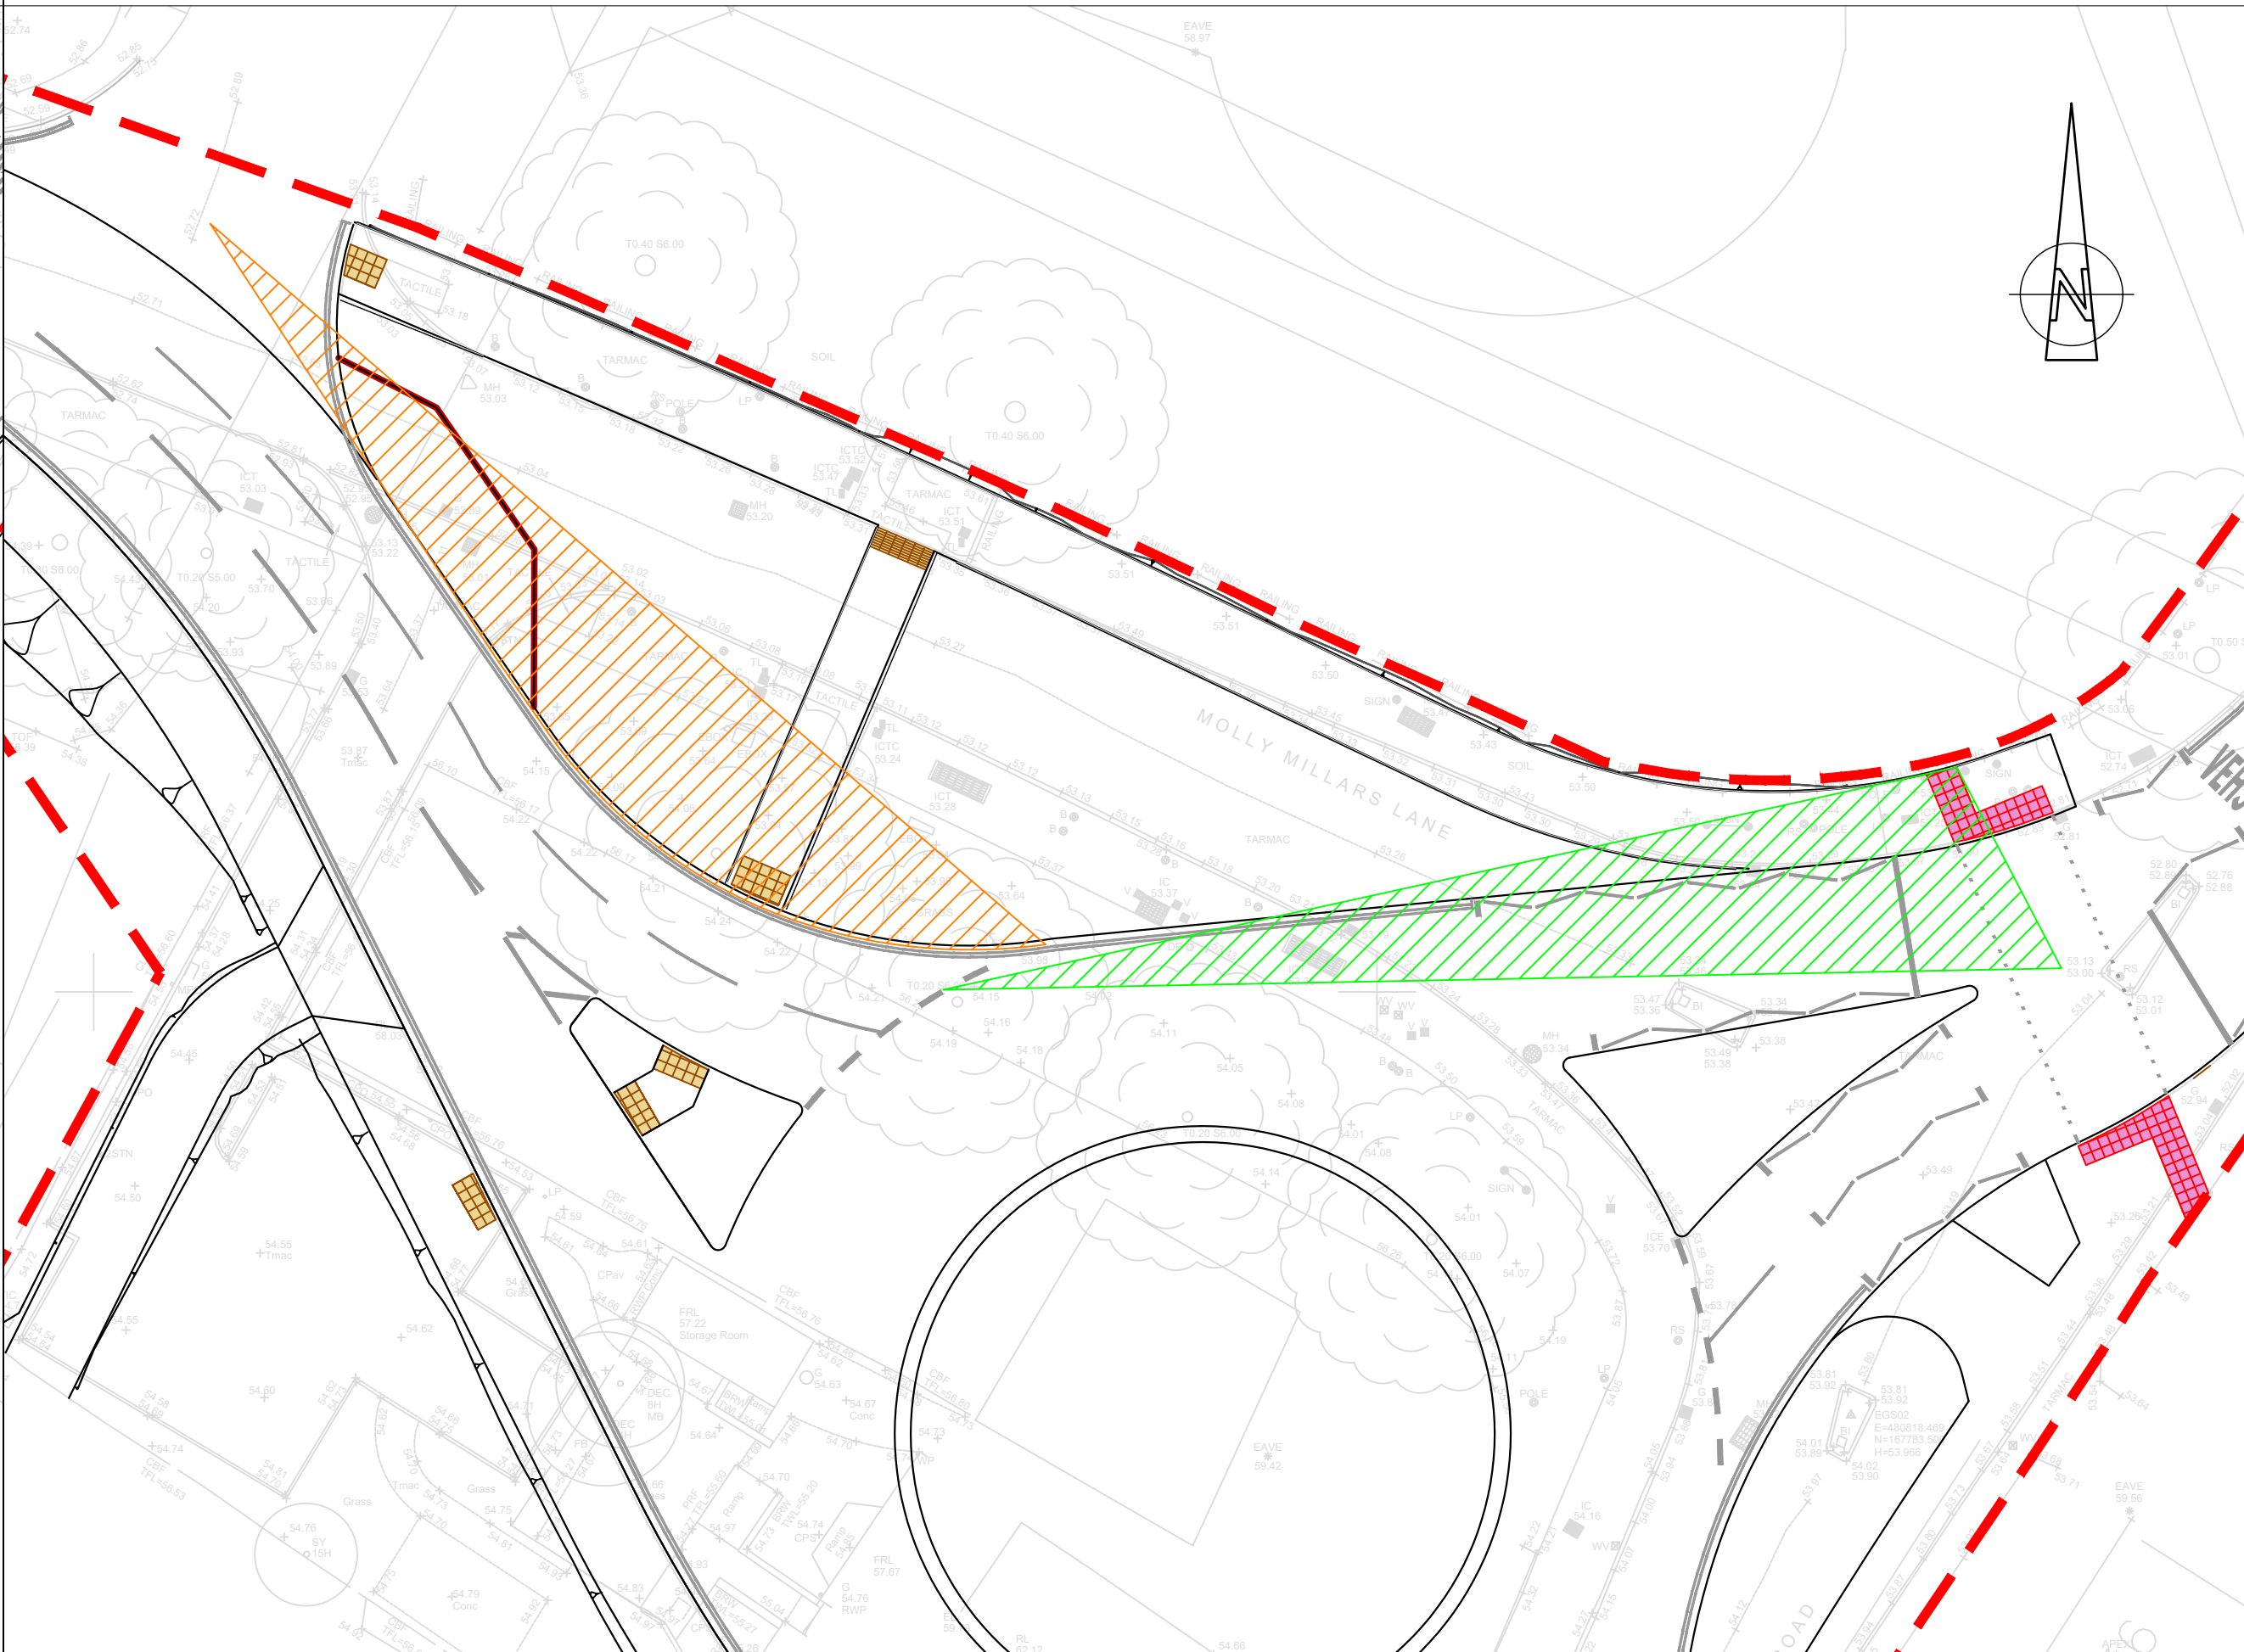

FINCHAMPSTEAD ROAD NORTH PEDESTRIAN CROSSING VISIBILITY FROM MOLLY MILLARS LANE AND EDEN ACCESS JUNCTION VISIBILITY

DO NOT SCALE

NOTES:
1. ALL DIMENSIONS ARE IN MILLIMETRES UNLESS NOTED OTHERWISE.
2. ALL LEVELS ARE IN METRES AOD UNLESS NOTED OTHERWISE.

LEGEND

PLANNING APPLICATION NUMBER 203535 RED LINE BOUNDARY

FORWARD VISIBILITY AT ENTRY MEASURED AT 15 m IN ADVANCE OF THE GIVE WAY LINE ACCORDING TO CD 116

VISIBILITY TO RIGHT ALONG CIRCULATORY MEASURED AT 15 m IN ADVANCE OF THE GIVE WAY LINE ACCORDING TO CD 116

CIRCULATORY VISIBILITY ACCORDING TO CD 116

VISIBILITY MEASURED AT ENTRY TO PEDESTRIAN CROSSING AT NEXT EXIT ACCORDING TO CD 116

VISIBILITY AT PRIORITY JUNCTION - X DISTANCE = 2.4 m, Y DISTANCE = 43 m SSD ACCORDING TO MFS, AS REQUIRED BY CD 123

43 m, ACCORDING TO MFS SSD REQUIREMENTS, FORWARD VISIBILITY ON THE APPROACH TO THE ROUNDABOUT (48 kph DESIGN SPEED) ACCORDING TO CD 116

AREA OF REQUIRED VISIBILITY NOT ACHIEVED

KEYPLAN

SWDR - WESTERN GATEWAY PHASE 2

P09	16/07/2024	JB	UPDATED FOR PLANNING CONDITION DISCHARGE	DJF	JC
P08	02/06/2022	GKC	MATTERS OUTSTANDING WMHP-TG-WG2-DR-0M-0002	BH	JC
P07	22/02/2022	JPG	BACKGROUND UPDATED FOR SHARED USE FACILITY	BH	ARL
REV	DATE	BY	DESCRIPTION	CHK	APP

DRAWING STATUS:
SUITABLE FOR EXAMINATION
S8

DESIGNER:

Tony Gee

Consulting Civil, Structural and Geotechnical Engineers

CLIENT:

WOKINGHAM BOROUGH COUNCIL

Shute End, Wokingham, Berkshire RG40 1BN
Tel: (0118) 974 6000 Web: www.wokingham.gov.uk

PROJECT:

WOKINGHAM MAJOR HIGHWAYS PROGRAMME
SWDR WESTERN GATEWAY PHASE 2

TITLE:

ROUNDABOUT ENHANCEMENT
ALIGNMENT
VISIBILITY ANALYSIS

SCALE @ AT:

1:250

CHECKED:

BH

APPROVED:

JC

PROJECT NO:

C118048

DESIGNED:

RDS

DRAWN:

RDS

DATE:

February 21

DRAWING NO:

WMHP-TG-WG2-DR-HI-0105

REV:

P09

© Crown copyright and database rights 2018 OS 100005035. You are granted a non-exclusive, royalty free, revocable licence solely to view the Licensed Data for non-commercial purposes for the period during which Tony Gee and Partners LLP makes it available. You are not permitted to copy, sub-license, distribute, sell or otherwise make available the Licensed Data to third parties in any form. Third party rights to enforce the terms of this licence shall be reserved to OS.

File name: S:\PROJECTS\2018\1804\BIM\01\WIP\DRAWINGS\WMHP-TG-WG2-DR-HI-0105.DWG, printed on 16 July 2024 14:03:07, by Jennifer Barclay

5m 0 5m 10m 15m 20m 25m
SCALE 1:250