




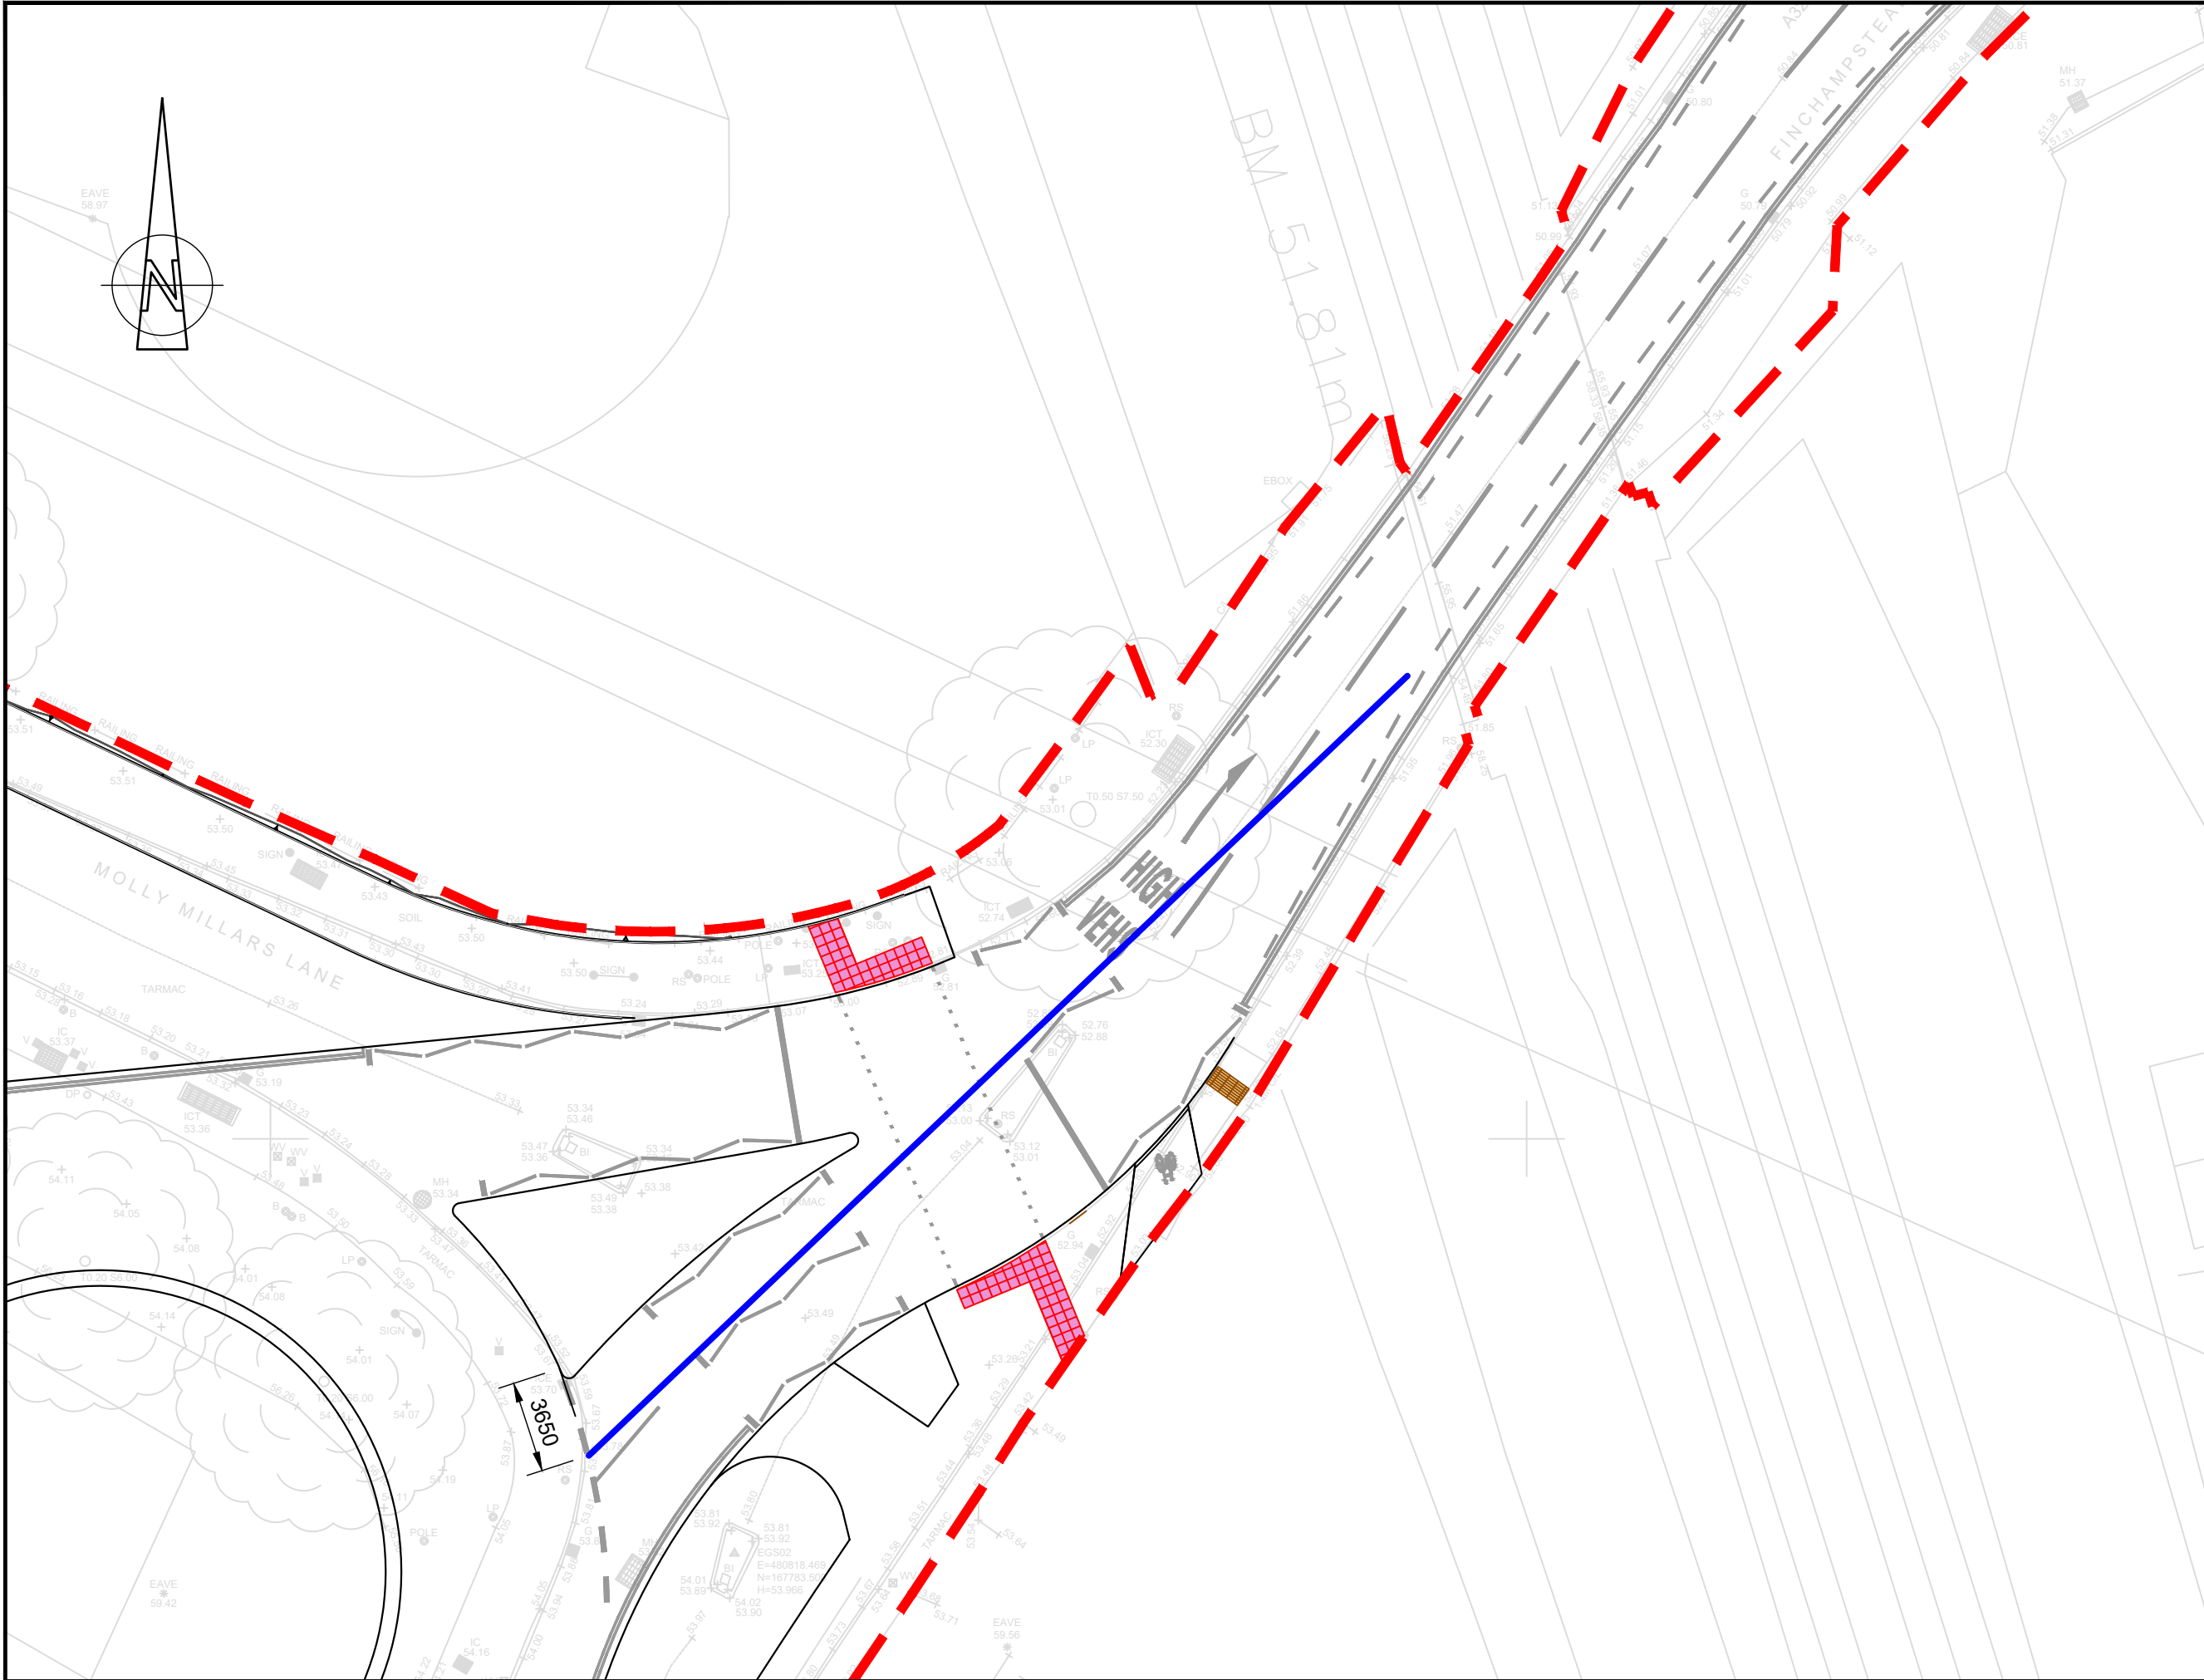

FINCHAMPSTEAD ROAD NORTH FORWARD VISIBILITY (SSD) ON APPROACH

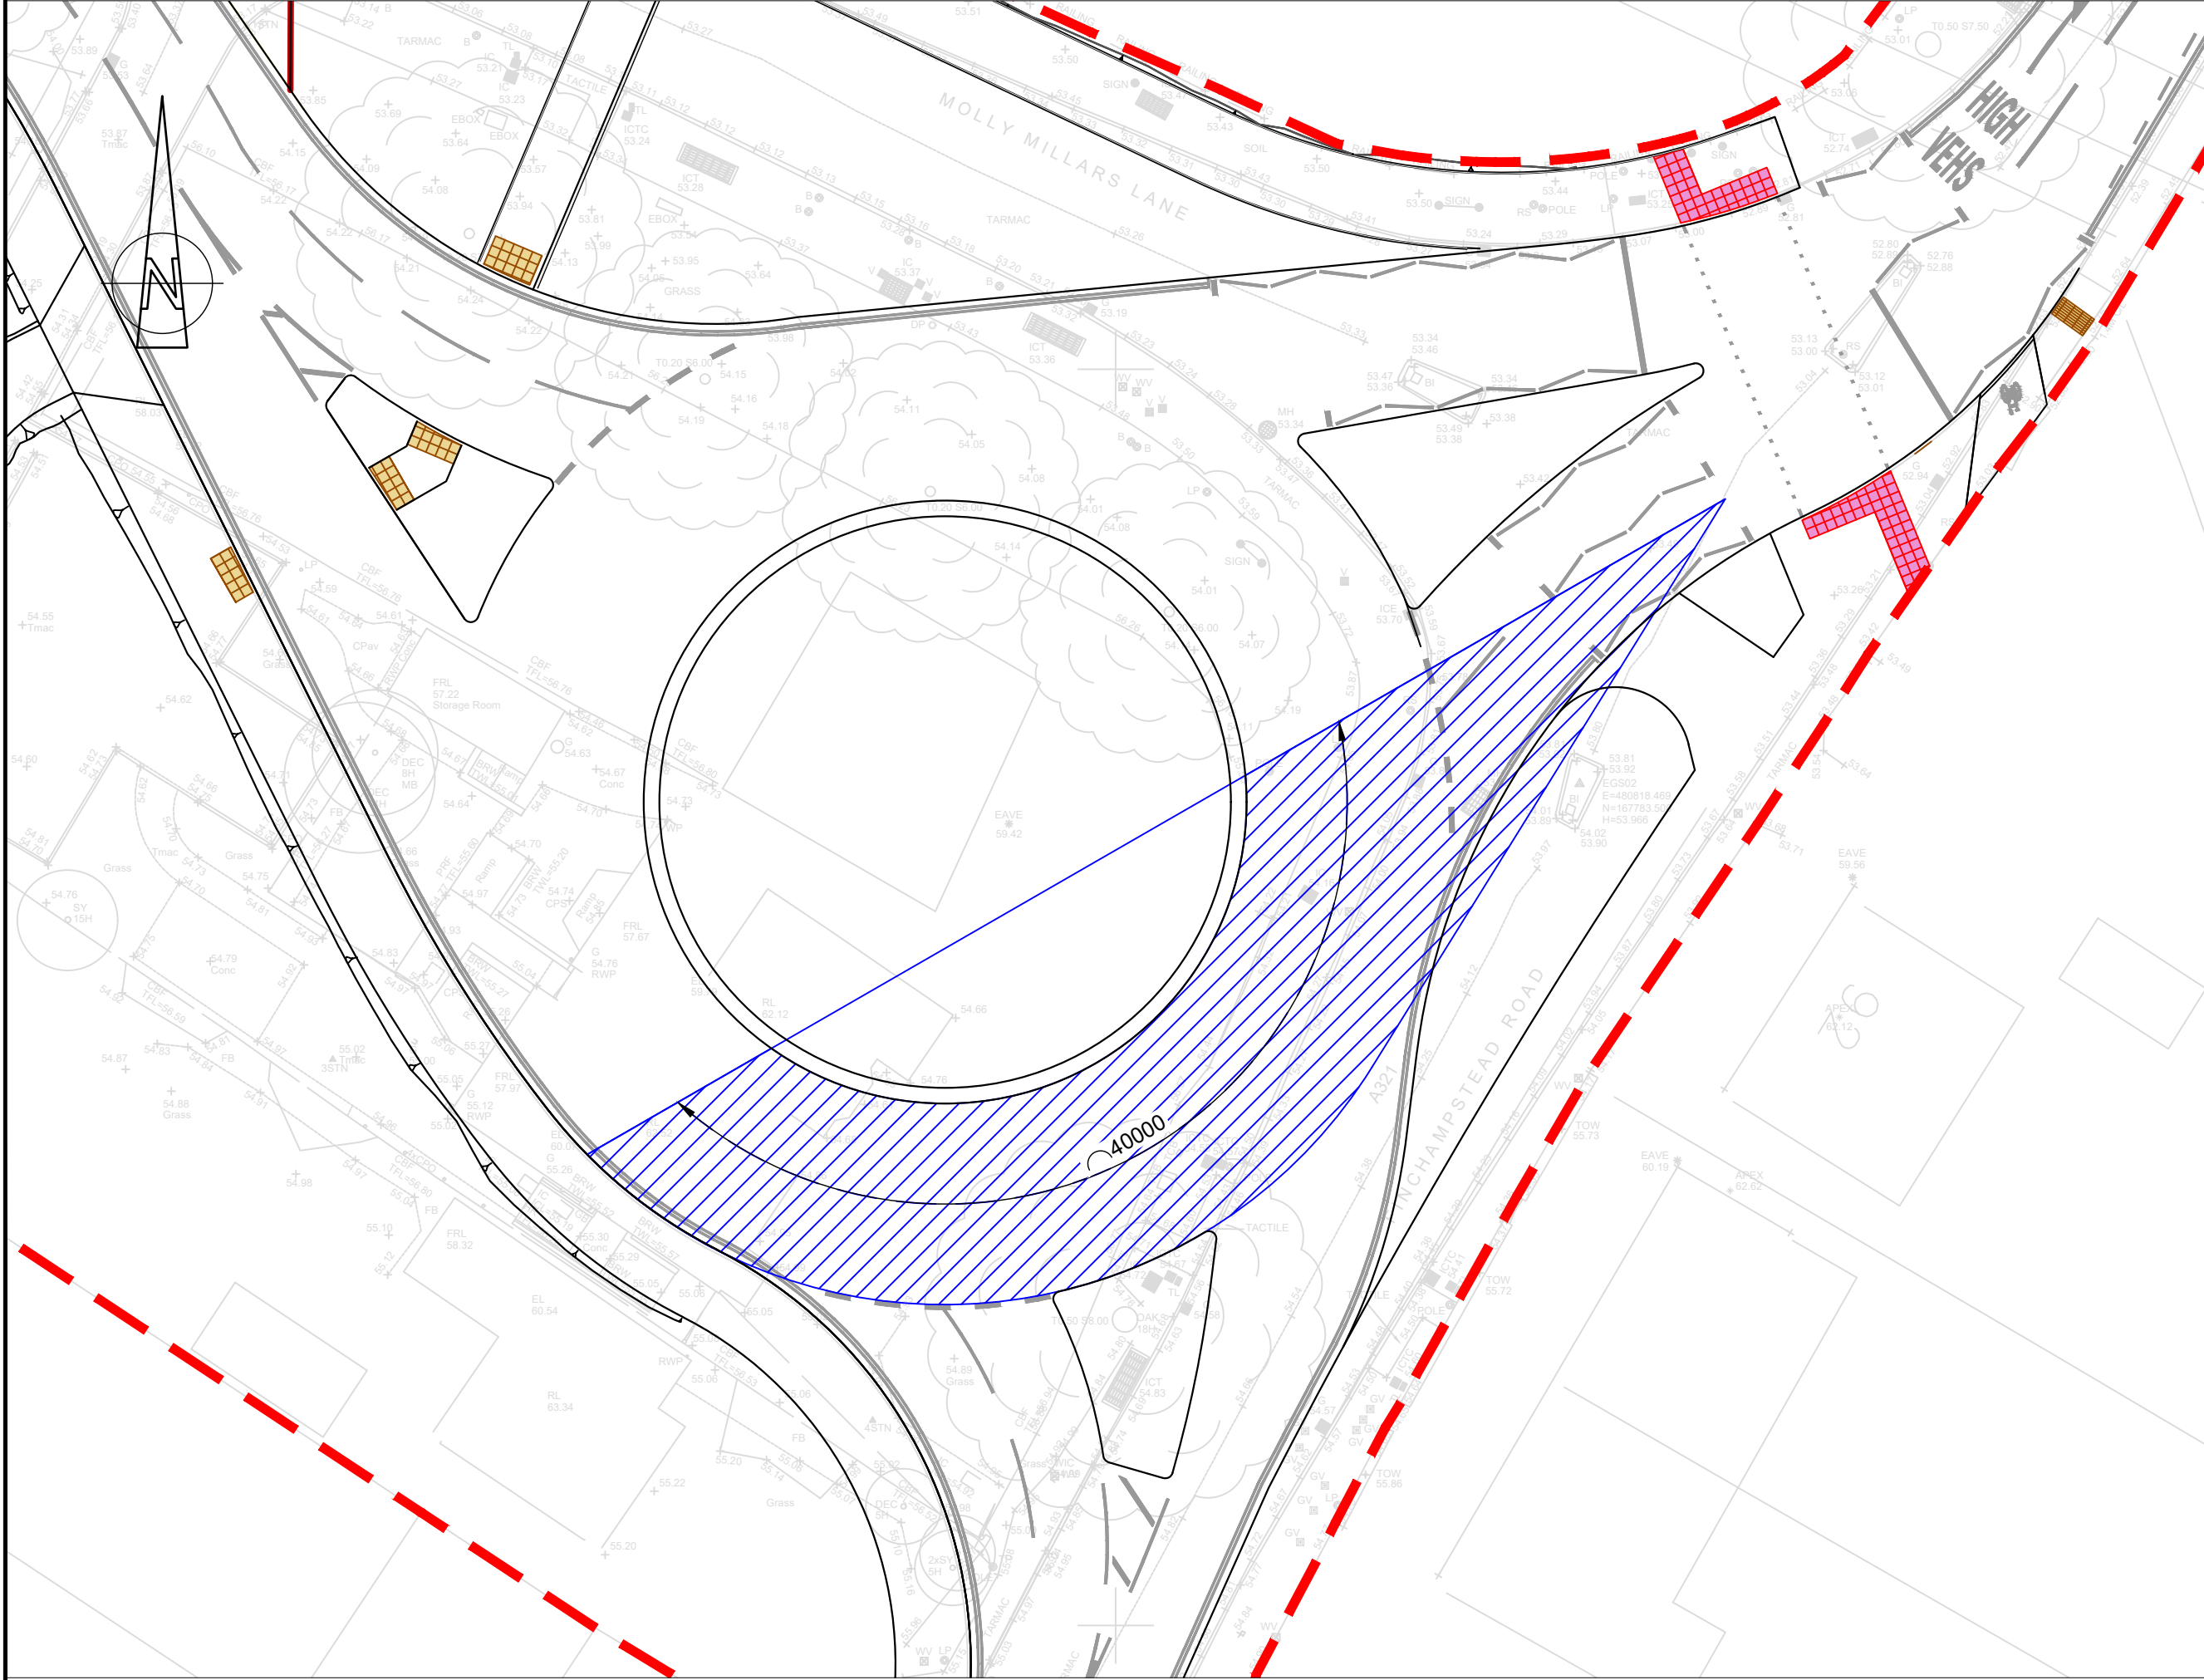

FINCHAMPSTEAD ROAD NORTH FORWARD VISIBILITY

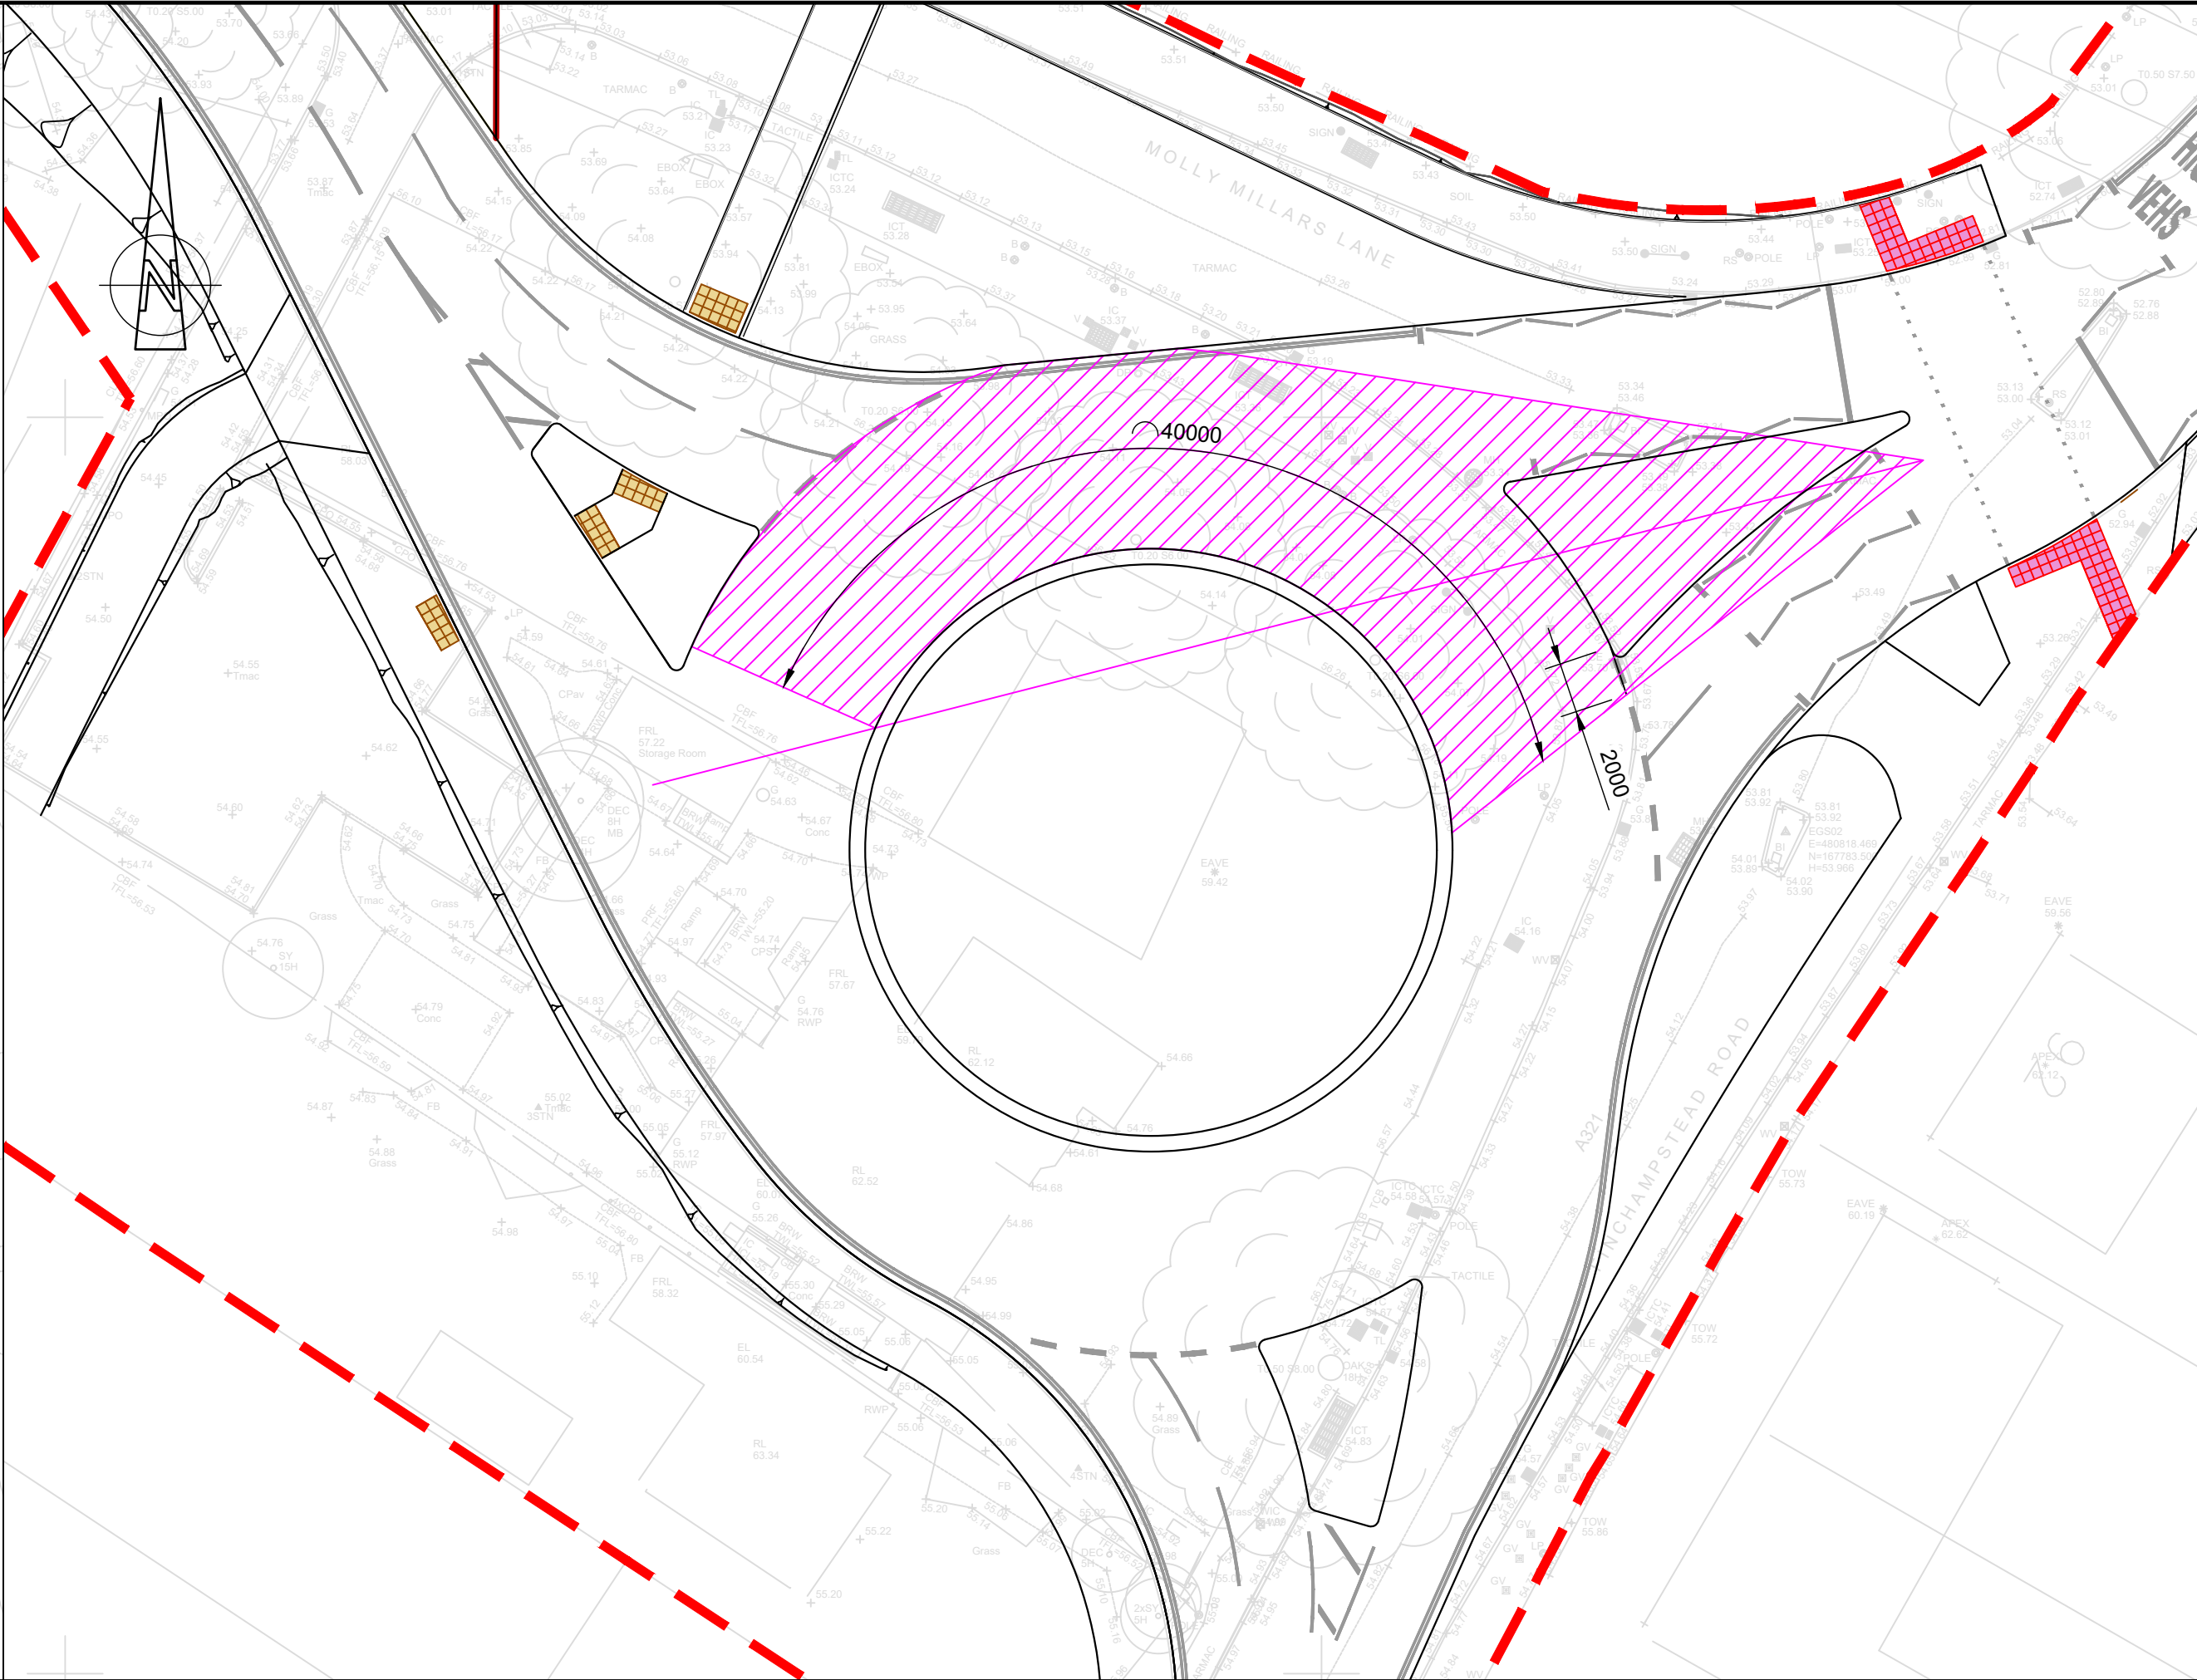

FINCHAMPSTEAD ROAD NORTH VISIBILITY TO THE RIGHT

DO NOT SCALE

NOTES:
1. ALL DIMENSIONS ARE IN MILLIMETRES UNLESS NOTED OTHERWISE.
2. ALL LEVELS ARE IN METRES AOD UNLESS NOTED OTHERWISE.

LEGEND
- - - - - PLANNING APPLICATION NUMBER 203535 RED LINE BOUNDARY
[Blue hatched box] FORWARD VISIBILITY AT ENTRY MEASURED AT 15 m IN ADVANCE OF THE GIVE WAY LINE ACCORDING TO CD 116
[Pink hatched box] VISIBILITY TO RIGHT ALONG CIRCULARITY MEASURED AT 15 m IN ADVANCE OF THE GIVE WAY LINE ACCORDING TO CD 116
[Light blue hatched box] CIRCULARITY VISIBILITY ACCORDING TO CD 116
[Green hatched box] VISIBILITY MEASURED AT ENTRY TO PEDESTRIAN CROSSING AT NEXT EXIT ACCORDING TO CD 116
[Orange hatched box] VISIBILITY AT PRIORITY JUNCTION - X DISTANCE = 2.4 m, Y DISTANCE = 43 m SSD ACCORDING TO MFS, AS REQUIRED BY CD 123
[Blue line] 43 m, ACCORDING TO MFS SSD REQUIREMENTS, FORWARD VISIBILITY ON THE APPROACH TO THE ROUNDABOUT (48 kph DESIGN SPEED) ACCORDING TO CD 116
[Red box] AREA OF REQUIRED VISIBILITY NOT ACHIEVED

KEYPLAN
SWDR - WESTERN GATEWAY PHASE 2

P08	16/07/2024	JB	UPDATED FOR PLANNING CONDITION DISCHARGE	DJF	JC
P07	02/06/2022	GKC	MATTERS OUTSTANDING WMHP-TG-WG2-RC-DM-0002	BH	JC
P06	22/02/2022	JPG	BACKGROUND UPDATED FOR SHARED USE FACILITY	BH	ARL
REV	DATE	BY	DESCRIPTION	CHK	APP

DRAWING STATUS:
SUITABLE FOR EXAMINATION S8

DESIGNER:
Tony Gee
Consulting Civil, Structural and Geotechnical Engineers
Tony Gee and Partners LLP
Hardy House
140 High Street
Esher, Surrey
KT10 9QJ
Tel: 01372 461600
www.tonygee.com

CONTRACTOR:

CLIENT:
WOKINGHAM BOROUGH COUNCIL
Shute End, Wokingham, Berkshire RG40 1BN
Tel: (0118) 974 6000 Web: www.wokingham.gov.uk

PROJECT:
WOKINGHAM MAJOR HIGHWAYS PROGRAMME
SWDR WESTERN GATEWAY PHASE 2

TITLE:
ROUNDABOUT ENHANCEMENT
ALIGNMENT
VISIBILITY ANALYSIS
SHEET 2 OF 6

SCALE @ A1: 1:250	CHECKED: BH	APPROVED: JC
PROJECT NO: C118048	DESIGNED: RDS	DRAWN: RDS
DRAWING No: WMHP-TG-WG2-DR-HI-0106		REV: P08

© Crown copyright and database rights 2018 OS 100005035. You are granted a non-exclusive, royalty free, revocable licence solely to view the Licensed Data for non-commercial purposes for the period during which Tony Gee and Partners LLP makes it available. You are not permitted to copy, sub-license, distribute, sell or otherwise make available the Licensed Data to third parties in any form. Third party rights to enforce the terms of this licence shall be reserved to OS.