



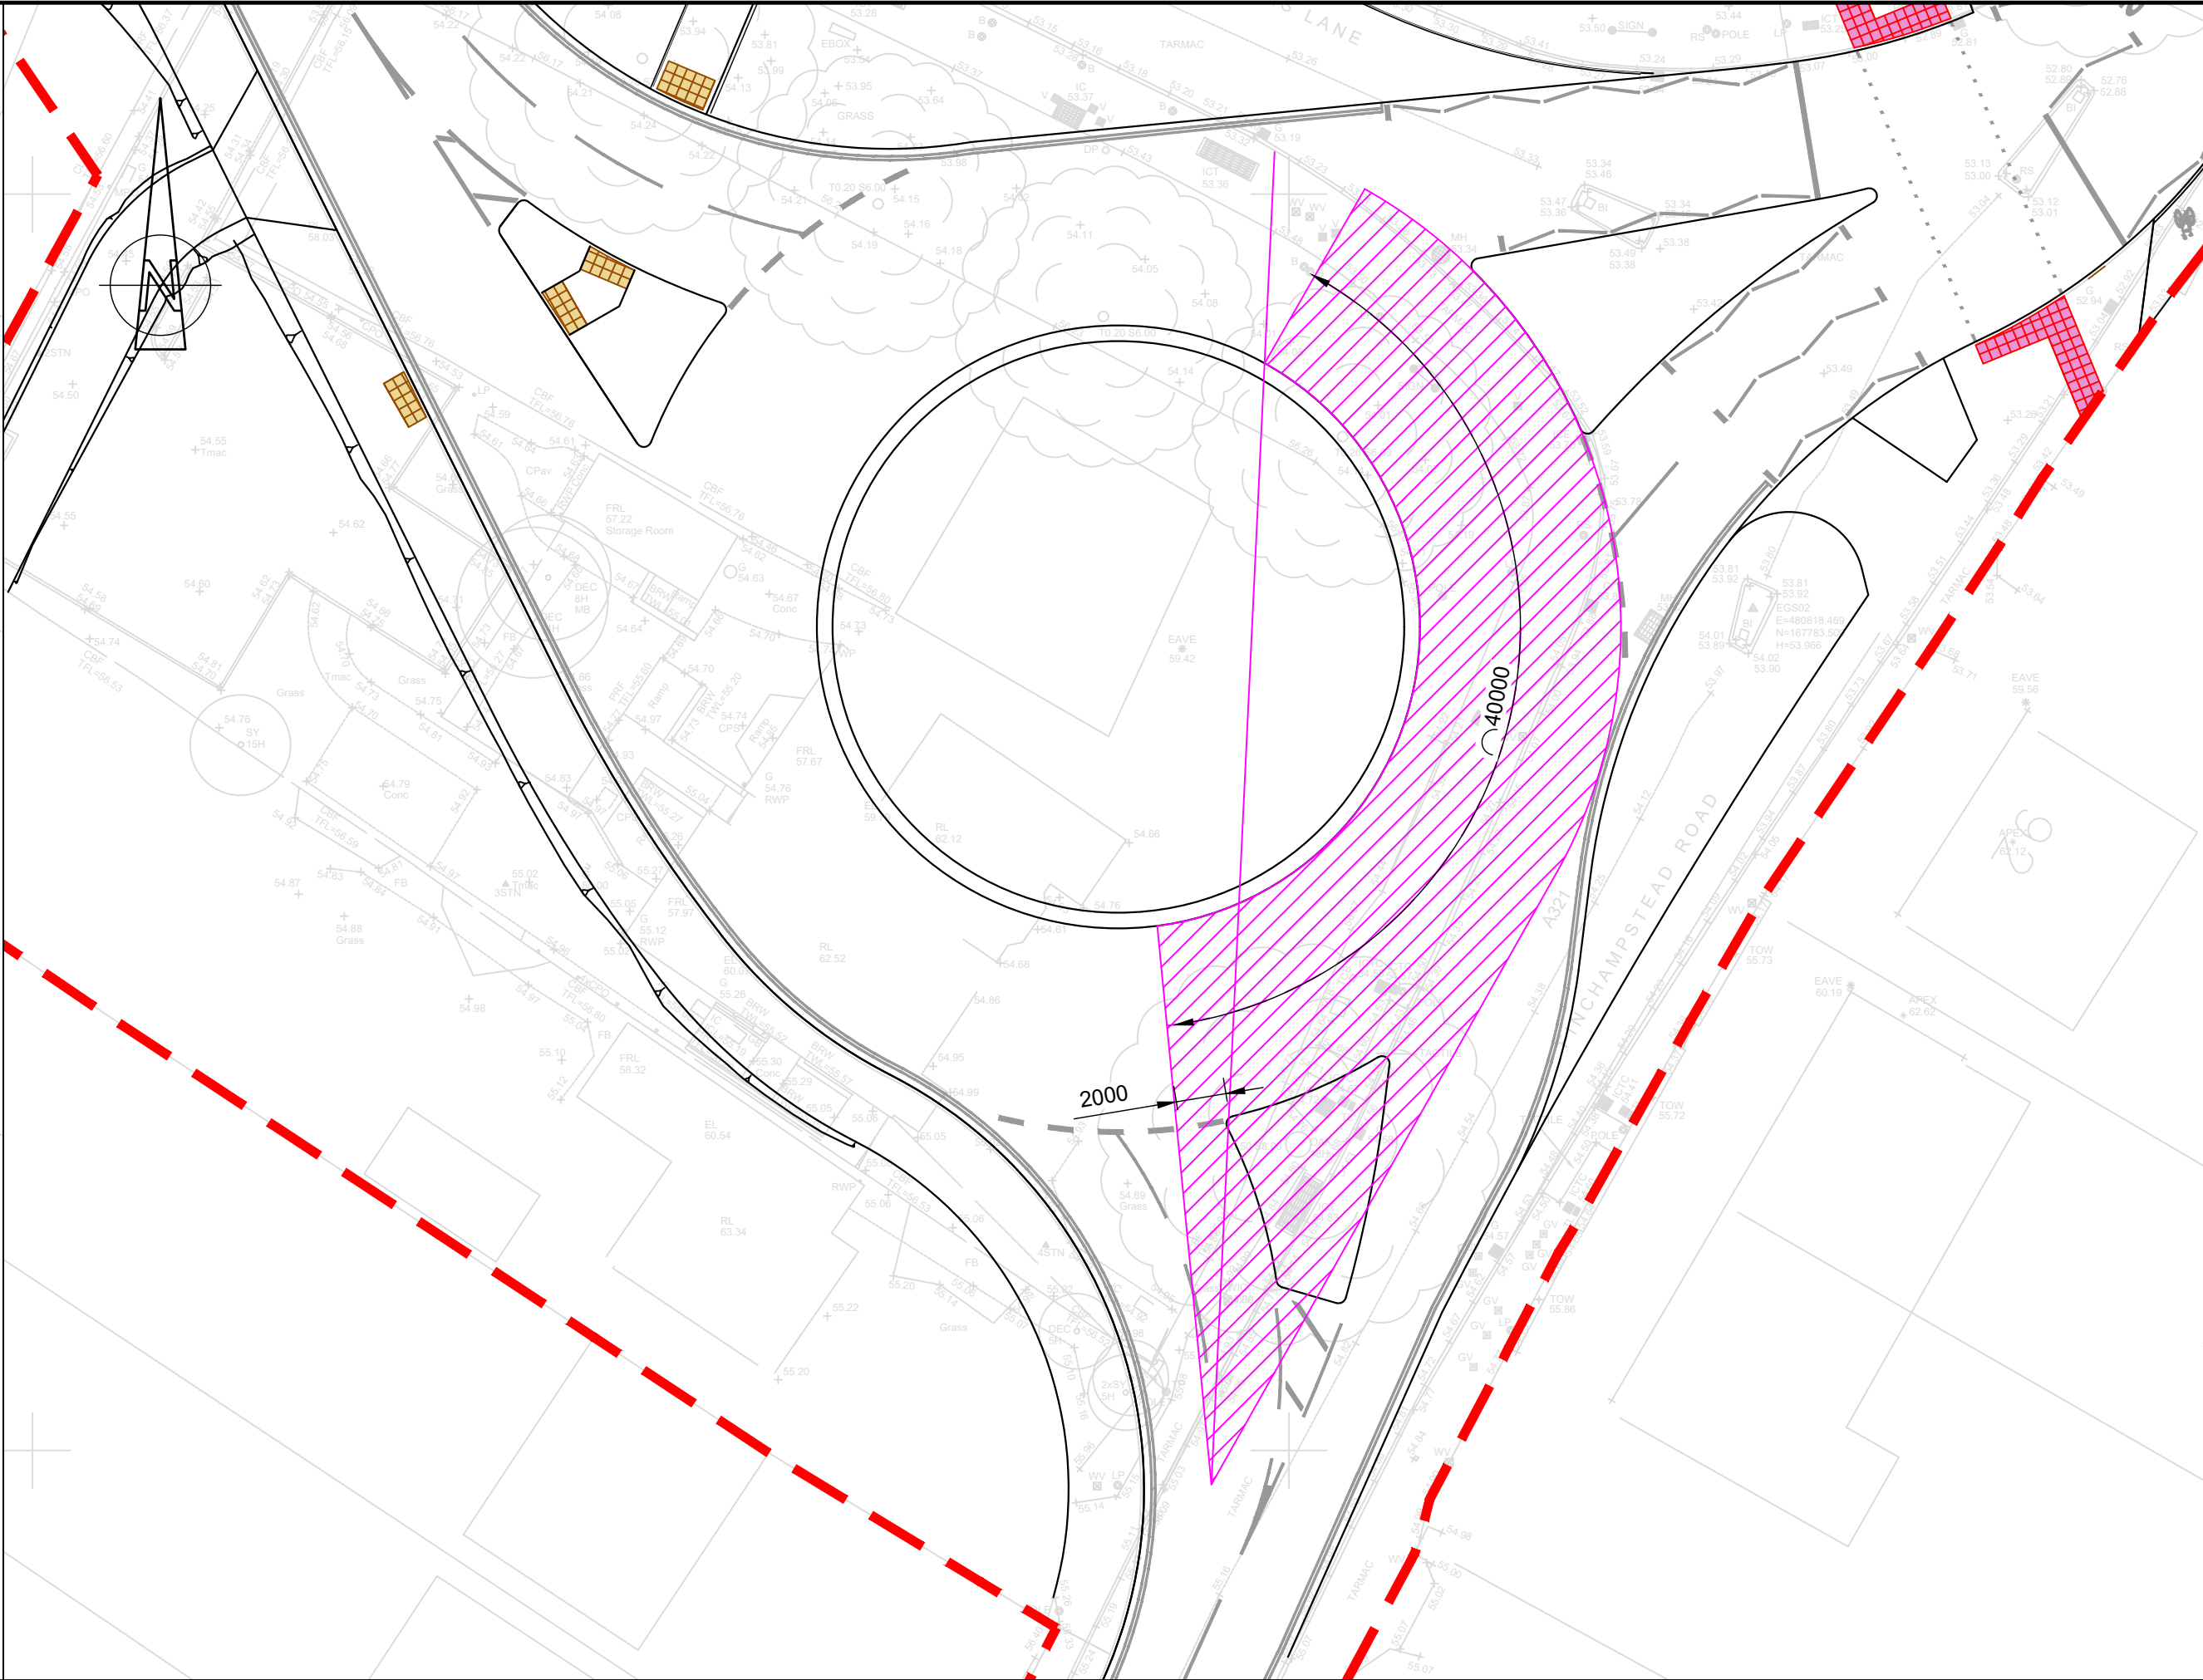


FINCHAMPSTEAD ROAD SOUTH FORWARD VISIBILITY (SSD) ON APPROACH

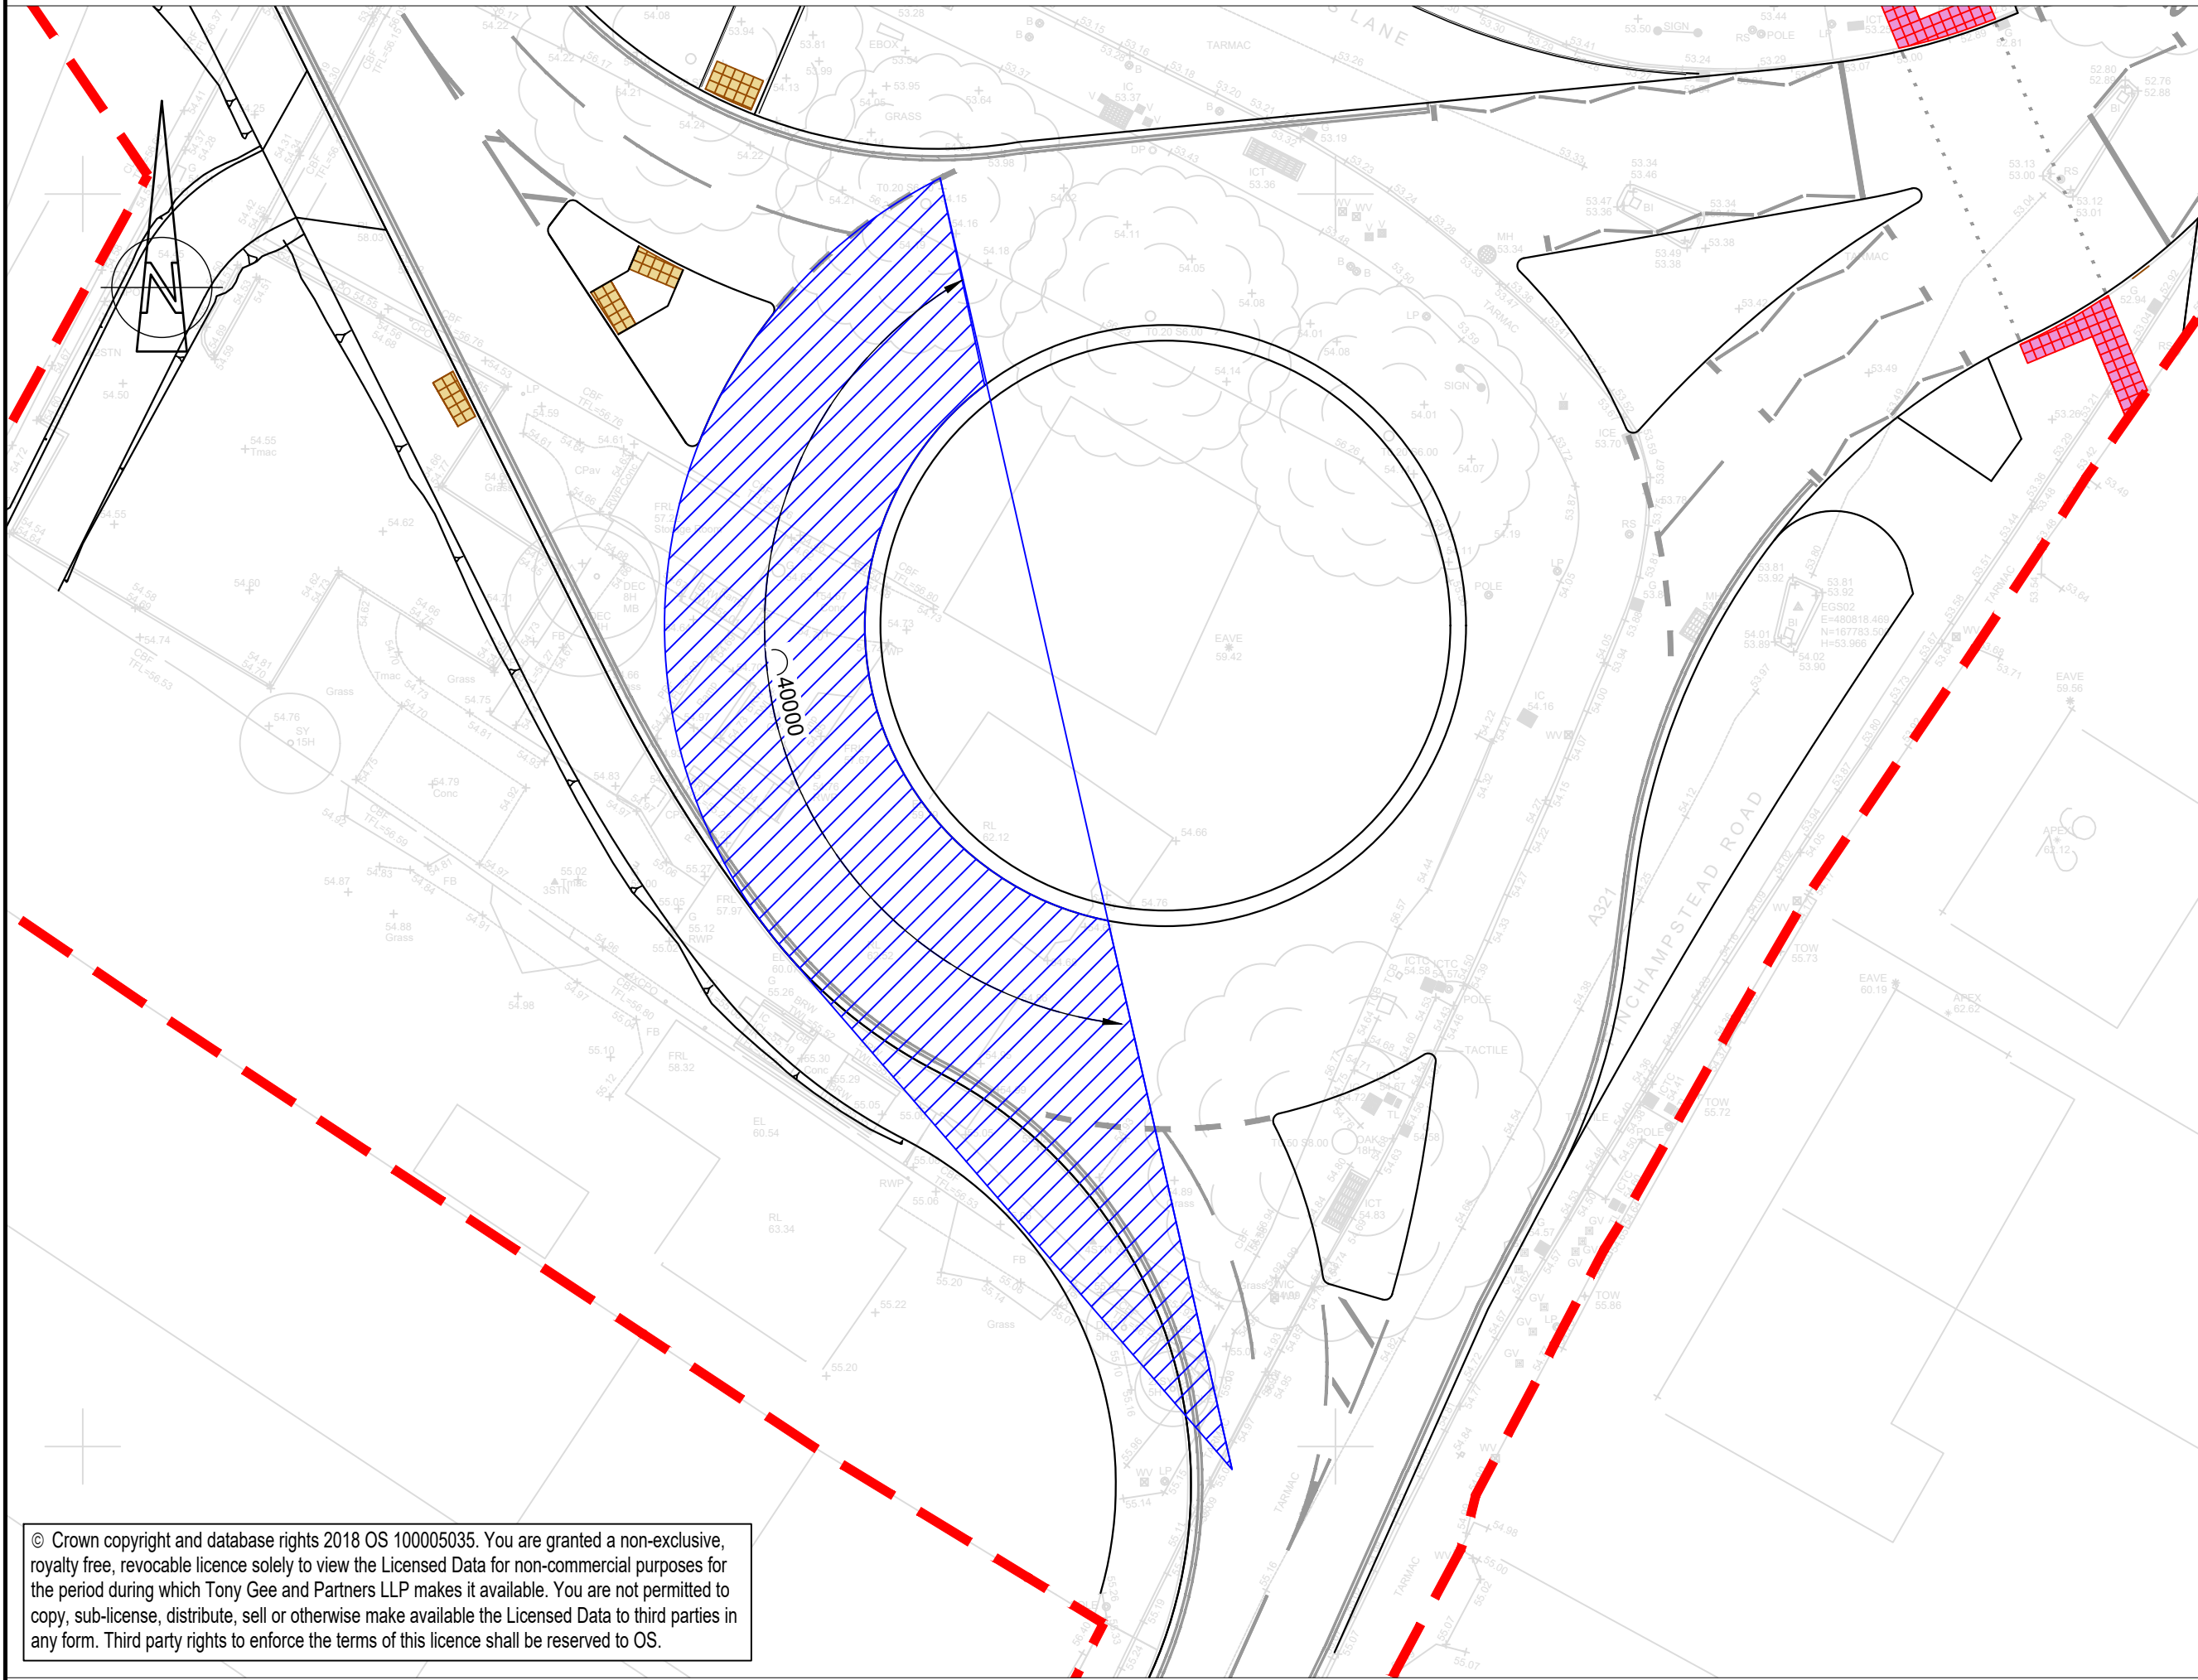

FINCHAMPSTEAD ROAD SOUTH VISIBILITY TO THE RIGHT



FINCHAMPSTEAD ROAD SOUTH FORWARD VISIBILITY

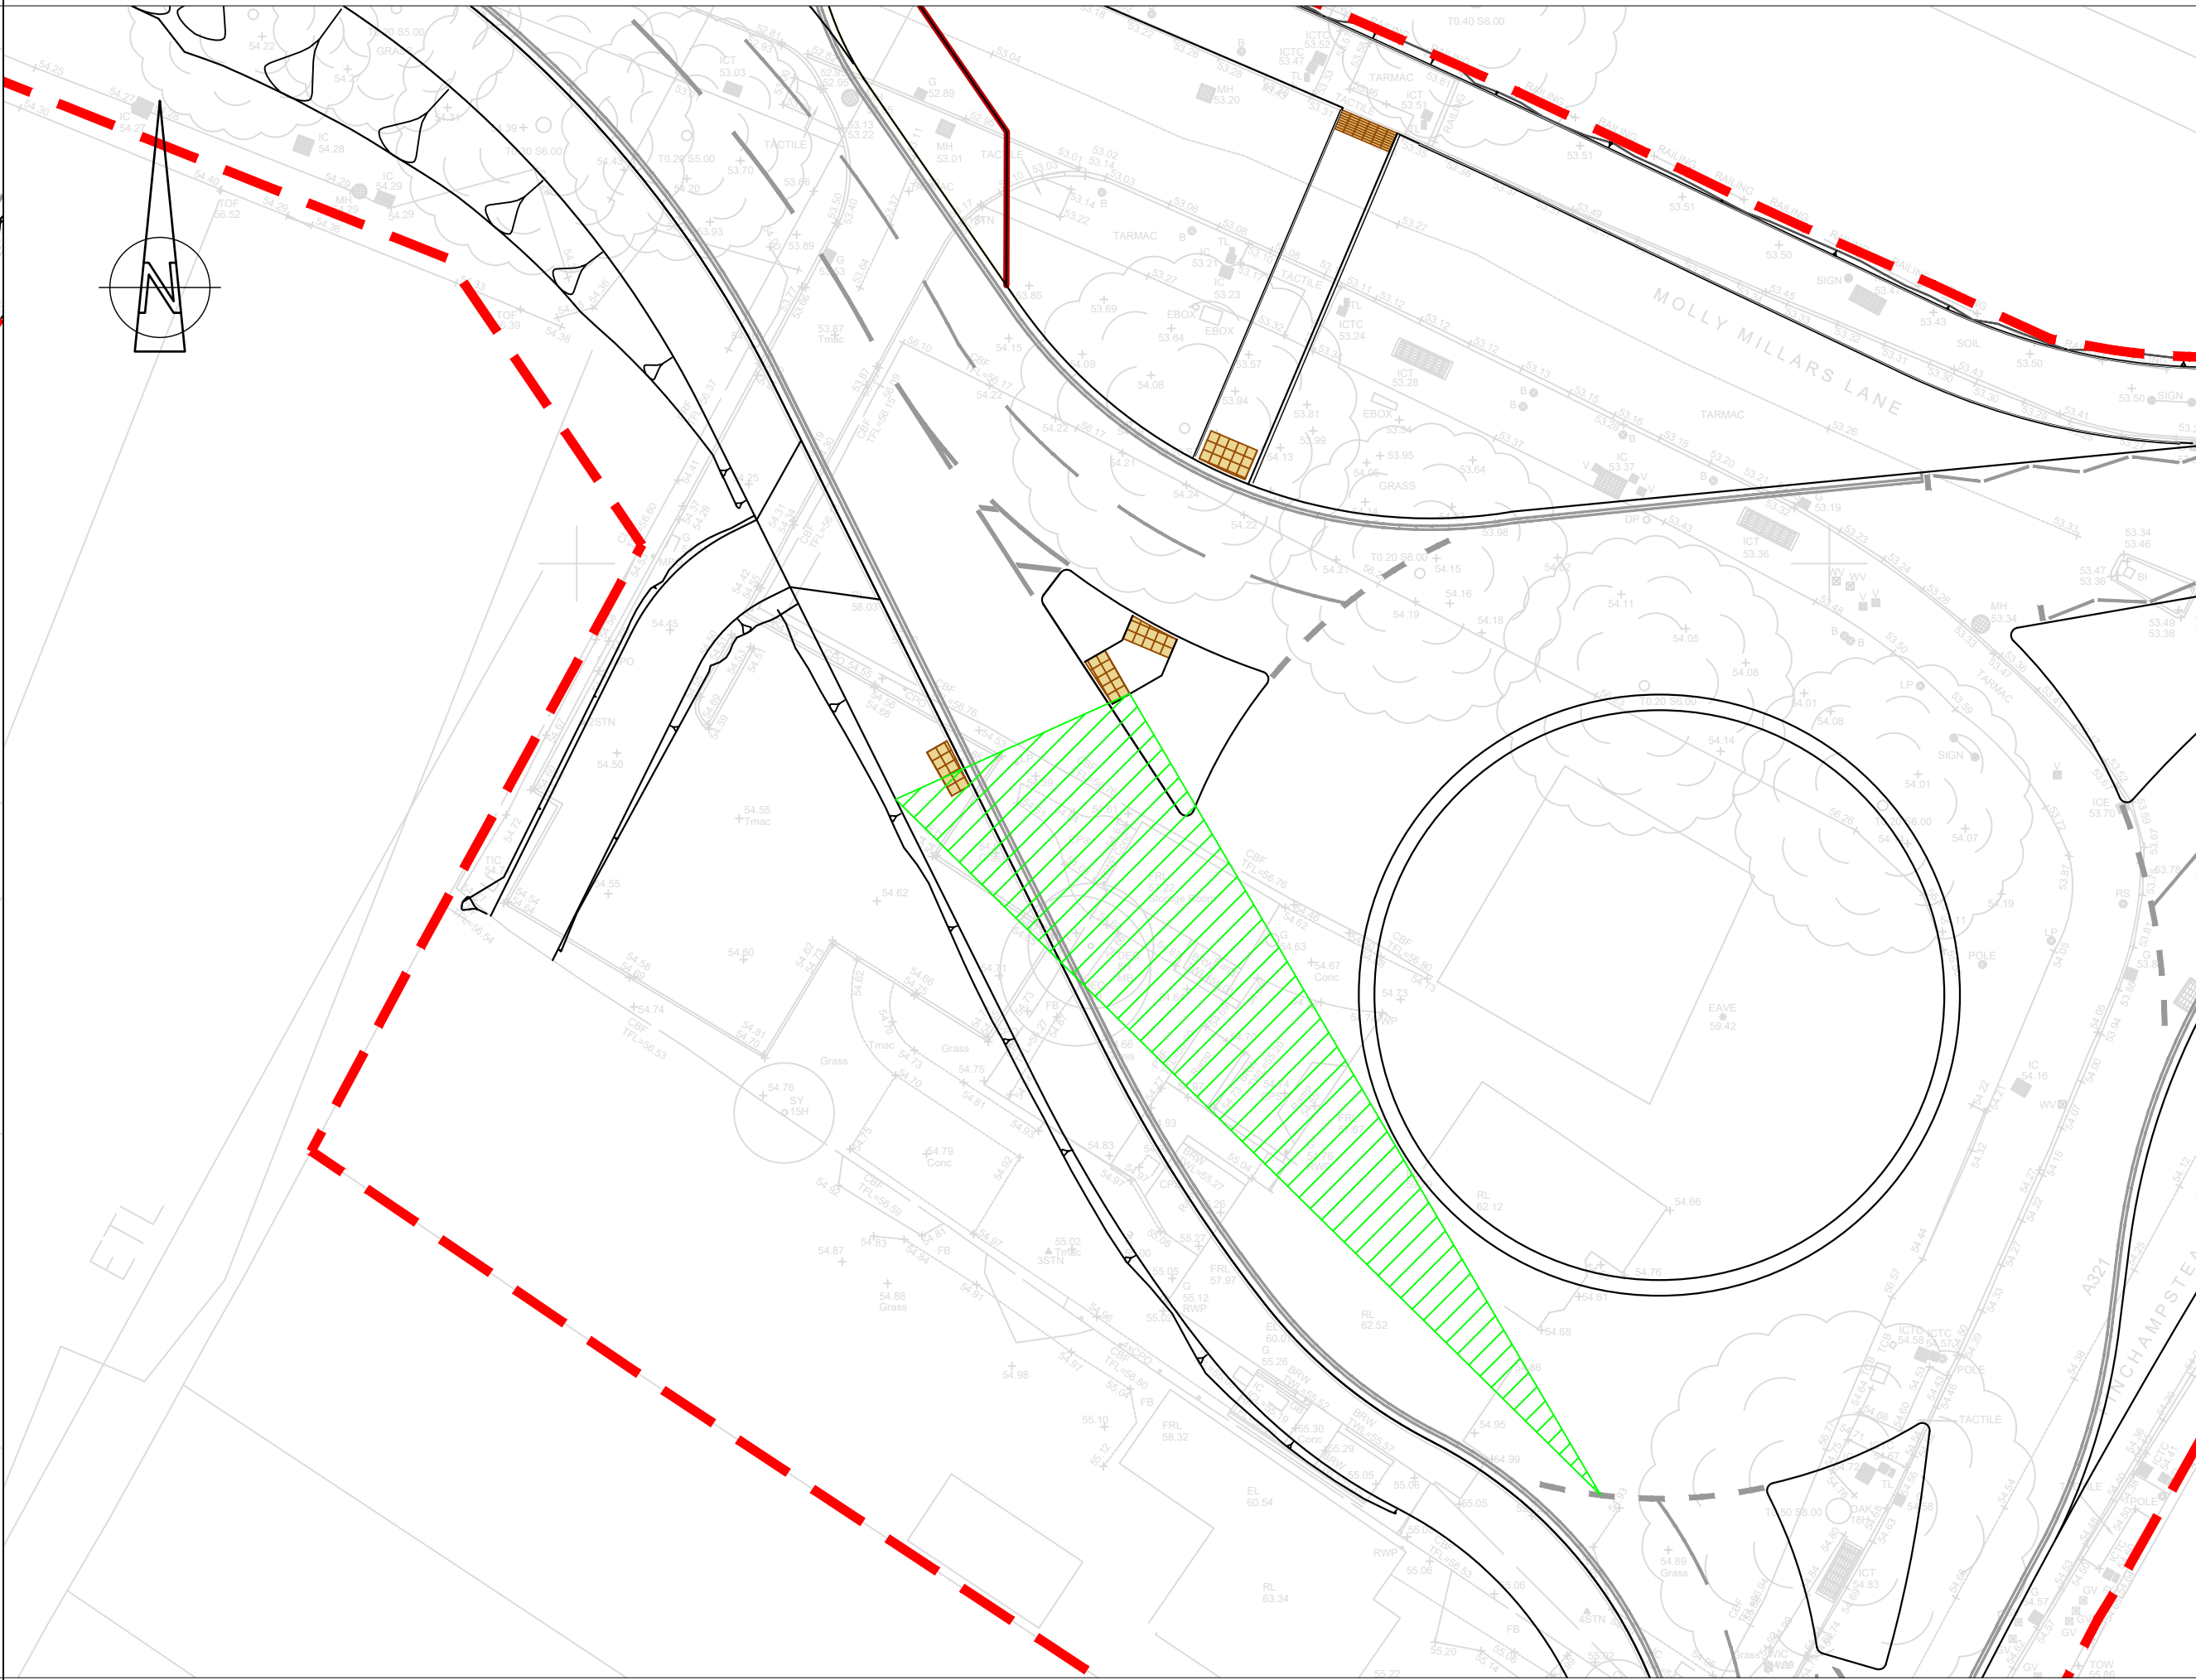

MOLLY MILLARS LANE PEDESTRIAN CROSSING VISIBILITY FROM FINCHAMPSTEAD ROAD SOUTH

DO NOT SCALE

NOTES:
1. ALL DIMENSIONS ARE IN MILLIMETRES UNLESS NOTED OTHERWISE.
2. ALL LEVELS ARE IN METRES AOD UNLESS NOTED OTHERWISE.

LEGEND

PLANNING APPLICATION NUMBER 203535 RED LINE BOUNDARY

FORWARD VISIBILITY AT ENTRY MEASURED AT 15 m IN ADVANCE OF THE GIVE WAY LINE ACCORDING TO CD 116

VISIBILITY TO RIGHT ALONG CIRCULARITY MEASURED AT 15 m IN ADVANCE OF THE GIVE WAY LINE ACCORDING TO CD 116

CIRCULARITY VISIBILITY ACCORDING TO CD 116

VISIBILITY MEASURED AT ENTRY TO PEDESTRIAN CROSSING AT NEXT EXIT ACCORDING TO CD 116

VISIBILITY AT PRIORITY JUNCTION - X DISTANCE = 2.4 m, Y DISTANCE = 43 m SSD ACCORDING TO MFS, AS REQUIRED BY CD 123

43 m, ACCORDING TO MFS SSD REQUIREMENTS, FORWARD VISIBILITY ON THE APPROACH TO THE ROUNDABOUT (48 kph DESIGN SPEED) ACCORDING TO CD 116

AREA OF REQUIRED VISIBILITY NOT ACHIEVED

KEYPLAN

SWDR - WESTERN GATEWAY PHASE 2

P09	16/07/2024	JB	UPDATED FOR PLANNING CONDITION DISCHARGE	DJF	JC
P08	02/06/2022	GWC	MATTERS OUTSTANDING WMHP-TG-WG2-RP-DM-0002	BH	JC
P07	22/02/2022	JPG	BACKGROUND UPDATED FOR SHARED USE FACILITY	BH	ARL
REV	DATE	BY	DESCRIPTION	CHK	APP

DRAWING STATUS: **SUITABLE FOR EXAMINATION** **S8**

DESIGNER:

Tony Gee
Consulting Civil, Structural and Geotechnical Engineers

Tony Gee and Partners LLP
Hardy House
140 High Street
Esher, Surrey
KT10 9QJ
Tel: 01372 461600
www.tonygee.com

CONTRACTOR:

CLIENT:

WOKINGHAM BOROUGH COUNCIL

Shute End, Wokingham, Berkshire RG40 1BN
Tel: (0118) 974 6000 Web: www.wokingham.gov.uk

PROJECT:

WOKINGHAM MAJOR HIGHWAYS PROGRAMME
SWDR WESTERN GATEWAY PHASE 2

TITLE:

ROUNDABOUT ENHANCEMENT
ALIGNMENT
VISIBILITY ANALYSIS

SHEET 3 OF 6

SCALE @ A1:	1:250	CHECKED:	BH	APPROVED:	JC
PROJECT NO:	C118048	DESIGNED:	RDS	DRAWN:	RDS
DRAWING No:	WMHP-TG-WG2-DR-HI-0107	DATE:	February 21	REV:	P09