




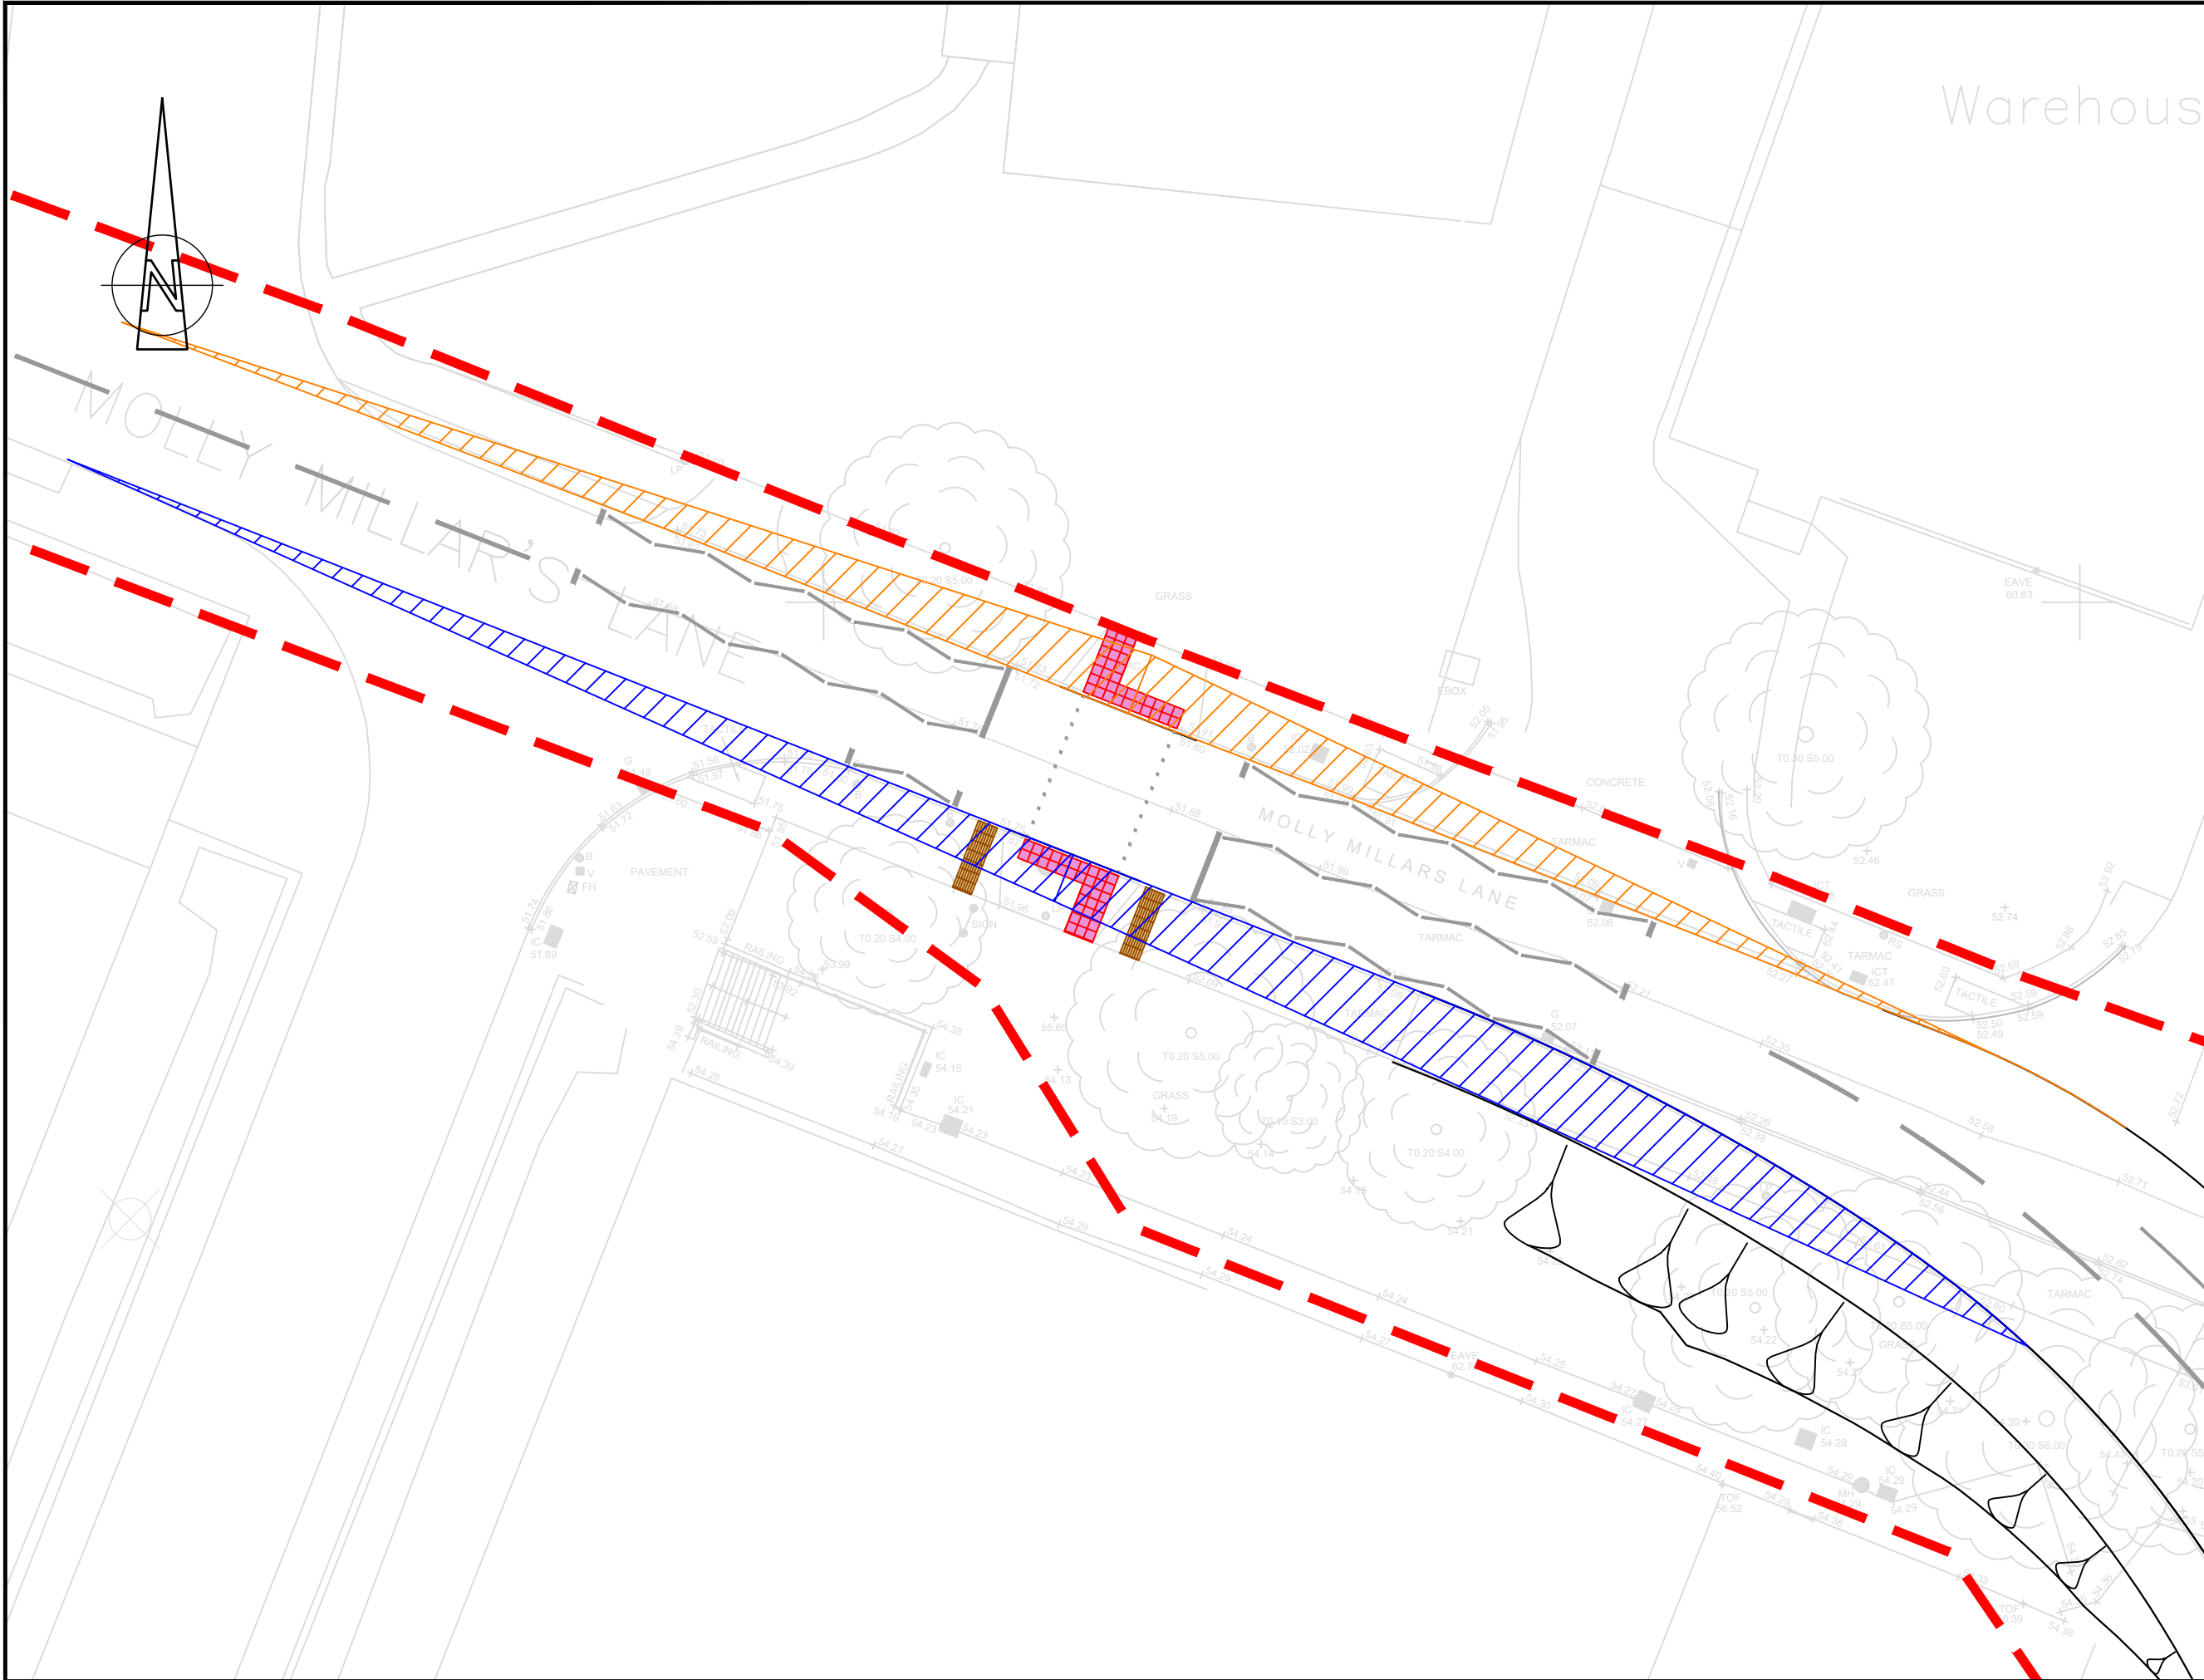


MOLLY MILLARS LANE TOUCAN CROSSING

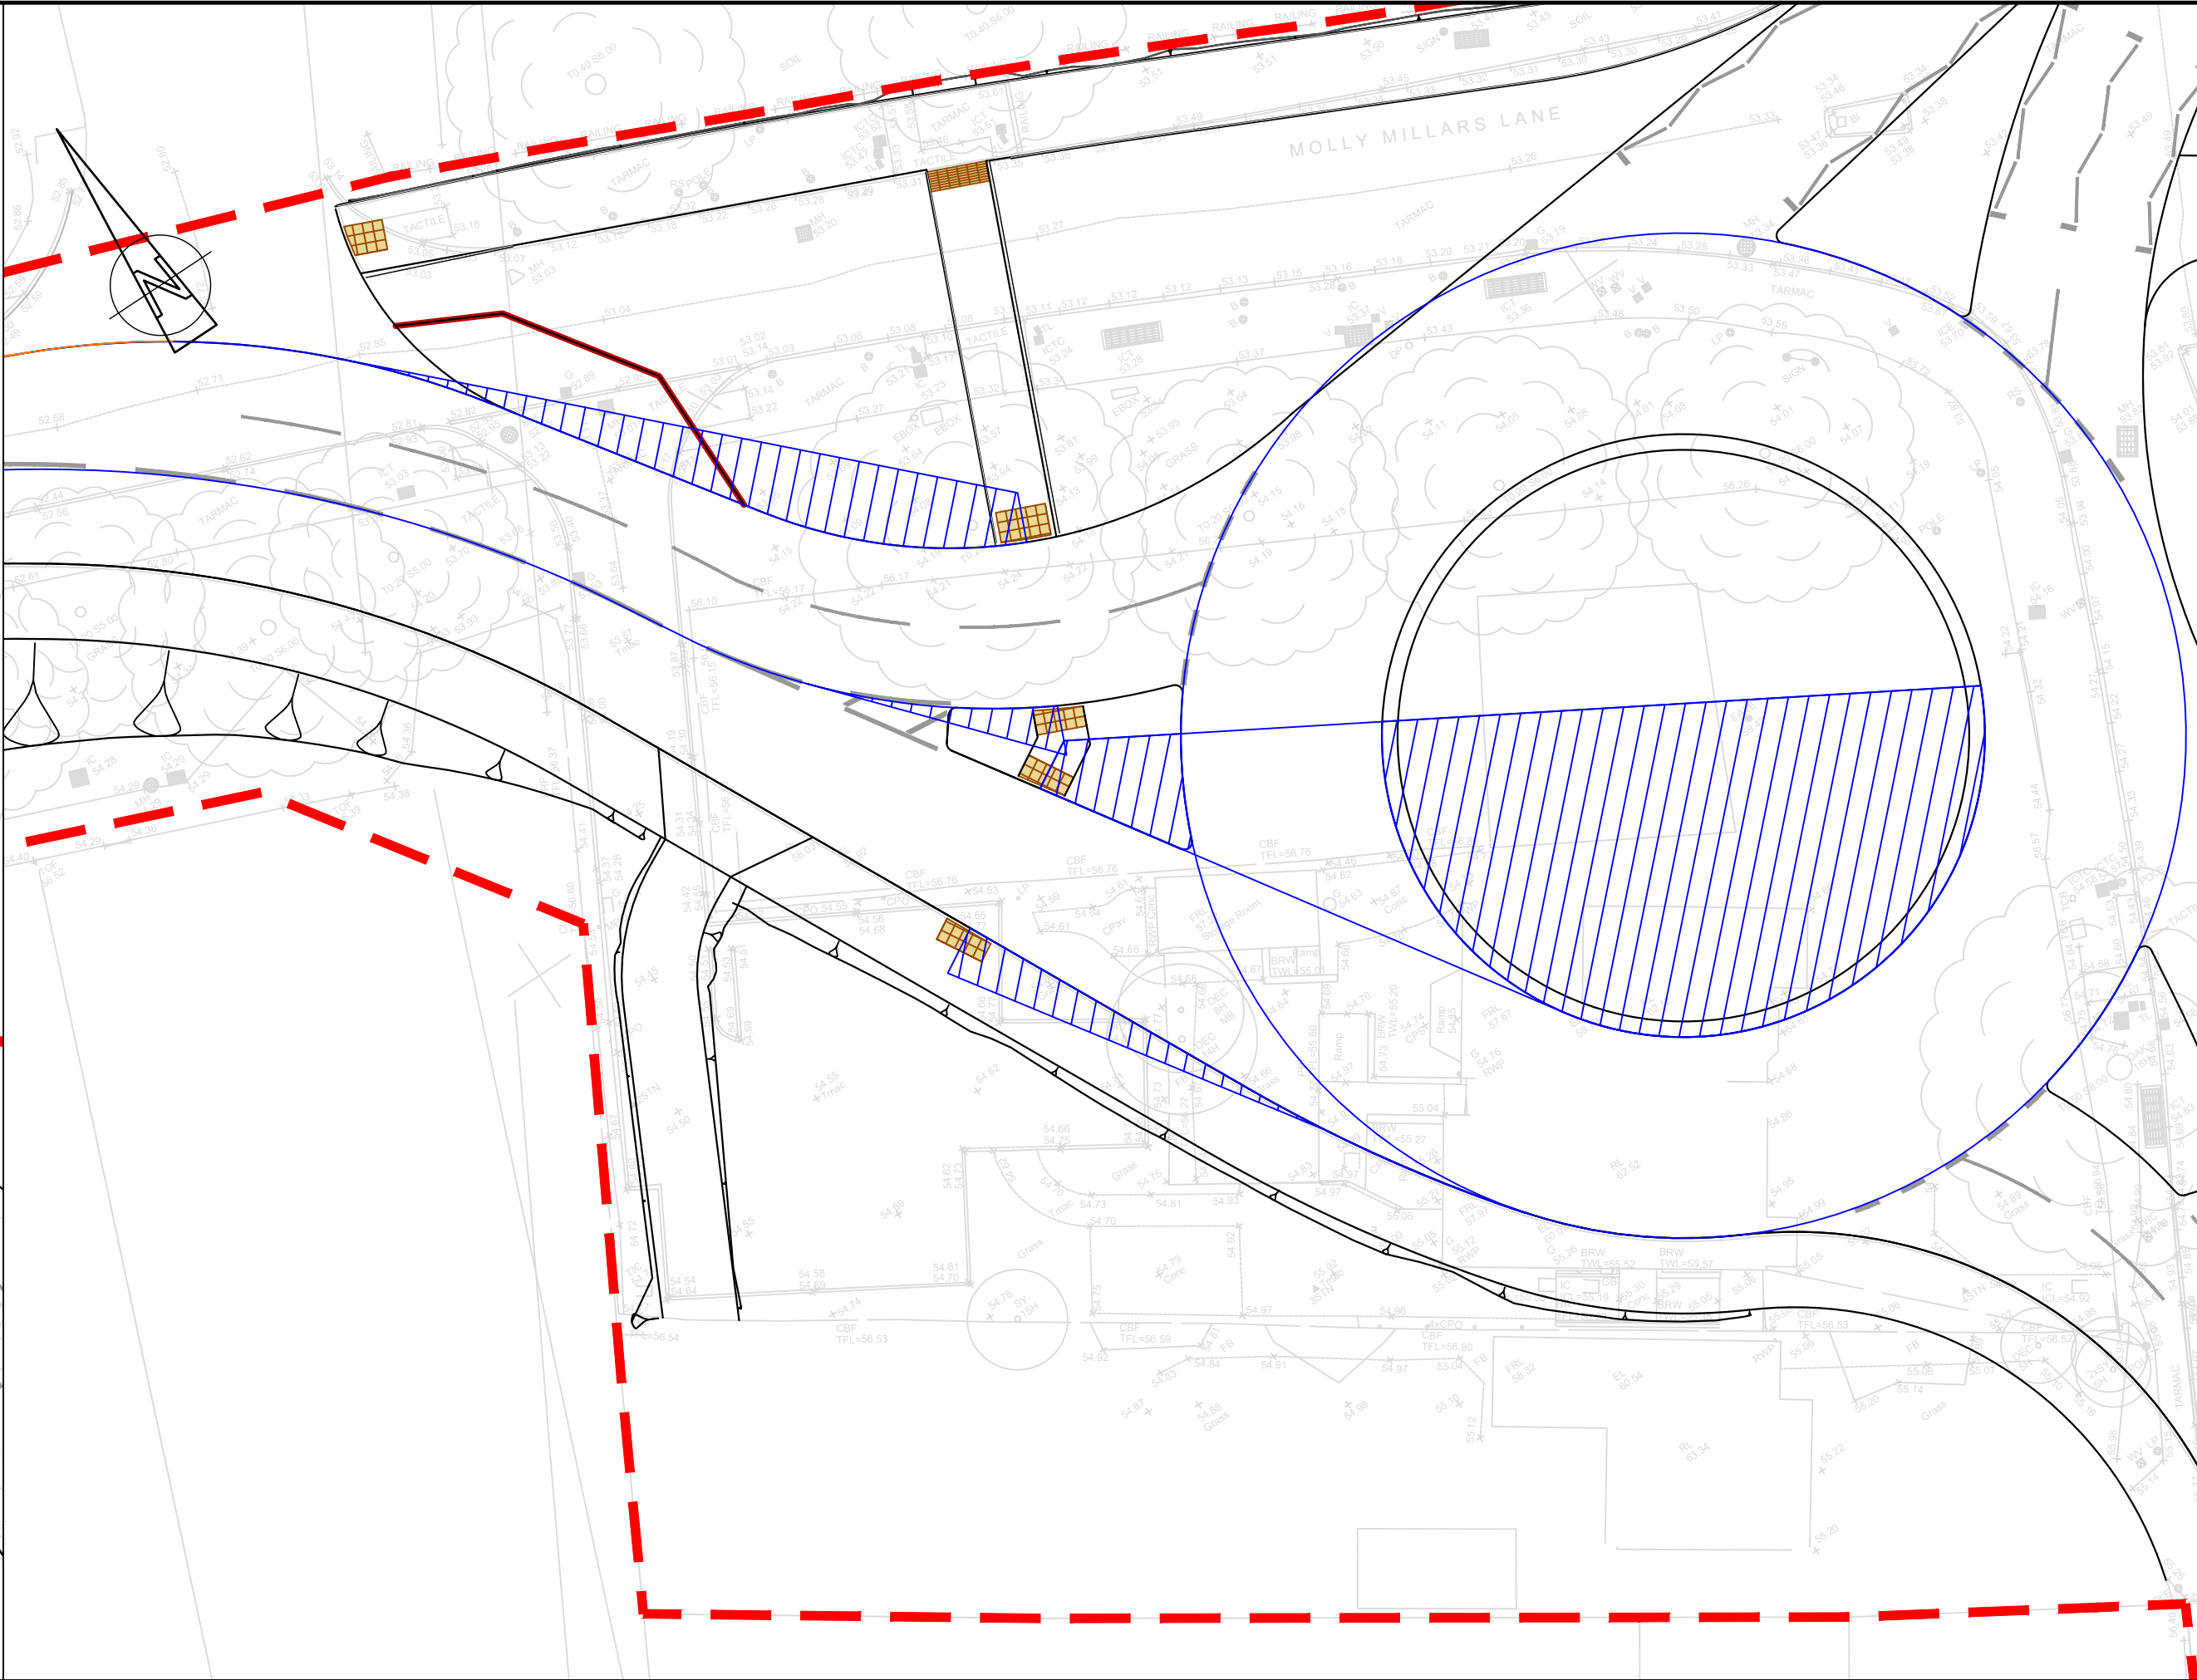

MOLLY MILLARS LANE UNCONTROLLED CROSSING

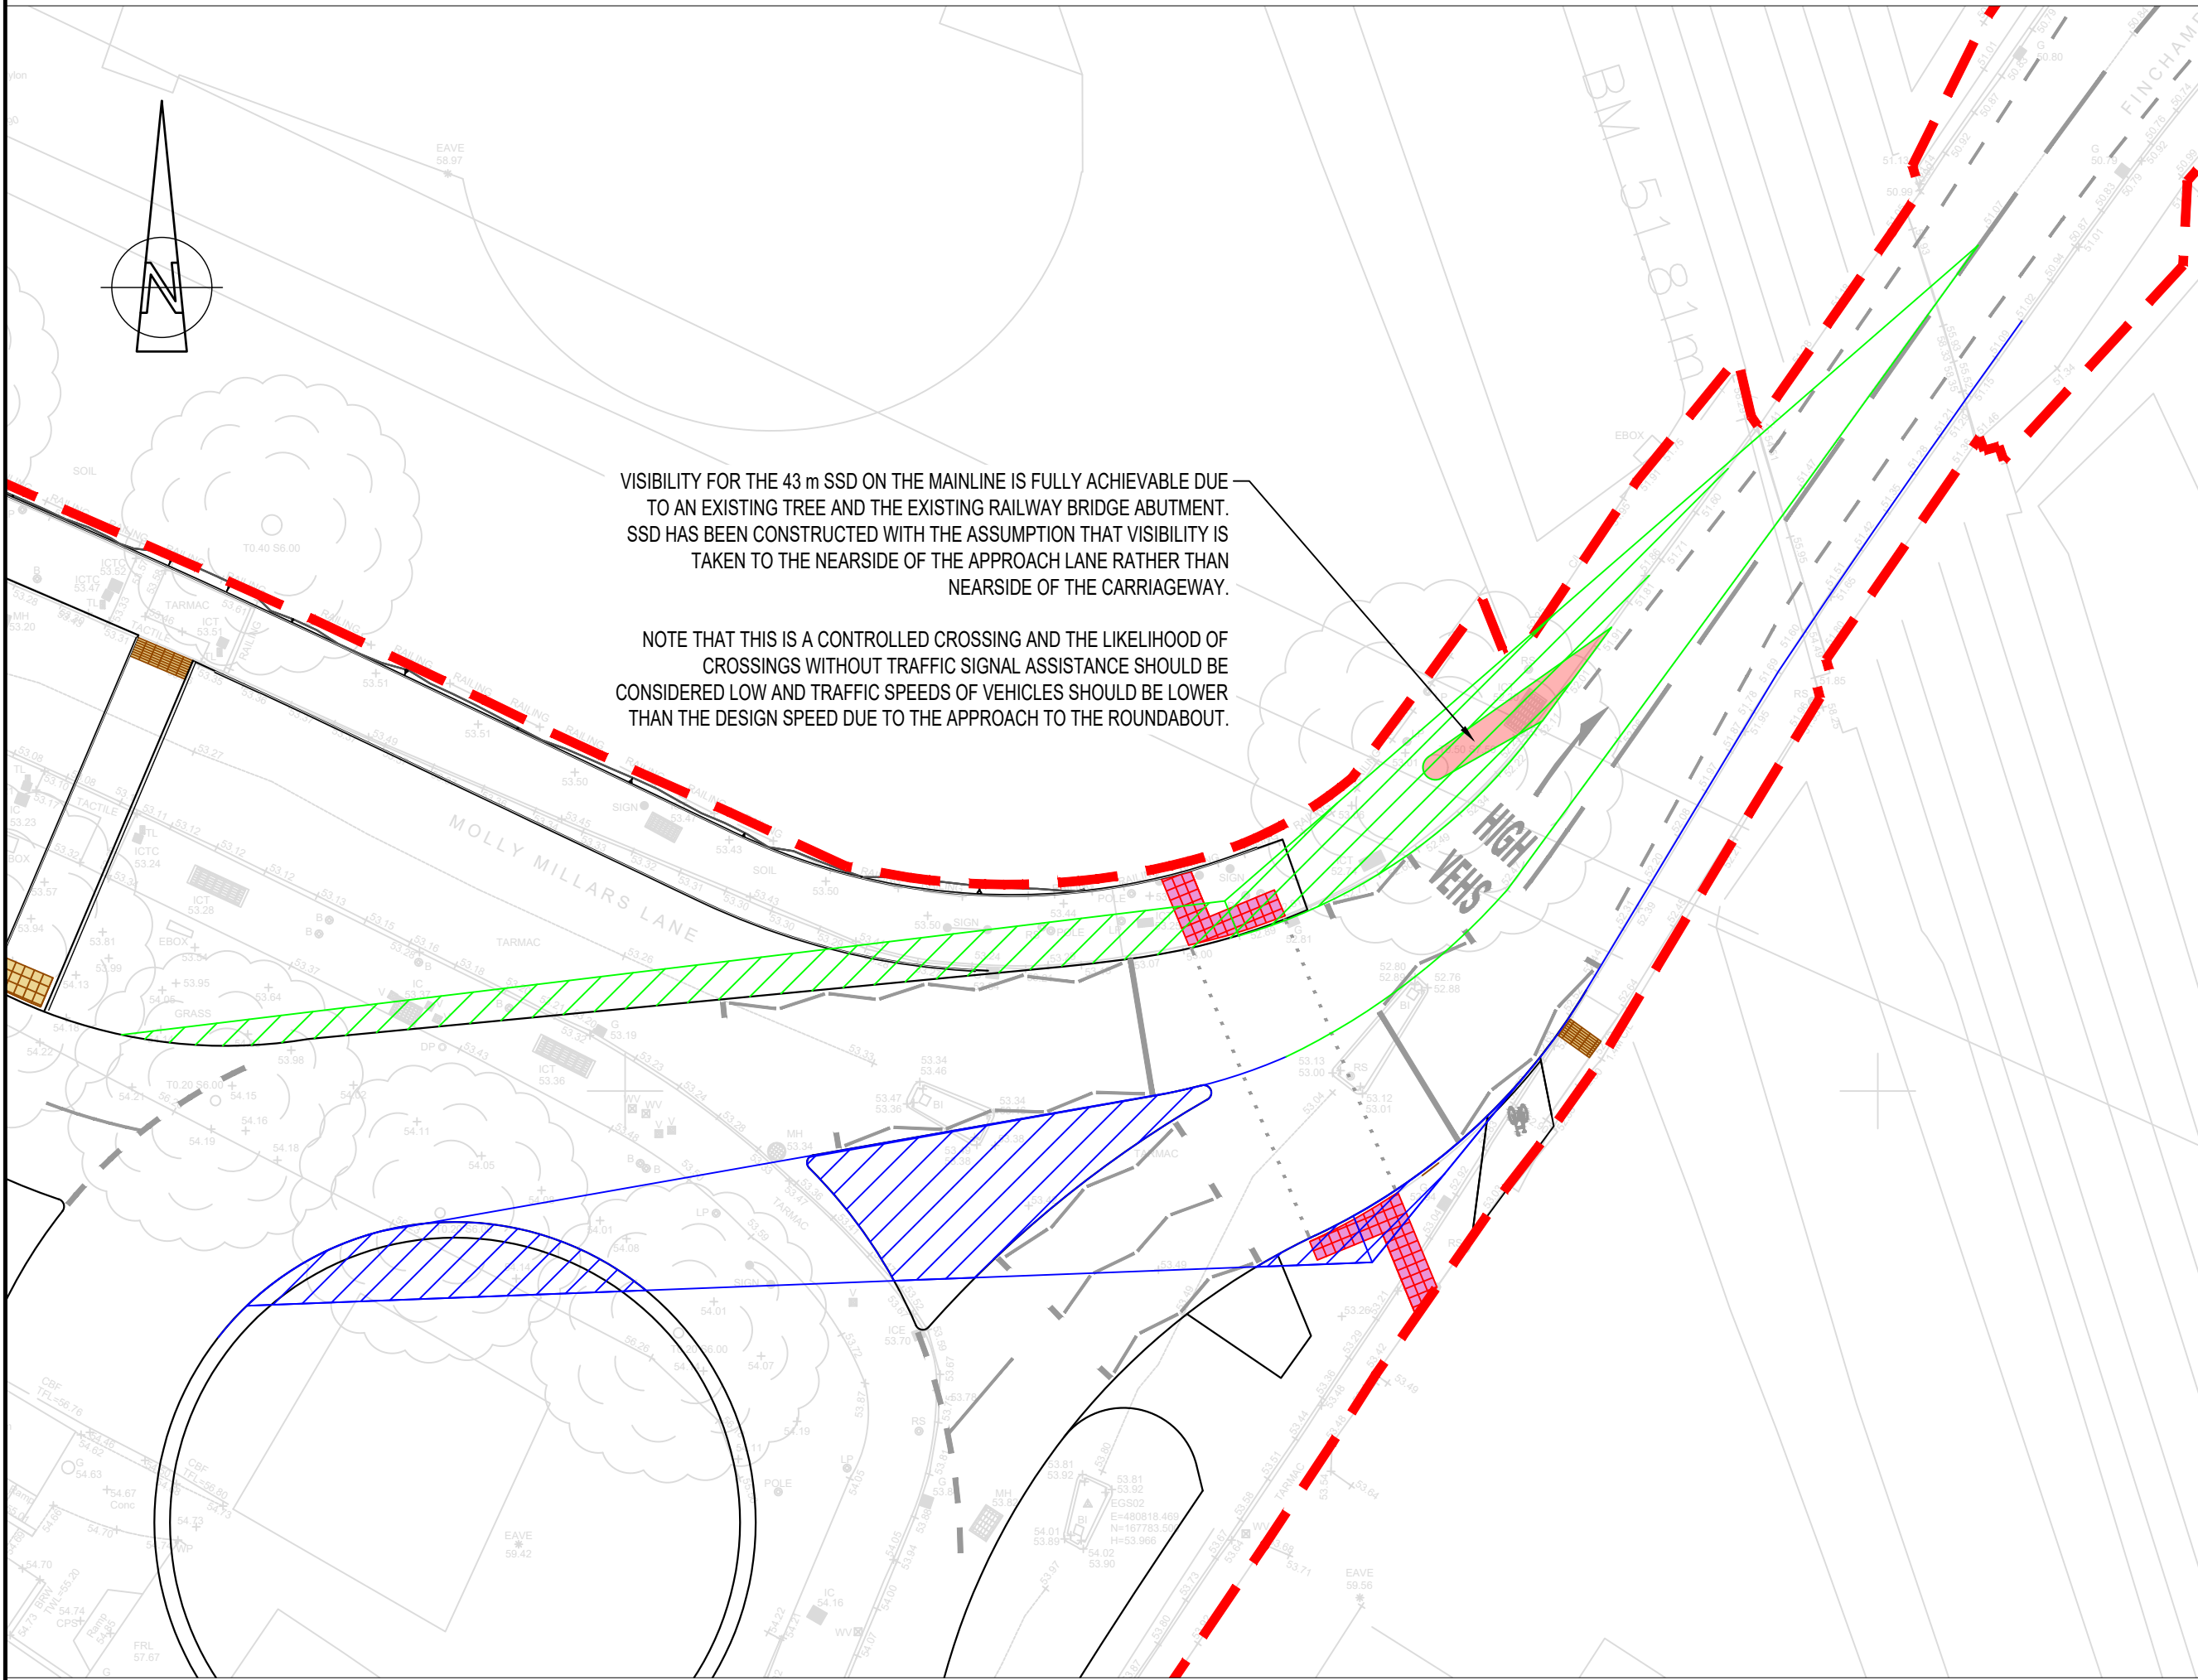

FINCHAMPSTEAD ROAD NORTH TOUCAN CROSSING

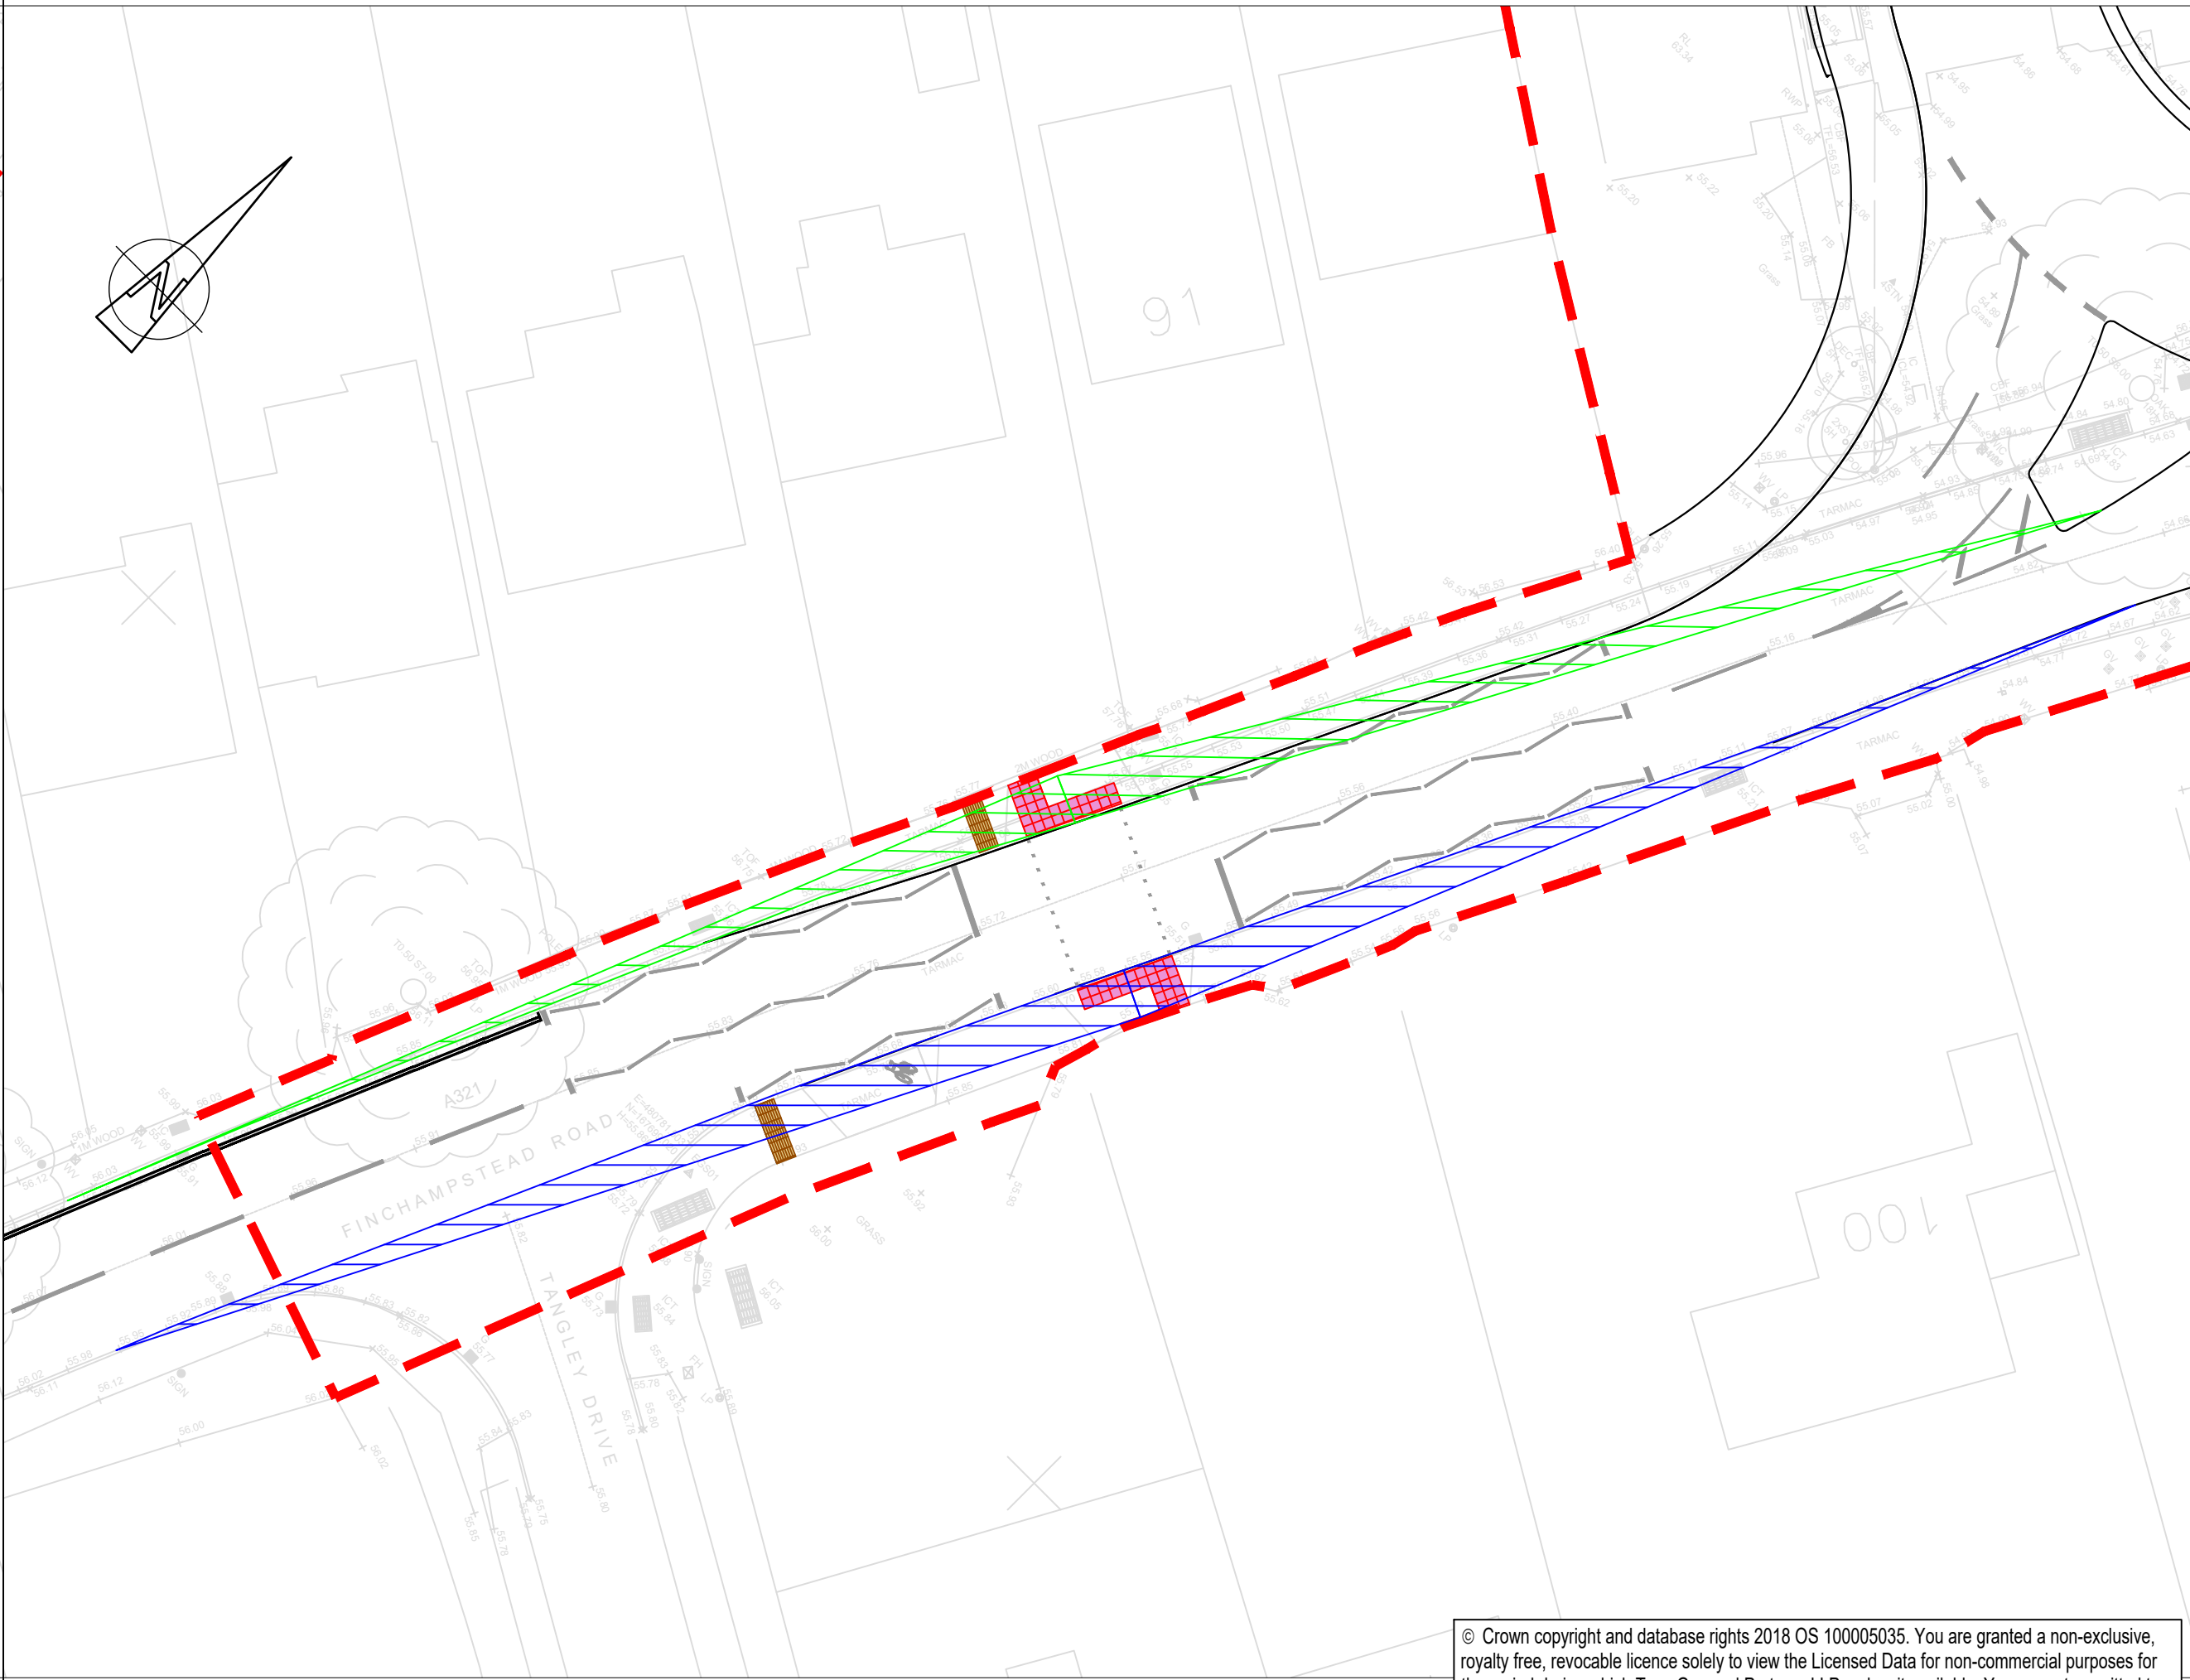

FINCHAMPSTEAD ROAD SOUTH PUFFIN CROSSING

DO NOT SCALE

NOTES:

- ALL DIMENSIONS ARE IN MILLIMETRES UNLESS NOTED OTHERWISE.
- ALL LEVELS ARE IN METRES AOD UNLESS NOTED OTHERWISE.

LEGEND

- PLANNING APPLICATION NUMBER 203535 RED LINE BOUNDARY
- PEDESTRIAN VISIBILITY AT APPROACH TO CROSSING - DESIRABLE MINIMUM X DISTANCE = 2 m, Y DISTANCE = 43 m SSD ACCORDING TO MFS, AS REQUIRED BY CD 143
- PEDESTRIAN VISIBILITY AT APPROACH TO CROSSING - ABSOLUTE MINIMUM X DISTANCE = 1.5 m, Y DISTANCE = 43 m SSD ACCORDING TO MFS, AS REQUIRED BY CD 143
- SHARED USE VISIBILITY AT APPROACH TO CROSSING - ABSOLUTE MINIMUM X DISTANCE = 2.5 m, Y DISTANCE = 43 m SSD ACCORDING TO MFS, AS REQUIRED BY CD 143
- AREA OF REQUIRED VISIBILITY NOT ACHIEVED

KEYPLAN

SWDR - WESTERN GATEWAY PHASE 2

P08	16/07/2024	JB	UPDATED FOR PLANNING CONDITION DISCHARGE	DJF	JC
P07	02/06/2022	GKC	MATTERS OUTSTANDING WMHP-TG-WG2-DR-002	BH	JC
P06	22/02/2022	JPG	BACKGROUND UPDATED FOR SHARED USE FACILITY	BH	ARL
REV	DATE	BY	DESCRIPTION	CHK	APP

DRAWING STATUS:

SUITABLE FOR EXAMINATION S8

DESIGNER:

Tony Gee

Tony Gee and Partners LLP
Hardy House
140 High Street
Esher, Surrey
KT10 9QJ
Tel: 01372 461600
www.tonygee.com
Consulting Civil, Structural and Geotechnical Engineers

CONTRACTOR:

Balfour Beatty

CLIENT:

WOKINGHAM BOROUGH COUNCIL

Shute End, Wokingham, Berkshire RG40 1BN
Tel: (0118) 974 6000 Web: www.wokingham.gov.uk

PROJECT:

WOKINGHAM MAJOR HIGHWAYS PROGRAMME
SWDR WESTERN GATEWAY PHASE 2

TITLE:

ROUNDABOUT ENHANCEMENT
ALIGNMENT
VISIBILITY ANALYSIS

SHEET 6 OF 6

SCALE @ A1:	1:250	CHECKED:	BH	APPROVED:	JC
PROJECT NO:	C118048	DESIGNED:	RDS	DRAWN:	RDS
DRAWING NO:	WMHP-TG-WG2-DR-HI-0110	DATE:	February 21	REV:	P08