





MOLLY MILLARS LANE TO MOLLY MILLARS LANE




FINCHAMPSTEAD ROAD NORTH TO FINCHAMPSTEAD ROAD NORTH

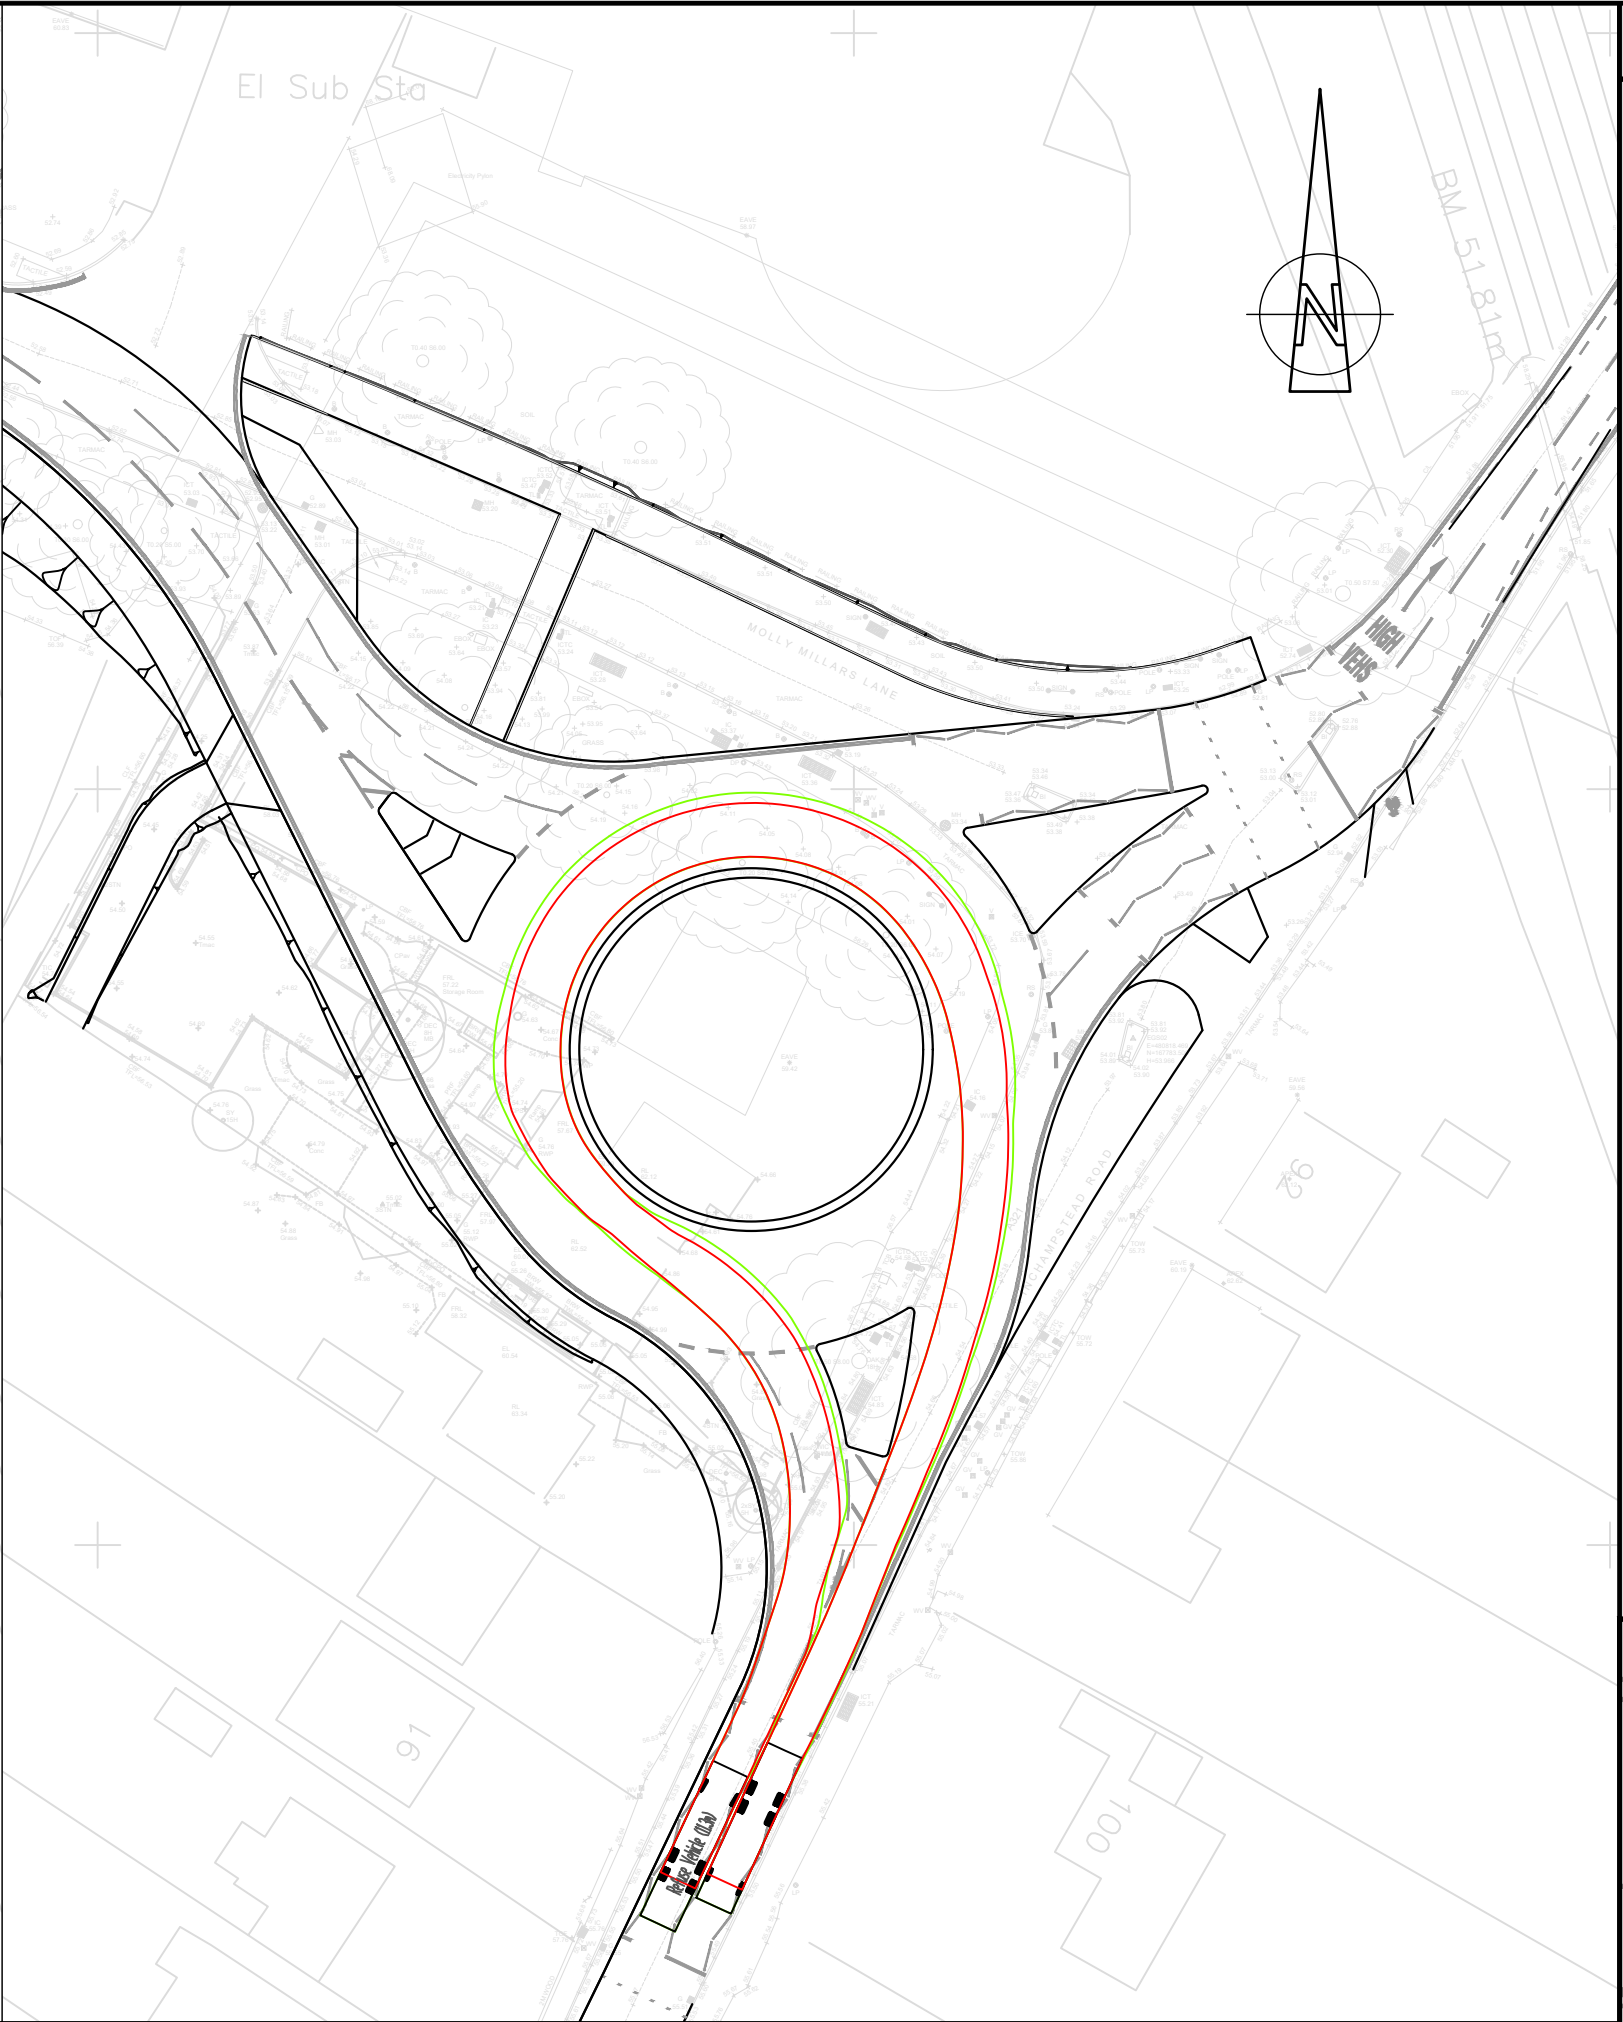

FINCHAMPSTEAD ROAD SOUTH TO FINCHAMPSTEAD ROAD SOUTH

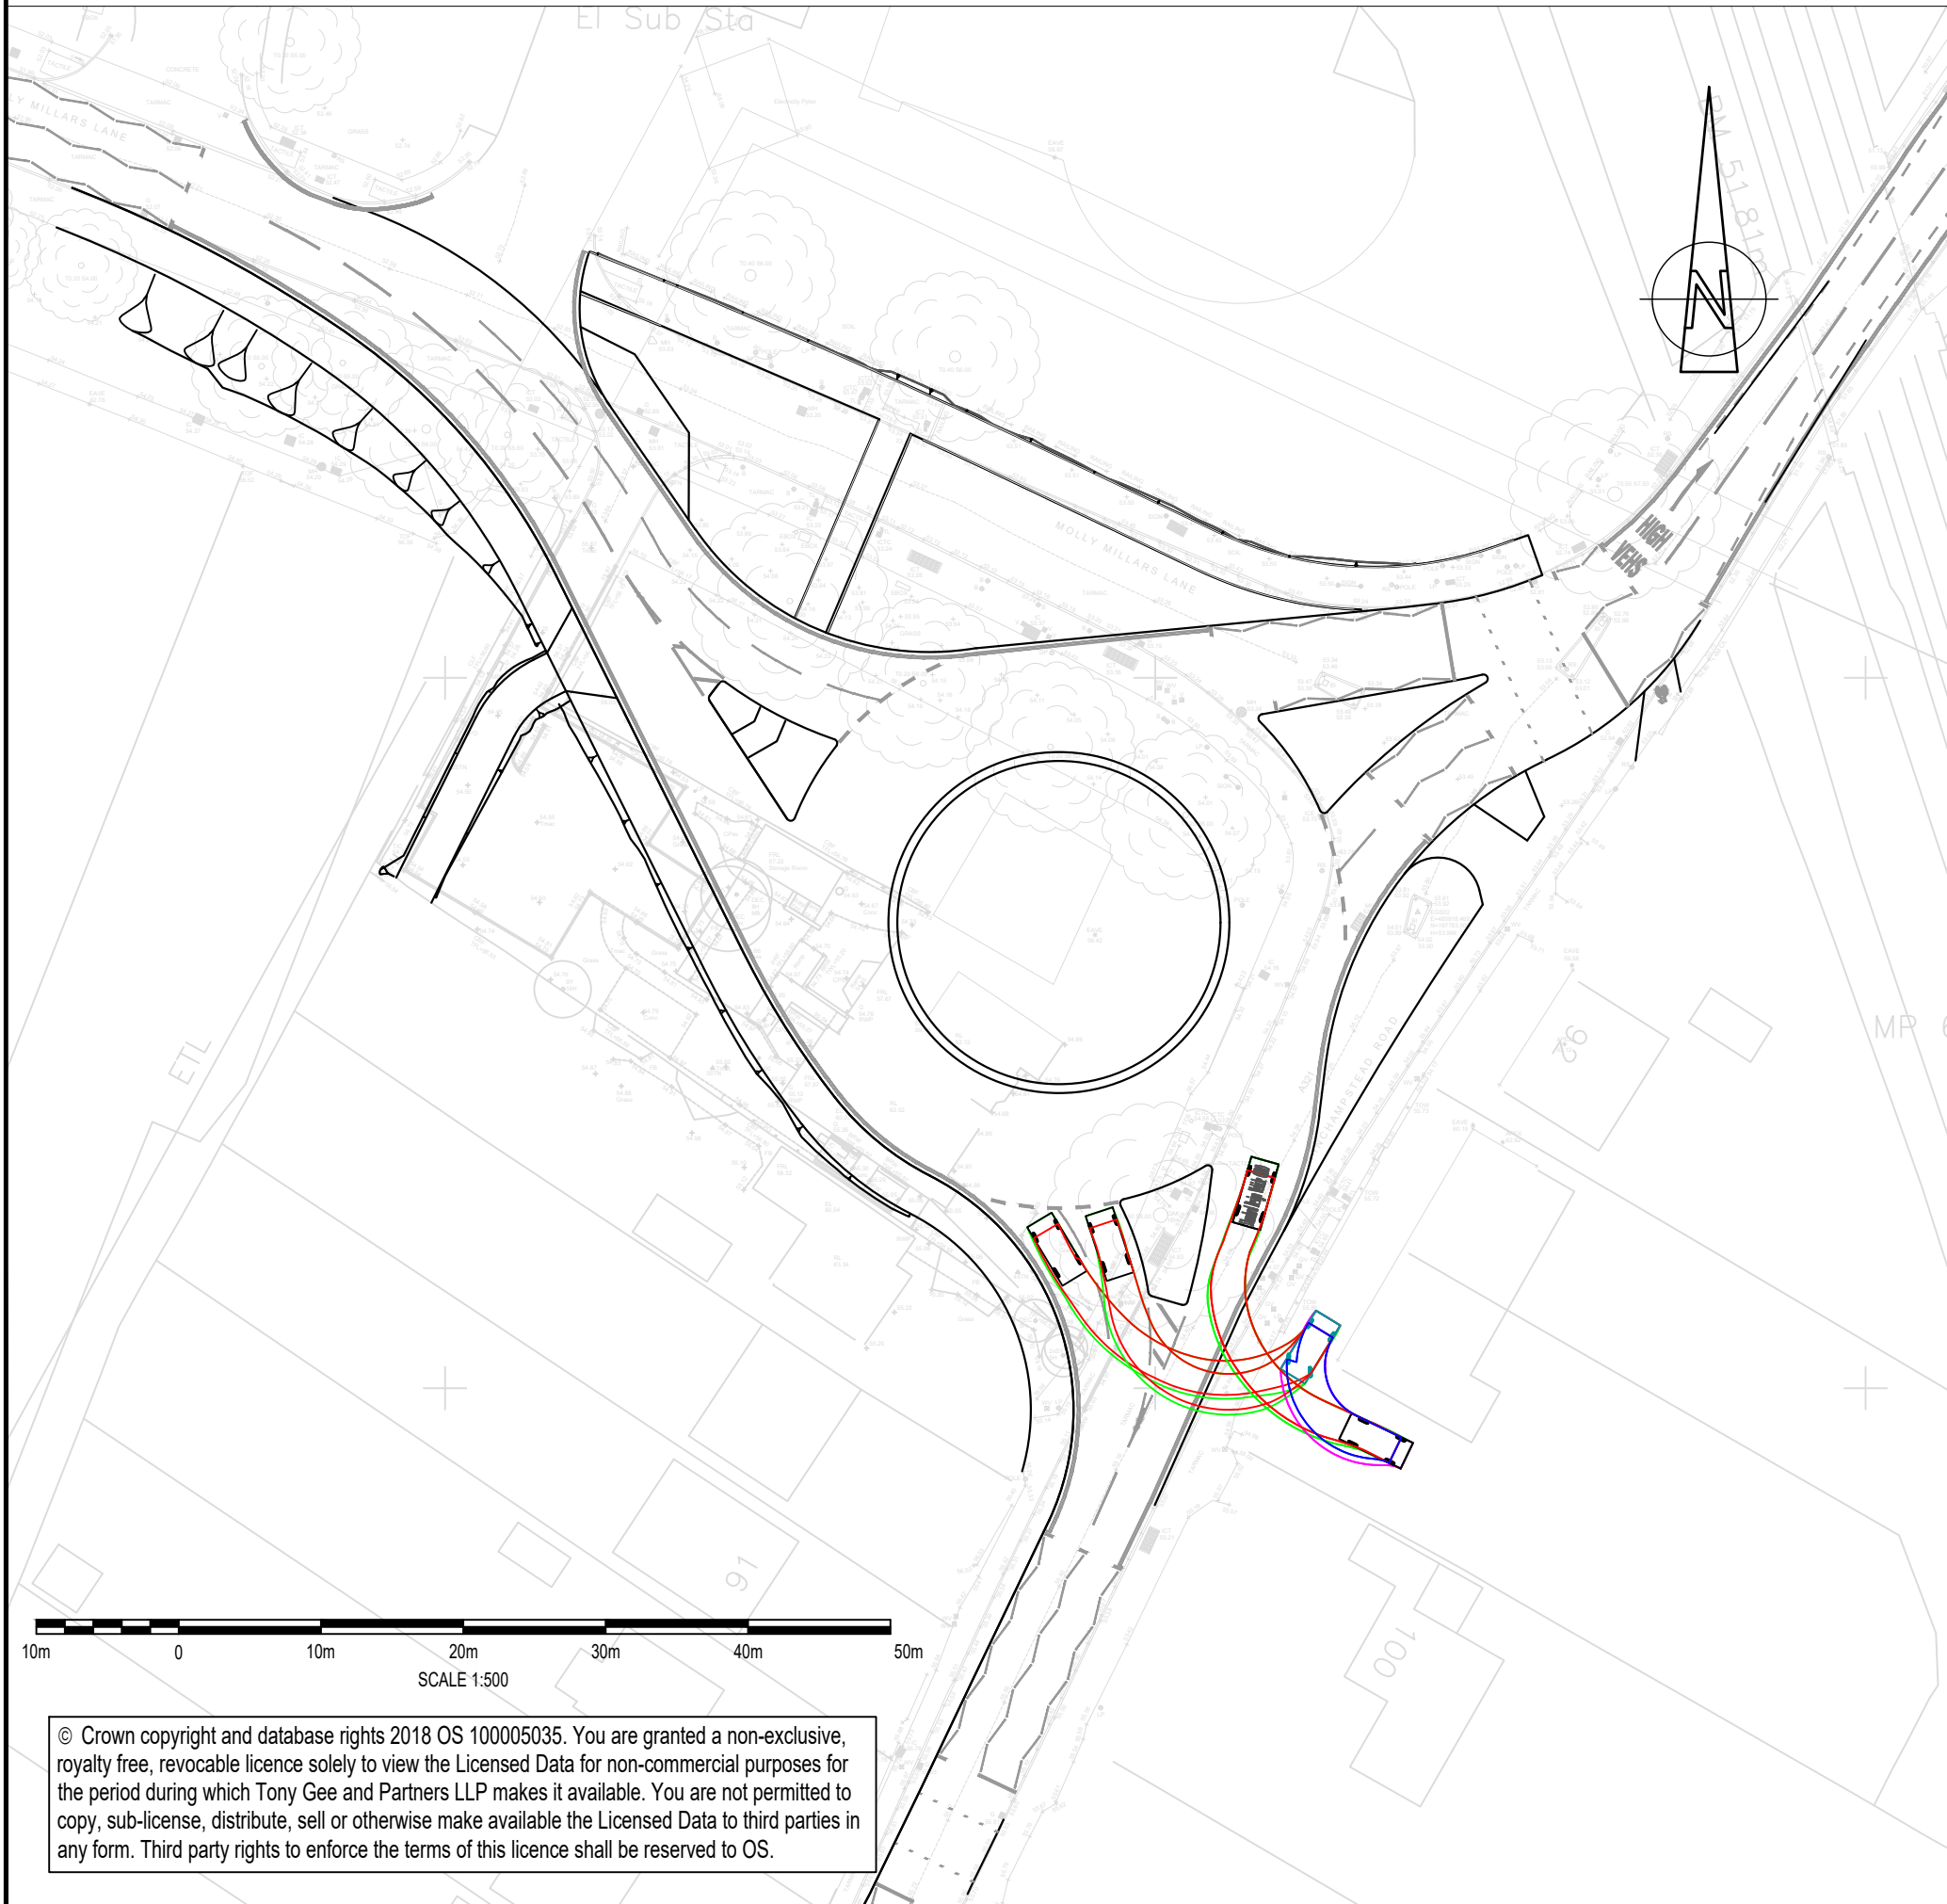

96 FINCHAMPSTEAD ROAD SOUTHBOUND ENTRY AND NORTHBOUND EXIT

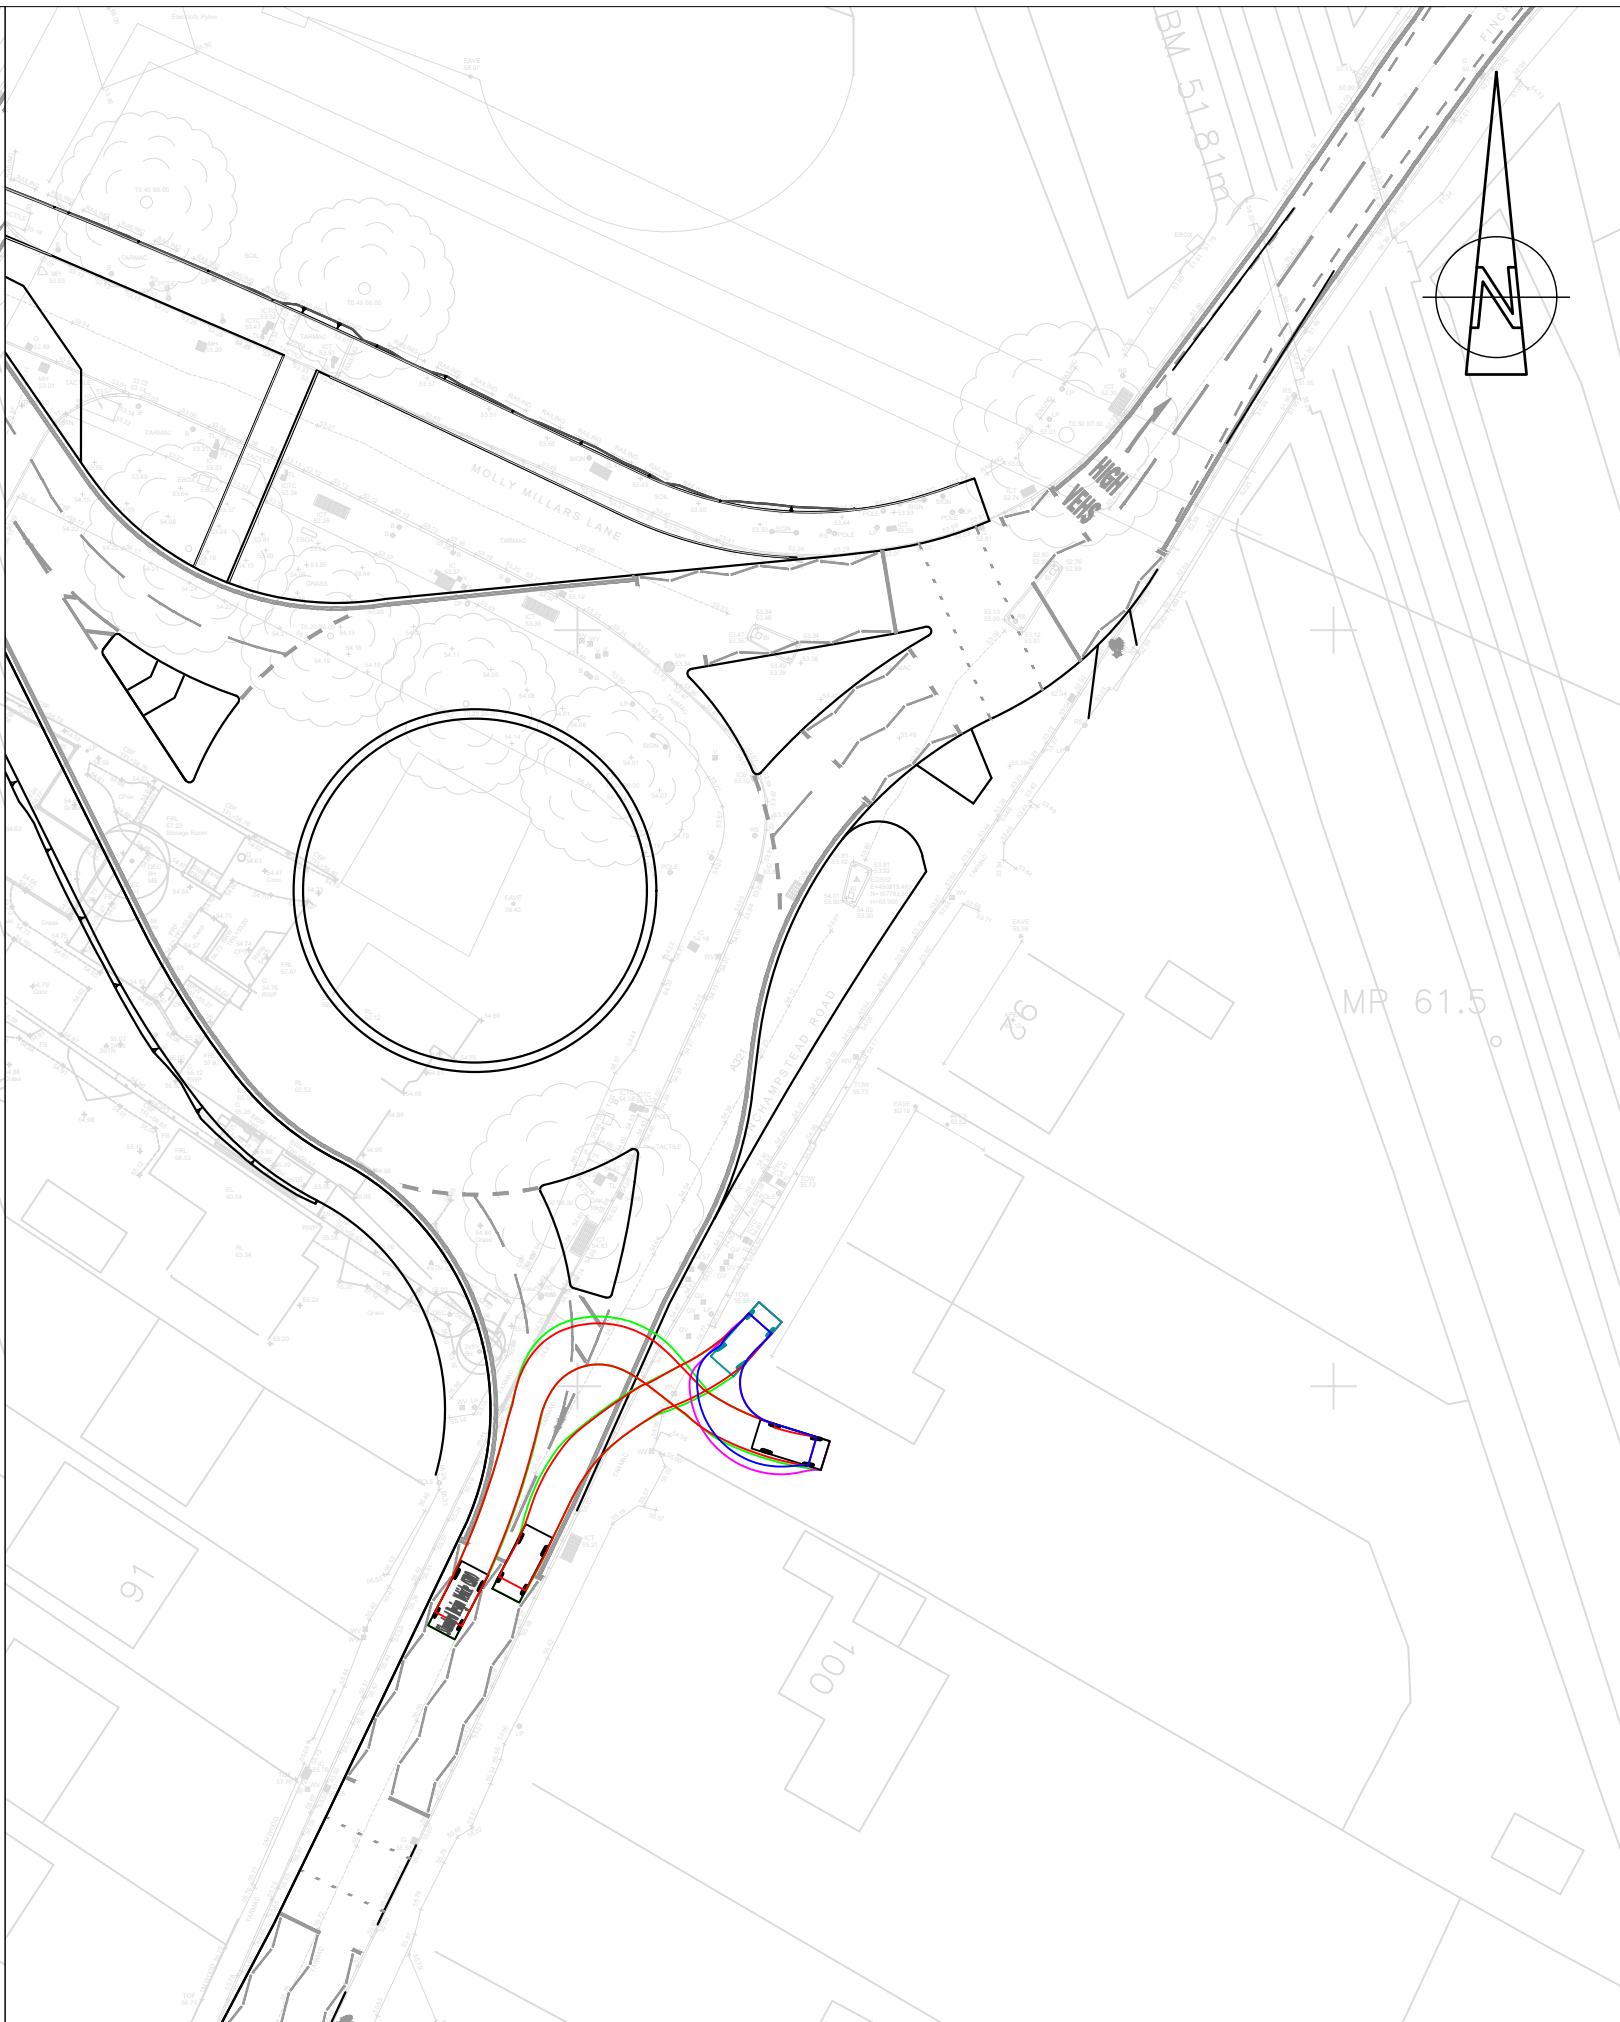

96 FINCHAMPSTEAD ROAD NORTHBOUND ENTRY AND SOUTHBOUND EXIT

DO NOT SCALE

NOTES:

1. ALL DIMENSIONS ARE IN MILLIMETRES UNLESS NOTED OTHERWISE.

2. ALL LEVELS ARE IN METRES AOD UNLESS NOTED OTHERWISE.

3. REFER TO DRAWING NO. WMHP-TG-WG2-DR-HI-0108 FOR PROFILES OF VEHICLES USED. THE VEHICLE USED IN THE TRACKING SHOWN IN THIS DRAWING IS ENTITLED, "STANDARD RIGID BUS".

4. TRACKING OF VEHICLES HAVE BEEN UNDERTAKEN USING A DESIGN SPEED OF 10 kph.

1200

2800

6000

'STANDARD' RIGID BUS

OVERALL LENGTH

OVERALL WIDTH

OVERALL BODY HEIGHT

MIN BODY GROUND CLEARANCE

TRACK WIDTH

LOCK TO LOCK TIME

WALL TO WALL TURNING RADIUS

12.000m

2.550m

3.069m

0.309m

2.350m

4.00s

10.771m

4.8

0.9

2.9

STANDARD DESIGN VEHICLE (SDV)

OVERALL LENGTH

OVERALL WIDTH

OVERALL BODY HEIGHT

MIN BODY GROUND CLEARANCE

TRACK WIDTH

LOCK TO LOCK TIME

WALL TO WALL TURNING RADIUS

4.800m

2.000m

1.950m

0.100m

2.000m

4.00s

6.000m

KEYPLAN

SWDR - WESTERN GATEWAY PHASE 2

P08

16/07/2024

JB

UPDATED FOR PLANNING CONDITION DISCHARGE

DJF

JC

P07

02/06/2022

GKC

MATTERS OUTSTANDING WMHP-TG-WG2-RG-DM-0002

BH

JC

P06

22/02/2022

JPG

BACKGROUND UPDATED FOR SHARED USE FACILITY

BH

ARL

REV

DATE

BY

DESCRIPTION

CHK

APP

DRAWING STATUS:

SUITABLE FOR EXAMINATION

S8

DESIGNER:

Tony Gee

Consulting Civil, Structural and Geotechnical Engineers

Tony Gee and Partners LLP

Hardy House

140 High Street

Esher, Surrey

KT10 9QJ

Tel: 01372 461600

www.tonygee.com

CONTRACTOR:

Balfour Beatty

CLIENT:

WOKINGHAM BOROUGH COUNCIL

Shute End, Wokingham, Berkshire RG40 1BN

Tel: (0118) 974 6000 Web: www.wokingham.gov.uk

PROJECT:

WOKINGHAM MAJOR HIGHWAYS PROGRAMME

SWDR WESTERN GATEWAY PHASE 2

TITLE:

ROUNDAABOUT ENHANCEMENT

ALIGNMENT

SWEPT PATHS

SHEET 4 OF 5

SCALE @ AT:

1:500

CHECKED:

BH

APPROVED:

JC

PROJECT NO:

C118048

DESIGNED:

RDS

DRAWN:

RDS

DATE:

February 21

DRAWING NO:

WMHP-TG-WG2-DR-HI-0114

REV:

P08

File name: S:\PROJECTS\2018\1848\BIM\01-MP\DRAWINGS\WMHP-TG-WG2-DR-HI-0114.DWG, printed on 16 July 2024 14:44:02, by Jennifer Barclay

© Crown copyright and database rights 2018 OS 100005035. You are granted a non-exclusive, royalty free, revocable licence solely to view the Licensed Data for non-commercial purposes for the period during which Tony Gee and Partners LLP makes it available. You are not permitted to copy, sub-license, distribute, sell or otherwise make available the Licensed Data to third parties in any form. Third party rights to enforce the terms of this licence shall be reserved to OS.