



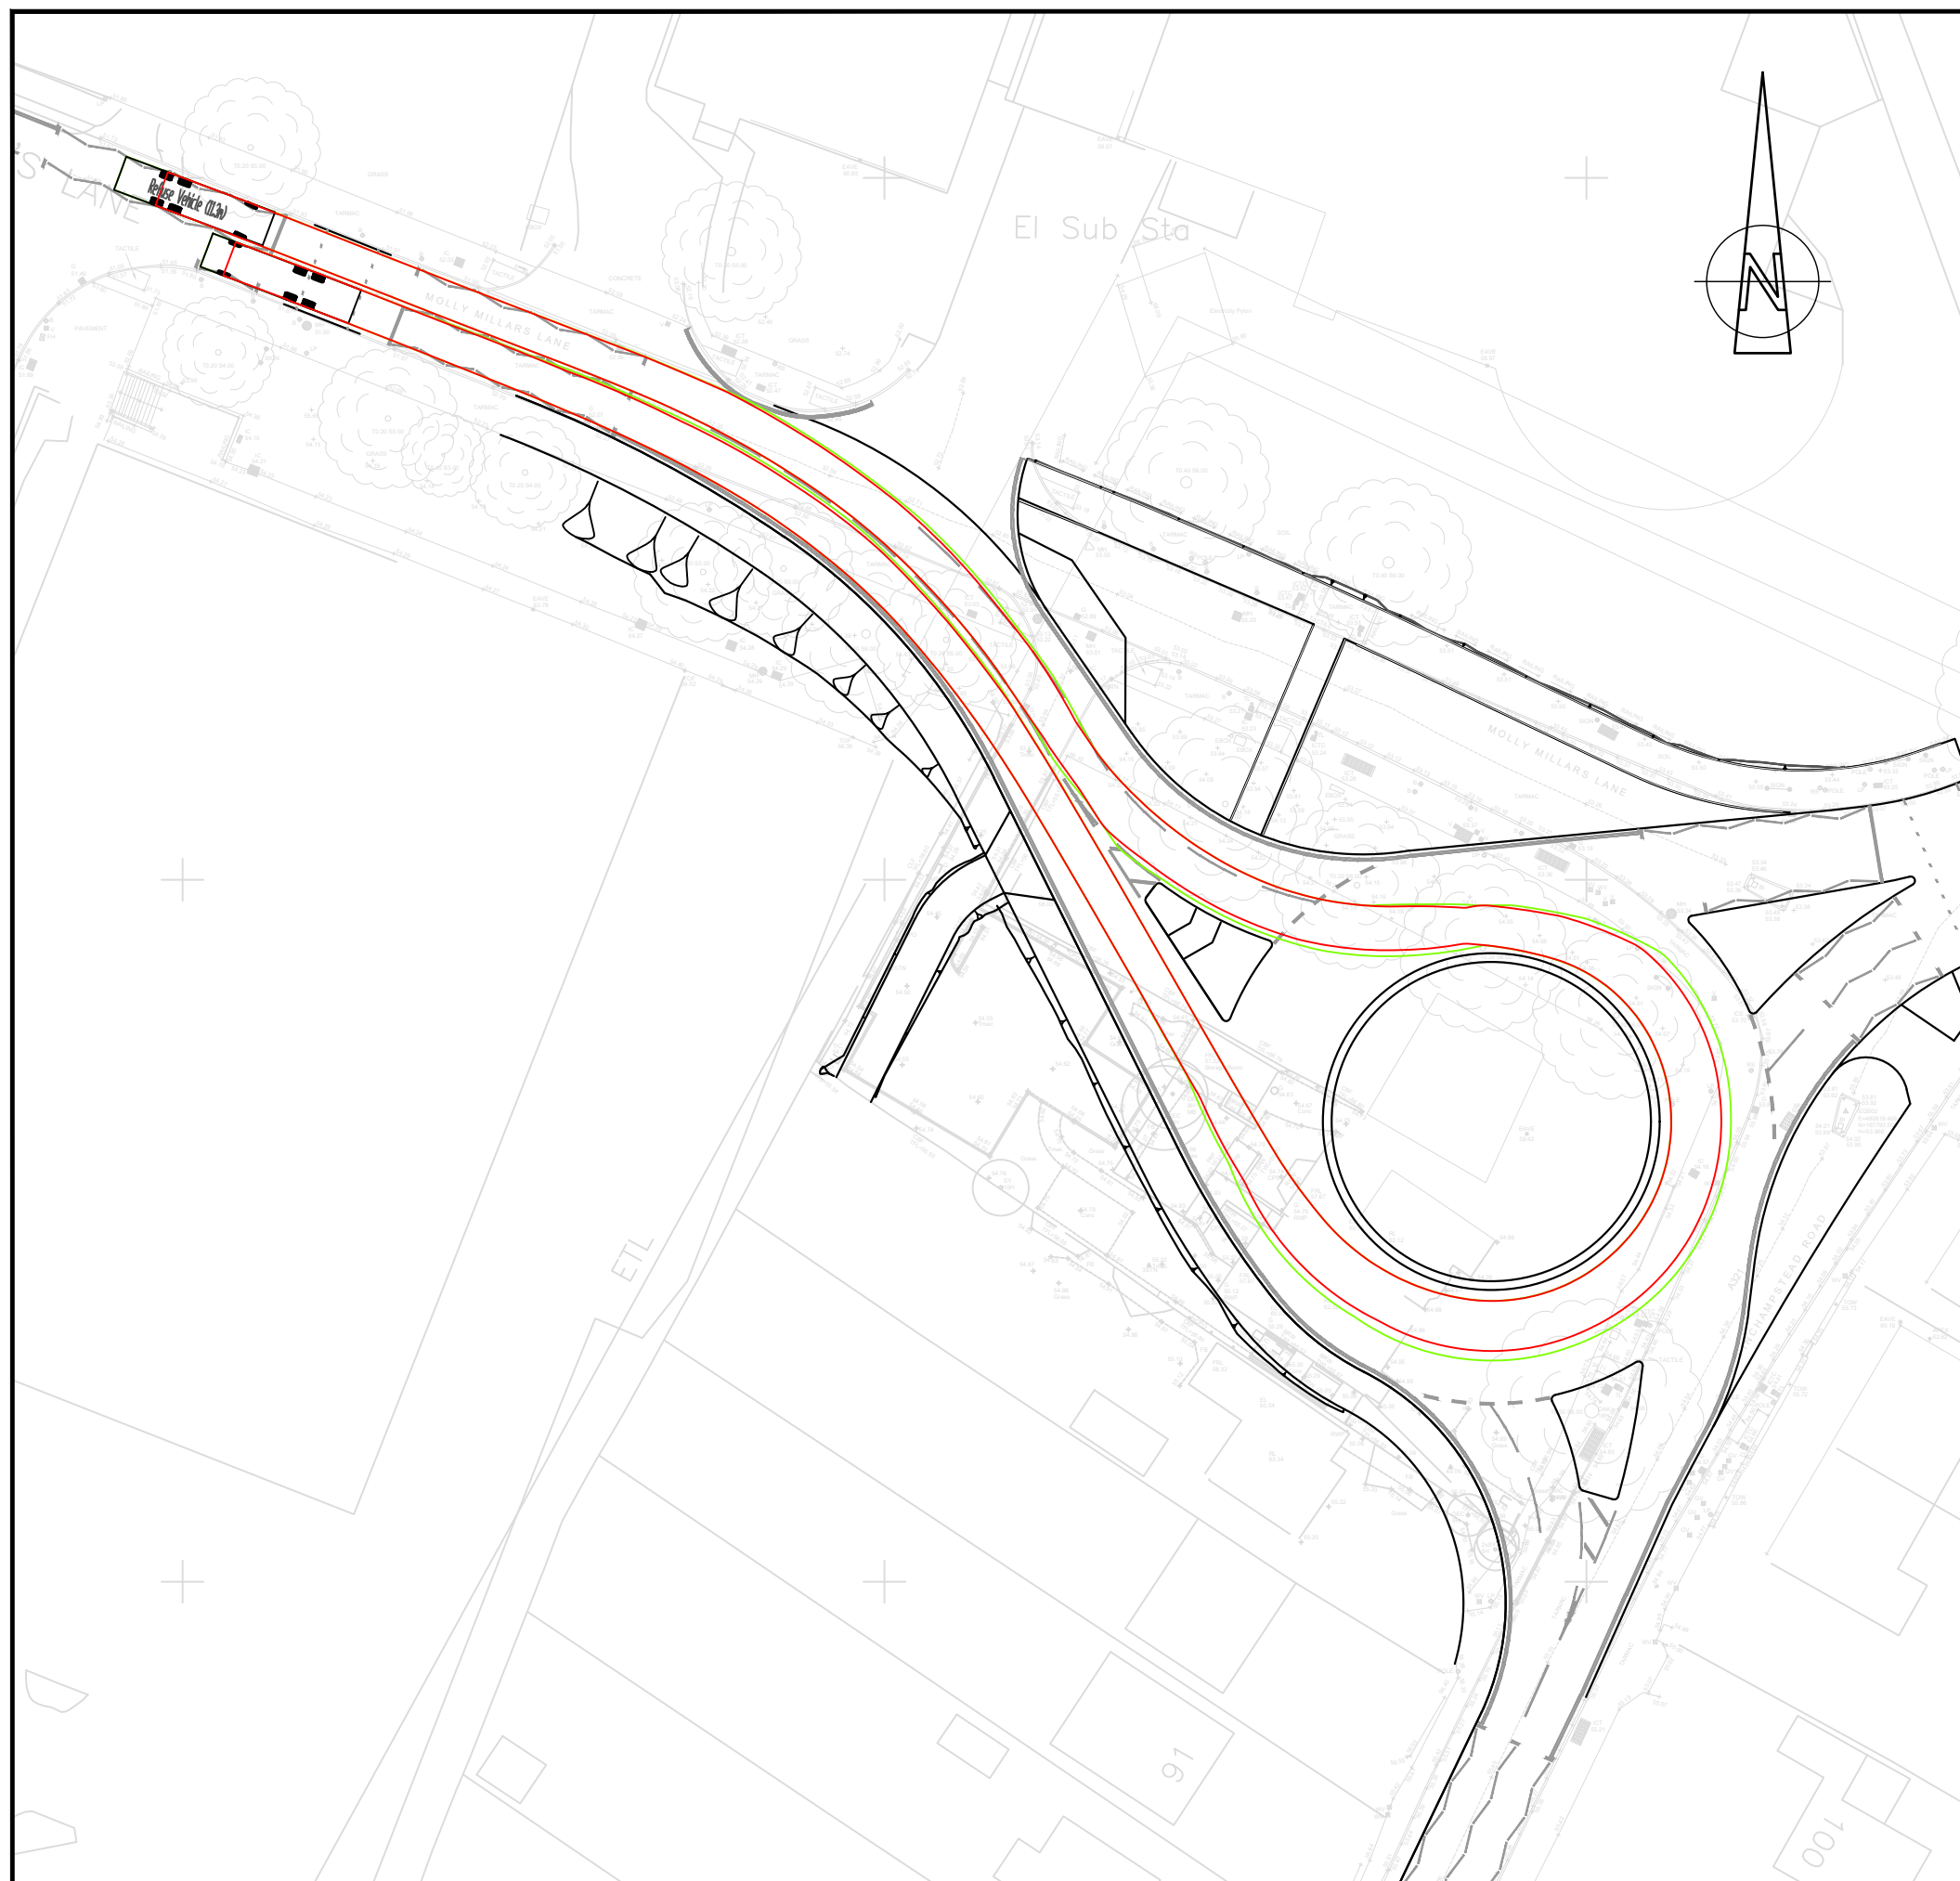


DO NOT SCALE

NOTES:


1. ALL DIMENSIONS ARE IN MILLIMETRES UNLESS NOTED OTHERWISE.
2. ALL LEVELS ARE IN METRES AOD UNLESS NOTED OTHERWISE.
3. REFER TO DRAWING NO. WMHP-TG-WG2-DR-HI-0110 FOR PROFILES OF VEHICLES USED. THE VEHICLE USED IN THE TRACKING SHOWN IN THIS DRAWING IS ENTITLED, 'LARGE REFUSE VEHICLE (4 AXLE)'.
4. TRACKING OF VEHICLES HAVE BEEN UNDERTAKEN USING A DESIGN SPEED OF 10 kph.

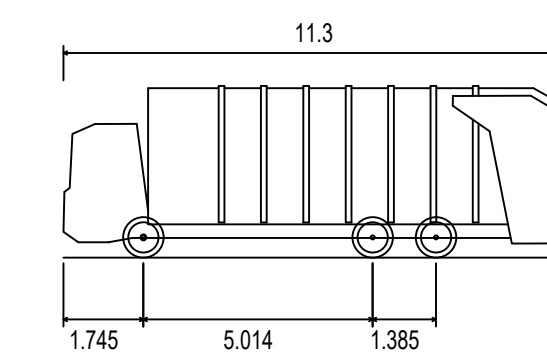

REFUSE VEHICLE (11.3m)	
OVERALL LENGTH	11.300m
OVERALL WIDTH	2.530m
OVERALL BODY HEIGHT	3.756m
MIN BODY GROUND CLEARANCE	0.309m
TRACK WIDTH	2.530m
LOCK TO LOCK TIME	4.00s
KERB TO KERB TURNING RADIUS	11.550m

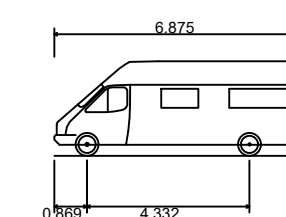

LONG WHEEL BASE LIGHT VAN	
OVERALL LENGTH	6.875m
OVERALL WIDTH	2.070m
OVERALL BODY HEIGHT	2.524m
MIN BODY GROUND CLEARANCE	0.296m
TRACK WIDTH	1.750m
LOCK TO LOCK TIME	4.00s
KERB TO KERB TURNING RADIUS	6.000m

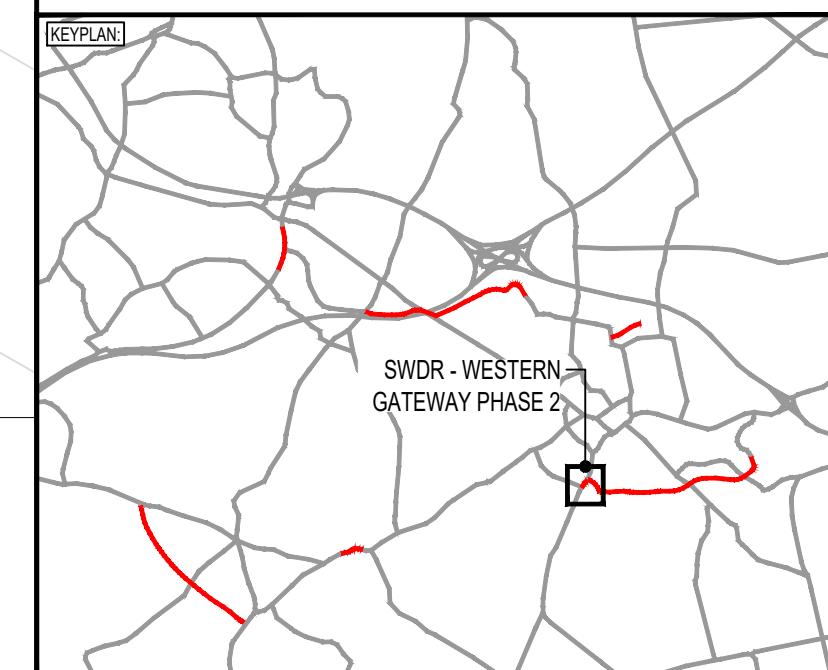

P07	16/07/2024	JB	UPDATED FOR PLANNING CONDITION DISCHARGE	DJF
P06	02/06/2022	GKC	MATTERS OUTSTANDING WMHP-TG-WG2-RD-0002	BH
P05	22/02/2022	JPG	BACKGROUND UPDATED FOR SHARED USE FACILITY	BH
REV	DATE	BY	DESCRIPTION	CHK

DRAWING STATUS:

SUITABLE FOR EXAMINATION

S8

DESIGNER:



Tony Gee and Partners LLP
Hardy House
140 High Street
Esher, Surrey
KT10 9QJ
Tel: 01372 461600
www.tonygee.com
Structural and Geotechnical Engineers

CONTRACTOR

Balfour Beatty

CLIENT:



Shute End, Wokingham, Berkshire RG40 1BN
Tel: (0118) 974 6000 Web: www.wokingham.gov.uk

PROJECT:

WOKINGHAM MAJOR HIGHWAYS PROGRAMME
SWDR WESTERN GATEWAY PHASE 2

TITLE:

ROUNDABOUT ENHANCEMENT
ALIGNMENT
SWEEP PATHS

SHEET 5 OF 5

SCALE @ A1:	CHECKED:	APPROVED:
1:500	BH	JC
PROJECT NO:	DESIGNED:	DRAWN:
C118048	RDS	RDS
DATE:		February 21
DRAWING No:		REV:
WMLUP TO WQ2 DP 11 0115		007



© Crown copyright and database rights 2018 OS 100005035. You are granted a non-exclusive, royalty free, revocable licence solely to view the Licensed Data for non-commercial purposes for the period during which Tony Gee and Partners LLP makes it available. You are not permitted to copy, sub-licence, distribute, sell or otherwise make available the Licensed Data to third parties in any form. Third party rights to enforce the terms of this licence shall be reserved to OS.