

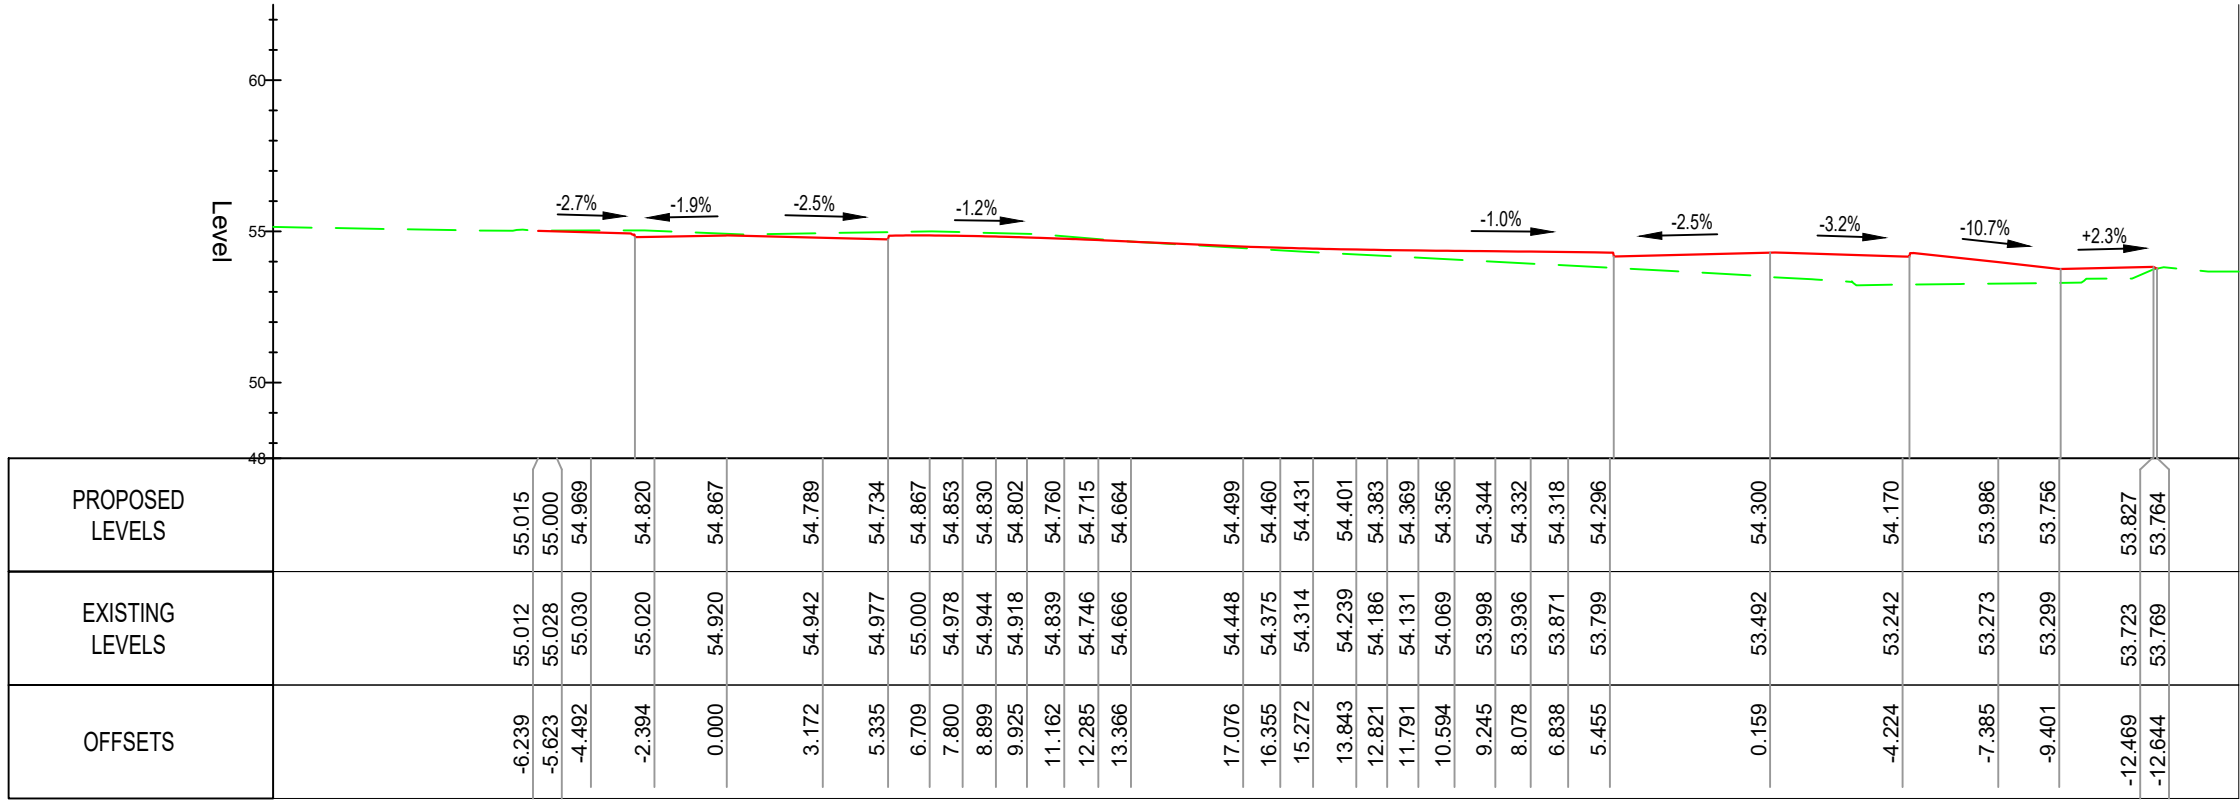



File name: S:\PROJECTS\2018\1804\BIM\01-IMP\DRAWINGS\WMHP-TG-WG2-DR-HI-0121.DWG, printed on 18 July 2024 08:50:02, by Jennifer Barclay

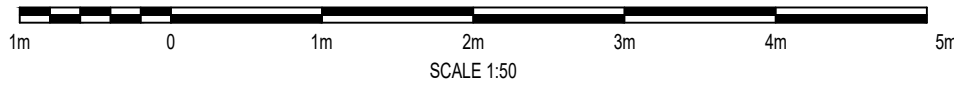


CENTRAL ISLAND - CROSS-SECTION C-C
SCALE: H 1:250, V 1:250. DATUM: 50.000

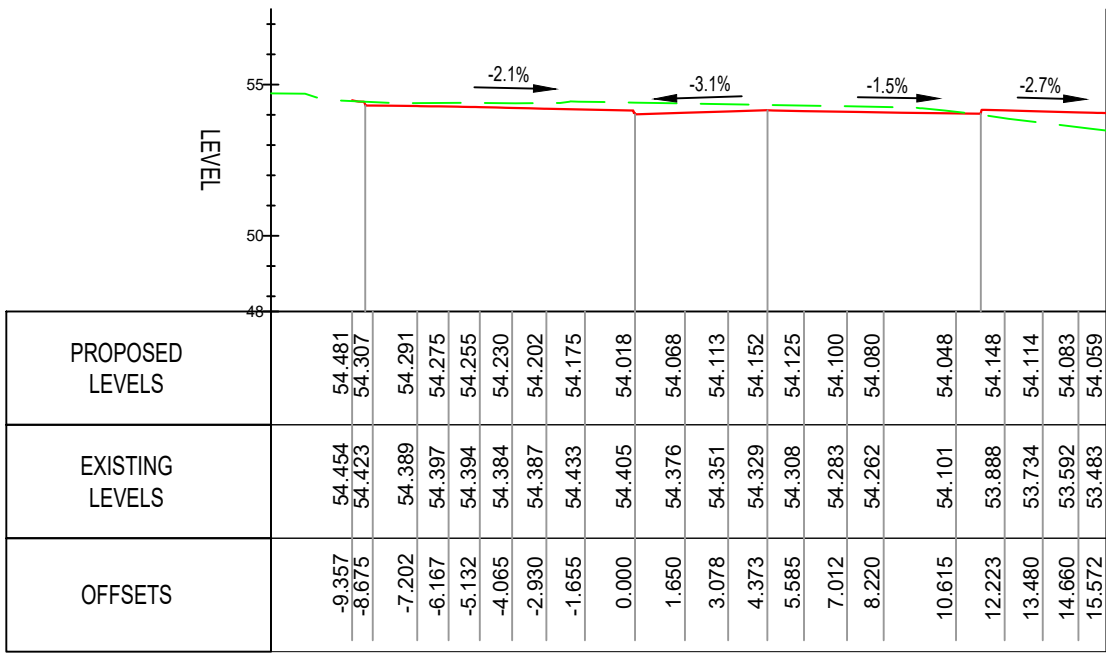

MOLLY MILLARS LANE - CROSS-SECTION A-A
SCALE: H 1:250, V 1:50. DATUM: 50.000

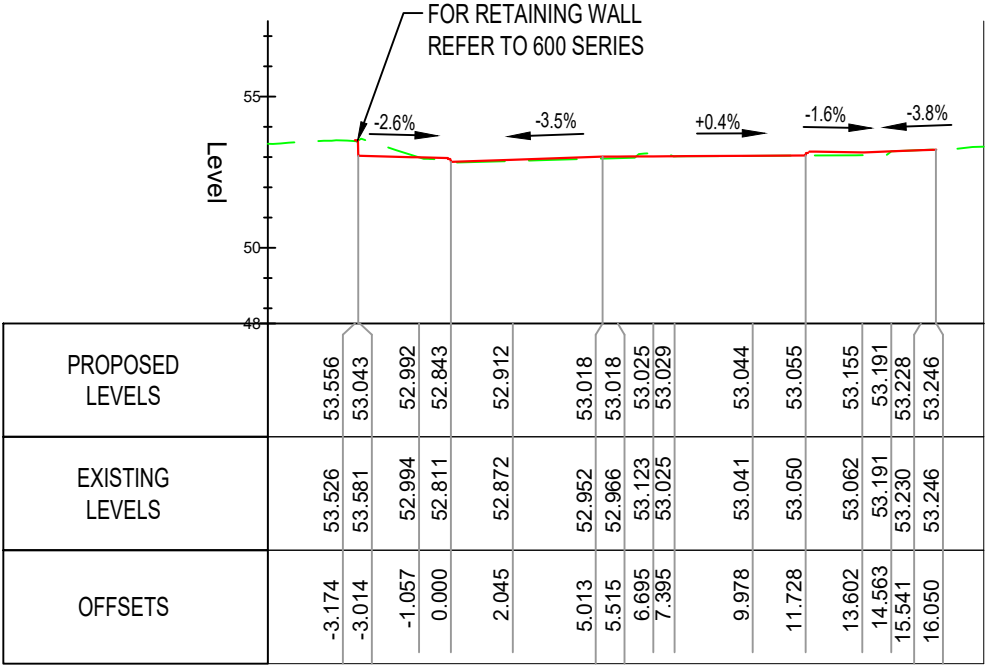

FINCHAMPSTEAD ROAD NORTH
CROSS-SECTION B-B
SCALE: H 1:250, V 1:250. DATUM: 50.000

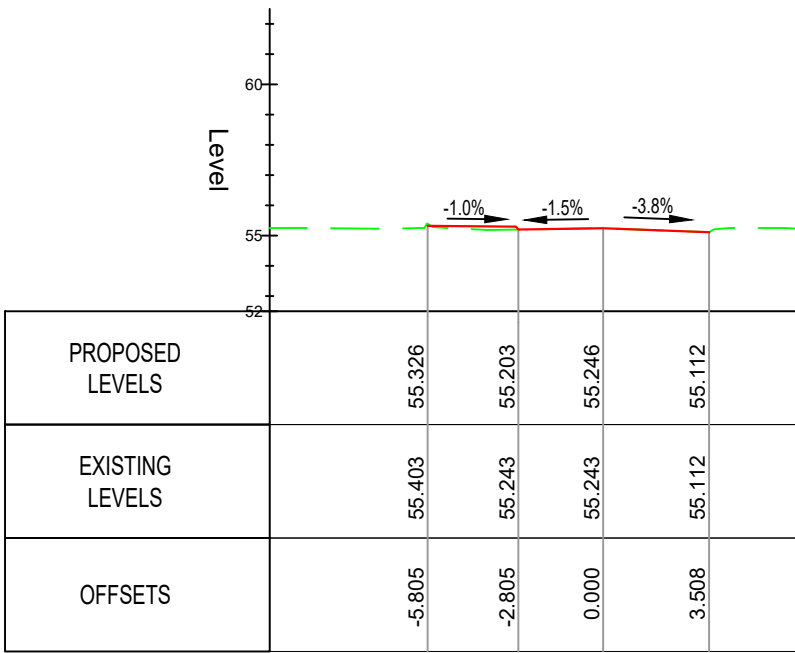


FINCHAMPSTEAD ROAD SOUTH
CROSS-SECTION D-D
SCALE: H 1:250, V 1:250. DATUM: 50.000

DO NOT SCALE

NOTES:

- ALL DIMENSIONS ARE IN MILLIMETRES UNLESS NOTED OTHERWISE.
- ALL LEVELS ARE IN METRES AOD UNLESS NOTED OTHERWISE.
- THIS DRAWING SHOULD BE READ IN CONJUNCTION WITH DRAWING WMHP-TG-WG2-DR-HI-0101 TO 0103.
- THIS DRAWING IS TO BE READ IN CONJUNCTION WITH SPECIFICATION WMHP-TG-WG2-SP-HI-0101.

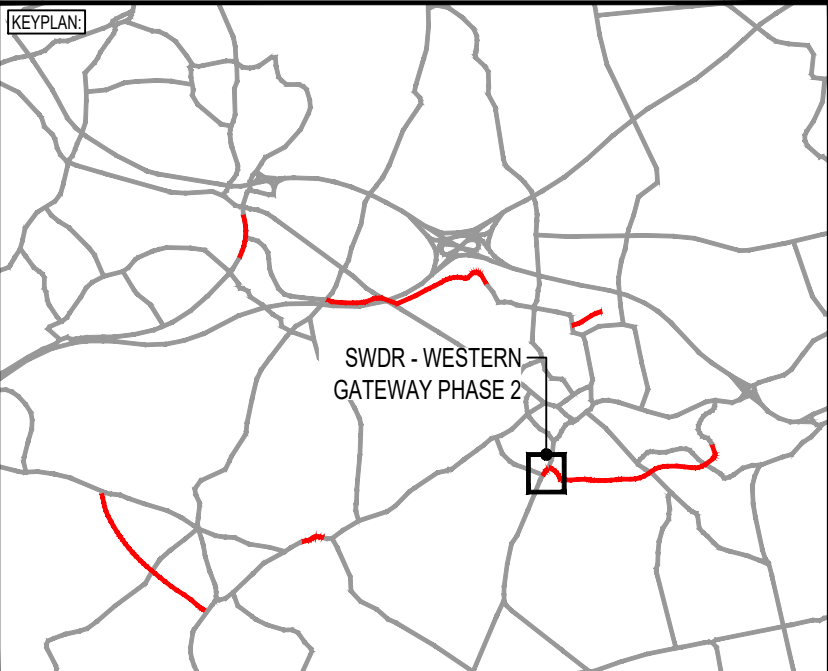

P08	18/07/2024	JB	UPDATED FOR PLANNING CONDITION DISCHARGE	DJF	JC
P07	02/06/2022	GKC	MATTERS OUTSTANDING WMHP-TG-WG2-RG-DM-0002	BH	JC
P06	11/03/2022	JPG	MINOR AMENDMENT	BH	ARL
REV	DATE	BY	DESCRIPTION	CHK	APP

DRAWING STATUS: **SUITABLE FOR EXAMINATION** **S8**

DESIGNER:

**Tony Gee**
Consulting Civil, Structural and Geotechnical Engineers

Tony Gee and Partners LLP
Hardy House
140 High Street
Esher, Surrey
KT10 9QJ
Tel: 01372 461600
www.tonygee.com



CLIENT:

**WOKINGHAM**
BOROUGH COUNCIL

Shute End, Wokingham, Berkshire RG40 1BN
Tel: (0118) 974 6000 Web: www.wokingham.gov.uk

PROJECT: **WOKINGHAM MAJOR HIGHWAYS PROGRAMME**
SWDR WESTERN GATEWAY PHASE 2

TITLE: **ROUNDAABOUT ENHANCEMENT**
ALIGNMENT
CROSS SECTIONS

SCALE @ AT: AS SHOWN	CHECKED: BH	APPROVED: JC
PROJECT NO: C118048	DESIGNED: RDS	DRAWN: RDS
DRAWING No:	DATE: June 22	REV:
WMHP-TG-WG2-DR-HI-0121		P08