


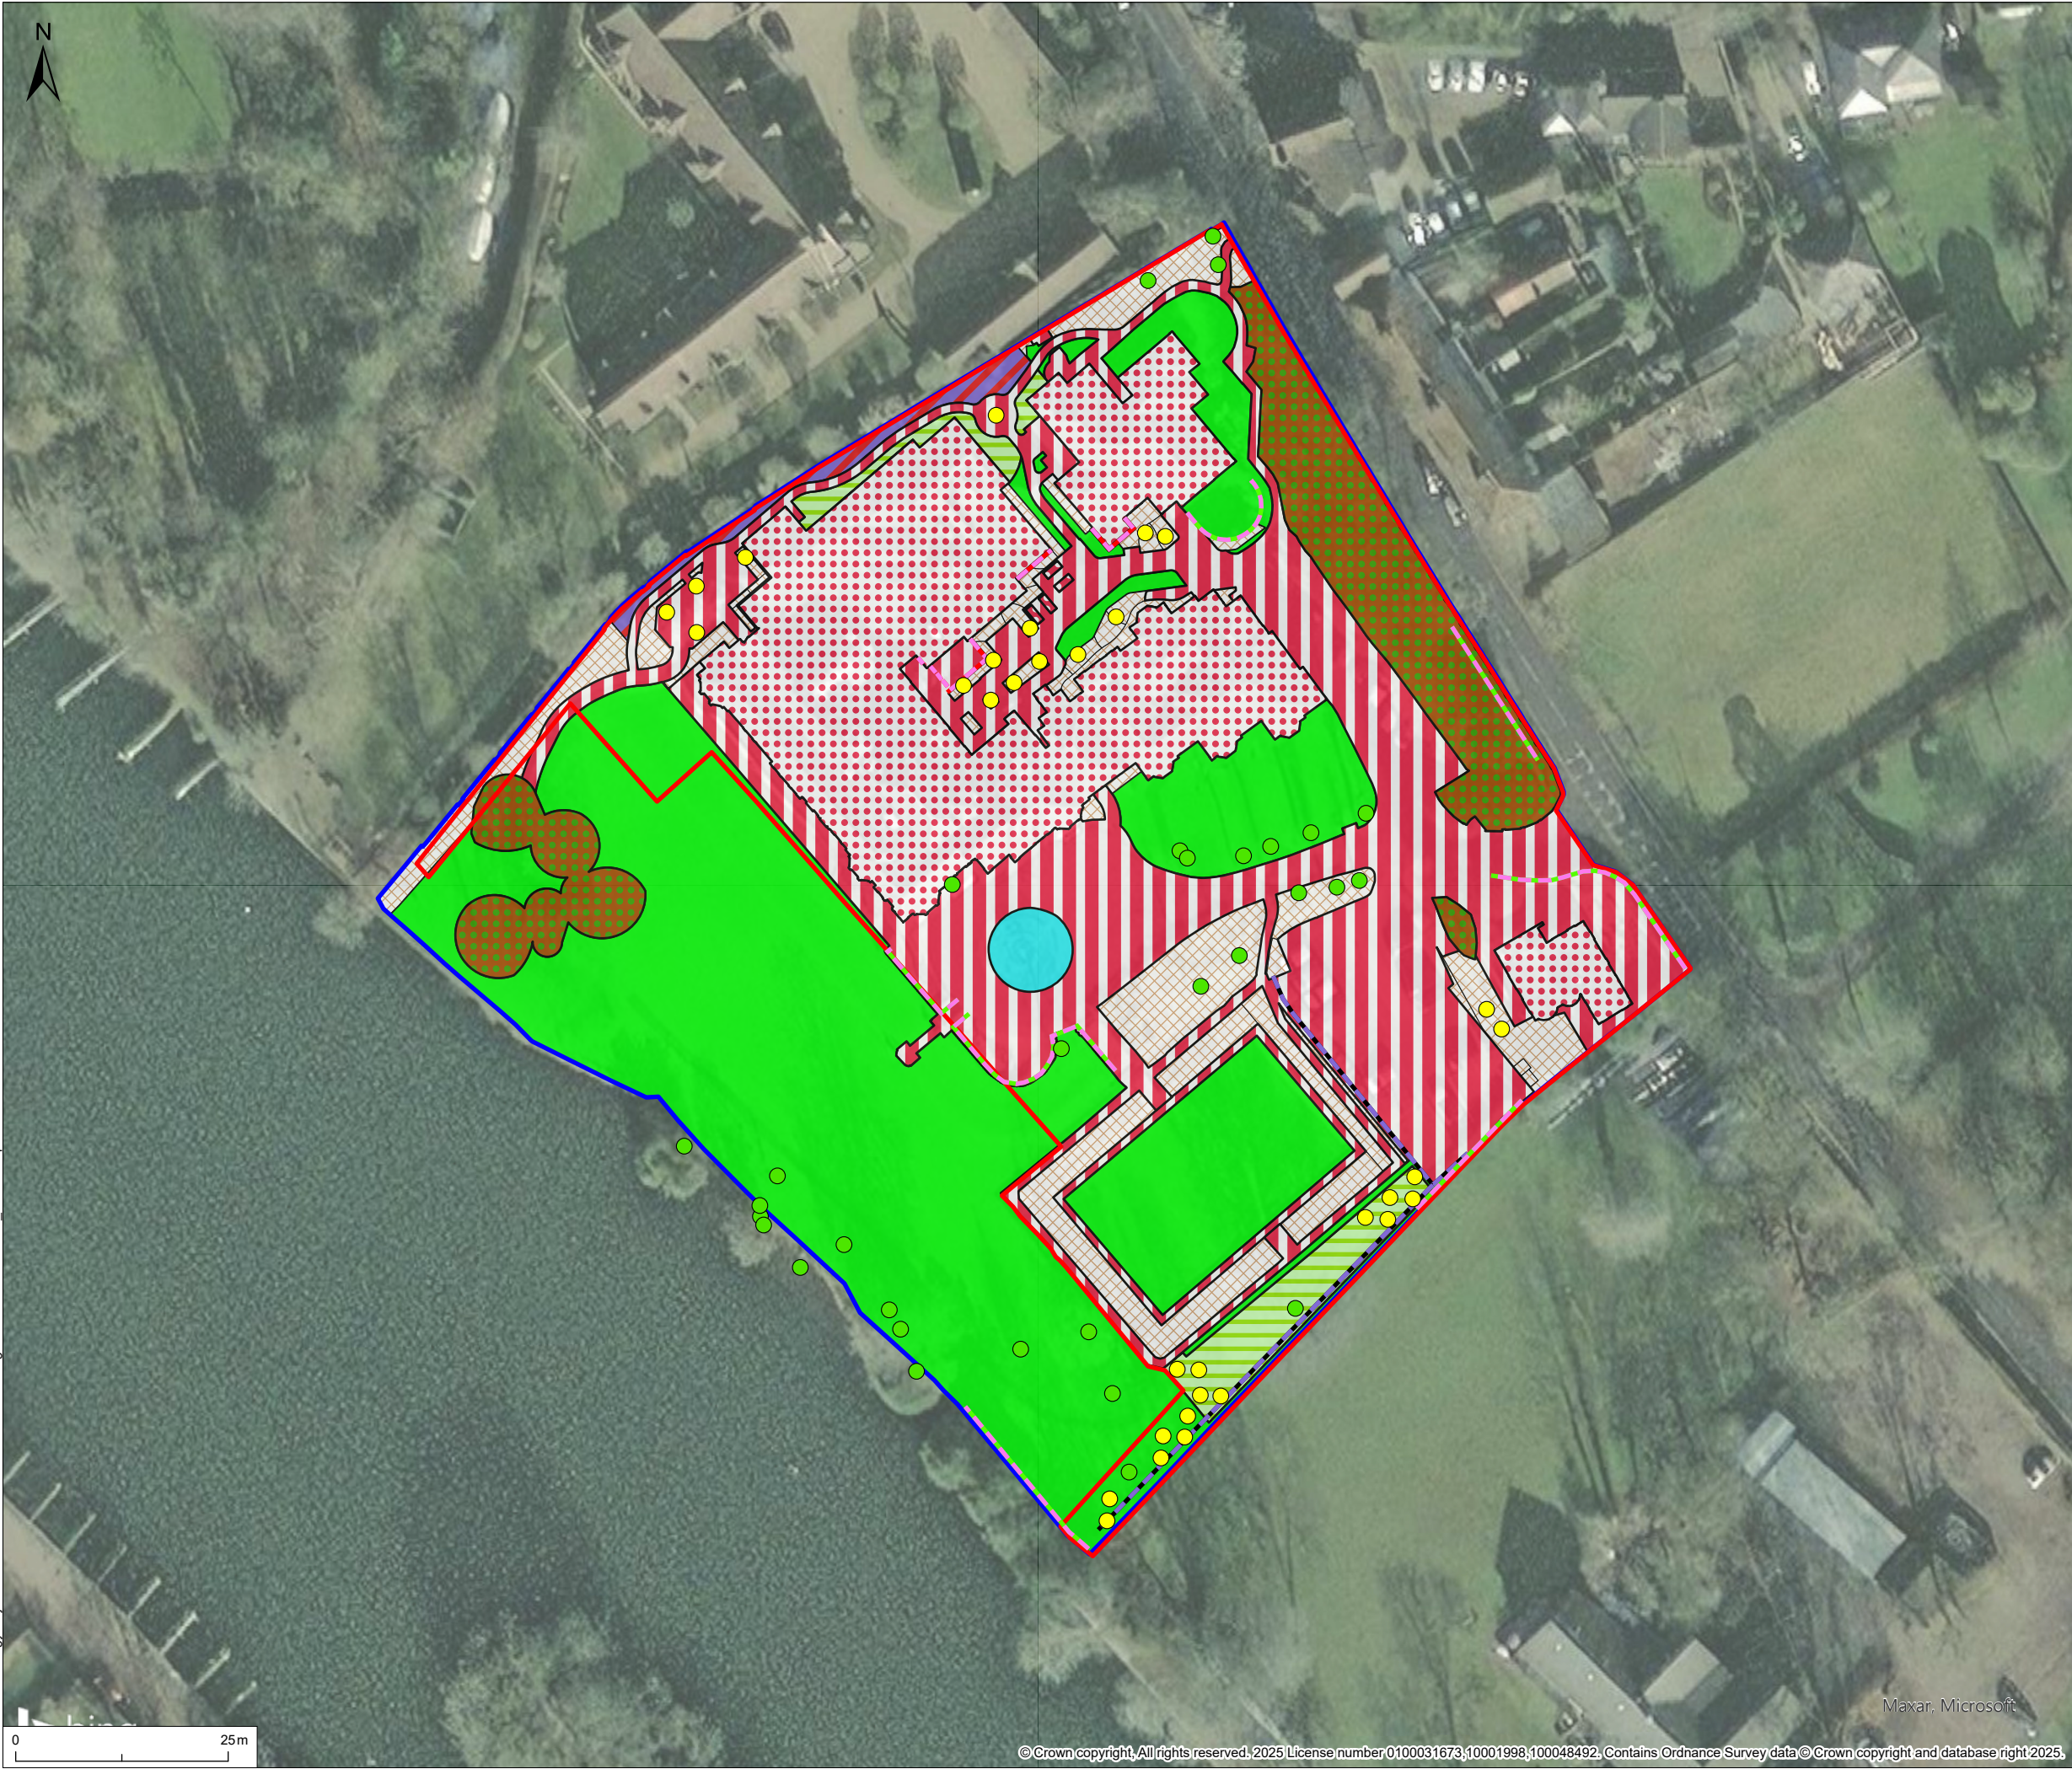

© 2025 RPS Group

Notes

1. This drawing has been prepared in accordance with the scope of RPS's appointment with its client and is subject to the terms and conditions of that appointment. RPS accepts no liability for any use of this document other than by its client and only for the purposes for which it was prepared and provided.

2. If received electronically it is the recipients responsibility to print to correct scale. Only written dimensions should be used.

Legend

Site Boundary

Wider ownership boundary

Habitat

g3c - other neutral grassland

g4 - modified grassland

h3h - mixed scrub

r1 (46) - freshwater, man made (ornamental pond)

u1 (847) - introduced shrub

u1b - developed land - sealed surface

u1b5 - buildings

u1c - artificial unvegetated, unsealed surface

w1h - other woodland; mixed

New h2a - native hedgerow

New h2b - non-native and ornamental hedgerow

Retained h2b - non-native and ornamental hedgerow

● New urban tree

● Retained urban tree

Rev	Description	By	CB	Date



MAKING COMPLEX EASY

A TETRA TECH COMPANY

Lakesbury House, Hittingbury Road, Chandlers Ford, Hampshire. SO53 5SS
T: +44(0)2380 810 440 E: rpsso@rpsgroup.com

Client Retirement Village Group

Project Thamesfield

Title Post-development Habitats

Status Draft	Drawn By LP/GNL	PM/Checked By EW
Project Number ECO02776	Scale @ A3 1:750	Date Created 29/09/25
Figure Number 2	Rev	01

rpsgroup.com