


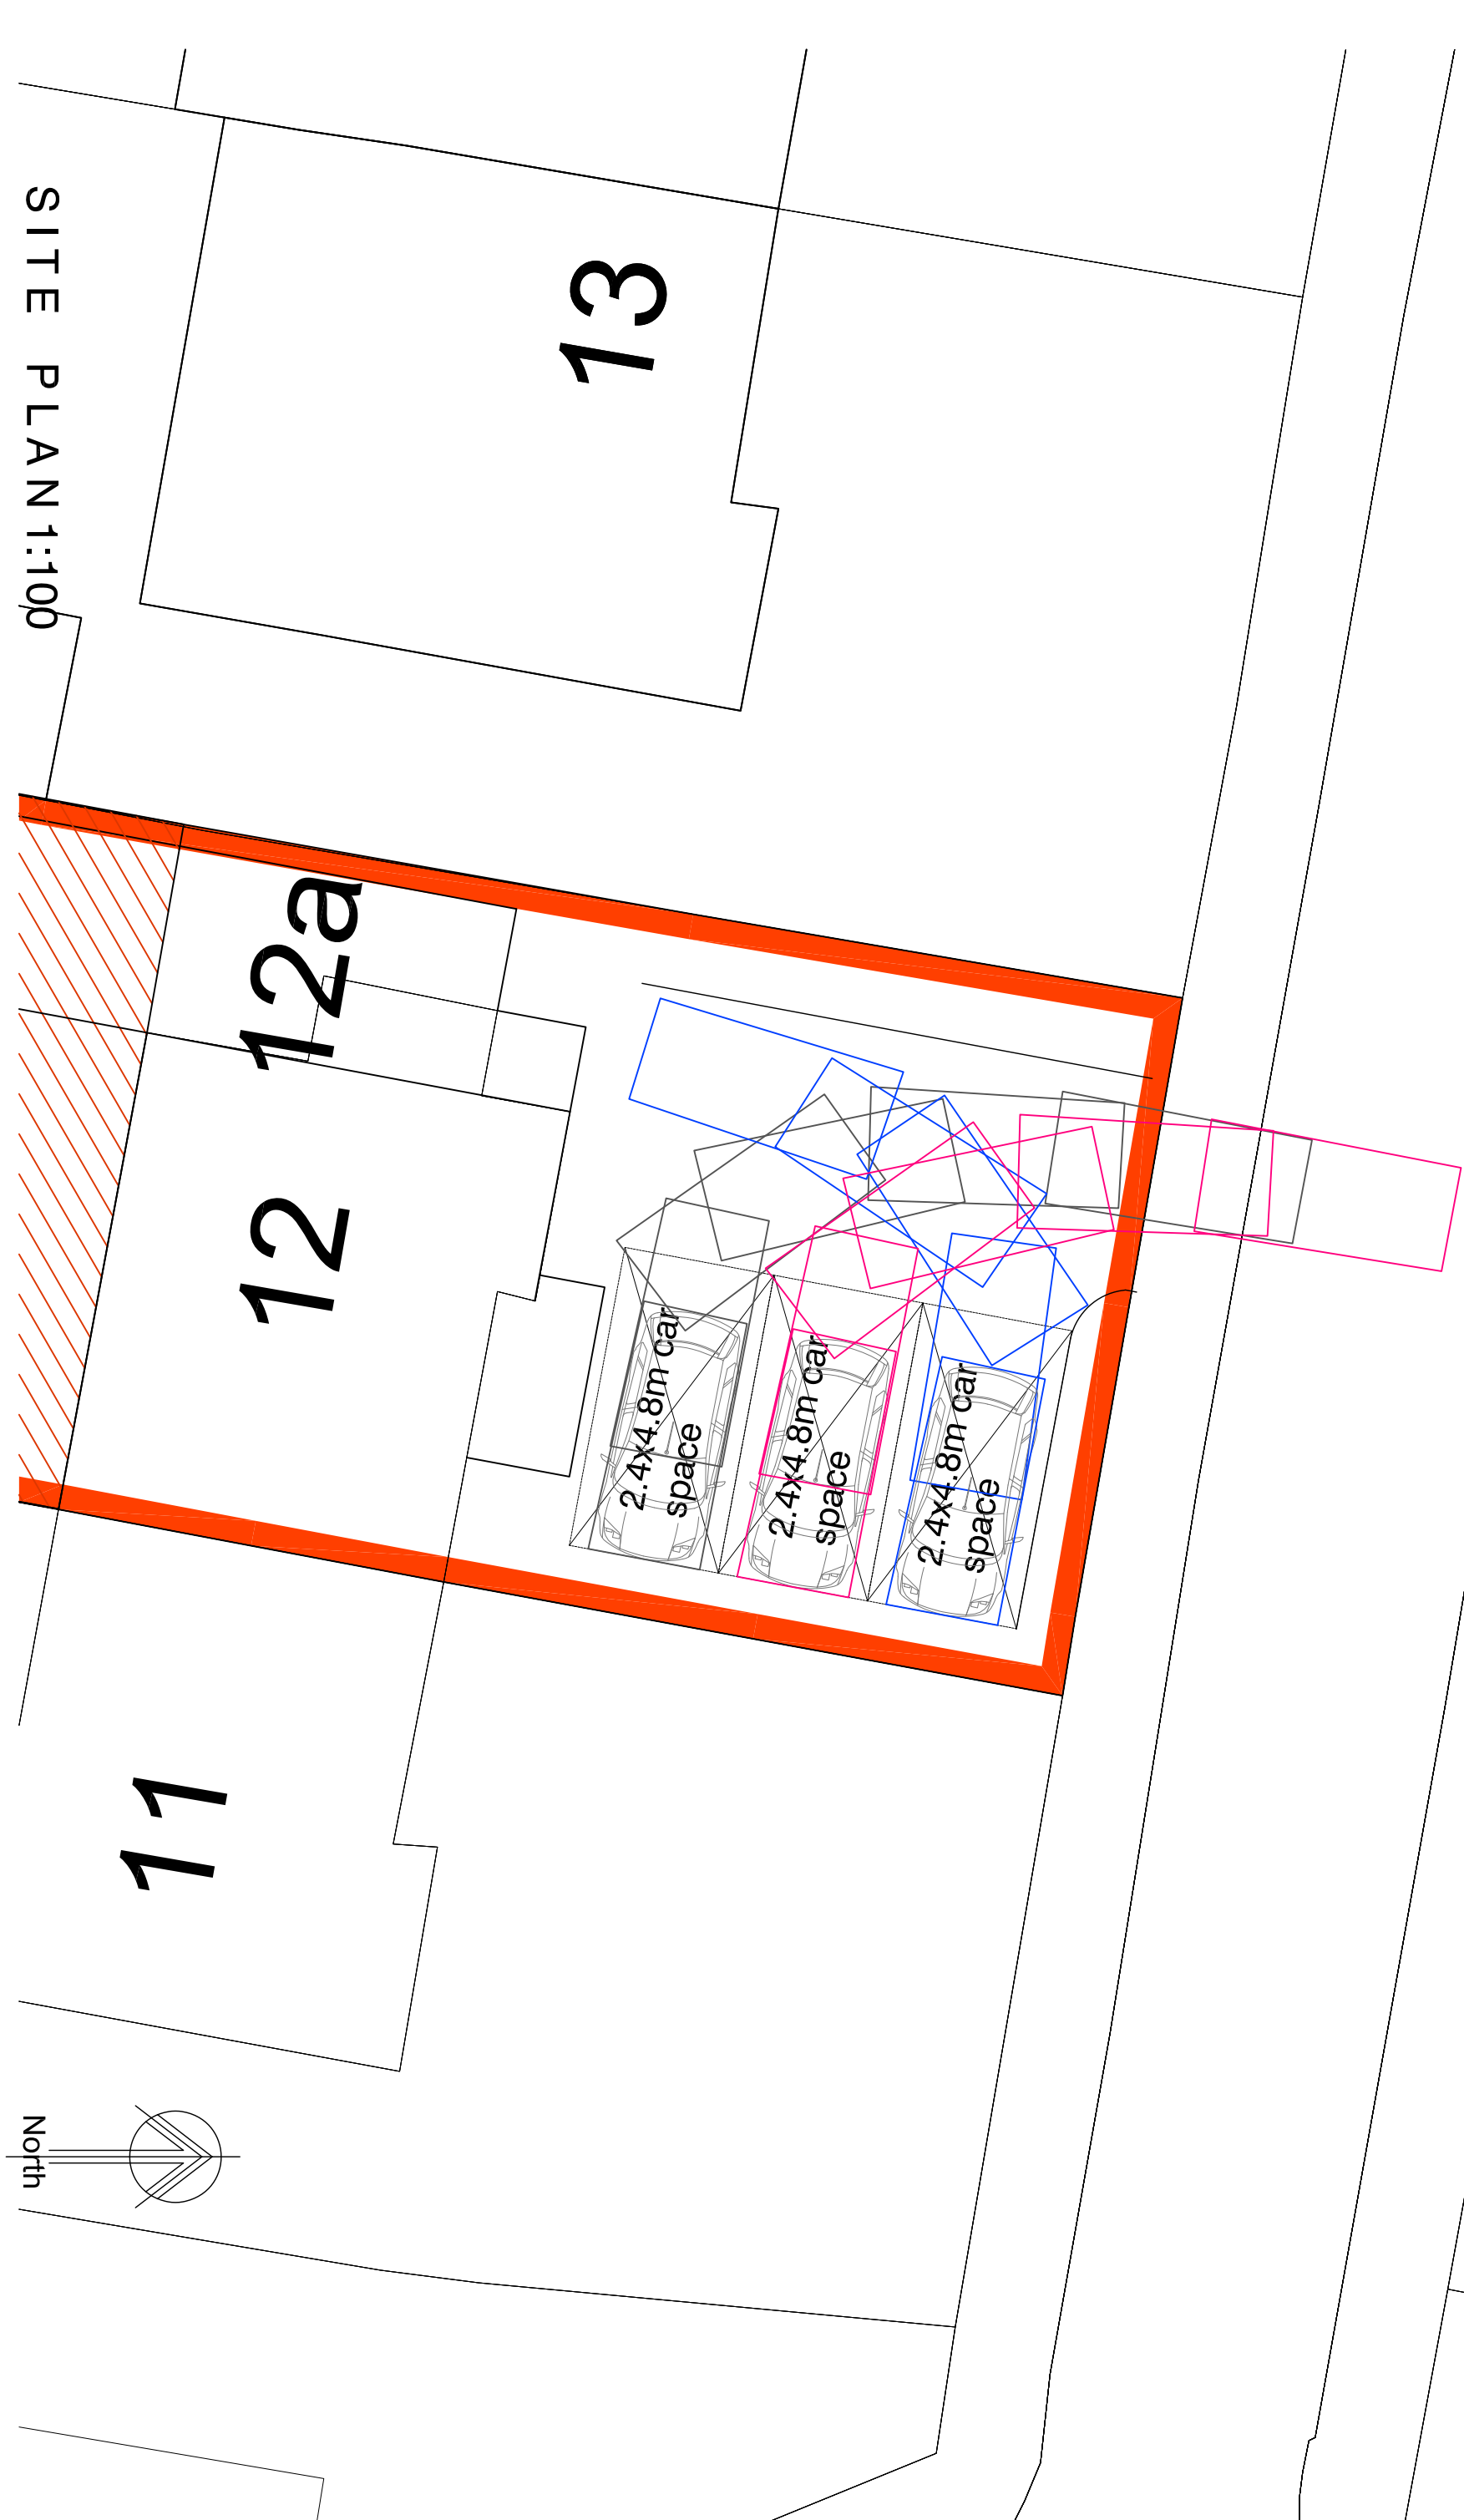


SITE PLAN 1:100


13

12a
12


11

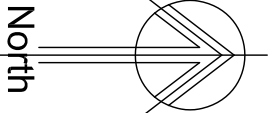

North

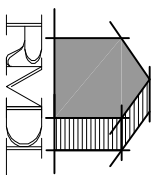

RAMMURTI DESIGN LTD
ARCHITECTURAL & PLANNING SERVICES
268 TILGHURST ROAD, READING RG30 2NE
TEL/FAX: 01189510628 MOB: 07799883574

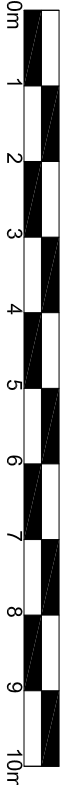

Re-submission of lapsed proposals approved via application reference 170052 for Prior approval for proposed additional 3.0m extension of existing single storey to rear of existing building and reference 162022 that combined proposals for part double and part single storey rear extensions at 12 & 12A Compton Close, Earley Reading RG6 7EA for Mr Ranjiv Singh

SITE PARKING PLAN

Scale: 1/100
Date: October 2024

CC:307 Rev -