

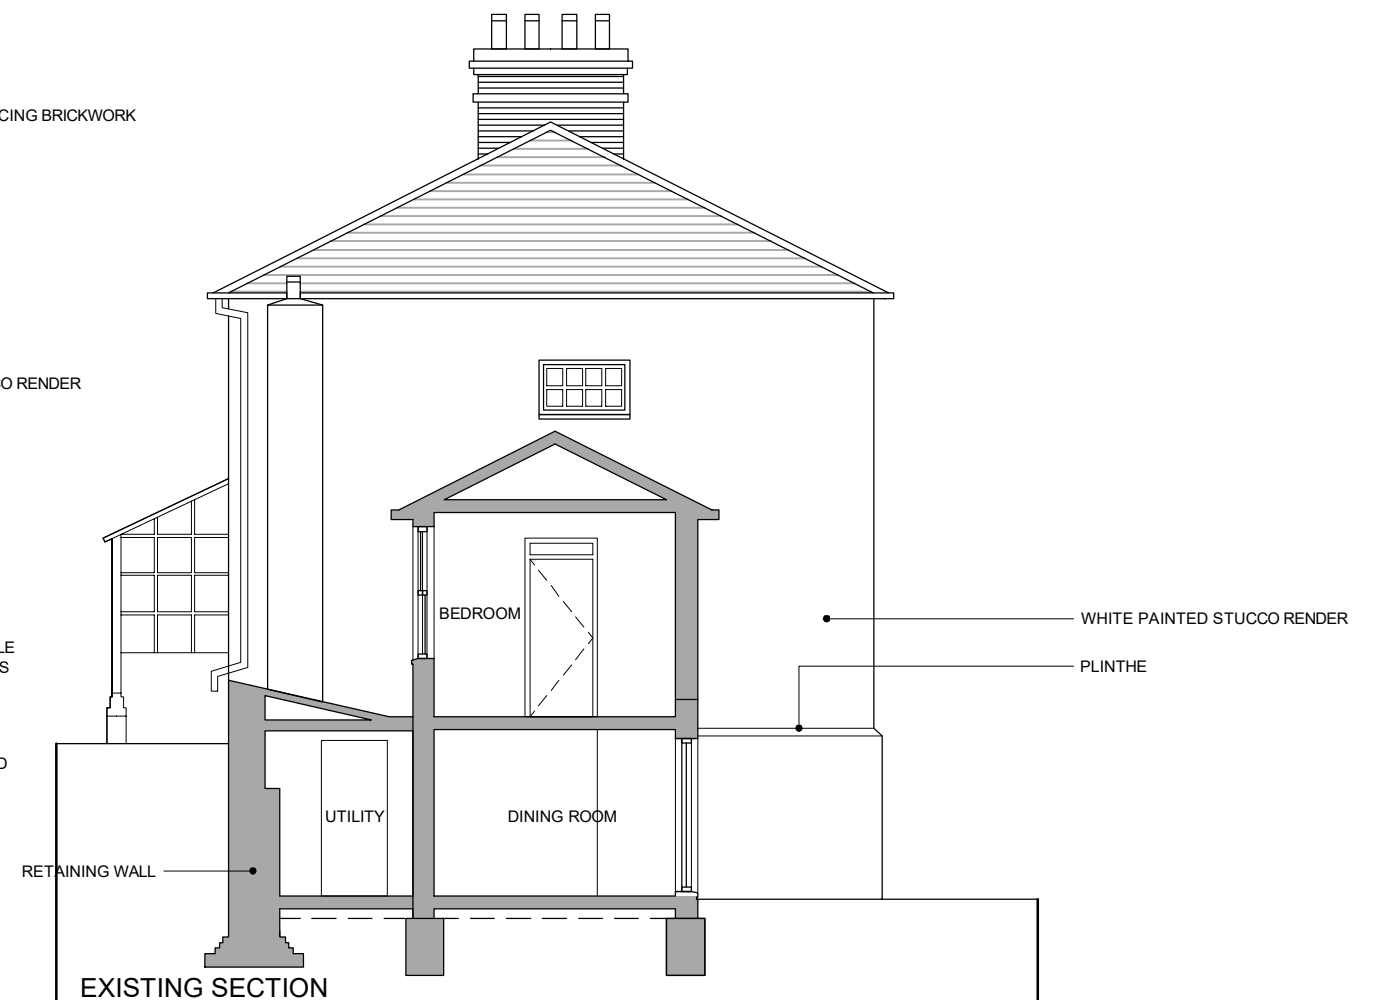
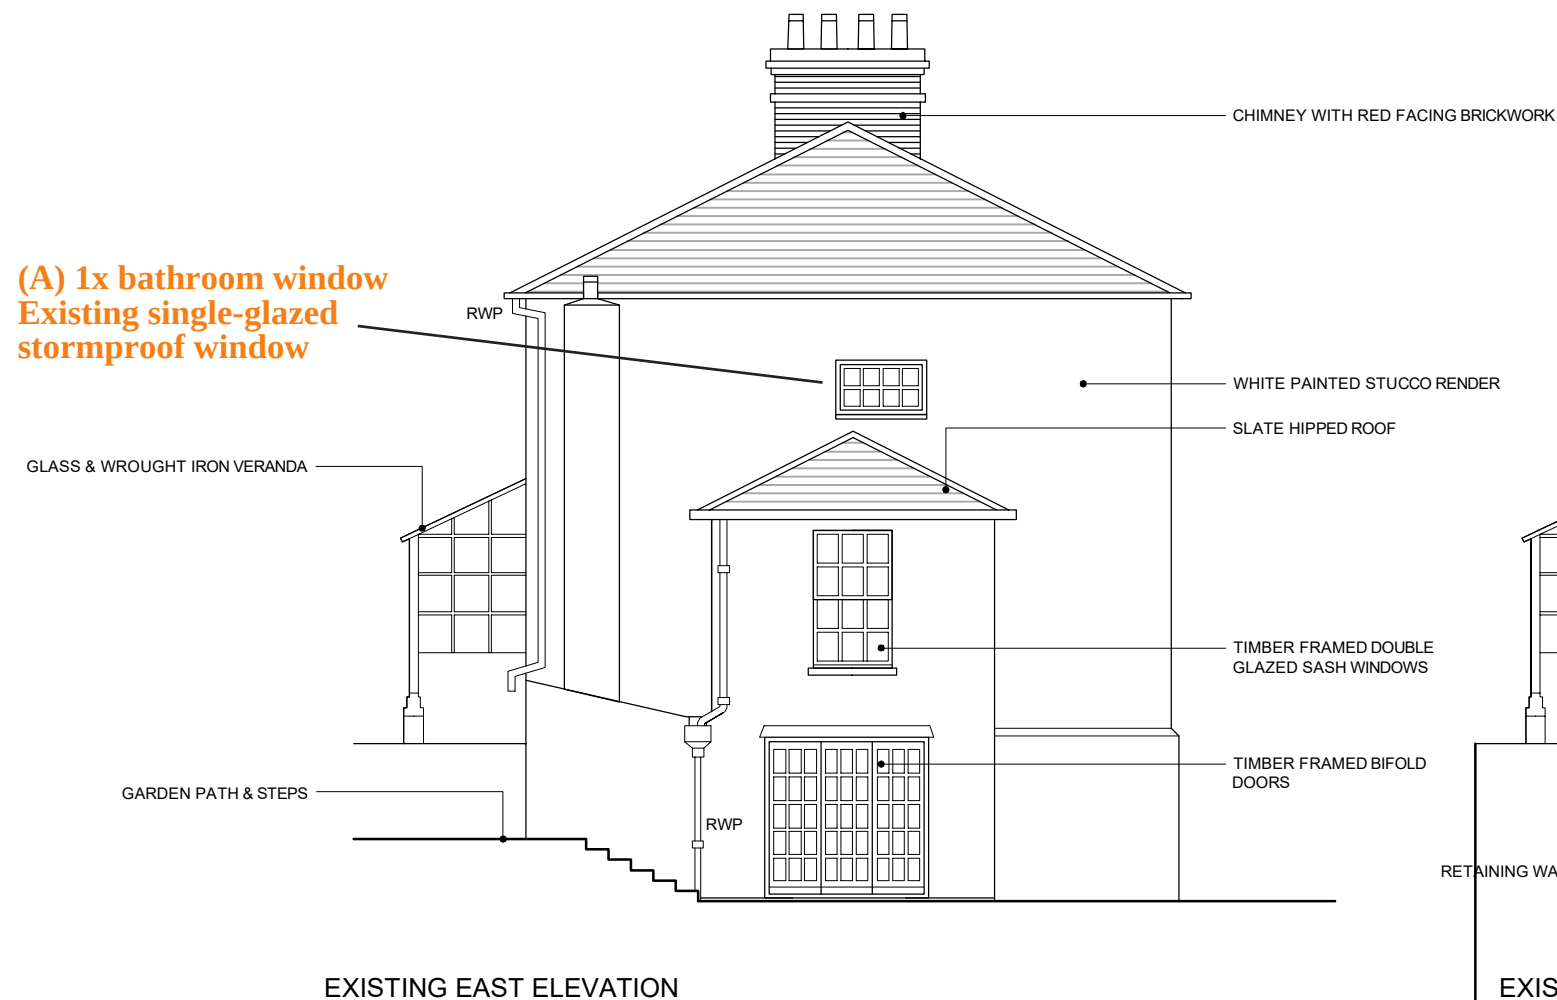
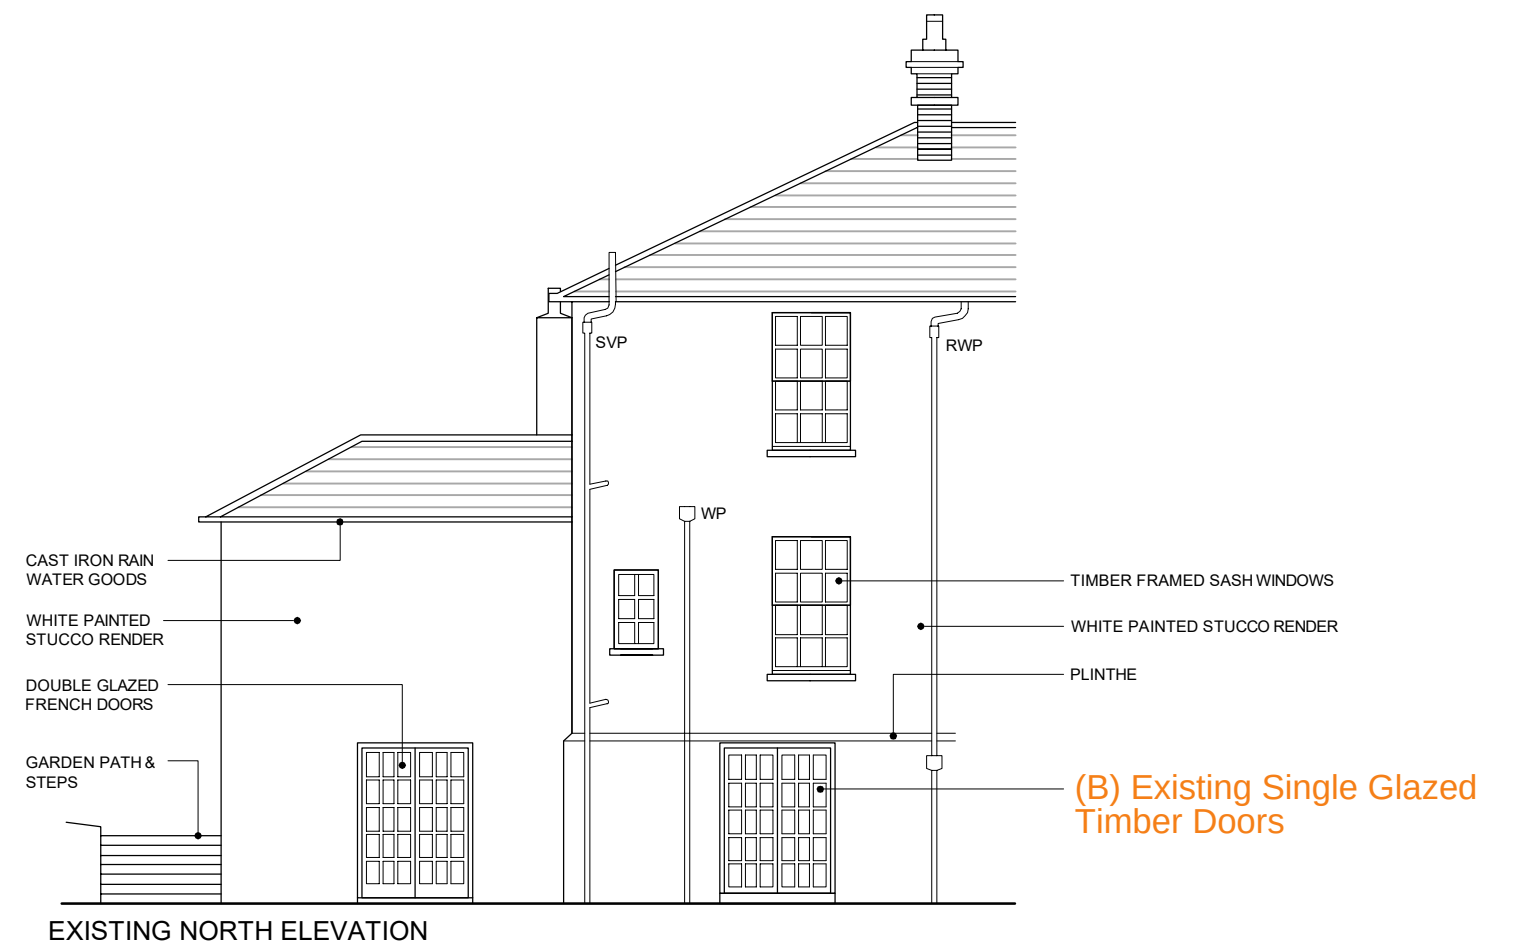


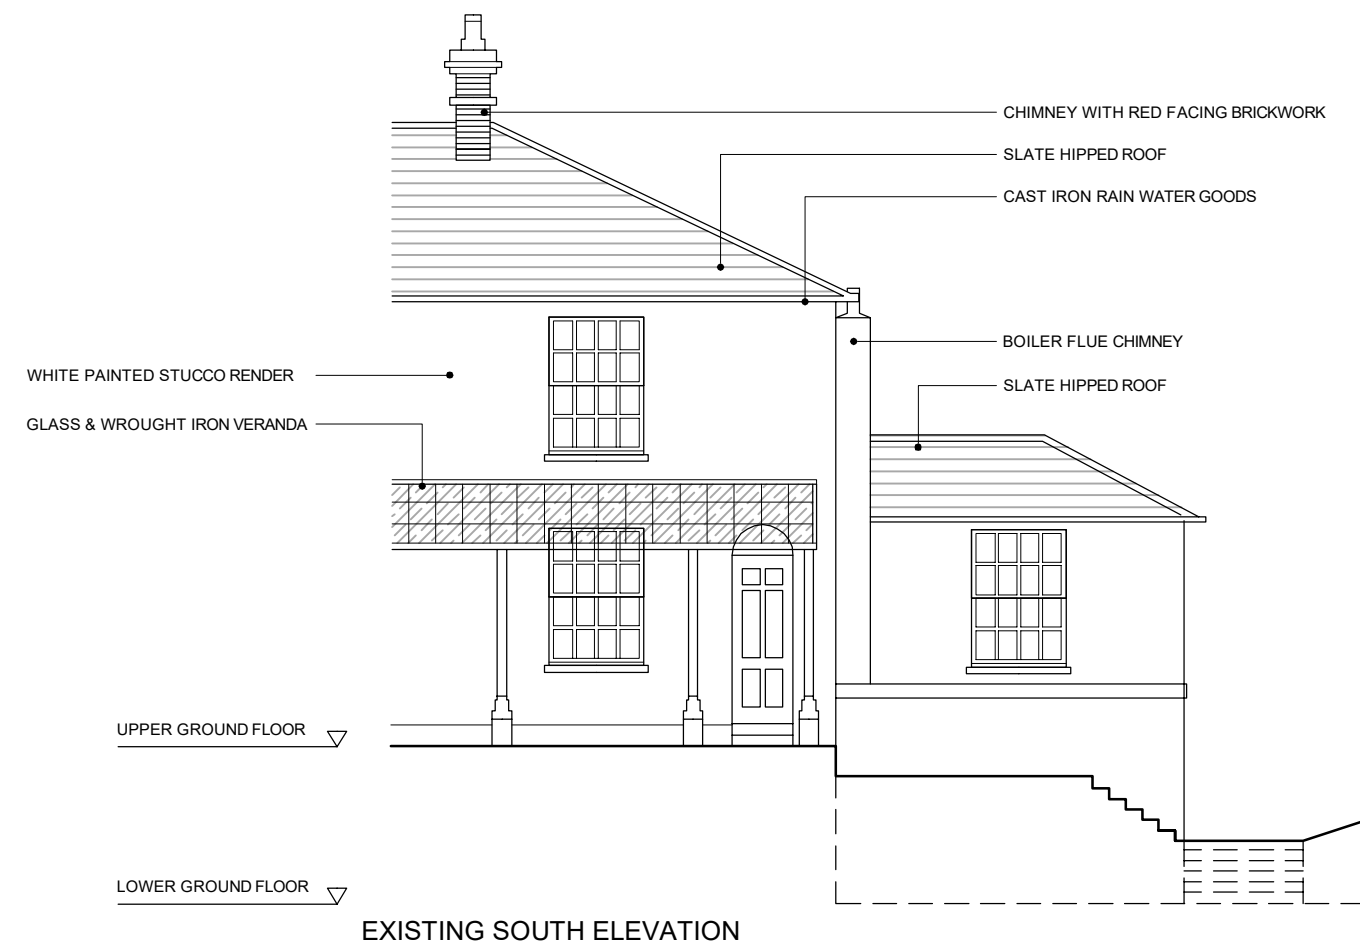

DO NOT SCALE FROM THIS DRAWING.  
ALL DIMENSIONS MUST BE CHECKED ON SITE  
PRIOR TO COMMENCEMENT OF ANY WORKS.

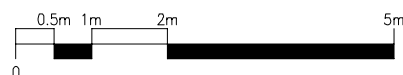

**PROPOSED SINGLE STOREY EXTENSION**  
No.5 REMENHAM TERRACE  
REMENHAM HILL  
HENLEY ON THAMES  
OXON  
RG9 3EN

**DRAWING TITLE:**  
**DRAWING NO:**  
**DATE:**  
**SCALE**  
**ARCHITECT**

**EXISTING ELEVATIONS & SECTION**  
101-P03  
15.10.24  
1:100  
DANIEL BRYAN-HARRIS - RIBA