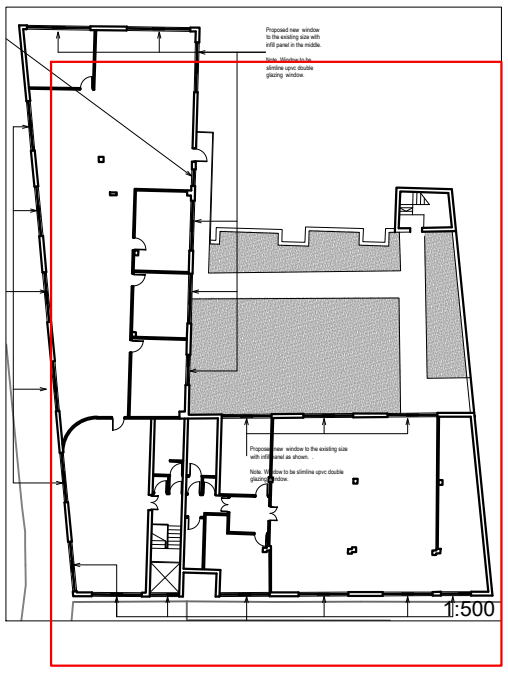

Proposed new window to the existing size with infill panel as shown. .

Note. Window to be slimline upvc double glazing window.

Proposed new window to the existing size with infill panel as shown. .

Note. Window to be slimline upvc double glazing window.

GENERAL NOTES:

USE FIGURED DIMENSIONS ONLY.
DO NOT SCALE OFF DRAWINGS.
ALL DIMENSIONS ARE TO BE CHECKED ON SITE.
INCONSISTENCIES ARE TO BE REPORTED TO OATEN ARCHITECTS IMMEDIATELY.

COPYRIGHT OF OATEN ARCHITECTS LTD.

REV.: DATE: DESCRIPTION:

N

1:100

0 1 2 3 4 5

OATEN ARCHITECTS

Oaten Architects Ltd,
33 West Street, Hastings, East Sussex, TN34 3AN

T 01424 256476
E office@oatenarchitects.com
W www.oatenarchitects.com

PROJECT:
53A-53B Crockhamwell Road, Woodley
Reading. RG5 3JP

STAGE: Initial Plans
SCALE: 1:200 @ A3
DRAWN BY - DATE: DF Dec 25
CLIENT: -
CHECKED BY: RO

DRAWING TITLE:
Proposed 1F Plan
Part 2 of 2

DRAWING NO: 25.1577 / 023
REV NO: _